
MANHOLE SCHEDULE						
NO. #	LID ELEV	N. INV. (m)	S. INV. (m)	W. INV. (m)	E. INV. (m)	
MH#4	123.10		116.89	116.95		OPSD 701.011 (1500mmø MH) WITH BENCHING; FRAME AND COVER AS PER OPSD 401.010 (TYPE A – CLOSED) SAFETY PLATFORM AS PER OPSD 404.020
DIMH#1	115.50				112.30	OPSD 701.013 (2400mmø MH) WITH SUMP (0.3m DEEP) FRAME AND COVER AS PER OPSD 706.030 (600mmHx1200mmW – TYPE A, 4:1 CLOSED)
MH#5	119.84	113.76		111.60–112.10	111.60–112.10	OPSD 701.013 (2400mmø MH) WITH SUMP (0.3m DEEP); FRAME AND COVER AS PER OPSD 401.010 (TYPE A–CLOSED) SAFETY PLATFORM AS PER OPSD 404.020

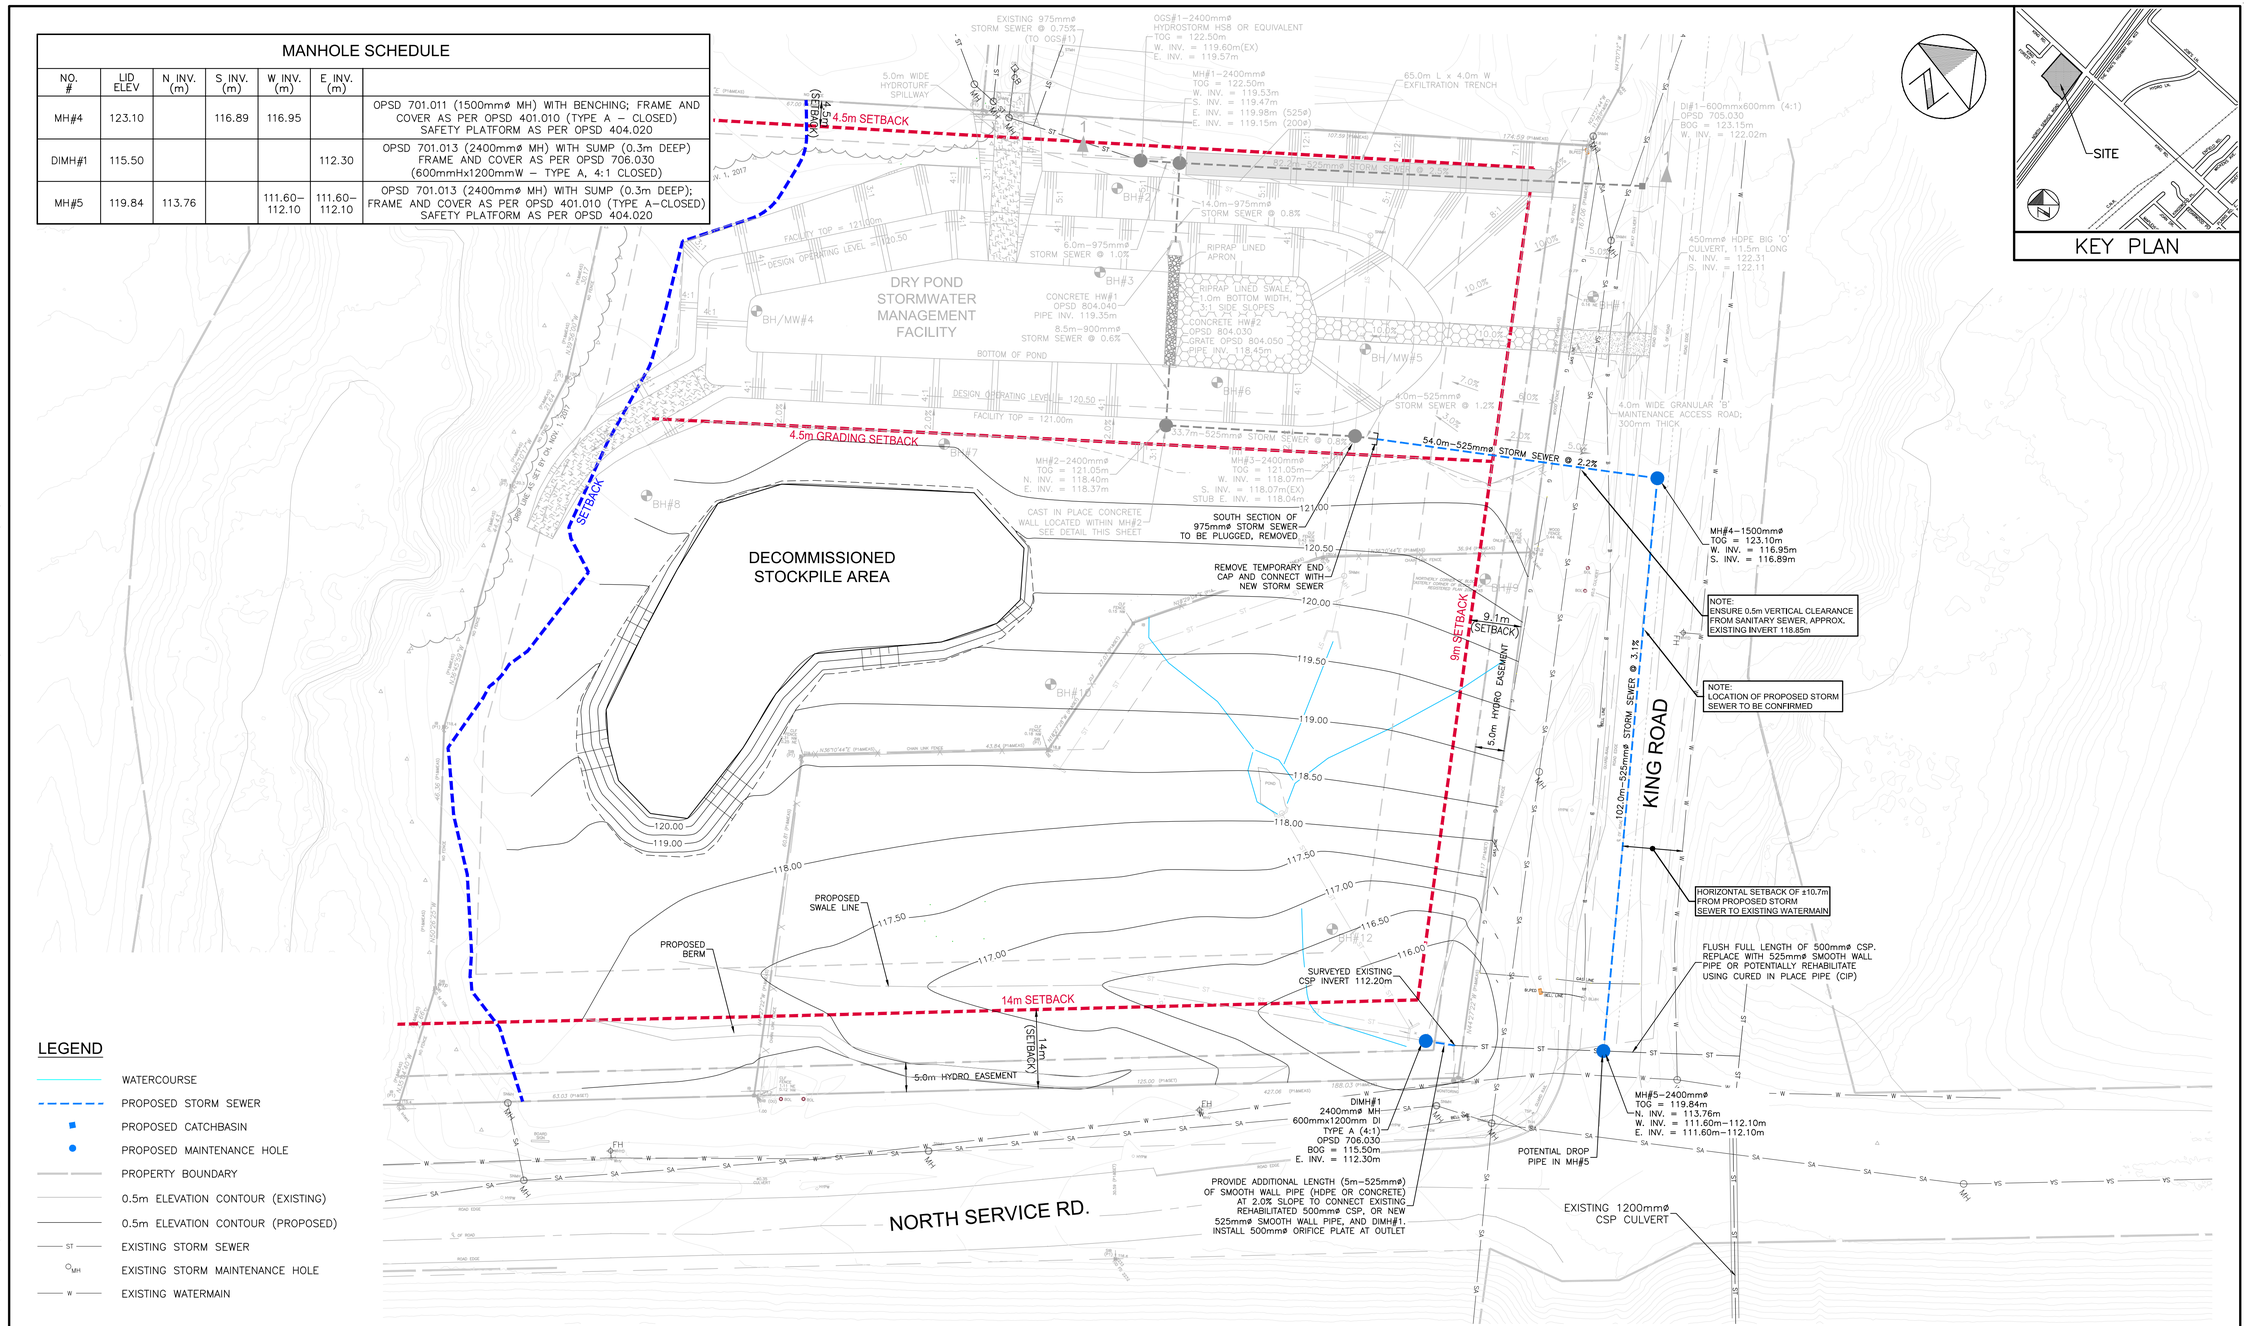

LEGEND

- WATERCOURSE
- PROPOSED STORM SEWER
- PROPOSED CATCHBASIN
- PROPOSED MAINTENANCE HOLE
- PROPERTY BOUNDARY
- 0.5m ELEVATION CONTOUR (EXISTING)
- 0.5m ELEVATION CONTOUR (PROPOSED)
- ST — EXISTING STORM SEWER
- MH — EXISTING STORM MAINTENANCE HOLE
- W — EXISTING WATERMAIN

No	Date	Drawn	Appr'd	Revisions
3	23-09-25	RMB	MJS	REVISE SETBACK LIMIT & UTILITIES
2	23-05-02	RMB	MJS	ISSUED FOR SPA SUBMISSION
1	22-01-14	MBK	MJS	INITIAL SPA SUBMISSION

APPROVALS

NOT TO BE USED FOR CONSTRUCTION

Design	MS	Checked	RBS
Drawn	MBK	Checked	MS

Scale 1:500 (0 5 10 20)

Date JANUARY 2022

LICENSED PROFESSIONAL ENGINEER M.J. SENIOR 100119327 PROVINCE OF ONTARIO

1450 KING ROAD
ASTRA REALTY MANAGEMENT INCORPORATED

DECOMMISSIONED SWMF SERVICING PLAN

wsp

Contract No.

Consultant File No. WW21012079

Drawing No. SHEET 14 OF 14

Plotted: 2023-11-06
Last Saved: 2023-11-06
Plotted By: wds_richard.bartolo
Last Saved By: wds_richard.bartolo
Path: D:\WW21012079 - Quantum\14 CAD\WR\PROJECTS\2023-04 (Update)\Dwg 14 - Decomm Servicing.dwg