


LANDSCAPE PLAN

GENERAL NOTES

- VERIFY ALL DIMENSIONS.
- DO NOT SCALE DRAWINGS.
- REPORT ANY DISCREPANCIES, DISCOVERED ERRORS, OR OMISSIONS TO THE LANDSCAPE ARCHITECT BEFORE PROCEEDING.
- IT IS ADVISED THAT CONTRACTORS CONTACT THE LANDSCAPE ARCHITECT PRIOR TO CONSTRUCTION TO ENSURE THE USE OF THE LATEST REVISED DRAWINGS.
- DRAWINGS AND SPECIFICATIONS ARE THE PROPERTY OF THE LANDSCAPE ARCHITECT.

KEY MAP

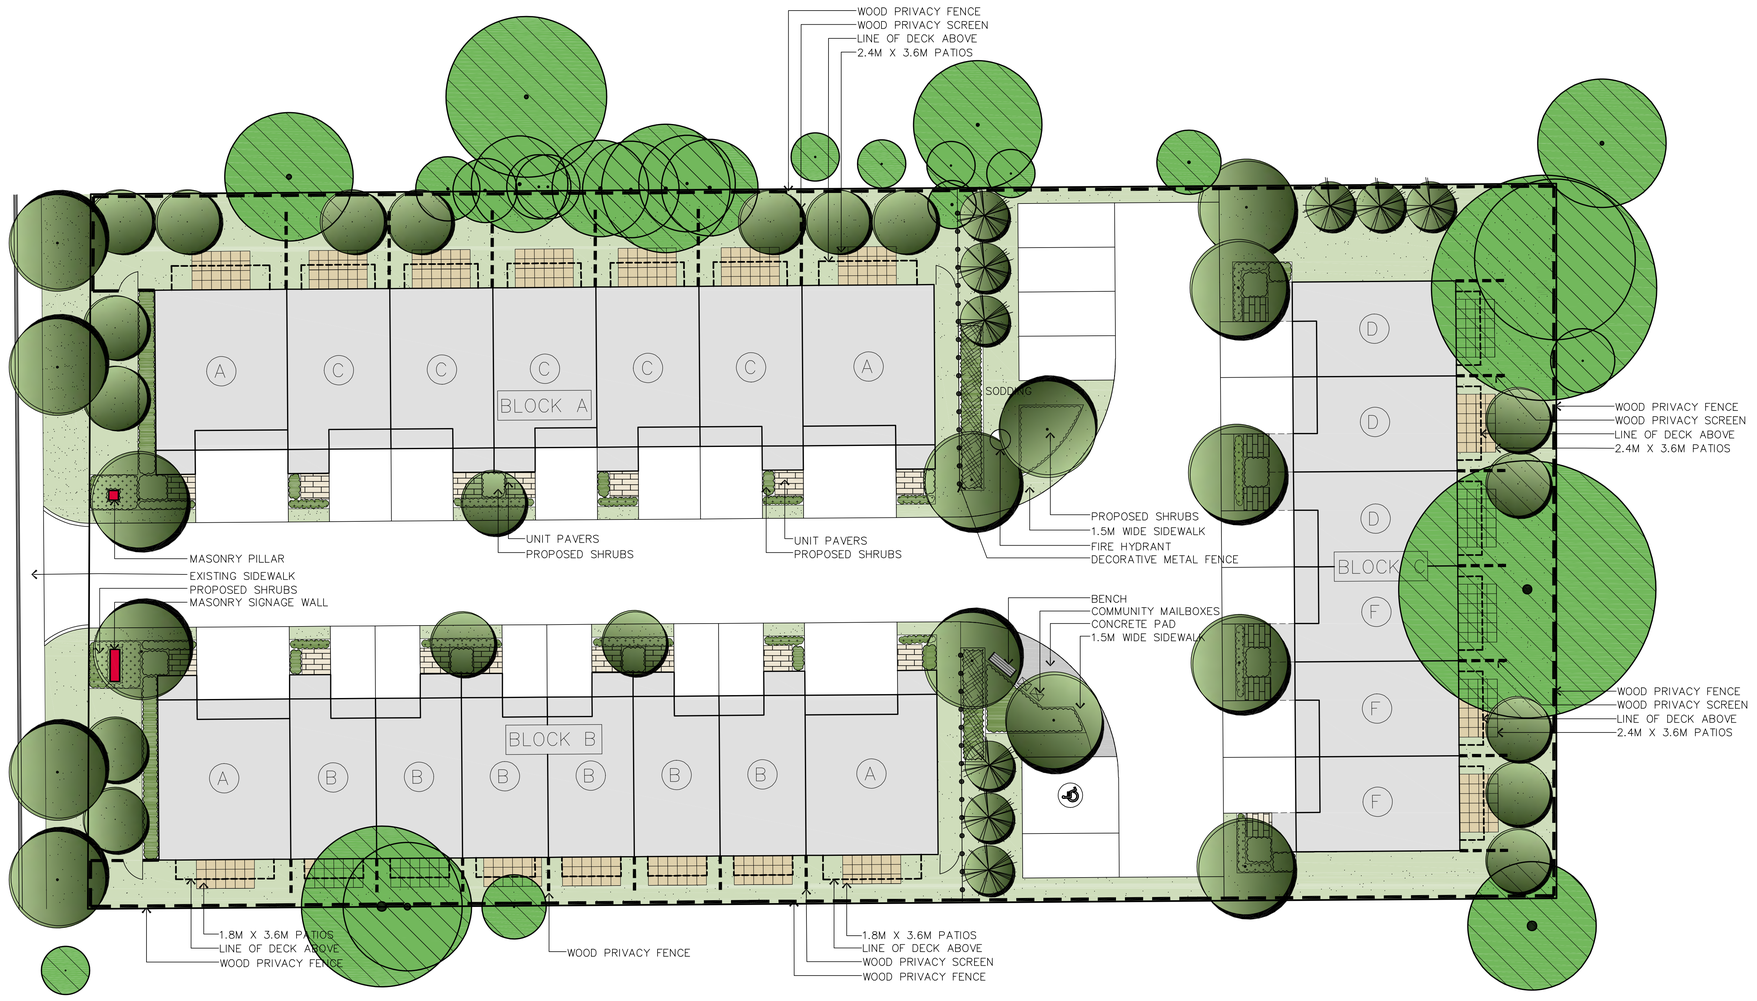

LEGEND

- EXISTING TREES TO BE PRESERVED
- PROPOSED DECIDUOUS TREE
- PROPOSED CONIFEROUS TREE
- PROPOSED SHRUBS
- PERENNIALS / GRASSES
- SODDING
- DECORATIVE METAL FENCE
- WOOD FENCE/PRIVACY SCREEN
- UNIT PAVERS
- CONCRETE PAVING
- PATIO SLABS

No.	DATE.	REVISION.	BY.
01	03 DEC. 2024	ISSUED FOR ZBA	B.B.

It is the responsibility of the Contractor and/or Owner to ensure that the drawings with the latest revisions are used for construction.

SBK
5770 HURONTARIO STREET, SUITE 320
MISSISSAUGA, ONTARIO, L5R 3G5
T: 416.695.4949 F: 905.712.3101
WWW.STRYBOS.COM
STRYBOS BARRON KING
LANDSCAPE ARCHITECTURE

PROJECT.

NORTHERN CARDINAL HOMES
2170 GHENT AVENUE
BURLINGTON, ONTARIO

DRAWING TITLE.

LANDSCAPE CONCEPT PLAN

SCALE. 1:150	PROJECT No. 6035
DATE. AUGUST 02 2024	
DRAWN BY. J.S.	DRAWING No. L100
CHECKED BY. B.B.	