
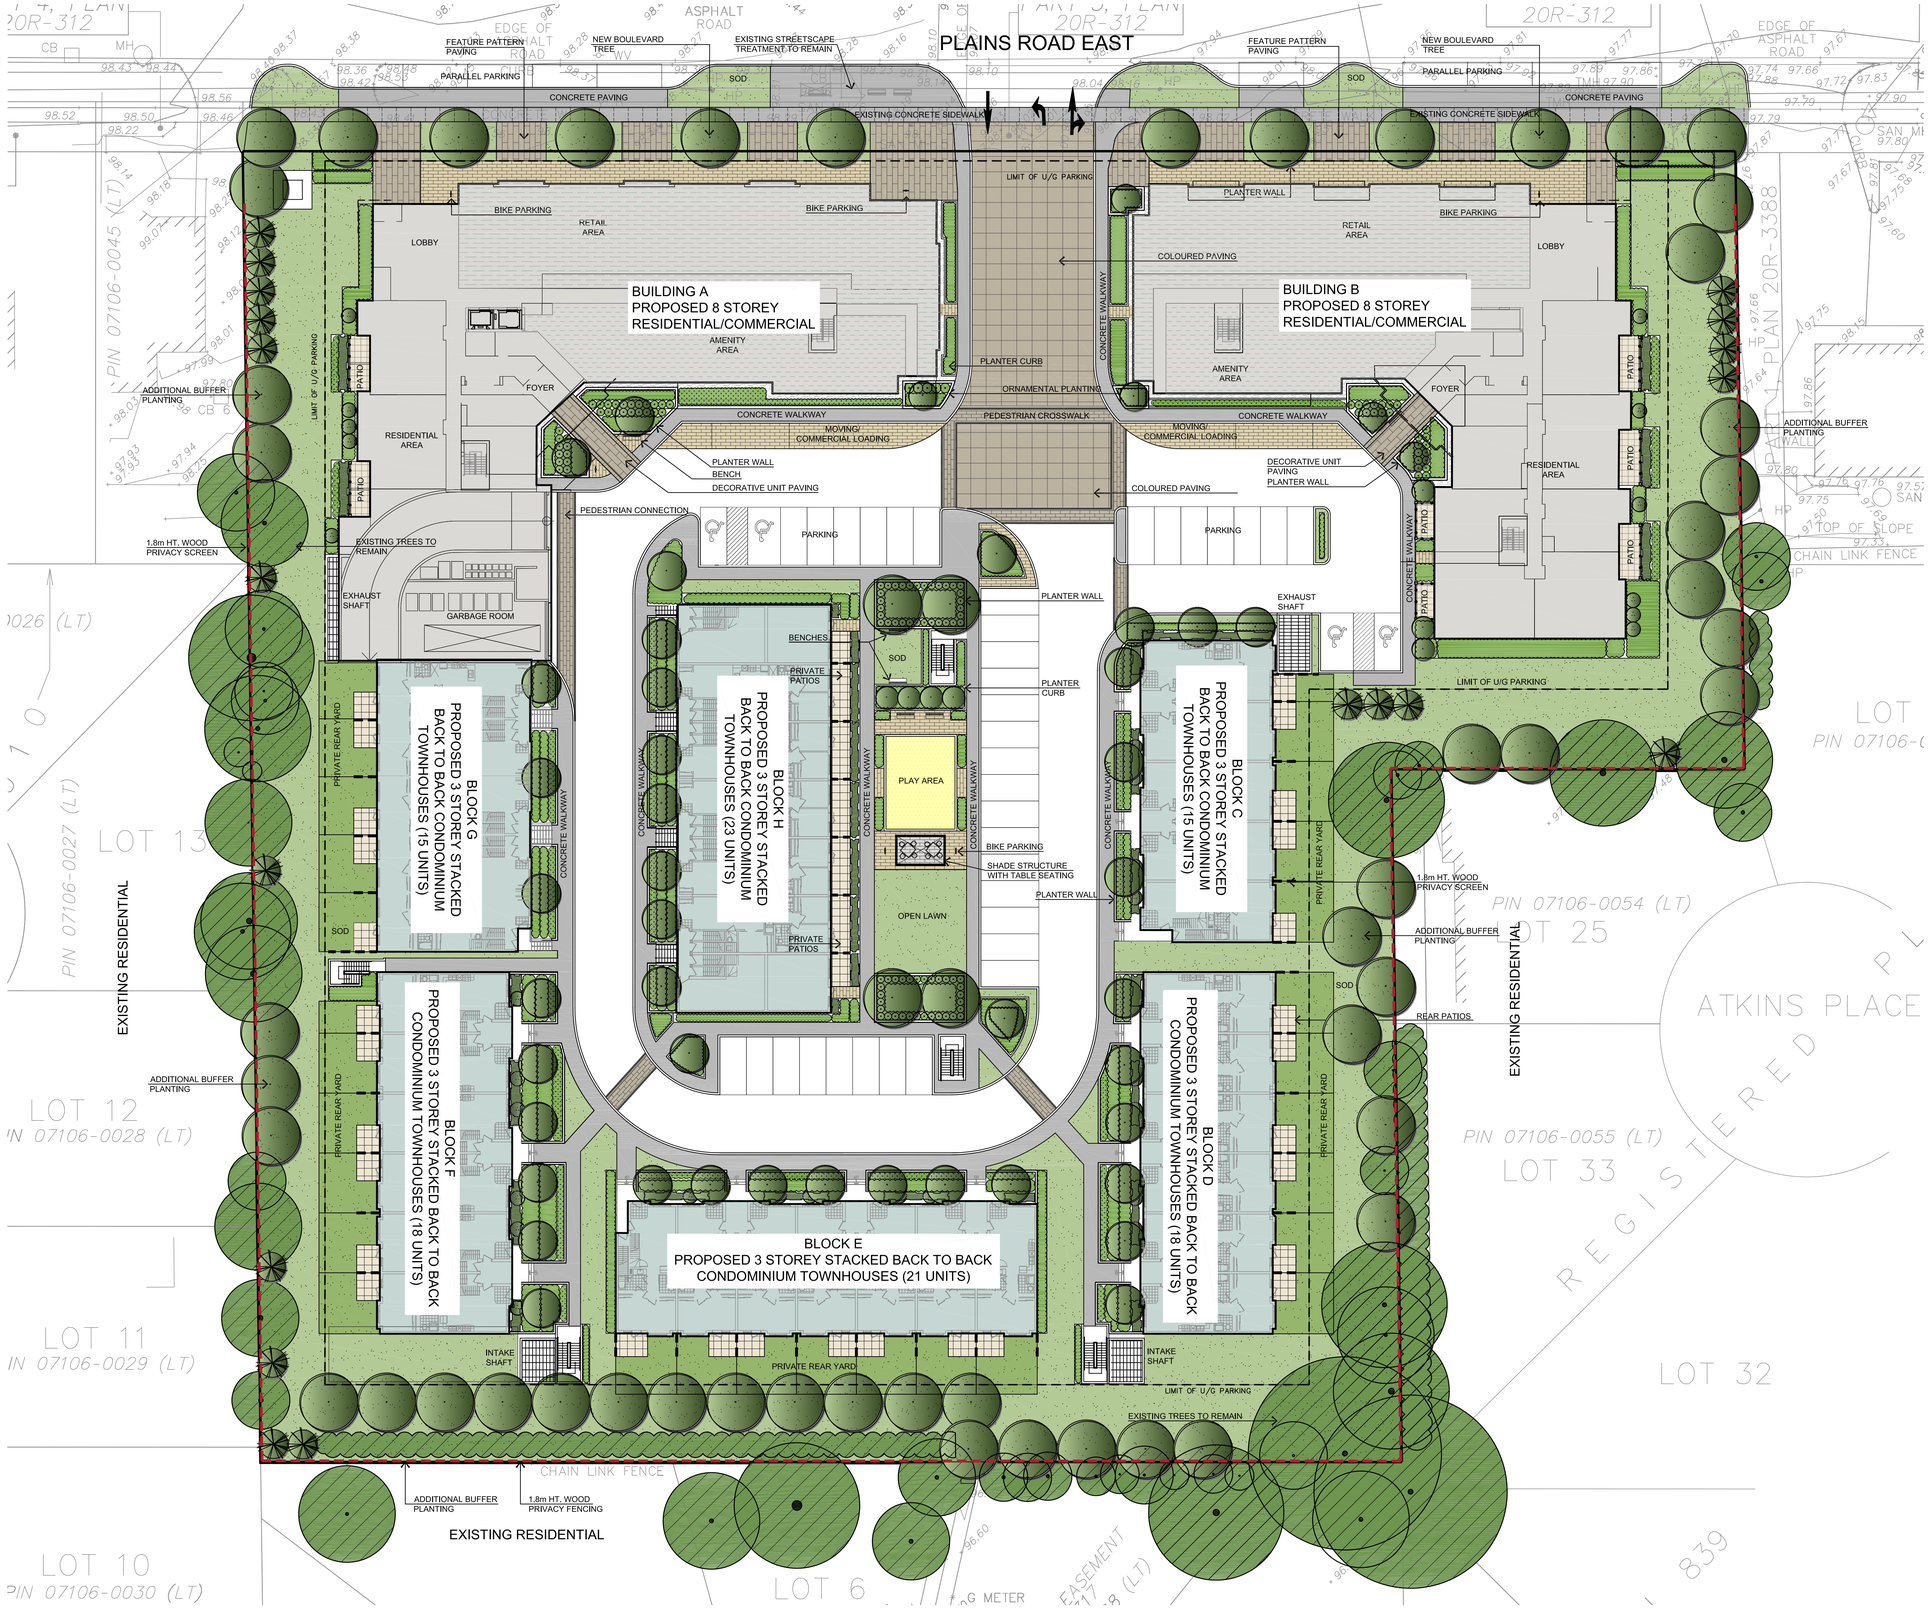


GENERAL NOTES

- VERIFY ALL DIMENSIONS.
- DO NOT SCALE DRAWINGS.
- REPORT ANY DISCREPANCIES, DISCOVERED ERRORS, OR OMISSIONS TO THE LANDSCAPE ARCHITECT BEFORE PROCEEDING.
- IT IS ADVISED THAT CONTRACTORS CONTACT THE LANDSCAPE ARCHITECT PRIOR TO CONSTRUCTION TO ENSURE THE USE OF THE LATEST REVISED DRAWINGS.
- DRAWINGS AND SPECIFICATIONS ARE THE PROPERTY OF THE LANDSCAPE ARCHITECT.

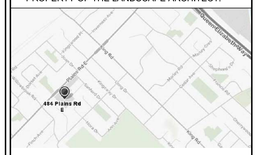

LEGEND

- EXISTING TREES TO BE PRESERVED
- PROPOSED DECIDUOUS TREE
- PROPOSED CONIFEROUS TREE
- PROPOSED SHRUBS
- PERENNIALS / GRASSES
- SODDING
- STONE MAINTENANCE STRIP
- DECORATIVE UNIT PAVING
- CONCRETE PATIO SLABS
- PRIVATE REAR YARDS
- FEATURE PAVING
- RETAIL AREA
- AMENITY AREA
- 1.8m HT. WOOD PRIVACY FENCE (REAR PATIOS)
- 1.8m HT. WOOD PRIVACY FENCE
- DECORATIVE METAL SCREEN

No.	DATE.	REVISION.	BY.
3.	2019-02-15	ISSUED FOR SECOND SUBMISSION	B.B.
2.	2017-10-30	ISSUED FOR SUBMISSION	B.B.
1.	2017-07-17	ISSUED FOR REVIEW	B.B.

It is the responsibility of the Contractor and/or Owner to ensure that the drawings with the latest revisions are used for construction.

STRYBOS BARRON KING
LANDSCAPE ARCHITECTURE
5770 HURONTARIO STREET, SUITE 320
MISSISSAUGA, ONTARIO, L5R 3G5
T: 416.695.4949 F: 905.712.3101
WWW.STRYBOS.COM

PROJECT.

PROPOSED MIXED-USE DEVELOPMENT
484 PLAINS ROAD EAST
CITY OF BURLINGTON, ONTARIO

NATIONAL HOMES

DRAWING TITLE.

LANDSCAPE CONCEPT PLAN

SCALE. 1:250	PROJECT No. 17-5038
DATE. JUNE 2017	
DRAWN BY. S.M.	DRAWING No. L000
CHECKED BY. B.B.	