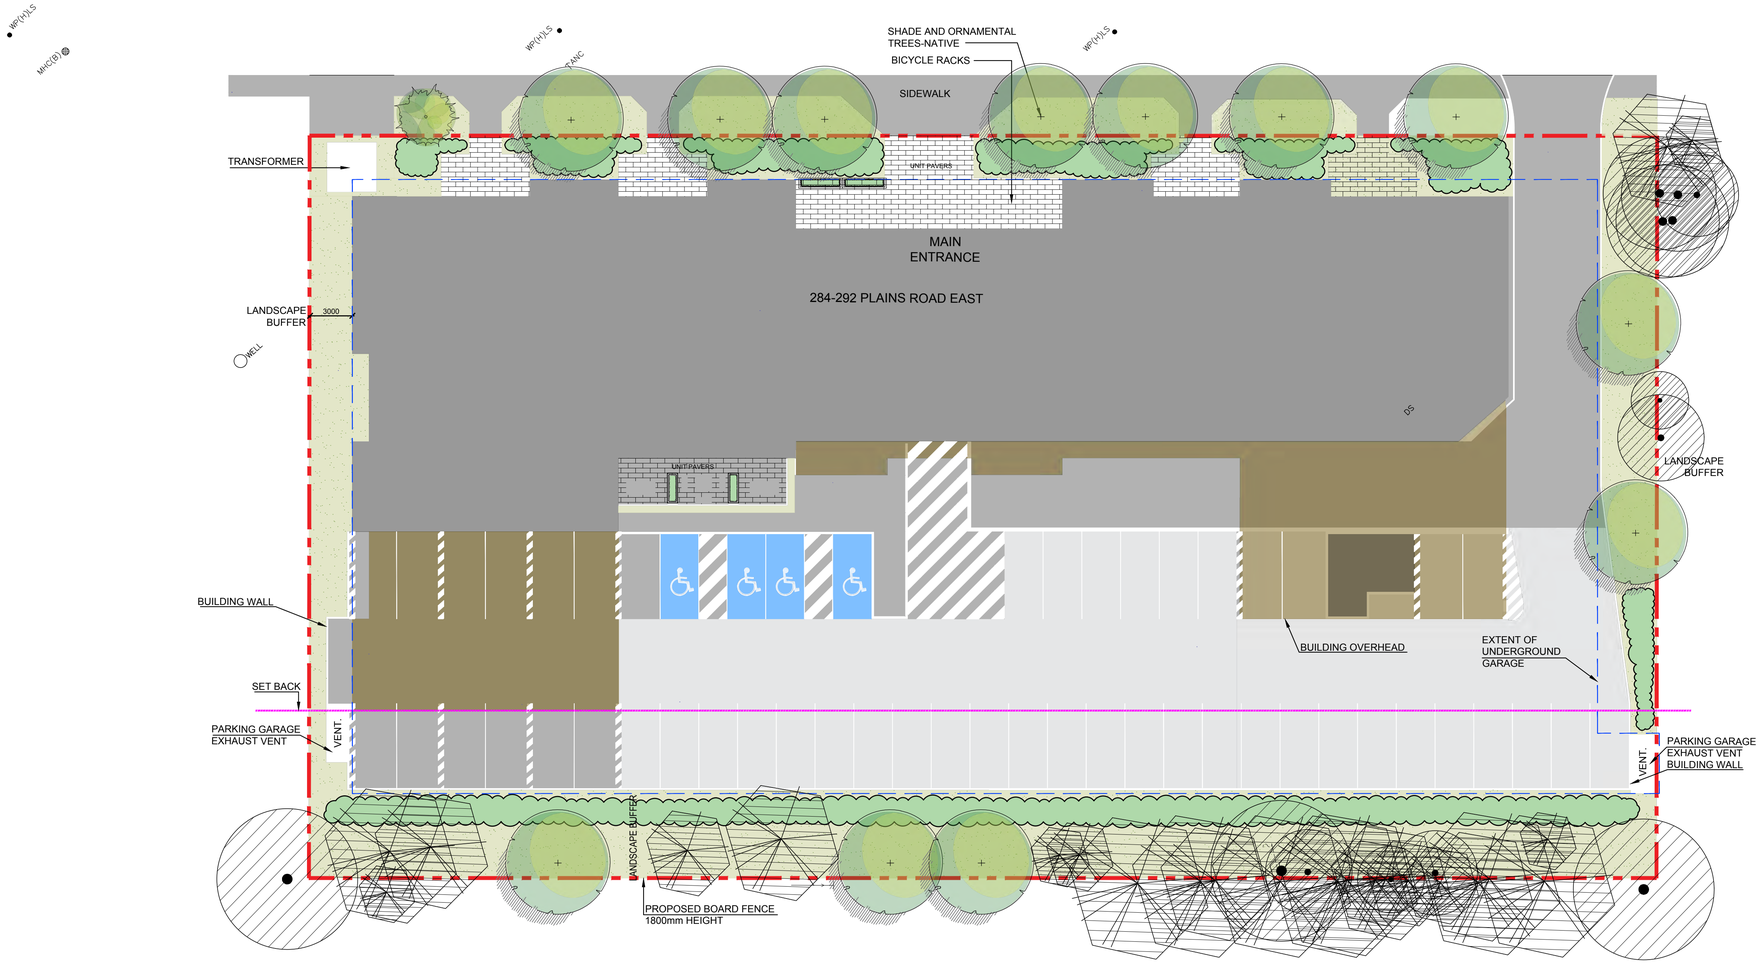


LEGEND

- EXISTING PROPERTY LINE
- EXISTING DECIDUOUS TREE TO BE RETAINED
- EXISTING CONIFEROUS TREE TO BE RETAINED
- PROPOSED DECIDUOUS TREE
- PROPOSED DECIDUOUS TREE
- PROPOSED CONCRETE PAVING
- PROPOSED UNIT PAVING
- PROPOSED SODDED AREA
- BICYCLE RACKS
- TABLE AND CHAIRS
- PROPOSED BENCH SEATING (PRIVATE)
- B — PROPOSED BENCH SEATING FOR PUBLIC REALM BENCH - HAUSER 6' ENGLISH GARDEN (PLAINS RD. CORRIDOR URBAN DESIGN GUIDELINES 2006)
- BUILDING OVERHEAD
- SET BACK FOR PROTECTION OF BOUNDARY TREES
- EXTENT OF UNDERGROUND GARAGE

ONTARIO ASSOCIATION OF LANDSCAPE ARCHITECTS — OALA — MEMBER


NOT FOR CONSTRUCTION UNTIL SIGNED

OMC LANDSCAPE ARCHITECTURE
Innovative, outside thinking.
SINCE 1984
270 Sherman Avenue North, Suite 315-MILL, Hamilton, ON L8L 6N4
Telephone: 905.681.7604 Fax:905:681.2944 www.omcla.ca
LANDSCAPE ARCHITECTURE • ENVIRONMENTAL PLANNING • RESOURCE ANALYSIS

LANDSCAPE CONCEPT -1605

284-292 PLAINS RD. E, BURLINGTON

AUGUST 2023

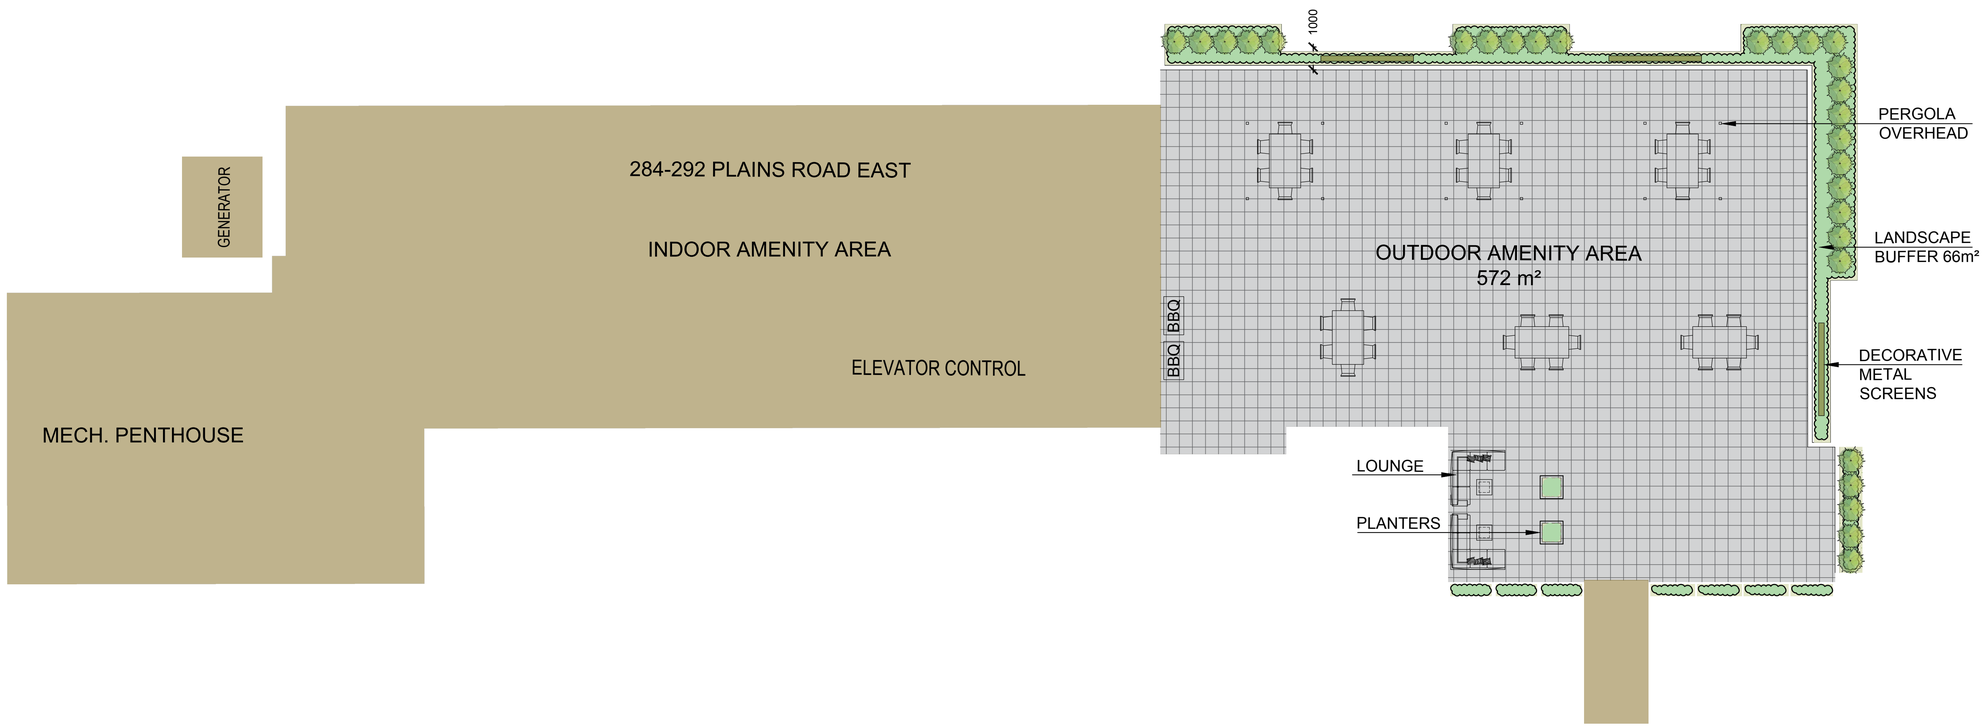

LEGEND

- EXISTING PROPERTY LINE
- EXISTING DECIDUOUS TREE TO BE RETAINED
- EXISTING CONIFEROUS TREE TO BE RETAINED
- PROPOSED DECIDUOUS TREE
- PROPOSED DECIDUOUS TREE
- PROPOSED CONCRETE PAVING
- PROPOSED UNIT PAVING
- PROPOSED SODDED AREA
- BICYCLE RACKS
- TABLE AND CHAIRS
- PROPOSED BENCH SEATING (PRIVATE)
- B — PROPOSED BENCH SEATING FOR PUBLIC REALM BENCH - HAUSER 6' ENGLISH GARDEN (PLAINS RD. CORRIDOR URBAN DESIGN GUIDELINES 2006)
- BUILDING OVERHEAD
- SET BACK FOR PROTECTION OF BOUNDARY TREES
- EXTENT OF UNDERGROUND GARAGE

LANDSCAPE CONCEPT ROOFTOP -1605

284-292 PLAINS RD. E, BURLINGTON

AUGUST 2023

ONTARIO ASSOCIATION OF LANDSCAPE ARCHITECTS — OALA MEMBER — MARIANNE MONTEITH

NOT FOR CONSTRUCTION UNTIL SIGNED

OMC LANDSCAPE ARCHITECTURE
Innovative, outside thinking. SINCE 1984
270 Sherman Avenue North, Suite 315-MILL, Hamilton, ON L8L 6N4
Telephone: 905.681.7604 Fax:905:681.2944 www.omcla.ca
LANDSCAPE ARCHITECTURE • ENVIRONMENTAL PLANNING • RESOURCE ANALYSIS

N