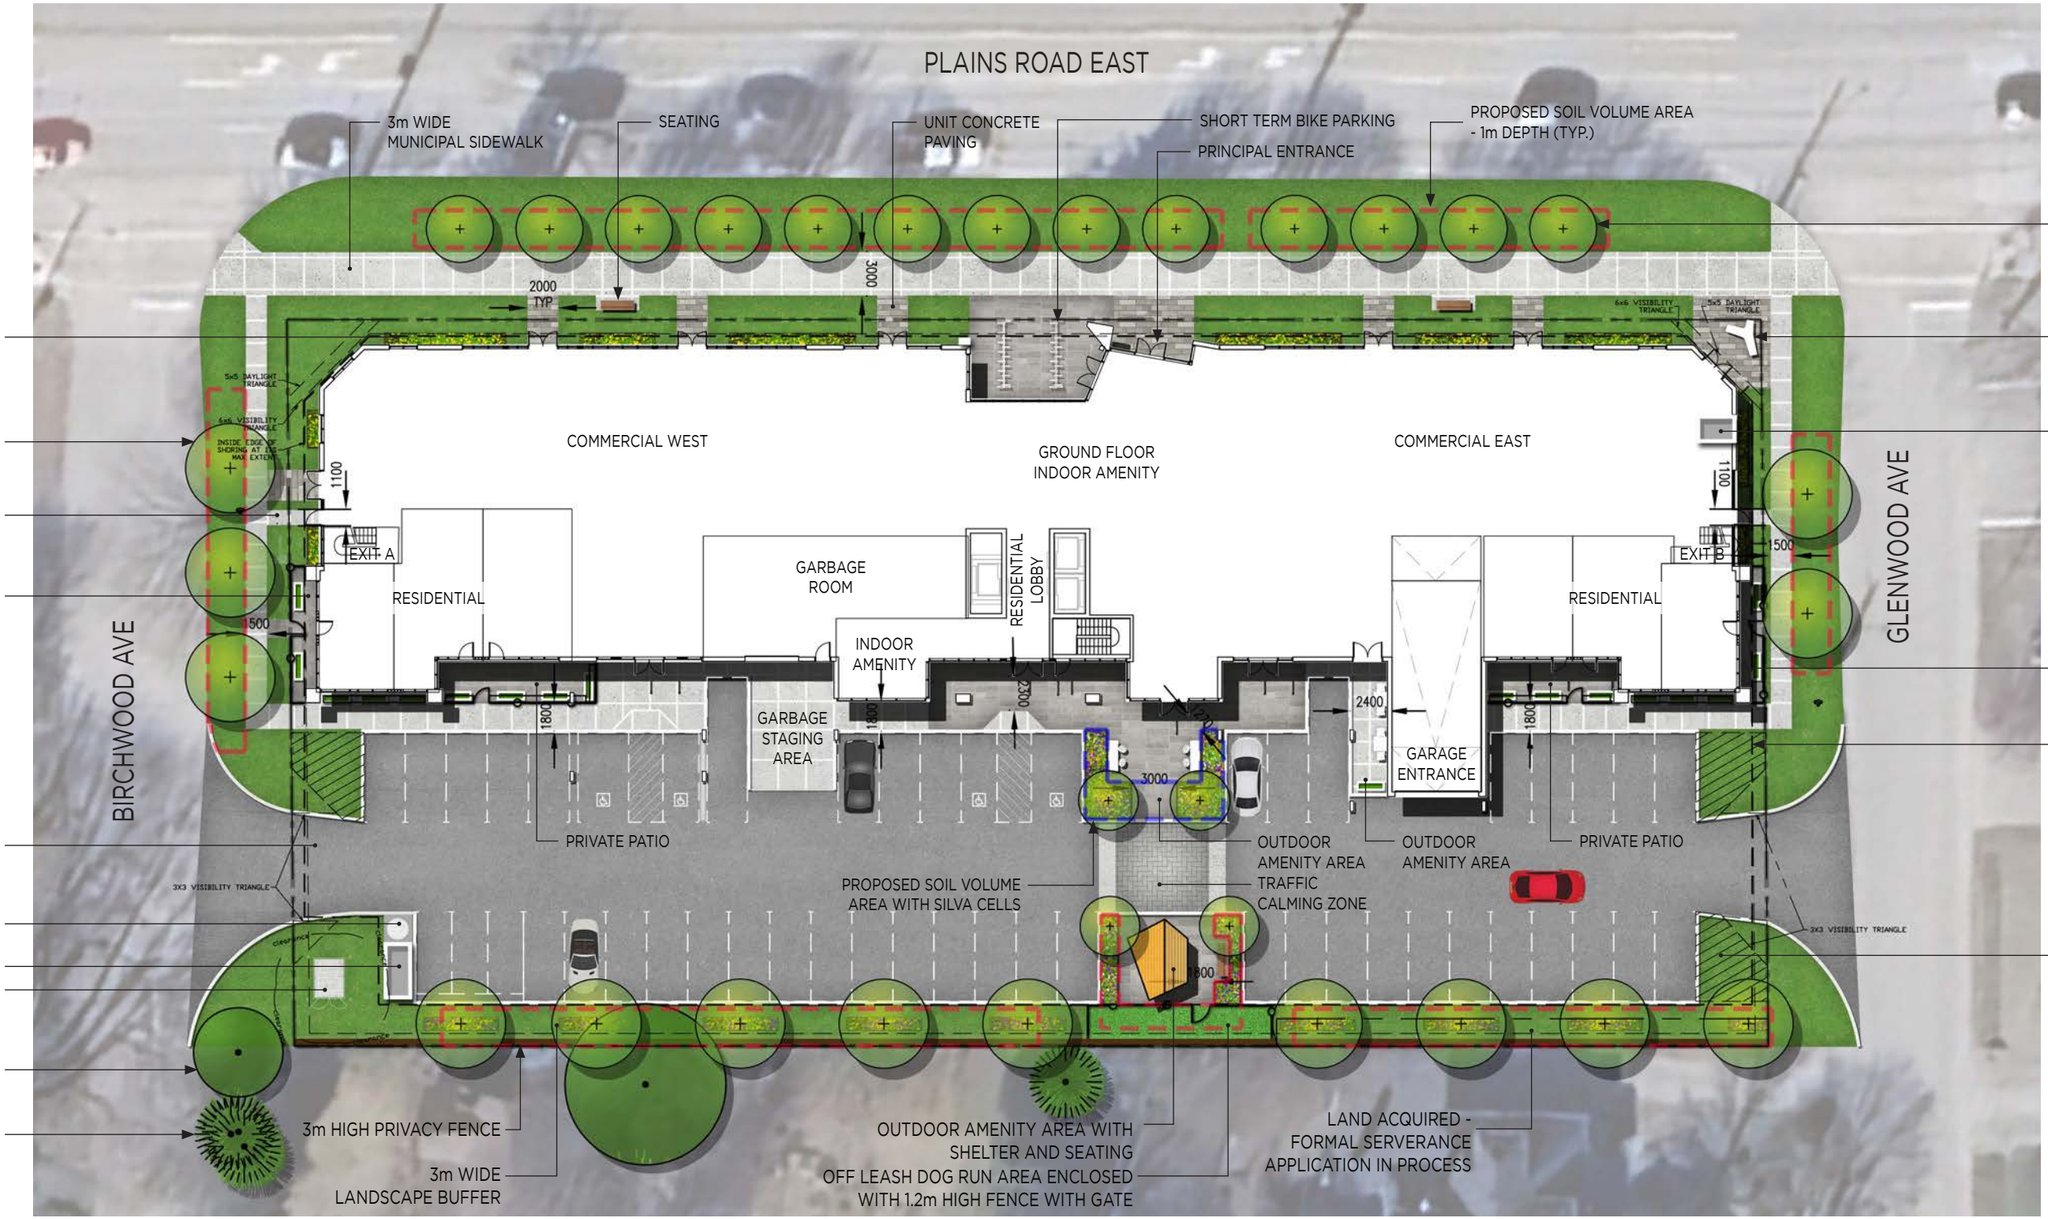


cosburn nauboris LTD
landscape architects

84-104 PLAINS ROAD EAST

CITY OF BURLINGTON

CONCEPTUAL LANDSCAPE PLAN

MAY 9, 2025
SCALE 1:400