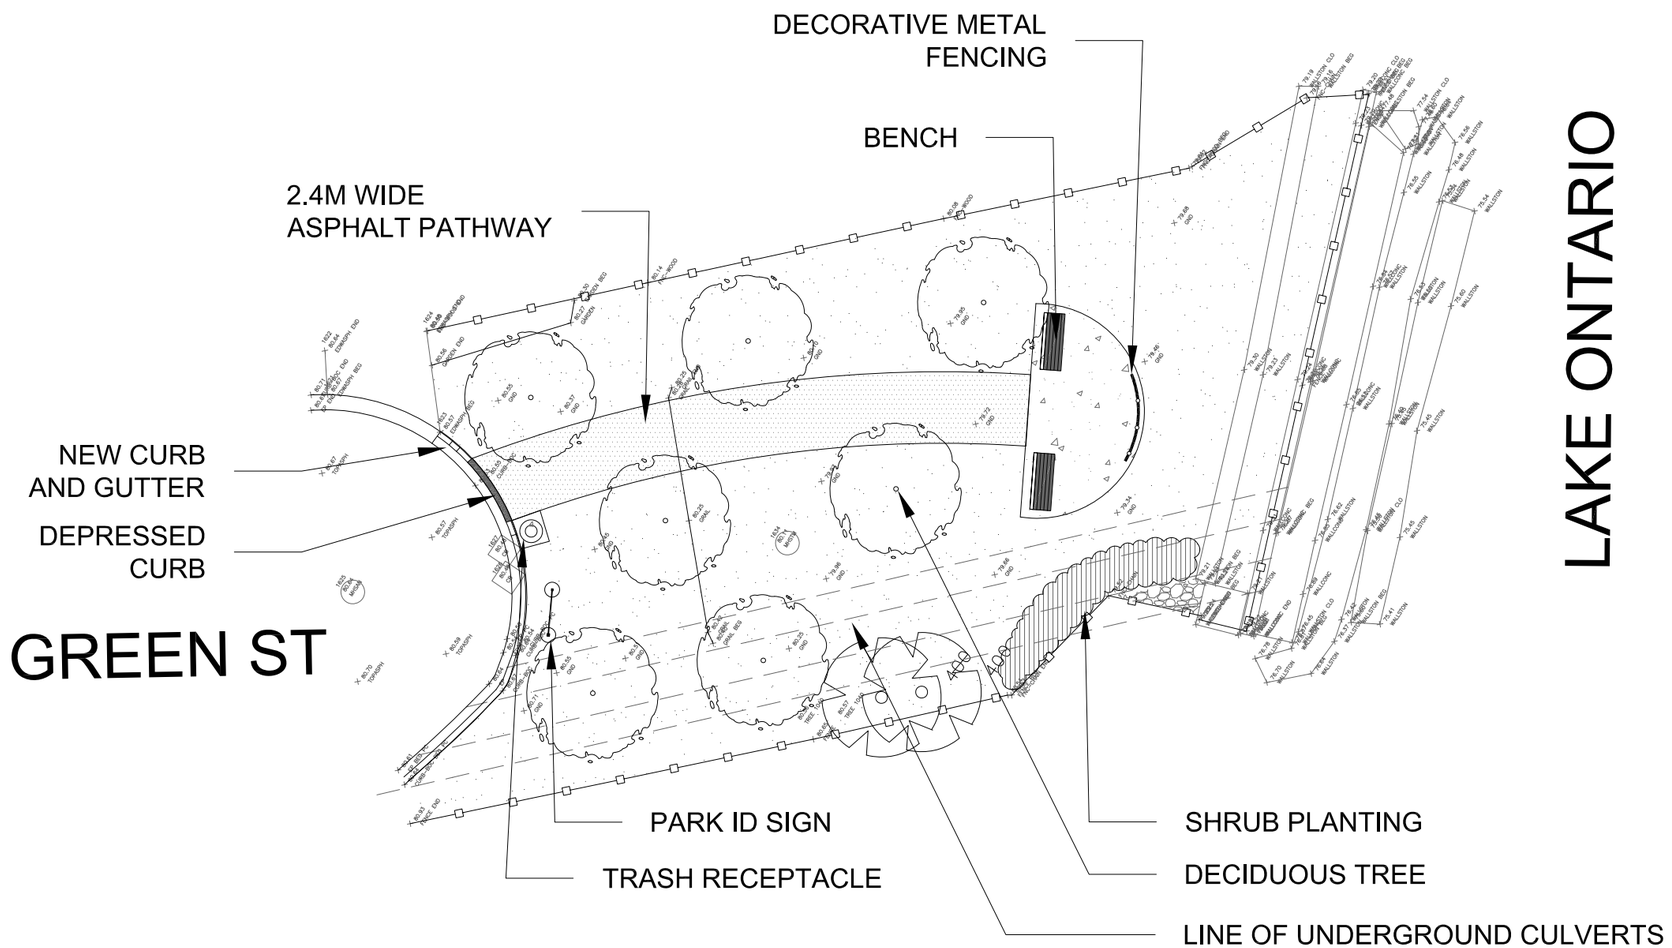


The MBTW Group
Community Planning
Urban Design
Landscape Architecture
255 Wicksteed Avenue
Unit 1A
Toronto, Ontario
Canada M4H-1G8
Tel: (416) 449-7767
Fax: (416) 449-1803

DRAWING TITLE: CONCEPTUAL PLAN

PROJECT: GREEN STREET WINDOW-TO-THE-LAKE

DATE:	NOVEMBER 20, 2023
JOB No:	CBL020
DESIGNED BY: JJ	DRAWN BY: OL
SCALE: 1:200	DRAWING No. SK-1