
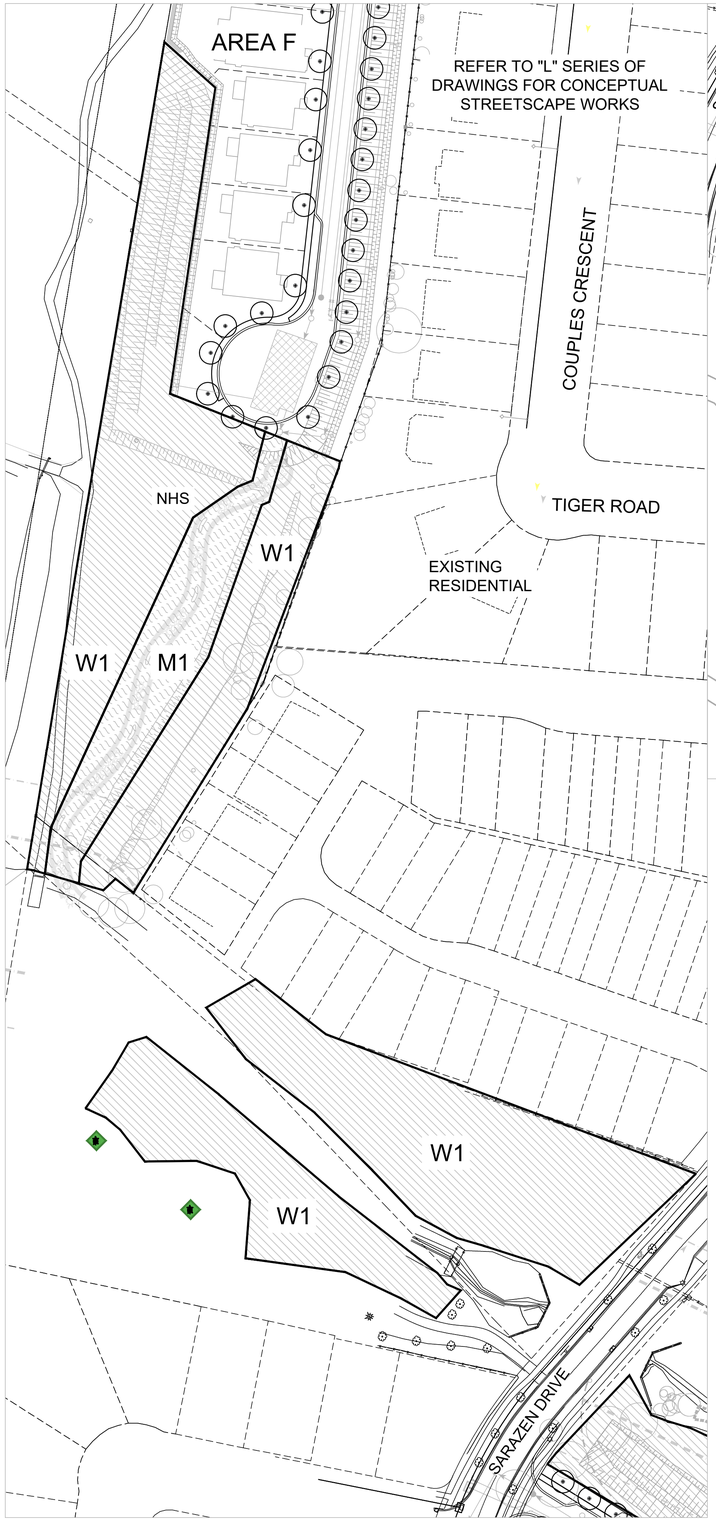


PLAN - VIEW A

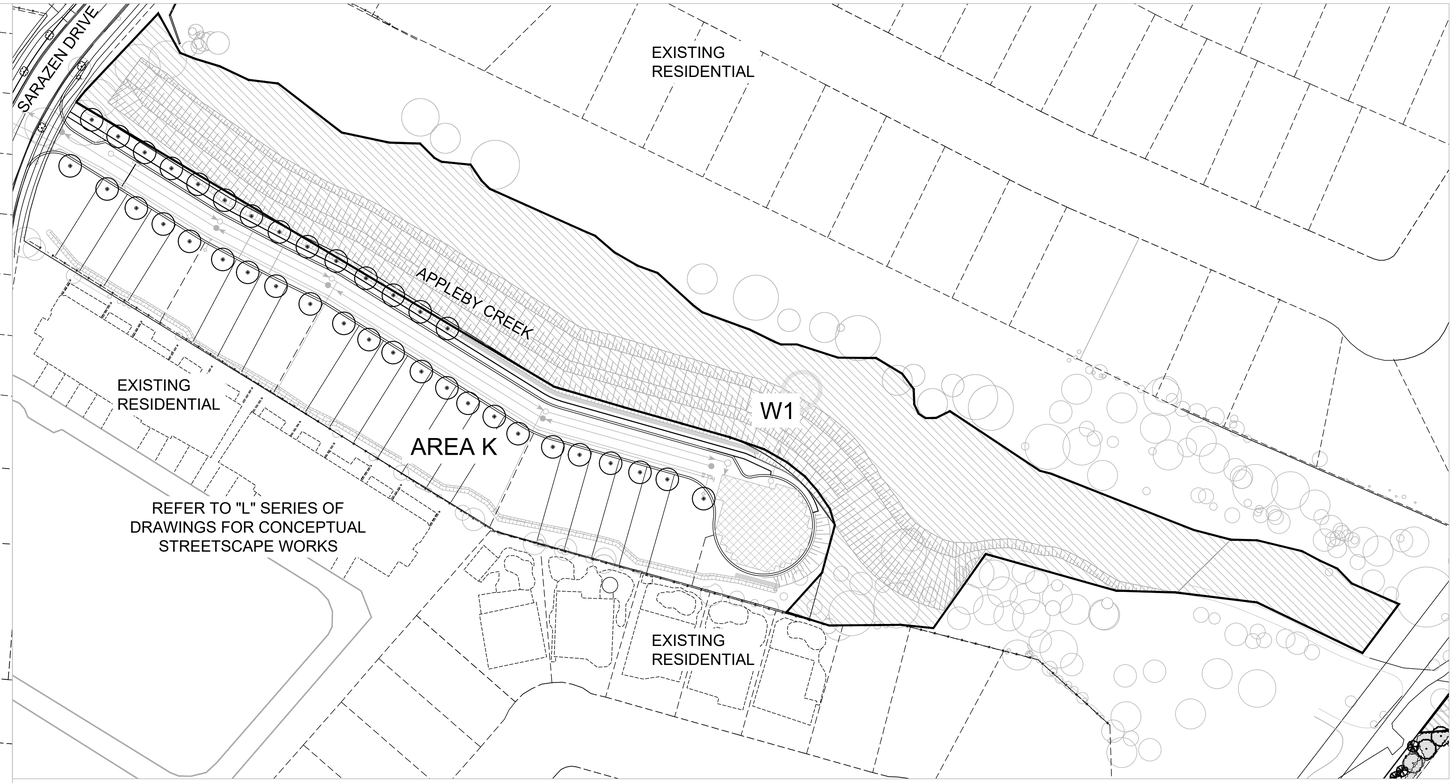

PLAN - VIEW B

NOTE :
RESTORATION DRAWINGS DEVELOPED IN CONJUNCTION WITH TERRASTORY, REFER TO EER BY TERRASTORY FOR BACKGROUND INFORMATION.

RESTORATION PLAN AND AREAS ARE CONCEPTUAL AND SUBJECT TO CHANGE.

REFER TO EER FOR PEDESTRIAN CROSSING TO BE REMOVED.

CONTRACTOR SHALL CHECK ALL DIMENSIONS ON THE WORK AND REPORT ANY DISCREPANCY TO THE LANDSCAPE ARCHITECT BEFORE PROCEEDING. ALL DRAWINGS AND SPECIFICATIONS ARE THE PROPERTY OF THE LANDSCAPE ARCHITECT AND MUST BE RETURNED AT THE COMPLETION OF THE WORK. THIS DRAWING IS NOT TO BE USED FOR CONSTRUCTION UNTIL SIGNED BY THE LANDSCAPE ARCHITECT.

KEY MAP



LEGEND

RESTORATION PLANTING

- W1 — W1- WOODLAND RESTORATION
- T1 — T1- THICKET RESTORATION
- S1 — S1- SAVANNAH RESTORATION
- M1 — M1- MEADOW RESTORATION

(APPROXIMATE LOCATION OF HABITAT STRUCTURE. FINAL LOCATION TO BE CONFIRMED)

- TURTLE HABITAT (IN EXISTING GOLF COURSE SAND TRAP)
- ARTIFICIAL BAT HABITAT
- EXISTING TREE (REFER TO TIPP. BY TERRASTORY)

NOTE :
REFER TO SHEET R3 FOR MASTER PLANT LIST

REVISIONS

No.	Description	Date
1	ISSUED FOR SUBMISSION	JAN, 2026

CITY APPROVAL STAMP

ONTARIO ASSOCIATION OF LANDSCAPE ARCHITECTS — MEMBER

N

NAK design strategies

213 STERLING ROAD, SUITE 211, TORONTO, ON M6R 2B2 CANADA
T 416.340.8700 F 416.340.7100 NAKDESIGNSTRATEGIES.COM

PROJECT
MILLCROFT GREENS
PHASE 2
Burlington, Ontario

OWNER
Millcroft Greens Corporation

TITLE
CONCEPTUAL RESTORATION PLANTING PLAN

DATE: AUG 2025
SCALE: 1:750
DRAWN: KG
CHECKED: JG
JOB NO.: 25-198

SHEET
R1