


1 RZL1 LANDSCAPE PLAN GROUNDFLOOR

1:100

GENERAL NOTES:

- LEGAL DESCRIPTION OF PROPERTY: XXX
- ARCHITECTURAL INFORMATION PROVIDED BY: TURNER FLEISCHER
- SURVEY INFORMATION PROVIDED BY: S. LLEWELLYN & ASSOCIATES LTD.
- ALL LANDSCAPE FURNITURE SHOWN IS FOR DESIGN CONCEPT ONLY
- PROPOSED LIGHT LOCATION ON SITE SUBJECT TO PHOTOMETRIC STUDY
- ALL EXISTING MUNICIPAL SIGNAGE TO BE REINSTATED
- TREE LOCATIONS ON PUBLIC PROPERTY SUBJECT TO REVIEW AND APPROVAL BY UNDERGROUND UTILITY COMPANIES.
- ROOT DEFLECTOR TO BE USED WHERE ROOT BALL OF TREES ON PUBLIC PROPERTY ARE WITHIN 1.2m OF UNDERGROUND UTILITIES.

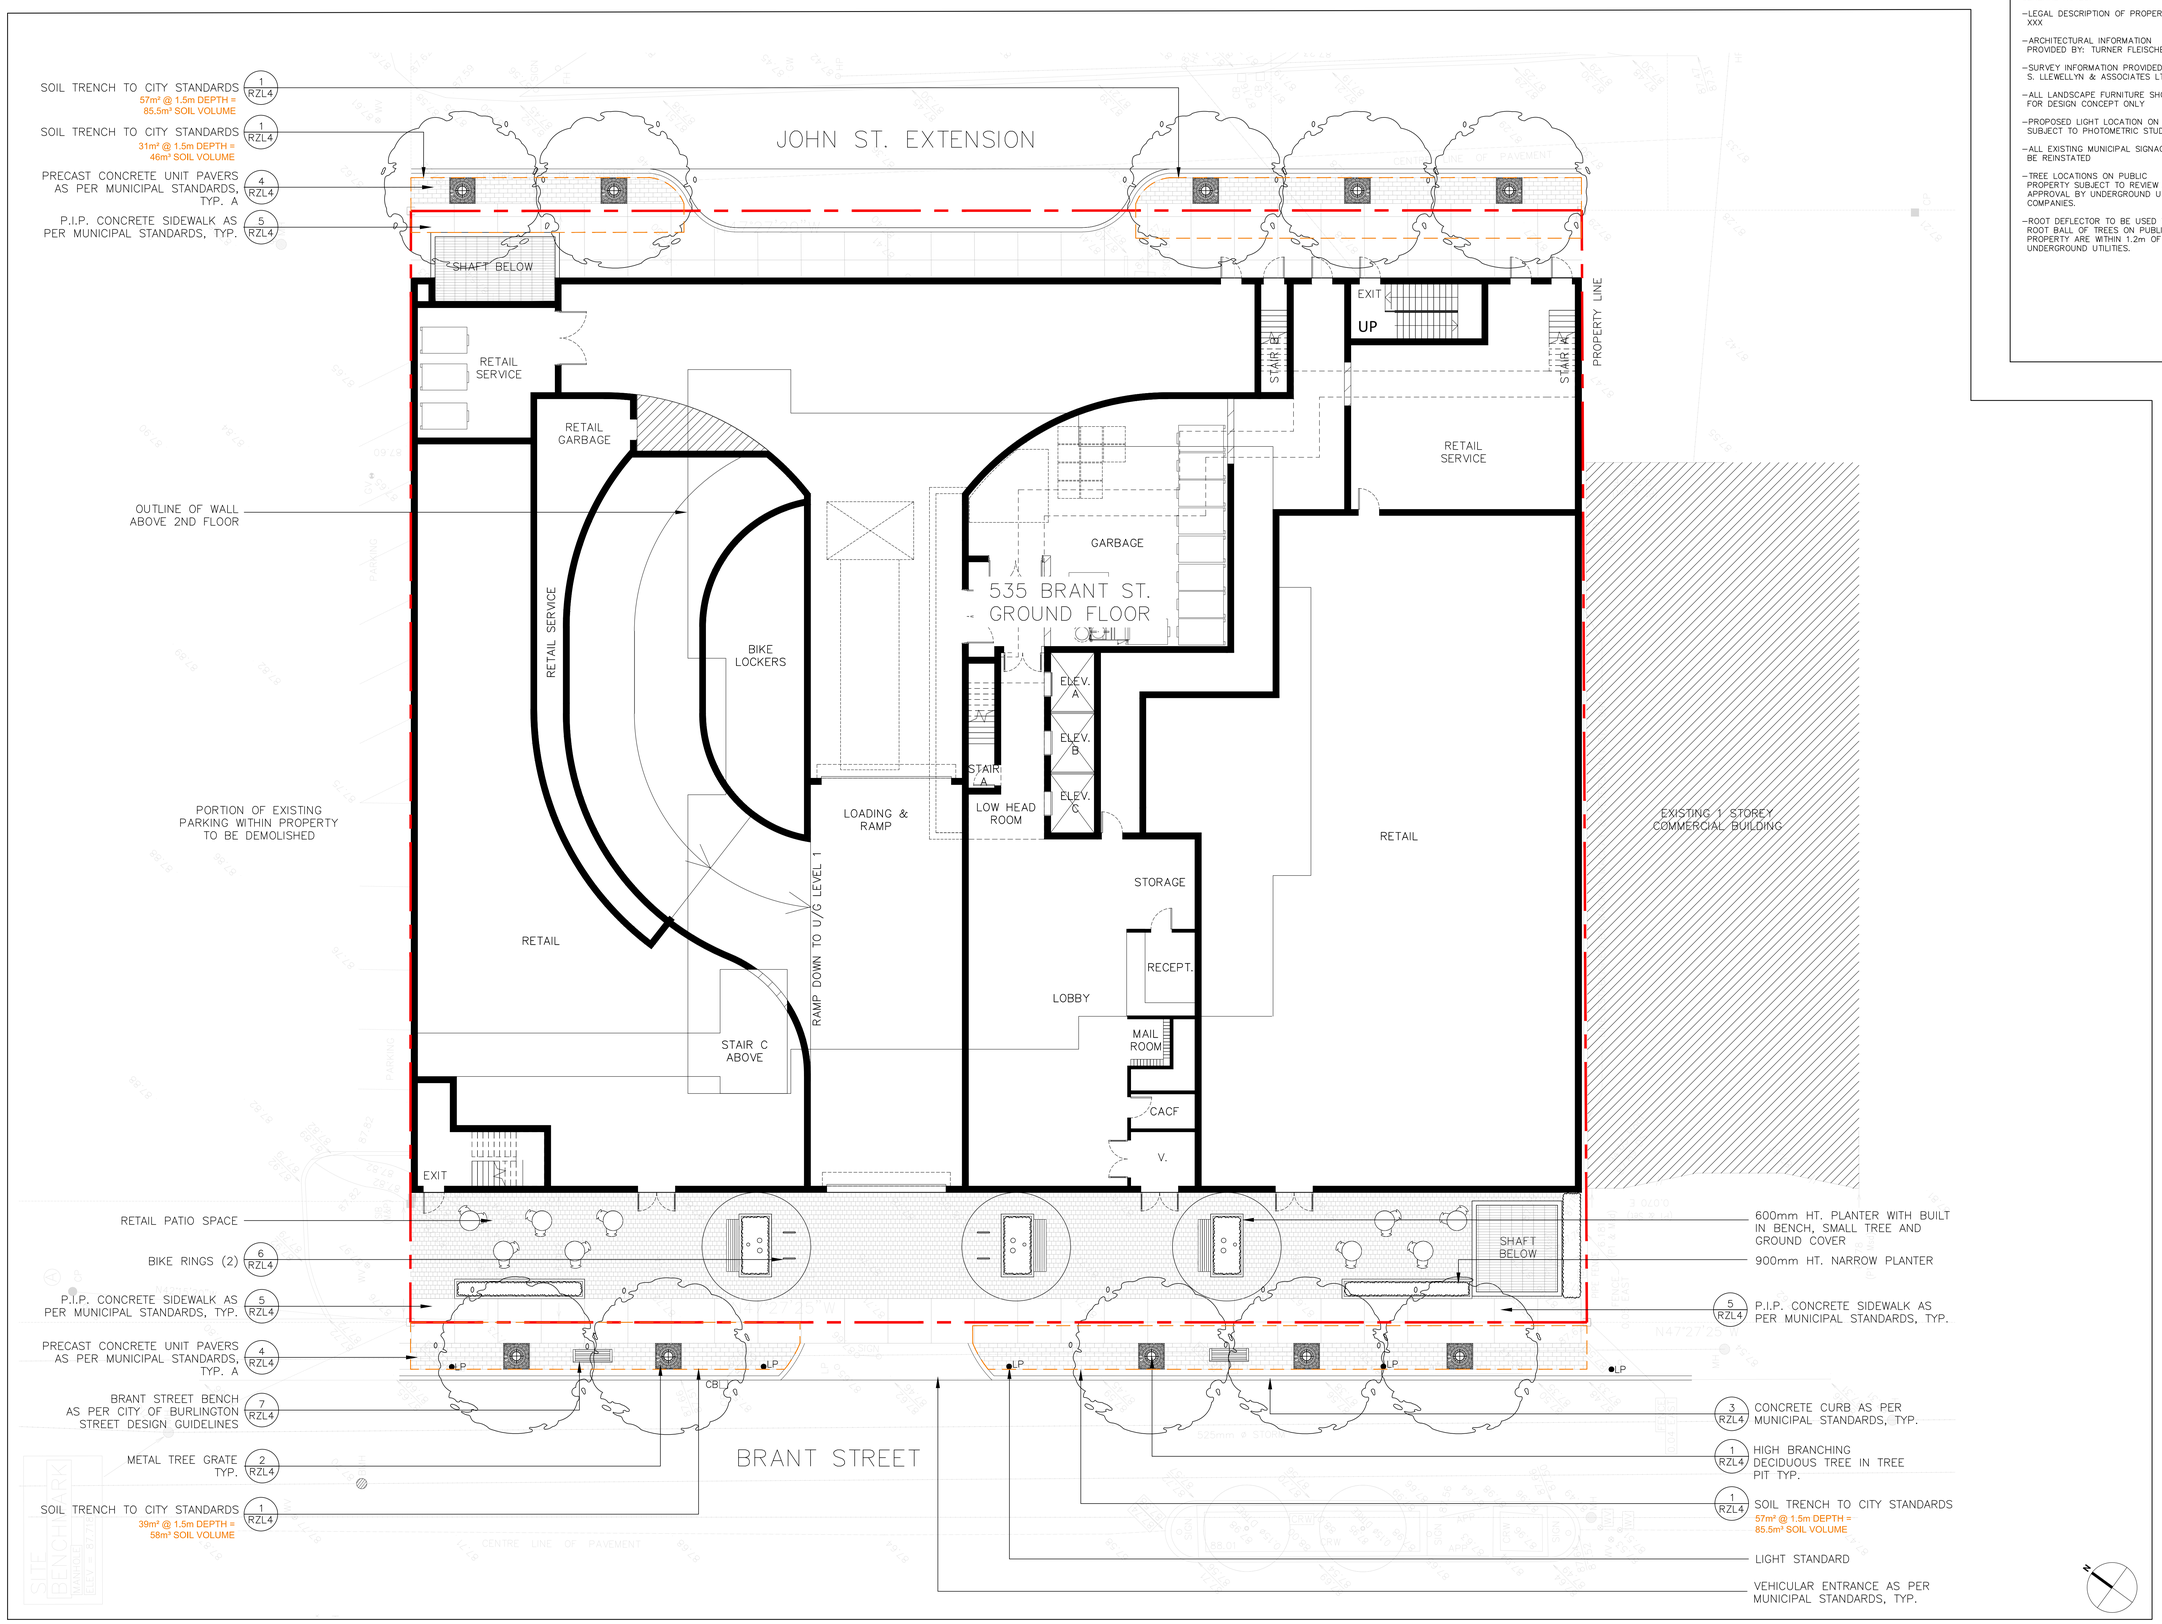

KEY PLAN n.t.s.

NOTES

1. Do not scale the drawings.
2. The contractor shall check and verify all dimensions and conditions on the project and immediately report any discrepancies to the consultant before proceeding with the work.
3. The contractor is to be aware of all existing and proposed services and utilities. The contractor shall have all underground services and utility lines staked by each agency having jurisdiction prior to commencing work.

LEGEND

- PROPOSED TREES
- PROPOSED PLANTING
- EXISTING TREE TO REMAIN
- EXISTING STORM SEWER
- EXISTING SANITARY SEWER
- EXISTING WATER LINE
- EXISTING POWER LINE
- EXISTING TELECOM. LINE
- EXISTING GAS LINE
- PROPERTY LINE
- LIMIT OF WORK
- BOLLARD LIGHT
- LIGHT POLE
- RECESSED WALL LIGHT
- STREET LIGHT
- UNIT PAVING
- CONCRETE PAVING/ SIDEWALK
- GRAVEL
- BIKE RINGS
- BIKE RACK
- AREA DRAIN

No.	Rev.	Date	Issued
1		2020-11-23	Issued for Rezoning

This drawing is to be used for the following purpose: Not to be used for construction unless signed by the landscape architect.

Project: 535 Brant Street

Location: Burlington, Ontario


Prepared for: CARRIAGE GATE HOMES 421 Brant St. Burlington Ont.

Project Architects: Turner Fleischer

Ferris + Associates Inc.
Landscape Architecture and Urban Design
11 Church Street
Suite 302
Toronto, Ontario
M5E 1W1
Telephone 416 366 6800

Drawing Title: LANDSCAPE PLAN

Date:
Scale: AS SHOWN
Drawn: CB
Checked: PDF
Project No: 2579
Drawing No: RZL1

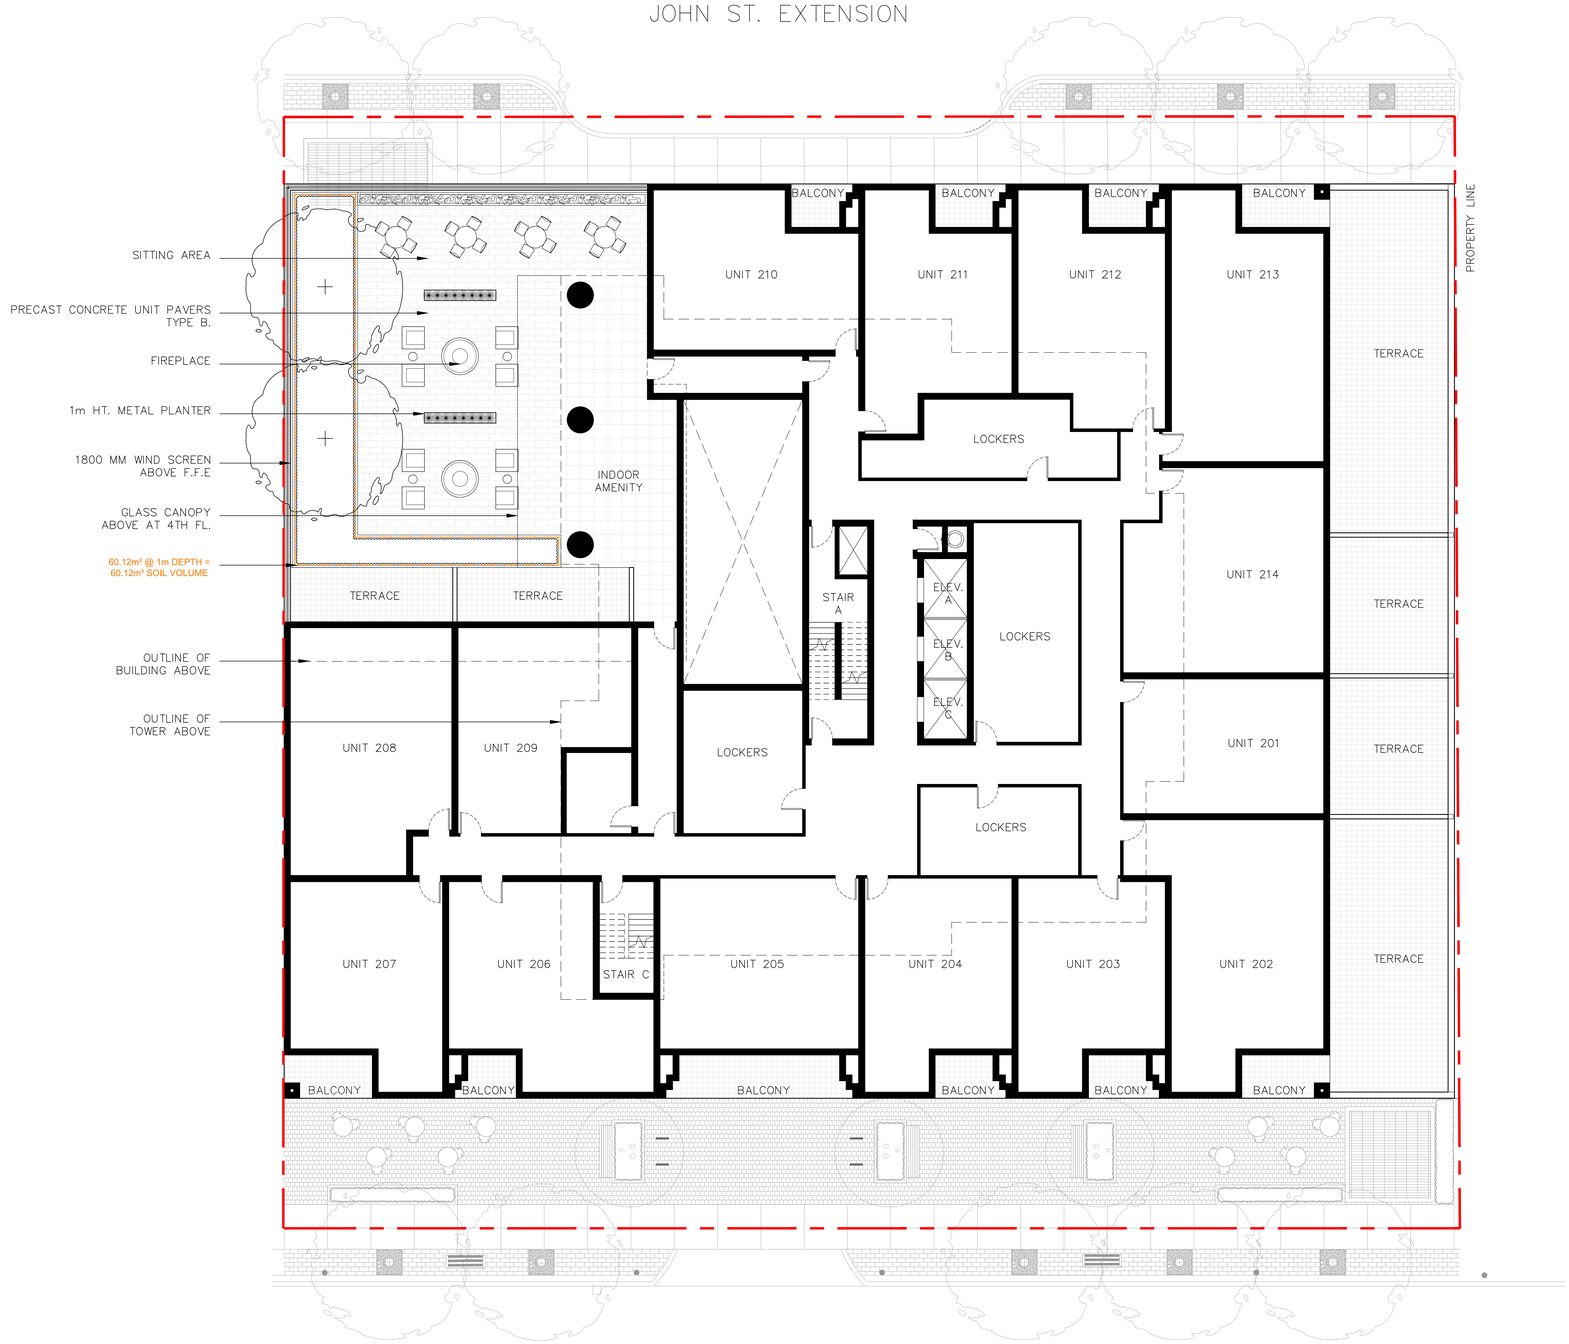


1 RZL2 LANDSCAPE PLAN LEVEL 2

1:100

GENERAL NOTES:

- LEGAL DESCRIPTION OF PROPERTY: XXX
- ARCHITECTURAL INFORMATION PROVIDED BY: TURNER FLEISCHER
- SURVEY INFORMATION PROVIDED BY: S. LLEWELLYN & ASSOCIATES LTD.
- ALL LANDSCAPE FURNITURE SHOWN IS FOR DESIGN CONCEPT ONLY
- PROPOSED LIGHT LOCATION ON SITE SUBJECT TO PHOTOMETRIC STUDY
- ALL EXISTING MUNICIPAL SIGNAGE TO BE REINSTATED
- TREE LOCATIONS ON PUBLIC PROPERTY SUBJECT TO REVIEW AND APPROVAL BY UNDERGROUND UTILITY COMPANIES.
- ROOT DEFLECTOR TO BE USED WHERE ROOT BALL OF TREES ON PUBLIC PROPERTY ARE WITHIN 1.2m OF UNDERGROUND UTILITIES.

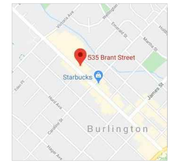

KEY PLAN n.t.s.

NOTES

1. Do not scale the drawings.
2. The contractor shall check and verify all dimensions and conditions on the project and immediately report any discrepancies to the consultant before proceeding with the work.
3. The contractor is to be aware of all existing and proposed services and utilities. The contractor shall have all underground services and utility lines staked by each agency having jurisdiction prior to commencing work.

LEGEND

- PROPOSED TREES
- PROPOSED PLANTING
- EXISTING TREE TO REMAIN
- EXISTING STORM SEWER
- EXISTING SANITARY SEWER
- EXISTING WATER LINE
- EXISTING POWER LINE
- EXISTING TELECOM. LINE
- EXISTING GAS LINE
- PROPERTY LINE
- LIMIT OF WORK
- BOLLARD LIGHT
- LIGHT POLE
- RECESSED WALL LIGHT
- STREET LIGHT
- UNIT PAVING
- CONCRETE PAVING/ SIDEWALK
- GRAVEL
- BIKE RINGS
- BIKE RACK
- AREA DRAIN

No.	Rev.	Date	Issued
1		2020-11-23	Issued for Rezoning

This drawing is to be used for the following purpose: Not to be used for construction unless signed by the landscape architect.

Project: 535 Brant Street

Location: Burlington, Ontario


Prepared for: CARRIAGE GATE HOMES 421 Brant St. Burlington Ont.

Project Architects: Turner Fleischer

Ferris + Associates Inc.
Landscape Architecture and Urban Design
11 Church Street
Suite 302
Toronto, Ontario
M5E 1W1
Telephone 416 366 6800

Drawing Title: LANDSCAPE PLAN LEVEL 2

Date:
Scale: AS SHOWN
Drawn: CB
Checked: PDF
Project No: 2579
Drawing No: RZL2

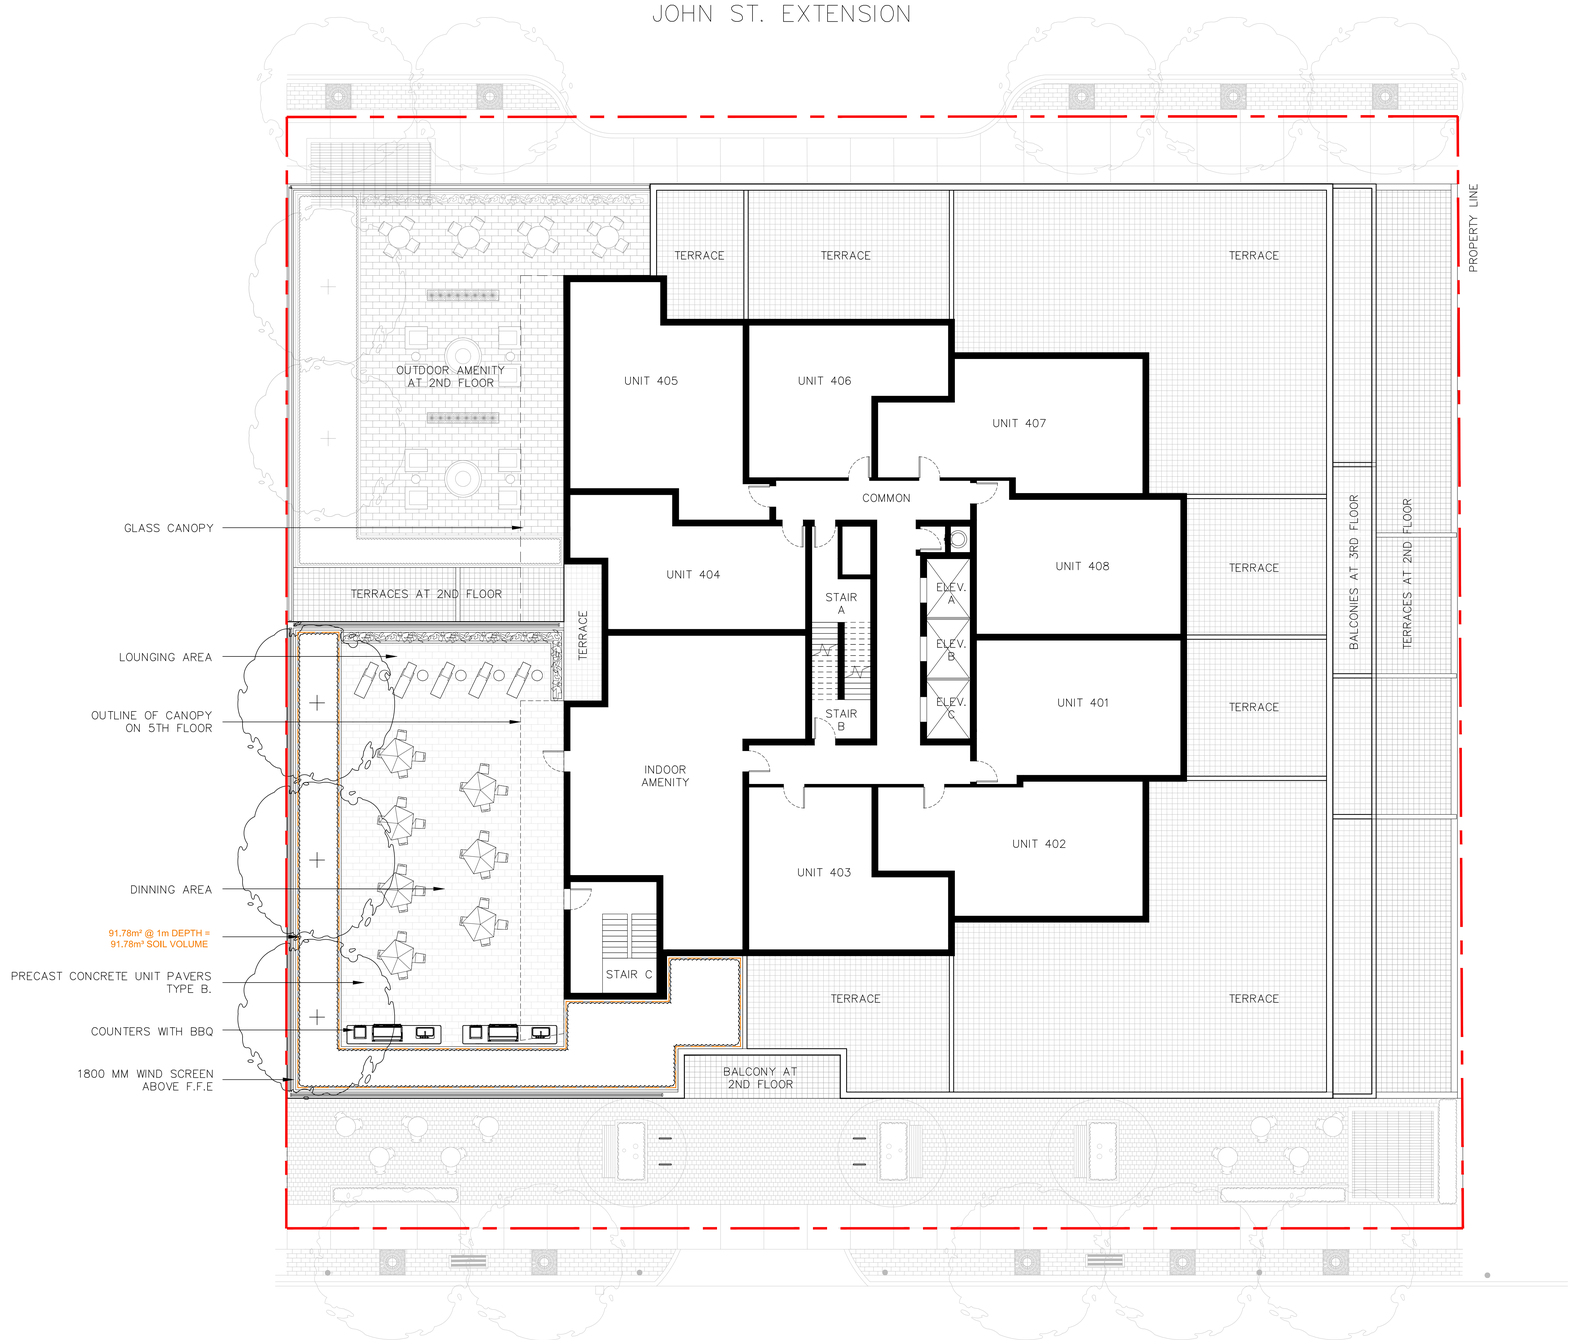


1 LANDSCAPE PLAN
RZL3 LEVEL 4

1:100

GENERAL NOTES:

- LEGAL DESCRIPTION OF PROPERTY: XXX
- ARCHITECTURAL INFORMATION PROVIDED BY: TURNER FLEISCHER
- SURVEY INFORMATION PROVIDED BY: S. LLEWELLYN & ASSOCIATES LTD.
- ALL LANDSCAPE FURNITURE SHOWN IS FOR DESIGN CONCEPT ONLY
- PROPOSED LIGHT LOCATION ON SITE SUBJECT TO PHOTOMETRIC STUDY
- ALL EXISTING MUNICIPAL SIGNAGE TO BE REINSTATED
- TREE LOCATIONS ON PUBLIC PROPERTY SUBJECT TO REVIEW AND APPROVAL BY UNDERGROUND UTILITY COMPANIES.
- ROOT DEFLECTOR TO BE USED WHERE ROOT BALL OF TREES ON PUBLIC PROPERTY ARE WITHIN 1.2m OF UNDERGROUND UTILITIES.

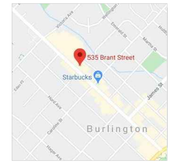

KEY PLAN n.t.s.

NOTES

1. Do not scale the drawings.
2. The contractor shall check and verify all dimensions and conditions on the project and immediately report any discrepancies to the consultant before proceeding with the work.
3. The contractor is to be aware of all existing and proposed services and utilities. The contractor shall have all underground services and utility lines staked by each agency having jurisdiction prior to commencing work.

LEGEND

- PROPOSED TREES
- PROPOSED PLANTING
- EXISTING TREE TO REMAIN
- EXISTING STORM SEWER
- EXISTING SANITARY SEWER
- EXISTING WATER LINE
- EXISTING POWER LINE
- EXISTING TELECOM. LINE
- EXISTING GAS LINE
- PROPERTY LINE
- LIMIT OF WORK
- BOLLARD LIGHT
- LIGHT POLE
- RECESSED WALL LIGHT
- STREET LIGHT
- UNIT PAVING
- CONCRETE PAVING/ SIDEWALK
- GRAVEL
- BIKE RINGS
- BIKE RACK
- AREA DRAIN

No	Rev	Date	Issued
1		2020-11-23	Issued for Rezoning

This drawing is to be used for the following purpose: Not to be used for construction unless signed by the landscape architect.

Project: 535 Brant Street

Location: Burlington, Ontario


Prepared for: CARRIAGE GATE HOMES 421 Brant St. Burlington Ont.

Project Architects: Turner Fleischer


Ferris + Associates Inc.
Landscape Architecture and Urban Design
11 Church Street
Suite 302
Toronto, Ontario
M5E 1W1
Telephone 416 366 6800

Drawing Title: LANDSCAPE PLAN LEVEL 4


Date:
Scale: AS SHOWN
Drawn: CB
Checked: PDF
Project No: 2579
Drawing No: RZL3

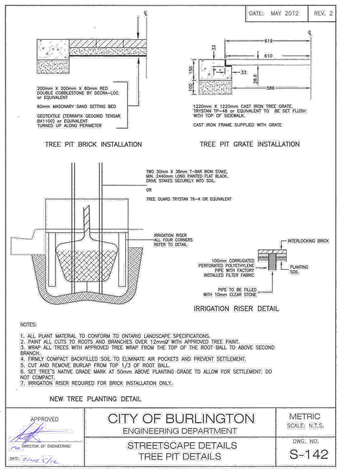


1 SPL4 TREE PIT DETAIL — N.T.S.
CITY OF BURLINGTON

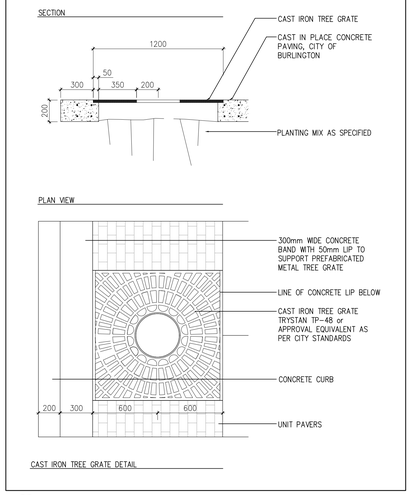


2 SPL4 DECORATIVE METAL TREE GRATE — 1:20

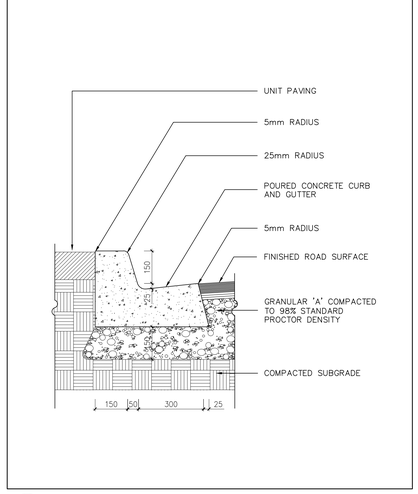


3 SPL4 CURB AND GUTTER — N.T.S.
CITY OF BURLINGTON

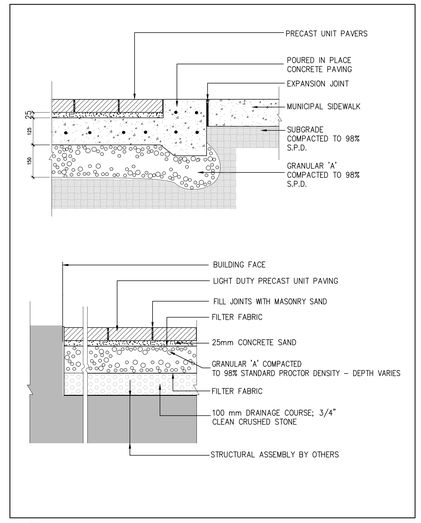


4 SPL4 PRECAST UNIT STONE PAVING — 1:10

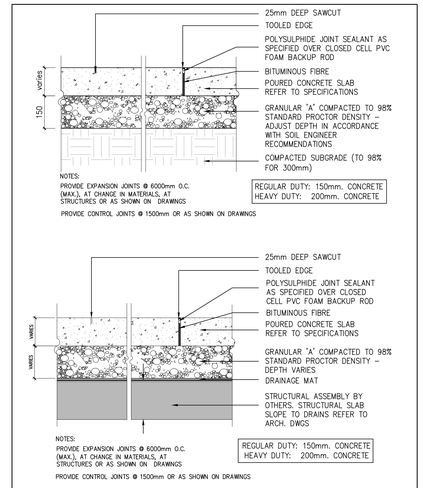

5 SPL4 CONCRETE PAVING — 1:10

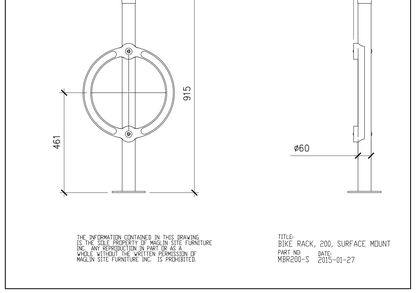

6 SPL4 BIKE POST AND RING — N.T.S.
MAGLIN

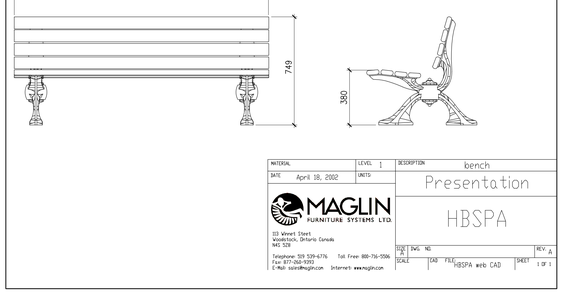

7 SPL4 MAGLIN BENCH — N.T.S
BRANT ST.

KEY PLAN — n.t.s.

NOTES

1. Do not scale the drawings.
2. The contractor shall check and verify all dimensions and conditions on the project and immediately report any discrepancies to the consultant before proceeding with the work.
3. The contractor is to be aware of all existing and proposed services and utilities. The contractor shall have all underground services and utility lines staked by each agency having jurisdiction prior to commencing work.

LEGEND

No.	Rev.	Date	Issued
1		2020-11-23	Issued for Rezoning

This drawing is to be used for the following purpose: — Not to be used for construction unless signed by the landscape architect.

Project: 535 Brant Street

Location: Burlington, Ontario

Prepared for: CARRIAGE GATE HOMES
421 Brant St. Burlington Ont.

Project Architects: Turner Fleischer

Ferris + Associates Inc.
Landscape Architecture and Urban Design
11 Church Street
Suite 302
Toronto, Ontario
M5E 1W1
Telephone 416 366 6800

Drawing Title: LANDSCAPE DETAILS

Date:
Scale:
Drawn: CB
Checked: PDF
Project No: 2579
Drawing No: RZL4