SHADOW STUDY
17024 1900 APPLEBY LINE
BURLINGTON, ONTARIO

DATE 11 MAY 2021

405-317 ADELAIDE STREET WEST
TORONTO CANADA M5V 1P9
+1 416 599 9729
WWW. RAWDESIGN.CA



9:00AM

1 : 2000

20

10 100 meters

- PROPERTY LINE
- PROPOSED BUILDING
- SHADOW FROM PROPOSED BUILDING ON GROUND
- SHADOW FROM PROPOSED BUILDING ON ROOFS
- PARK

MARCH 21

SHADOW STUDY
17024 1900 APPLEBY LINE
MAY 11, 2021



10:00AM


1 : 2000

20
10 100 meters

- PROPERTY LINE
- PROPOSED BUILDING
- SHADOW FROM PROPOSED BUILDING ON GROUND
- SHADOW FROM PROPOSED BUILDING ON ROOFS
- PARK

MARCH 21

SHADOW STUDY
17024 1900 APPLEBY LINE
MAY 11, 2021

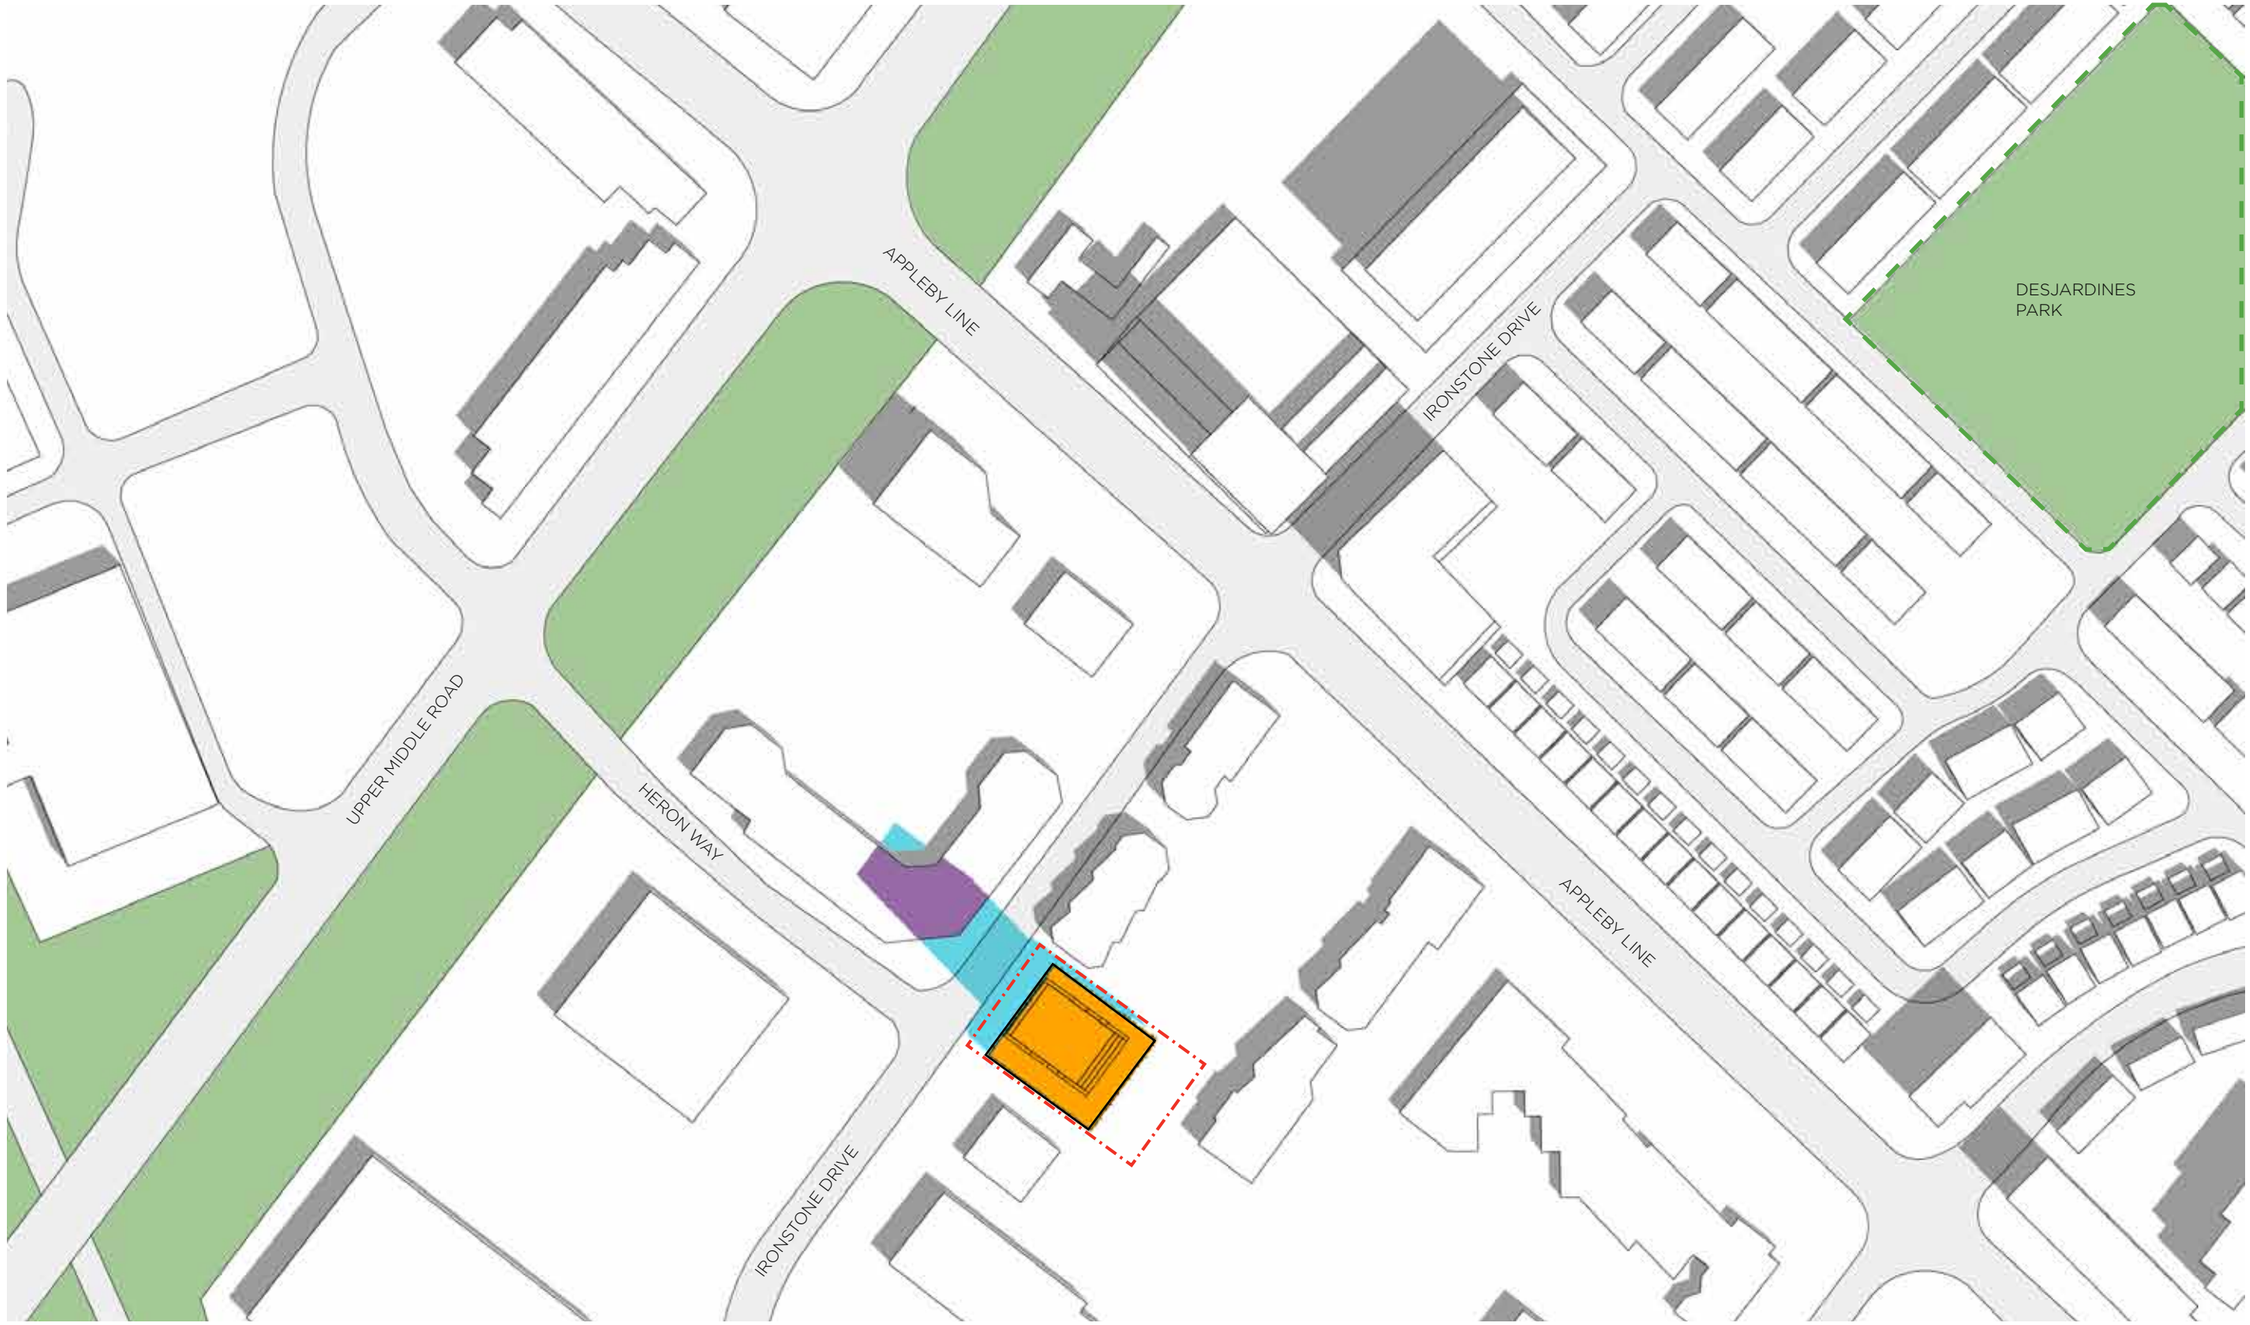

11:00AM


1 : 2000

20
10 100 meters

PROPERTY LINE
PROPOSED BUILDING
SHADOW FROM PROPOSED BUILDING ON GROUND
SHADOW FROM PROPOSED BUILDING ON ROOFS
PARK

MARCH 21

SHADOW STUDY
17024 1900 APPLEBY LINE
MAY 11, 2021

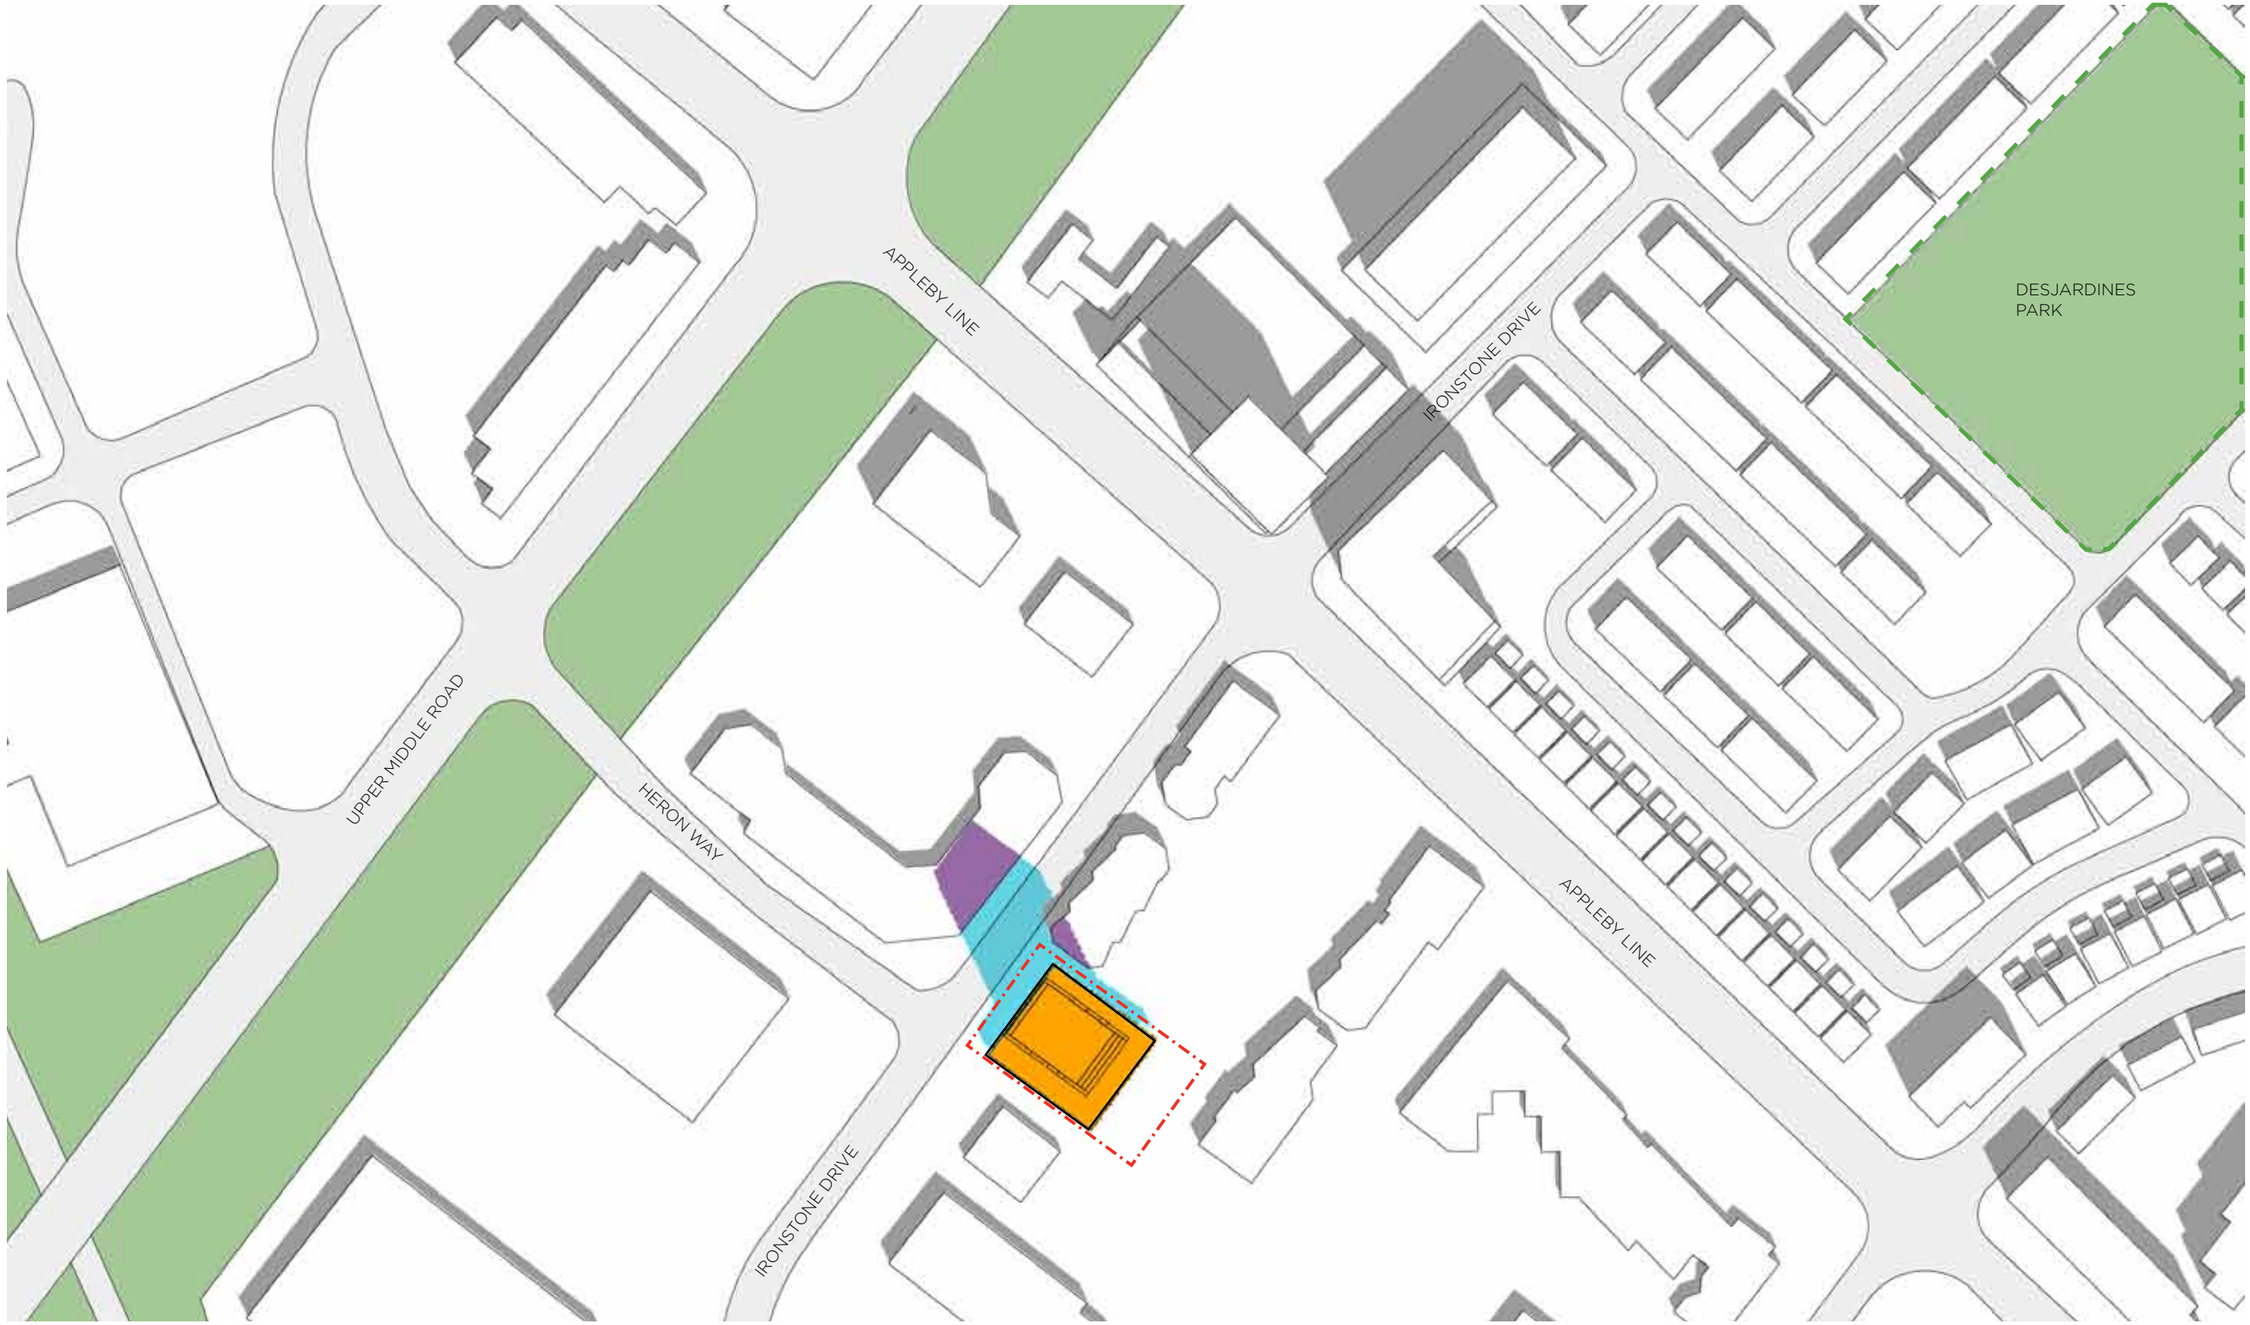

12:00PM


1 : 2000

20
10 100 meters

PROPERTY LINE
PROPOSED BUILDING
SHADOW FROM PROPOSED BUILDING ON GROUND
SHADOW FROM PROPOSED BUILDING ON ROOFS
PARK

MARCH 21

SHADOW STUDY
17024 1900 APPLEBY LINE
MAY 11, 2021

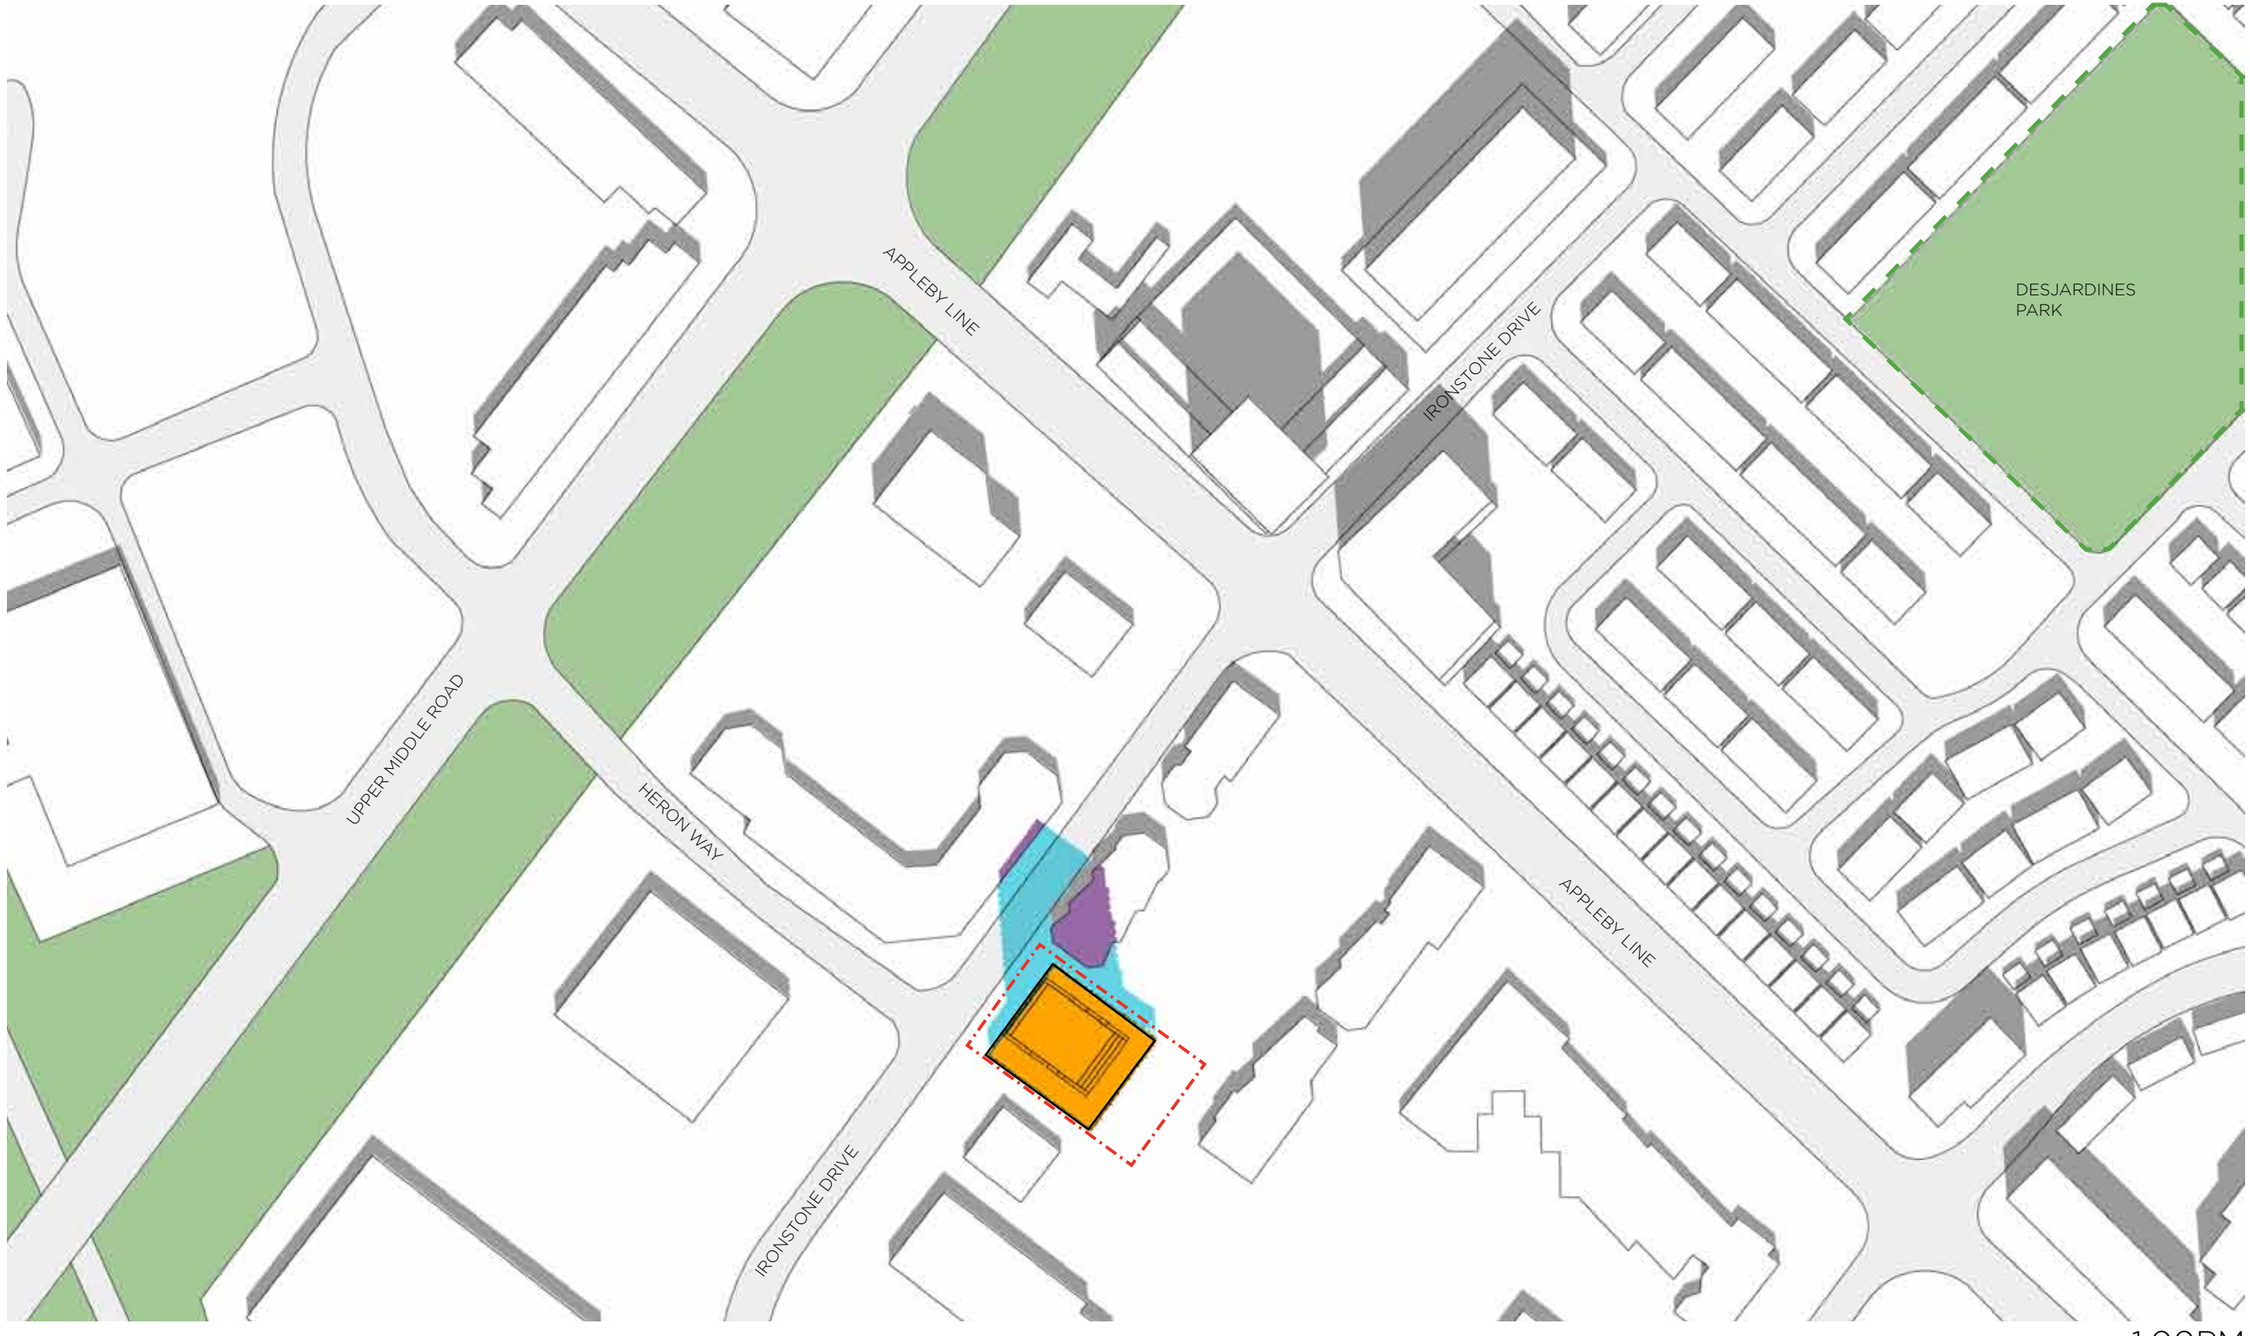

1:00PM


1 : 2000

20
10 100 meters

PROPERTY LINE
PROPOSED BUILDING
SHADOW FROM PROPOSED BUILDING ON GROUND
SHADOW FROM PROPOSED BUILDING ON ROOFS
PARK

MARCH 21

SHADOW STUDY
17024 1900 APPLEBY LINE
MAY 11, 2021

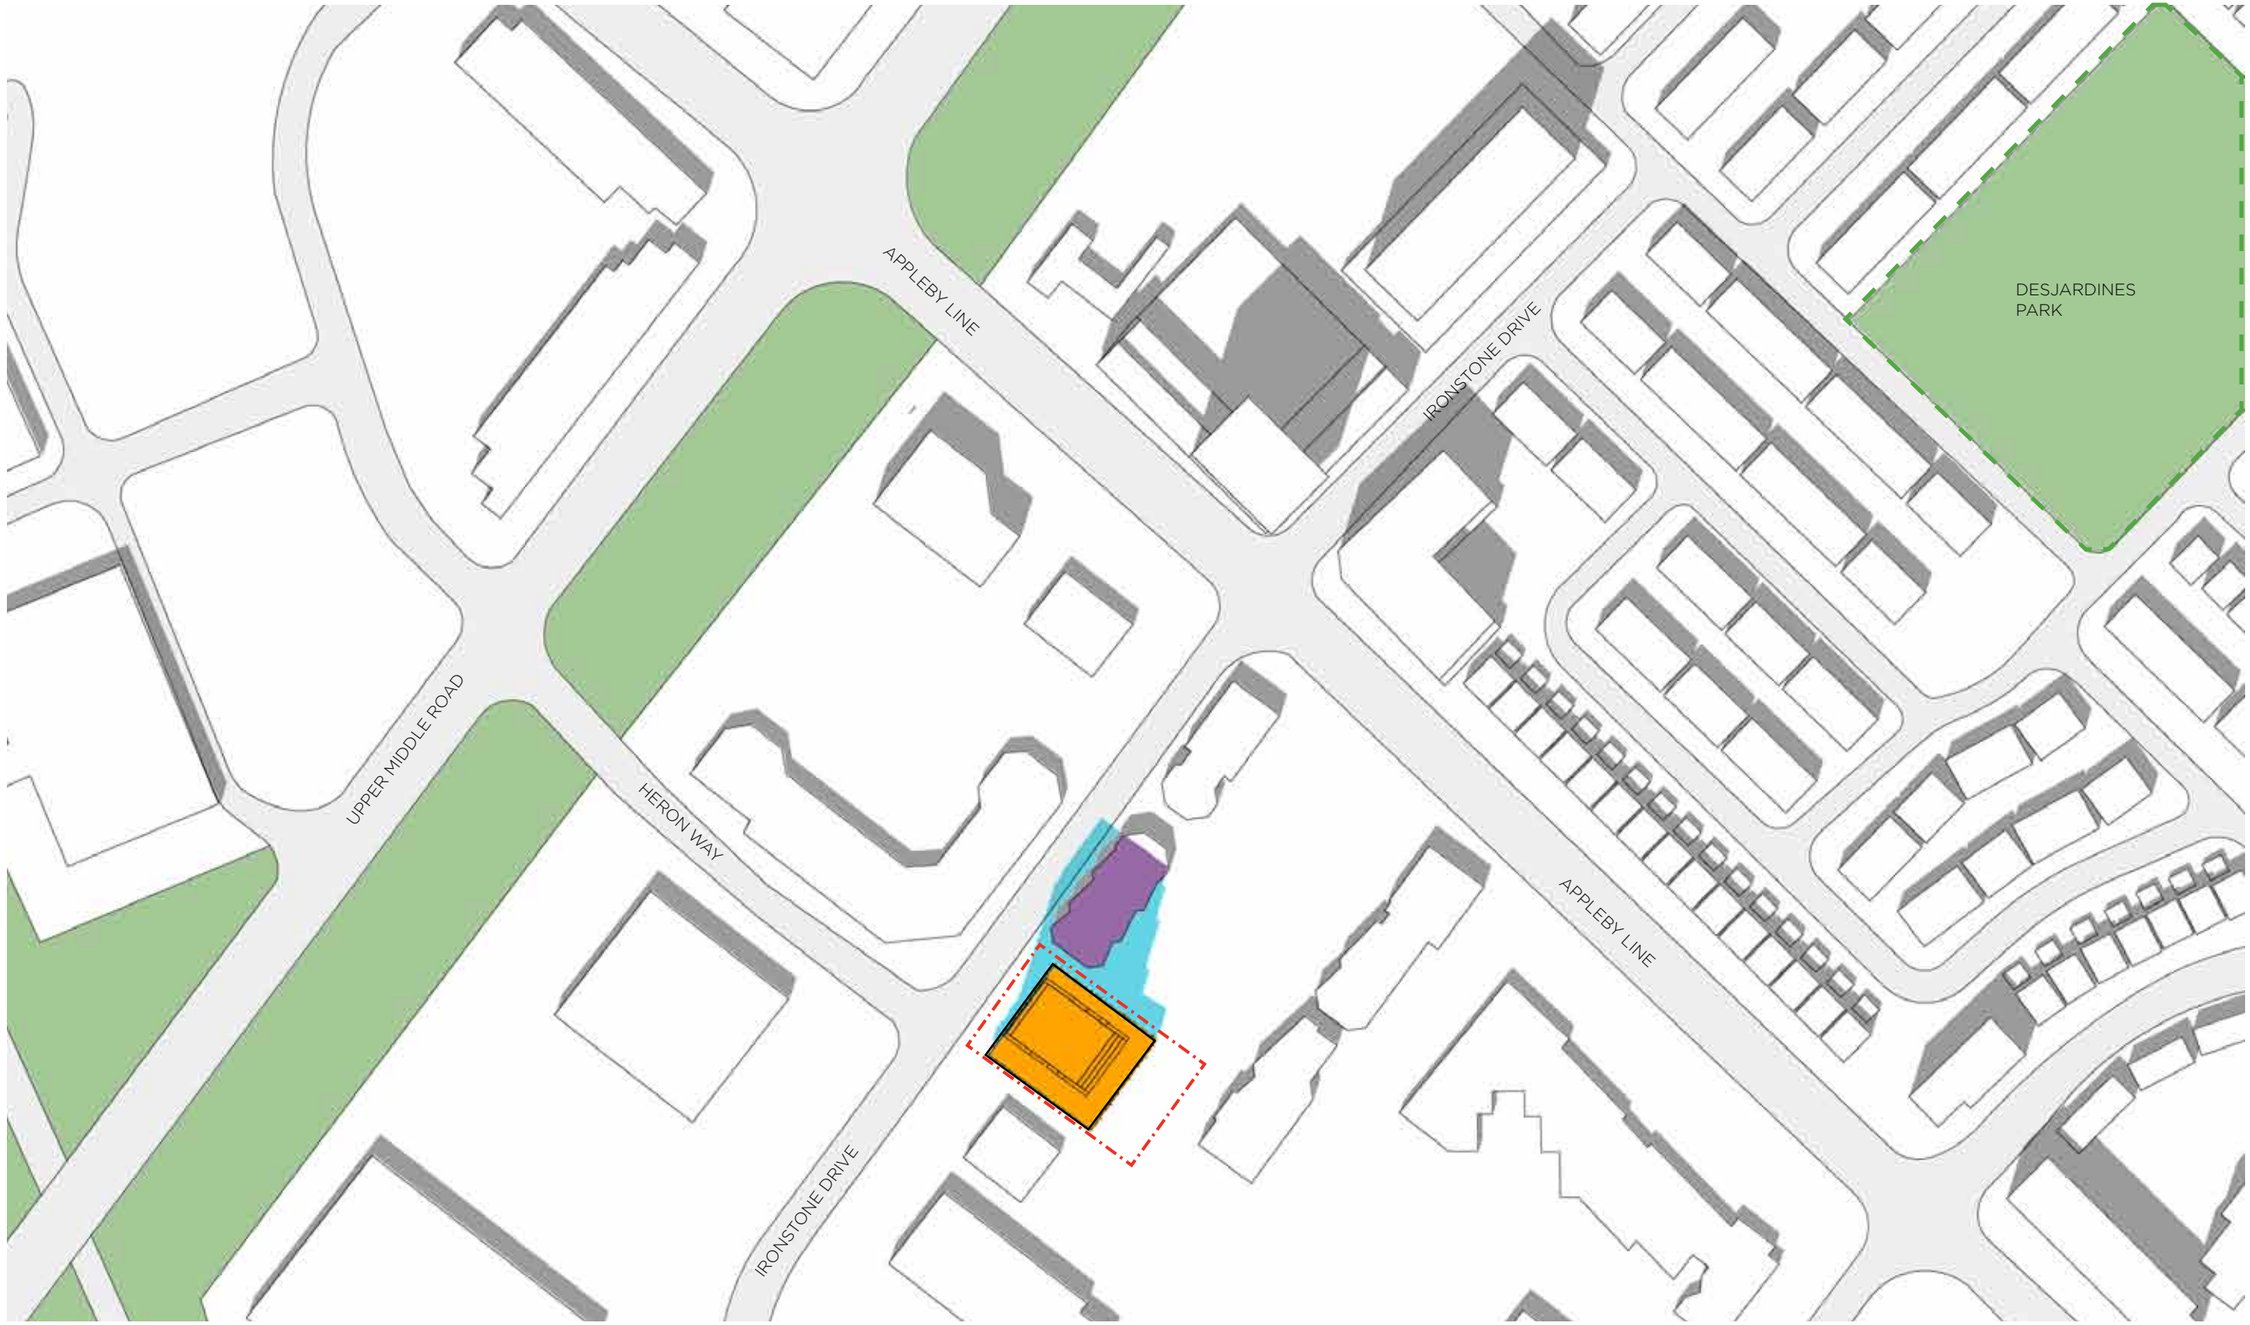

2:00PM


1 : 2000

20
10 100 meters

PROPERTY LINE
PROPOSED BUILDING
SHADOW FROM PROPOSED BUILDING ON GROUND
SHADOW FROM PROPOSED BUILDING ON ROOFS
PARK

MARCH 21

SHADOW STUDY
17024 1900 APPLEBY LINE
MAY 11, 2021

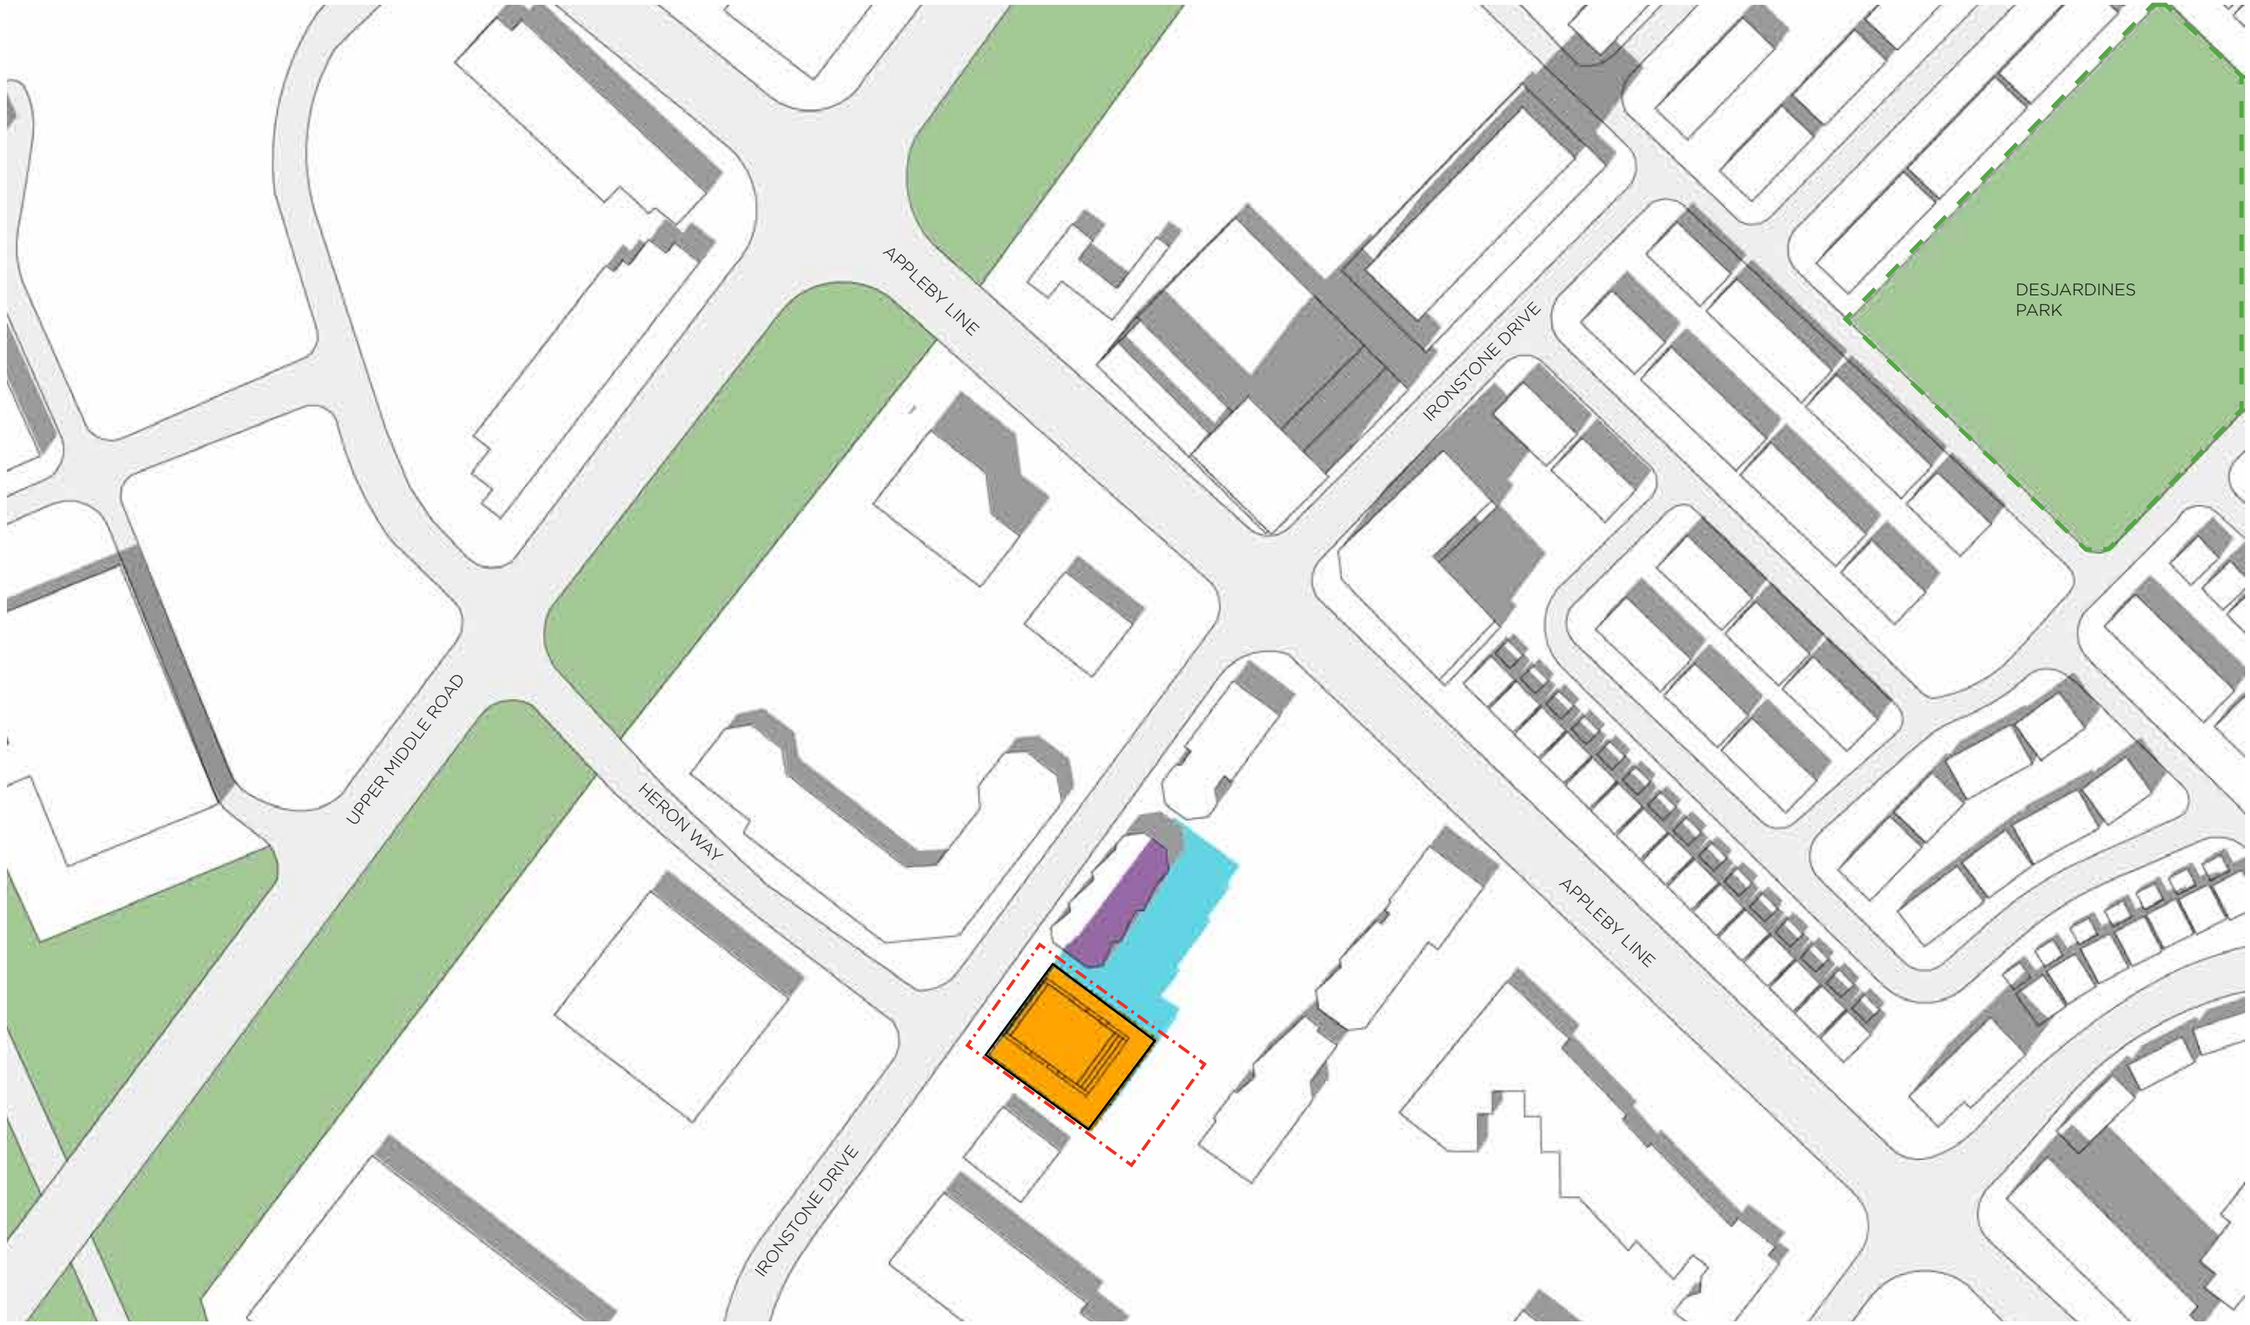

3:00PM


1 : 2000

20
10 100 meters

PROPERTY LINE
PROPOSED BUILDING
SHADOW FROM PROPOSED BUILDING ON GROUND
SHADOW FROM PROPOSED BUILDING ON ROOFS
PARK

MARCH 21

SHADOW STUDY
17024 1900 APPLEBY LINE
MAY 11, 2021

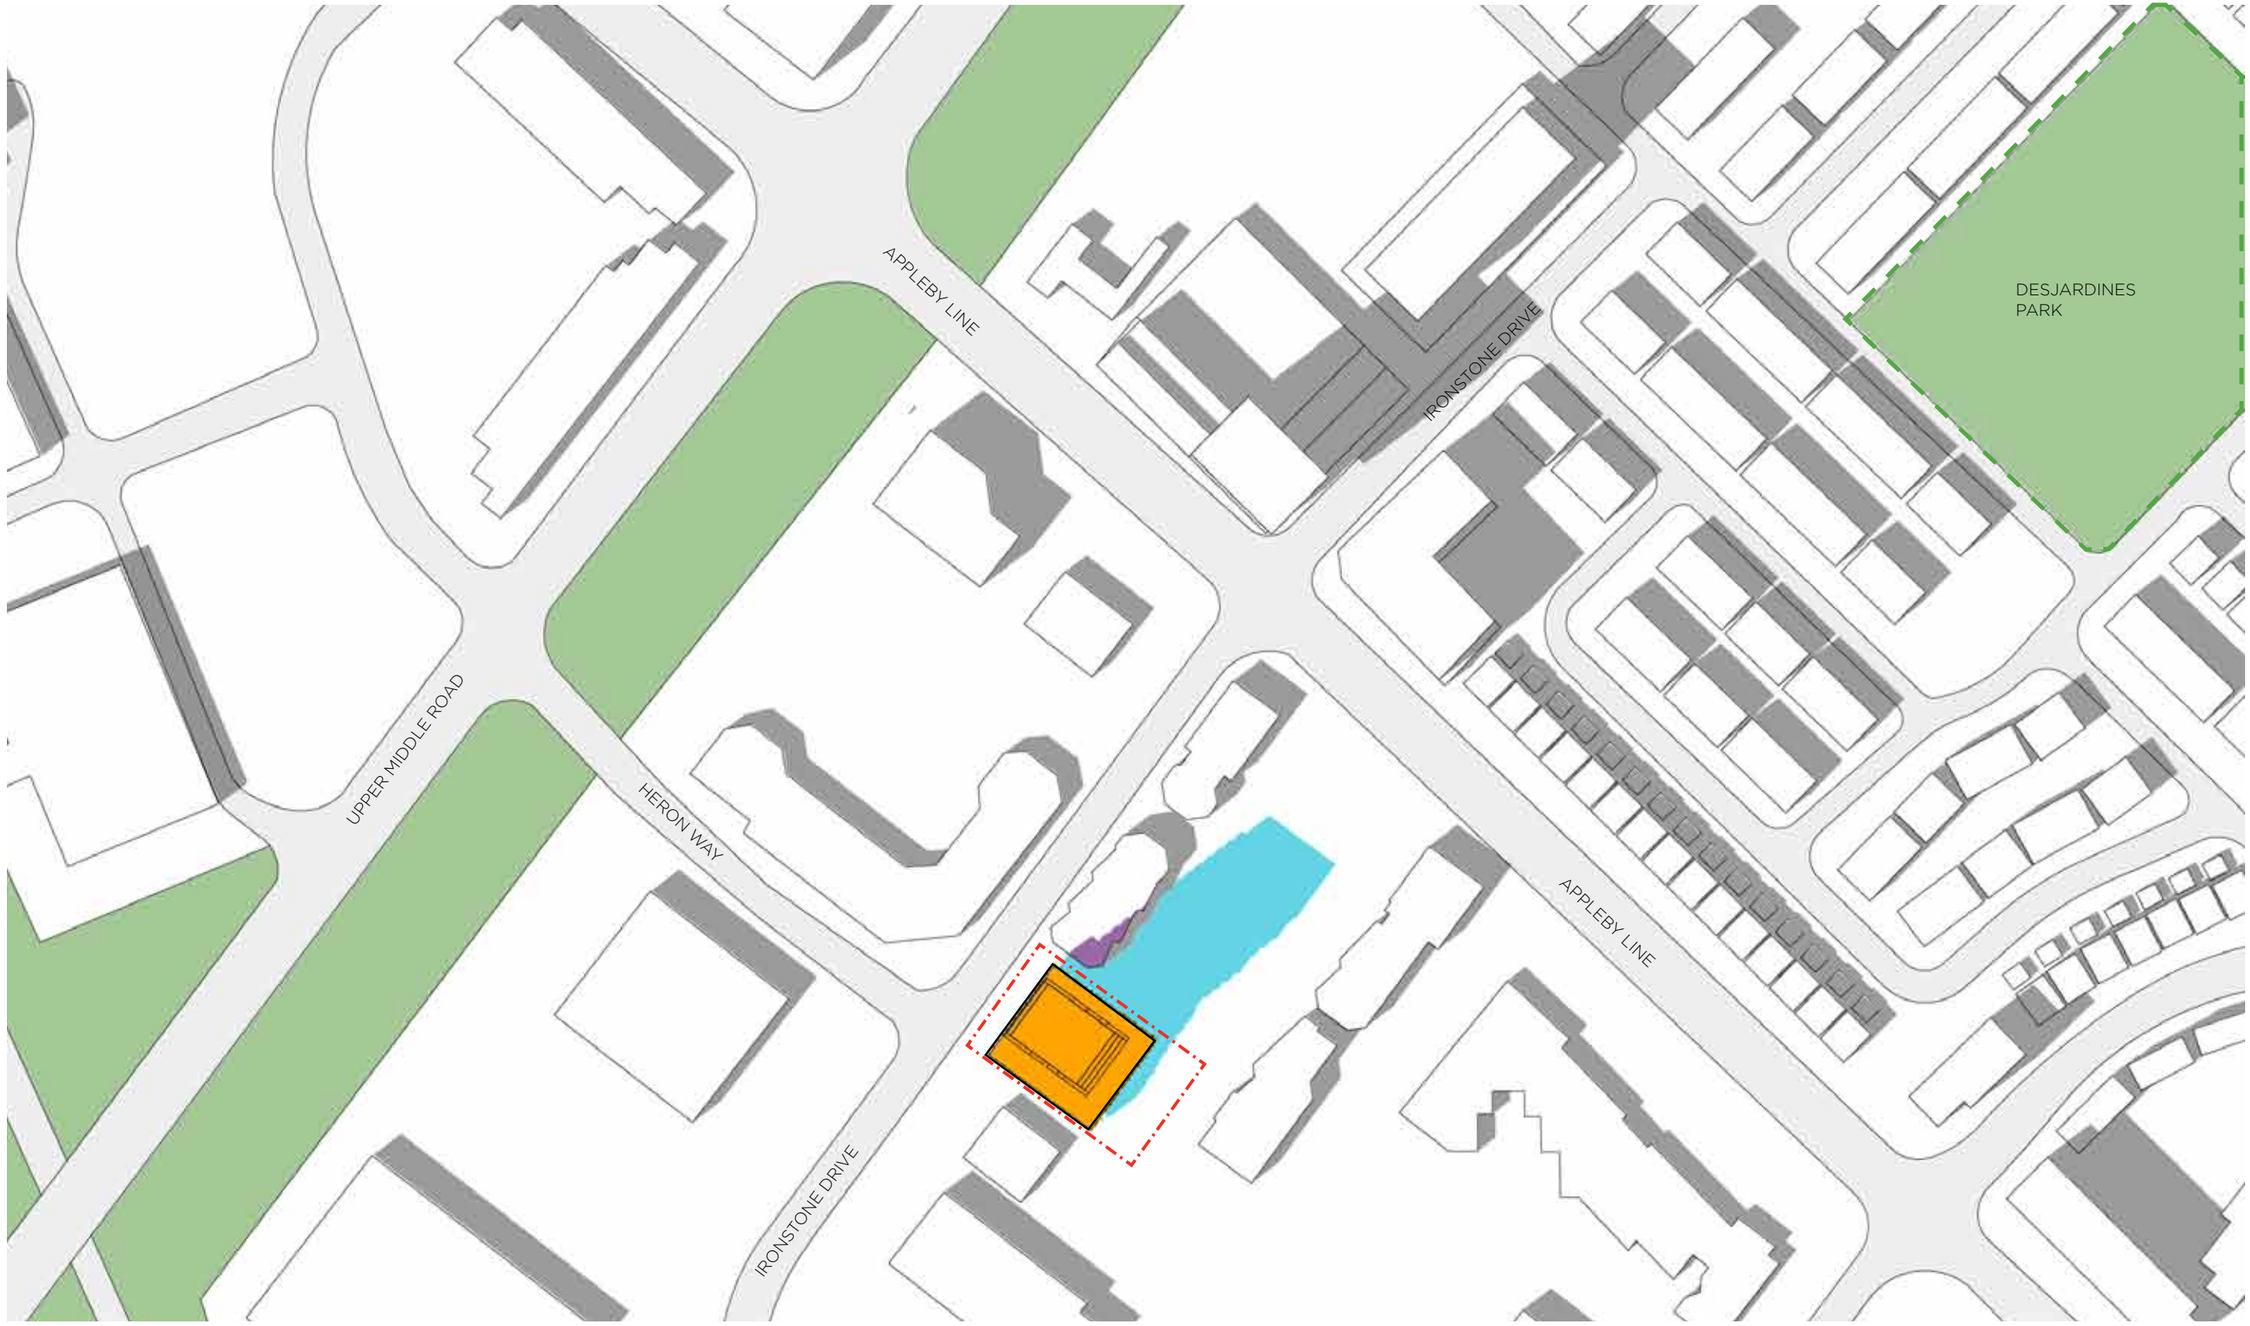

4:00PM


1 : 2000

20
10 100 meters

- PROPERTY LINE
- PROPOSED BUILDING
- SHADOW FROM PROPOSED BUILDING ON GROUND
- SHADOW FROM PROPOSED BUILDING ON ROOFS
- PARK

MARCH 21

SHADOW STUDY
17024 1900 APPLEBY LINE
MAY 11, 2021

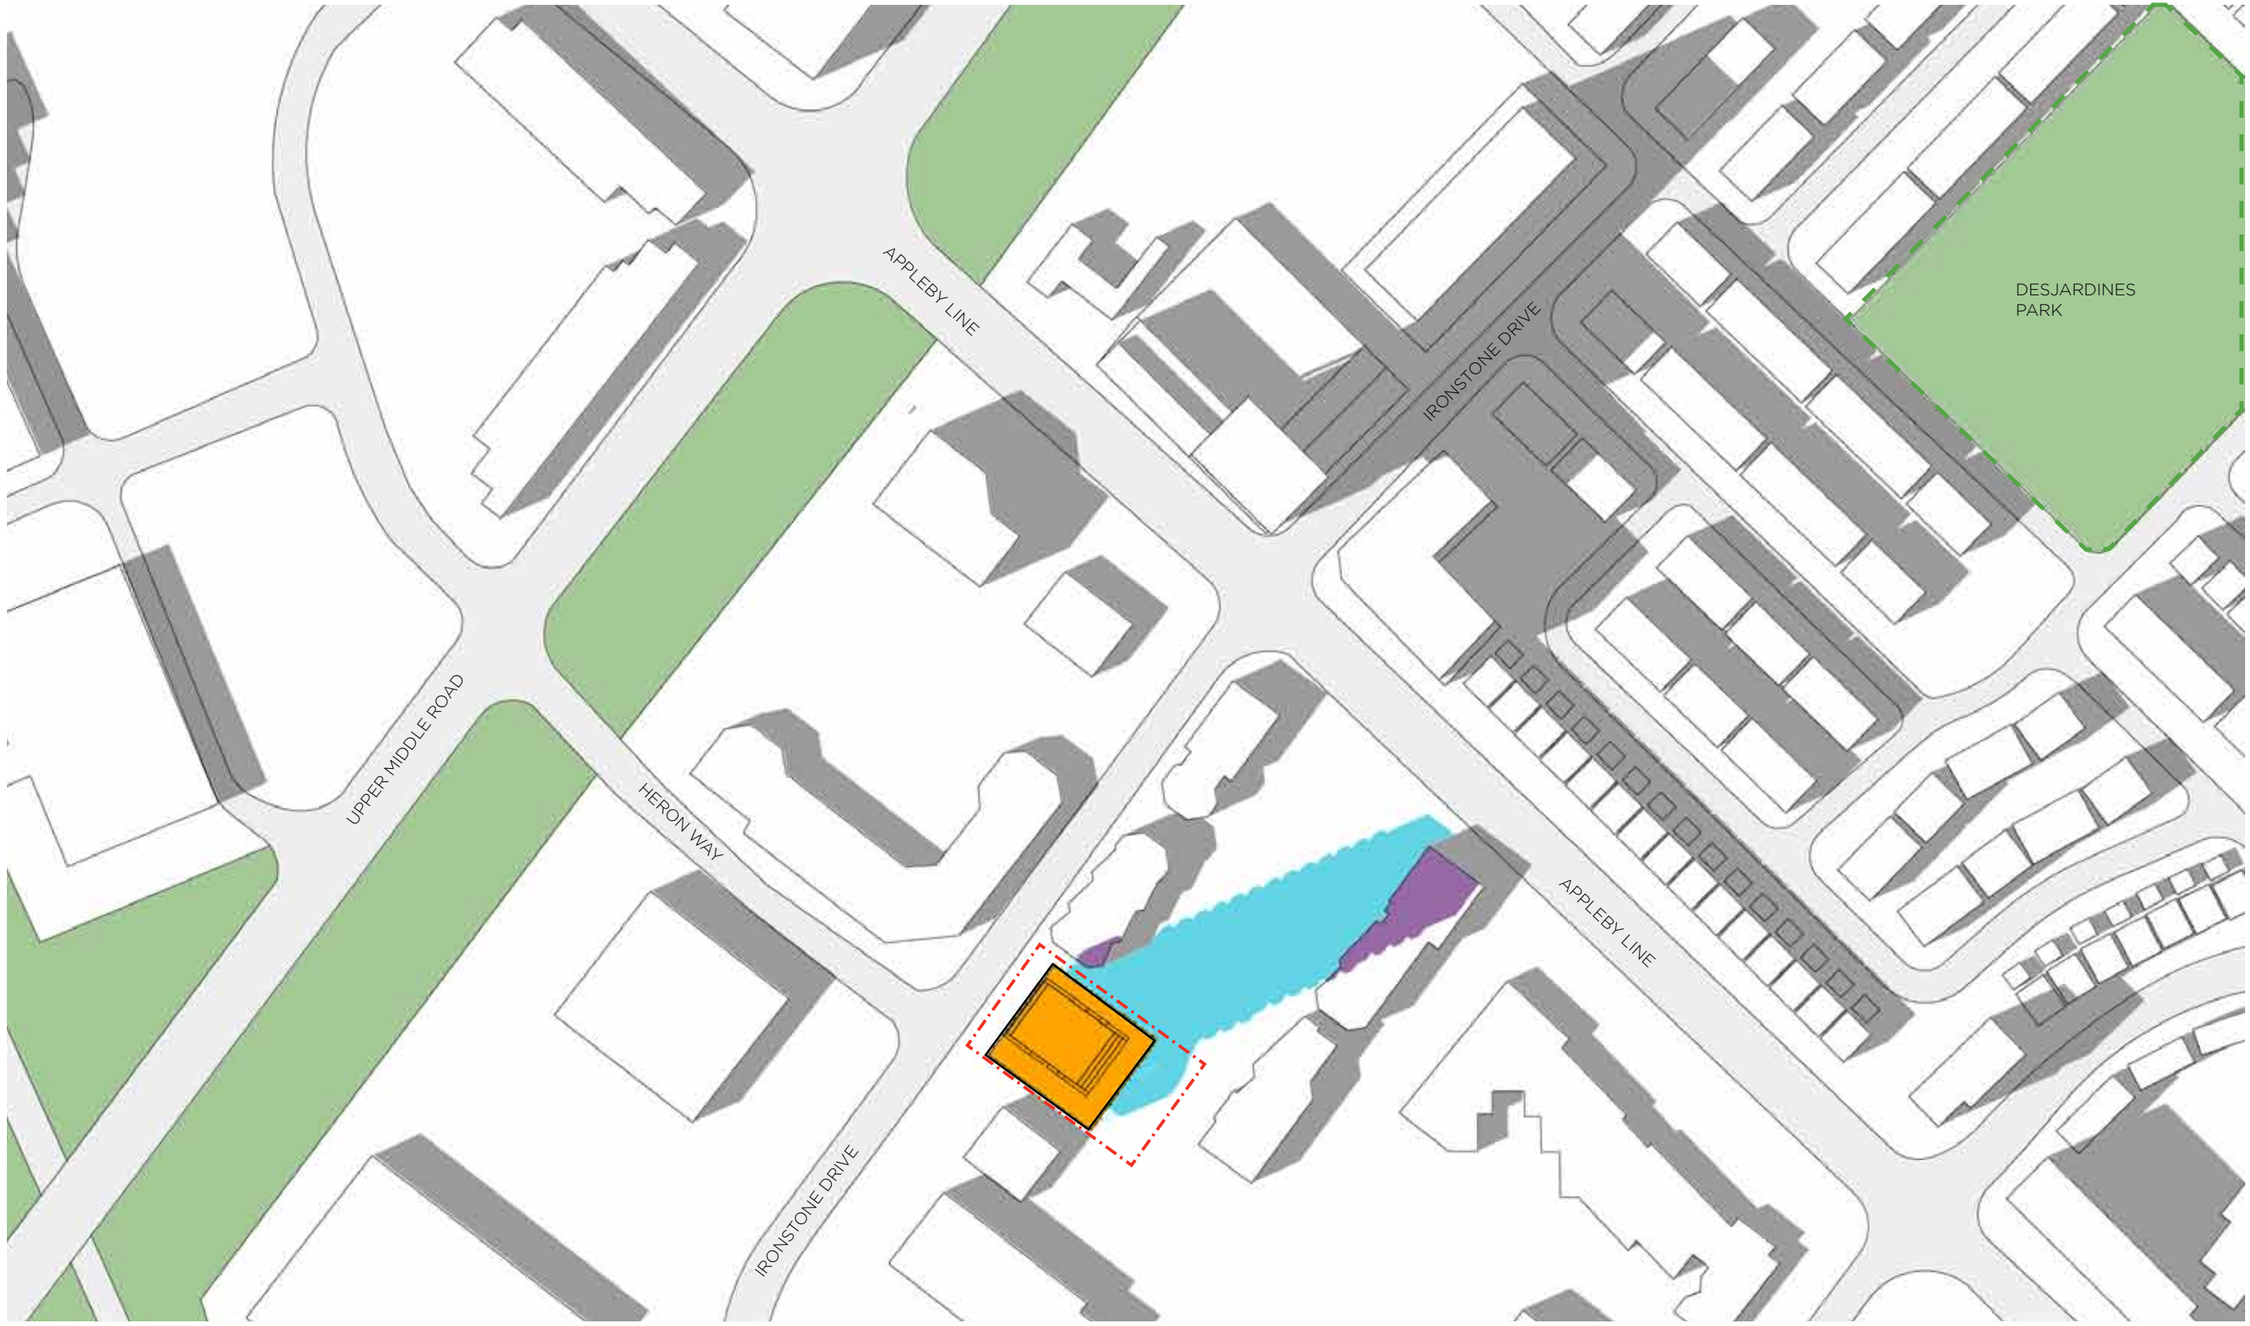

5:00PM

1 : 2000

20
10 100 meters

- PROPERTY LINE
- PROPOSED BUILDING
- SHADOW FROM PROPOSED BUILDING ON GROUND
- SHADOW FROM PROPOSED BUILDING ON ROOFS
- PARK

MARCH 21

SHADOW STUDY
17024 1900 APPLEBY LINE
MAY 11, 2021



6:00PM

1 : 2000

20

10 100 meters

PROPERTY LINE
PROPOSED BUILDING
SHADOW FROM PROPOSED BUILDING ON GROUND
SHADOW FROM PROPOSED BUILDING ON ROOFS
PARK

MARCH 21

SHADOW STUDY
17024 1900 APPLEBY LINE
MAY 11, 2021



8:00AM


1 : 2000

20
10 100 meters

PROPERTY LINE
PROPOSED BUILDING
SHADOW FROM PROPOSED BUILDING ON GROUND
SHADOW FROM PROPOSED BUILDING ON ROOFS
PARK

JUNE 21

SHADOW STUDY
17024 1900 APPLEBY LINE
MAY 11, 2021

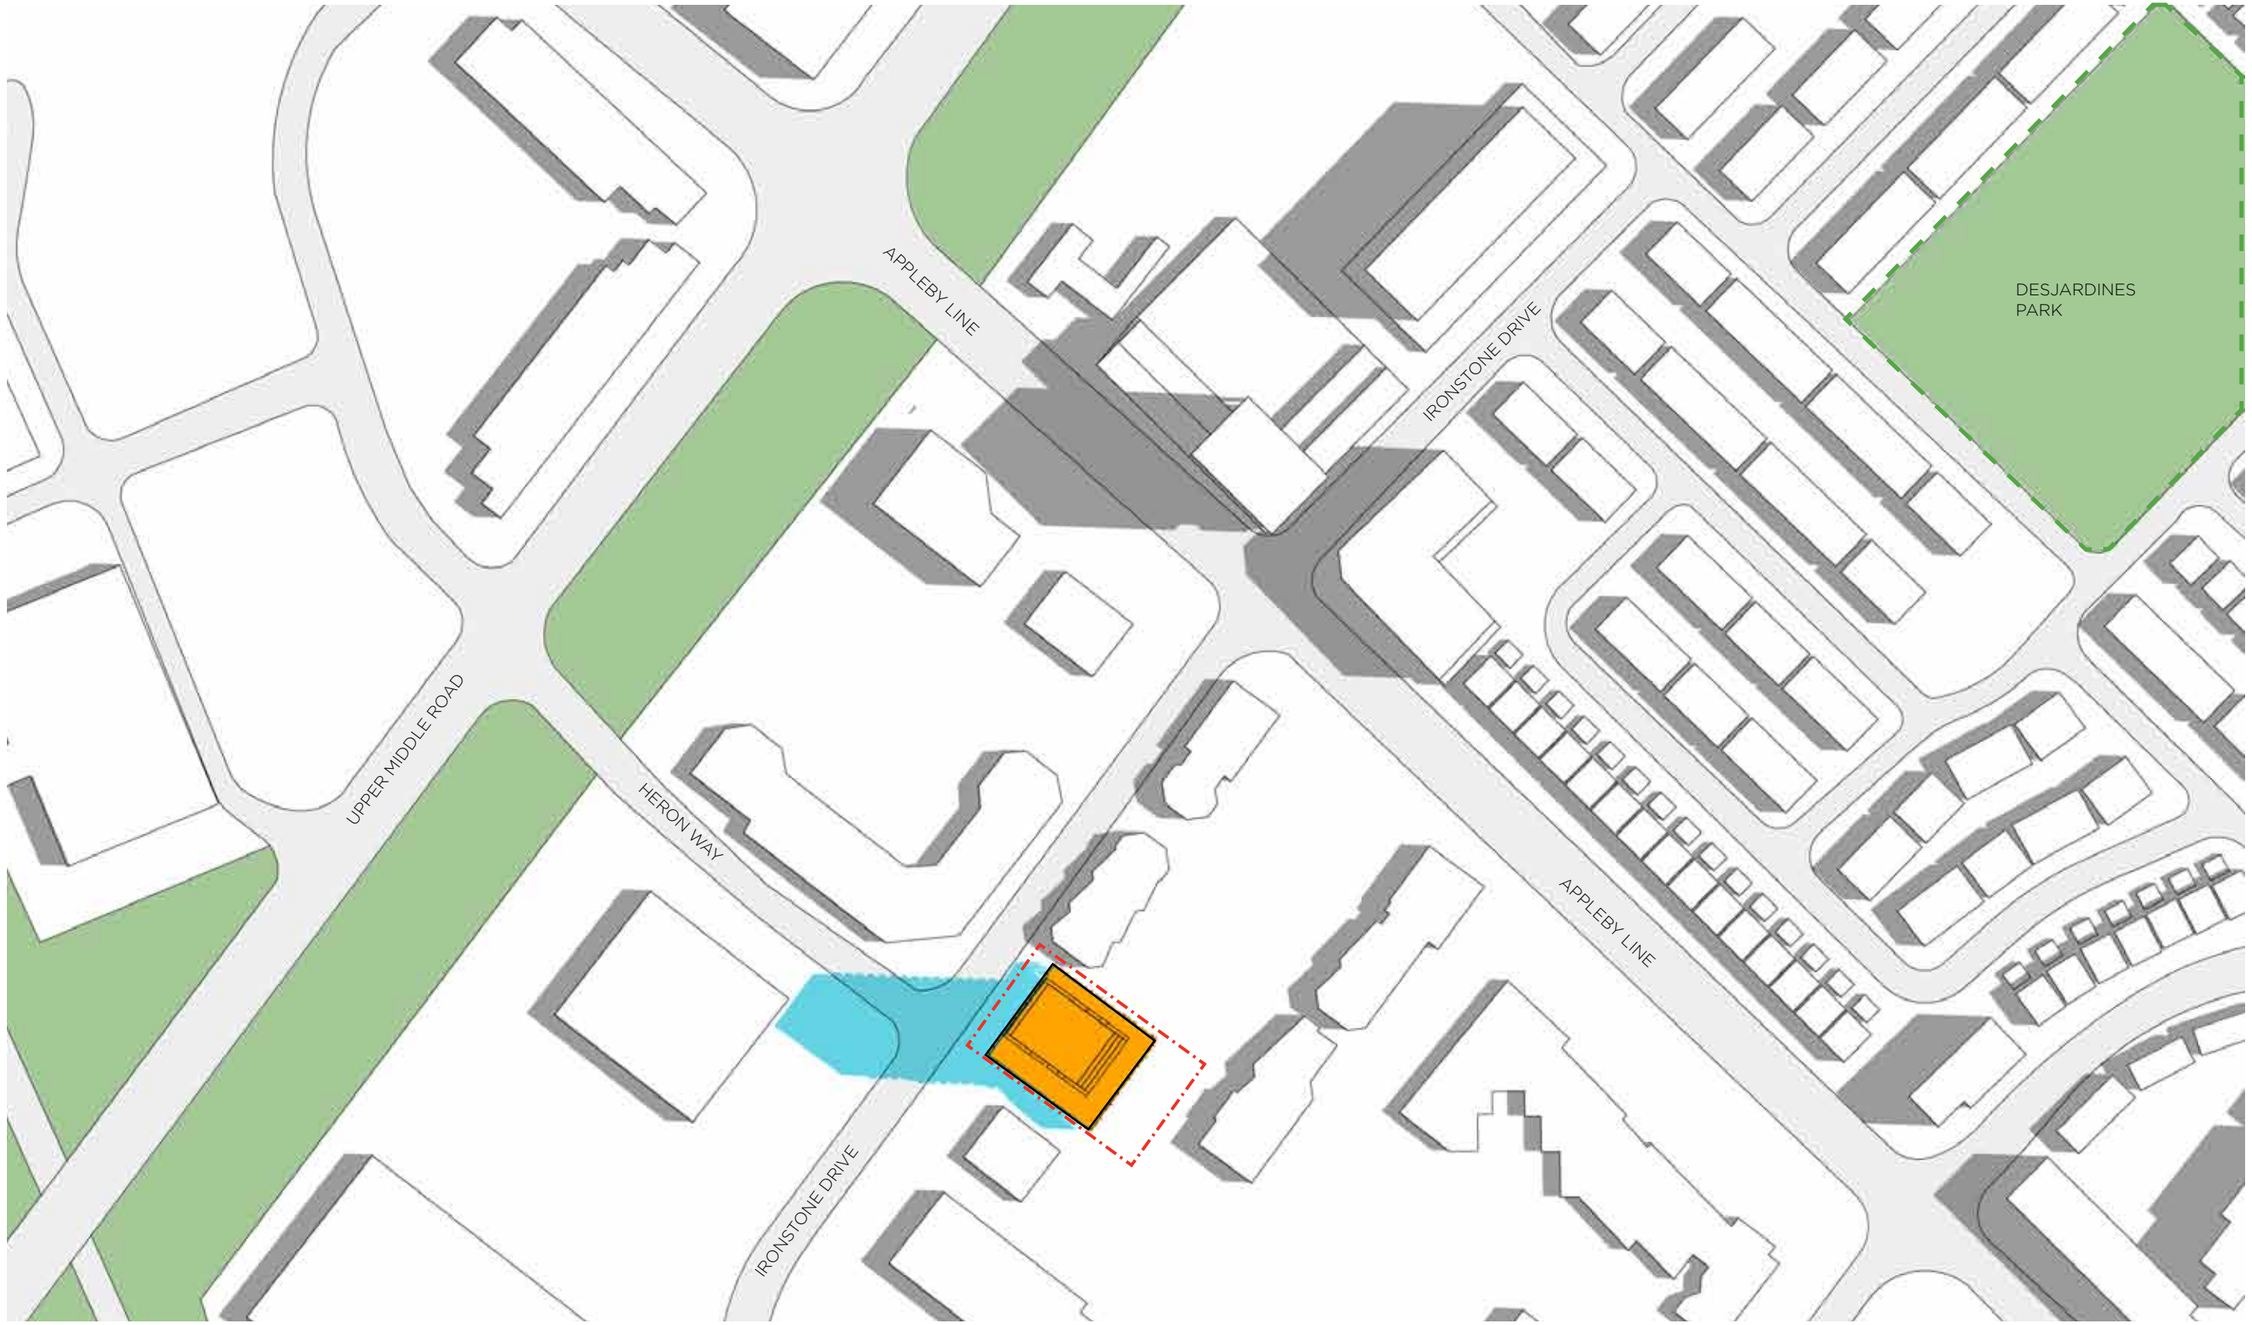

9:00AM

1 : 2000

20

10 100 meters

- PROPERTY LINE
- PROPOSED BUILDING
- SHADOW FROM PROPOSED BUILDING ON GROUND
- SHADOW FROM PROPOSED BUILDING ON ROOFS
- PARK

JUNE 21

SHADOW STUDY
17024 1900 APPLEBY LINE
MAY 11, 2021



10:00AM

1 : 2000

20

10 100 meters

- PROPERTY LINE
- PROPOSED BUILDING
- SHADOW FROM PROPOSED BUILDING ON GROUND
- SHADOW FROM PROPOSED BUILDING ON ROOFS
- PARK

JUNE 21

SHADOW STUDY
17024 1900 APPLEBY LINE
MAY 11, 2021



11:00AM

1 : 2000

20

10 100 meters

- PROPERTY LINE
- PROPOSED BUILDING
- SHADOW FROM PROPOSED BUILDING ON GROUND
- SHADOW FROM PROPOSED BUILDING ON ROOFS
- PARK

JUNE 21

SHADOW STUDY
17024 1900 APPLEBY LINE
MAY 11, 2021



12:00PM


1 : 2000

20
10 100 meters

- PROPERTY LINE
- PROPOSED BUILDING
- SHADOW FROM PROPOSED BUILDING ON GROUND
- SHADOW FROM PROPOSED BUILDING ON ROOFS
- PARK

JUNE 21

SHADOW STUDY
17024 1900 APPLEBY LINE
MAY 11, 2021

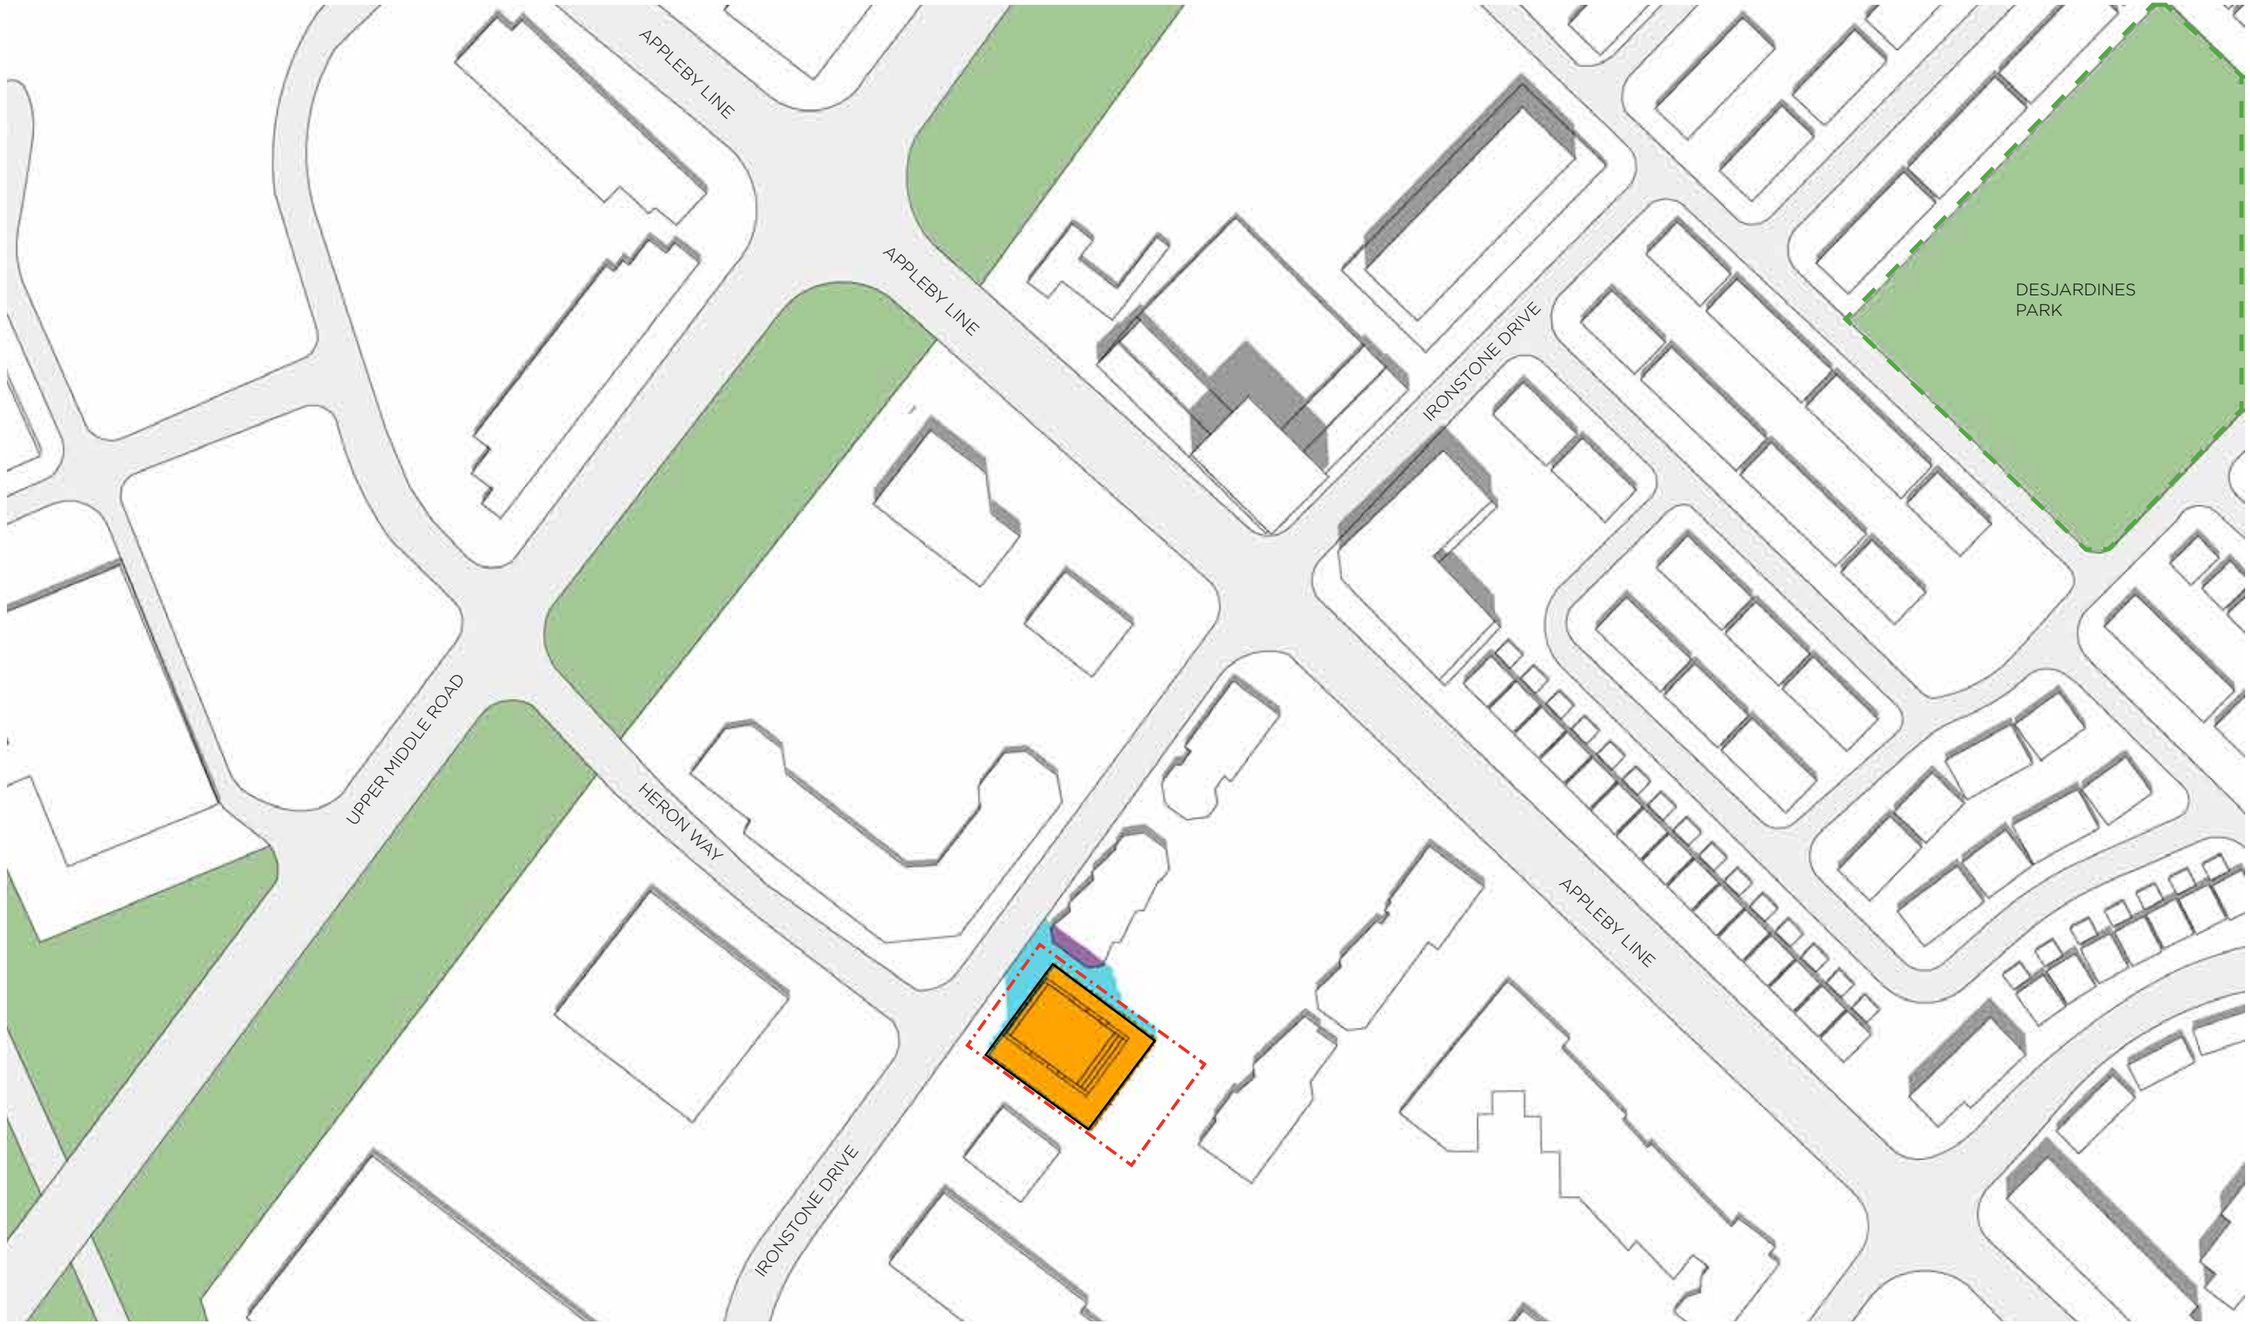

1:00PM

1 : 2000


20

10 100 meters

- PROPERTY LINE
- PROPOSED BUILDING
- SHADOW FROM PROPOSED BUILDING ON GROUND
- SHADOW FROM PROPOSED BUILDING ON ROOFS
- PARK

JUNE 21

SHADOW STUDY
17024 1900 APPLEBY LINE
MAY 11, 2021

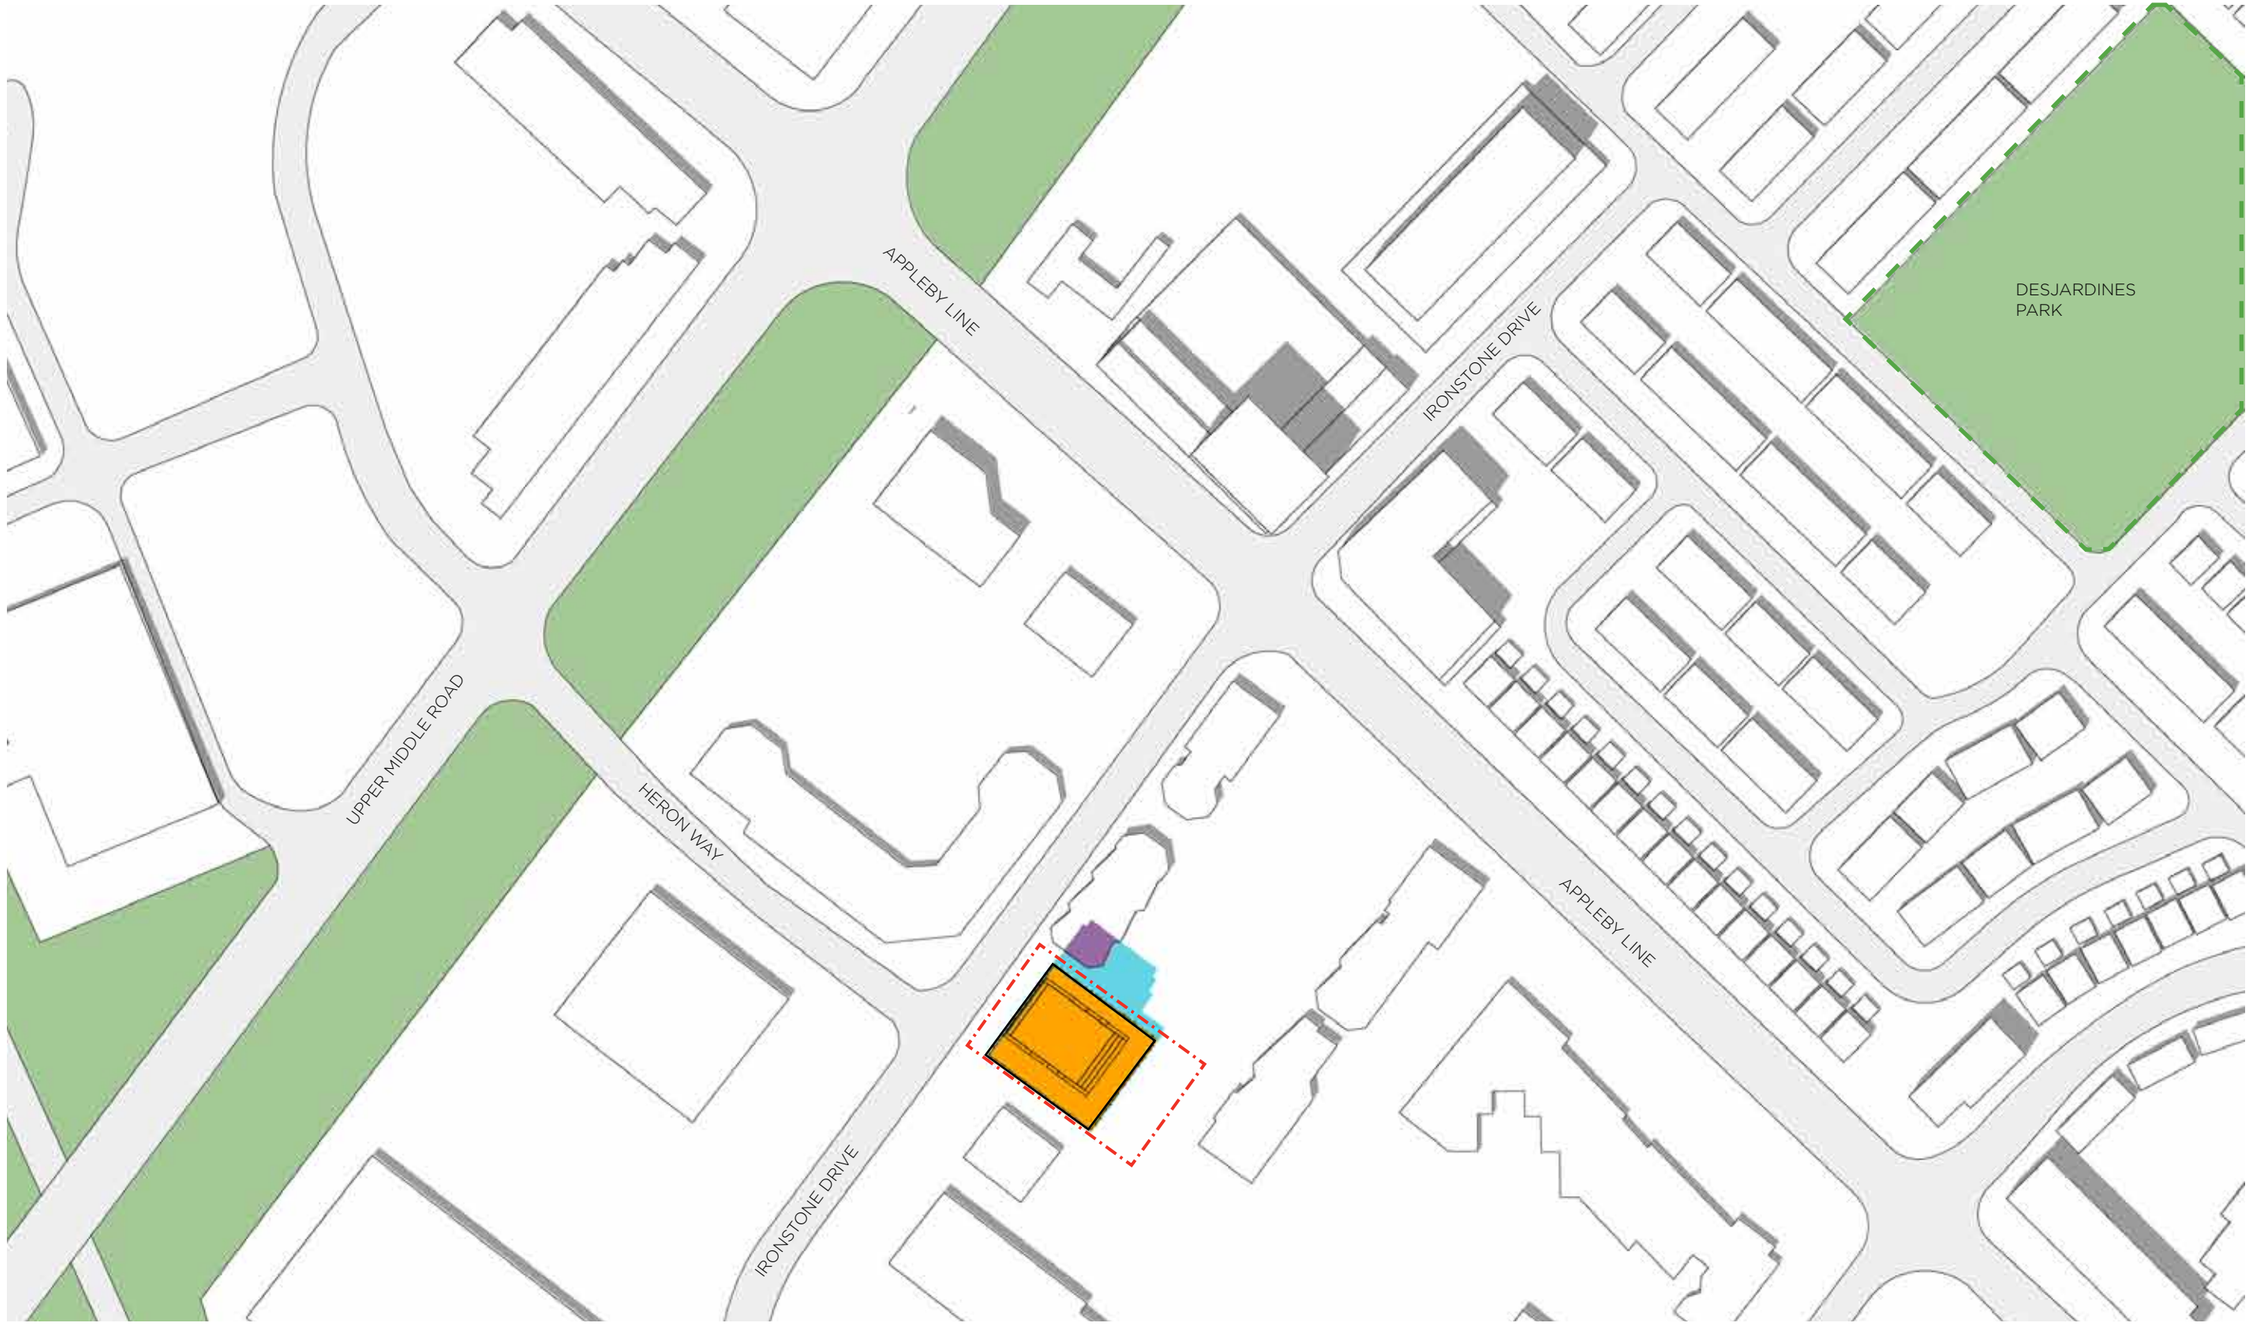

2:00PM


1 : 2000

20
10 100 meters

- PROPERTY LINE
- PROPOSED BUILDING
- SHADOW FROM PROPOSED BUILDING ON GROUND
- SHADOW FROM PROPOSED BUILDING ON ROOFS
- PARK

JUNE 21

SHADOW STUDY
17024 1900 APPLEBY LINE
MAY 11, 2021

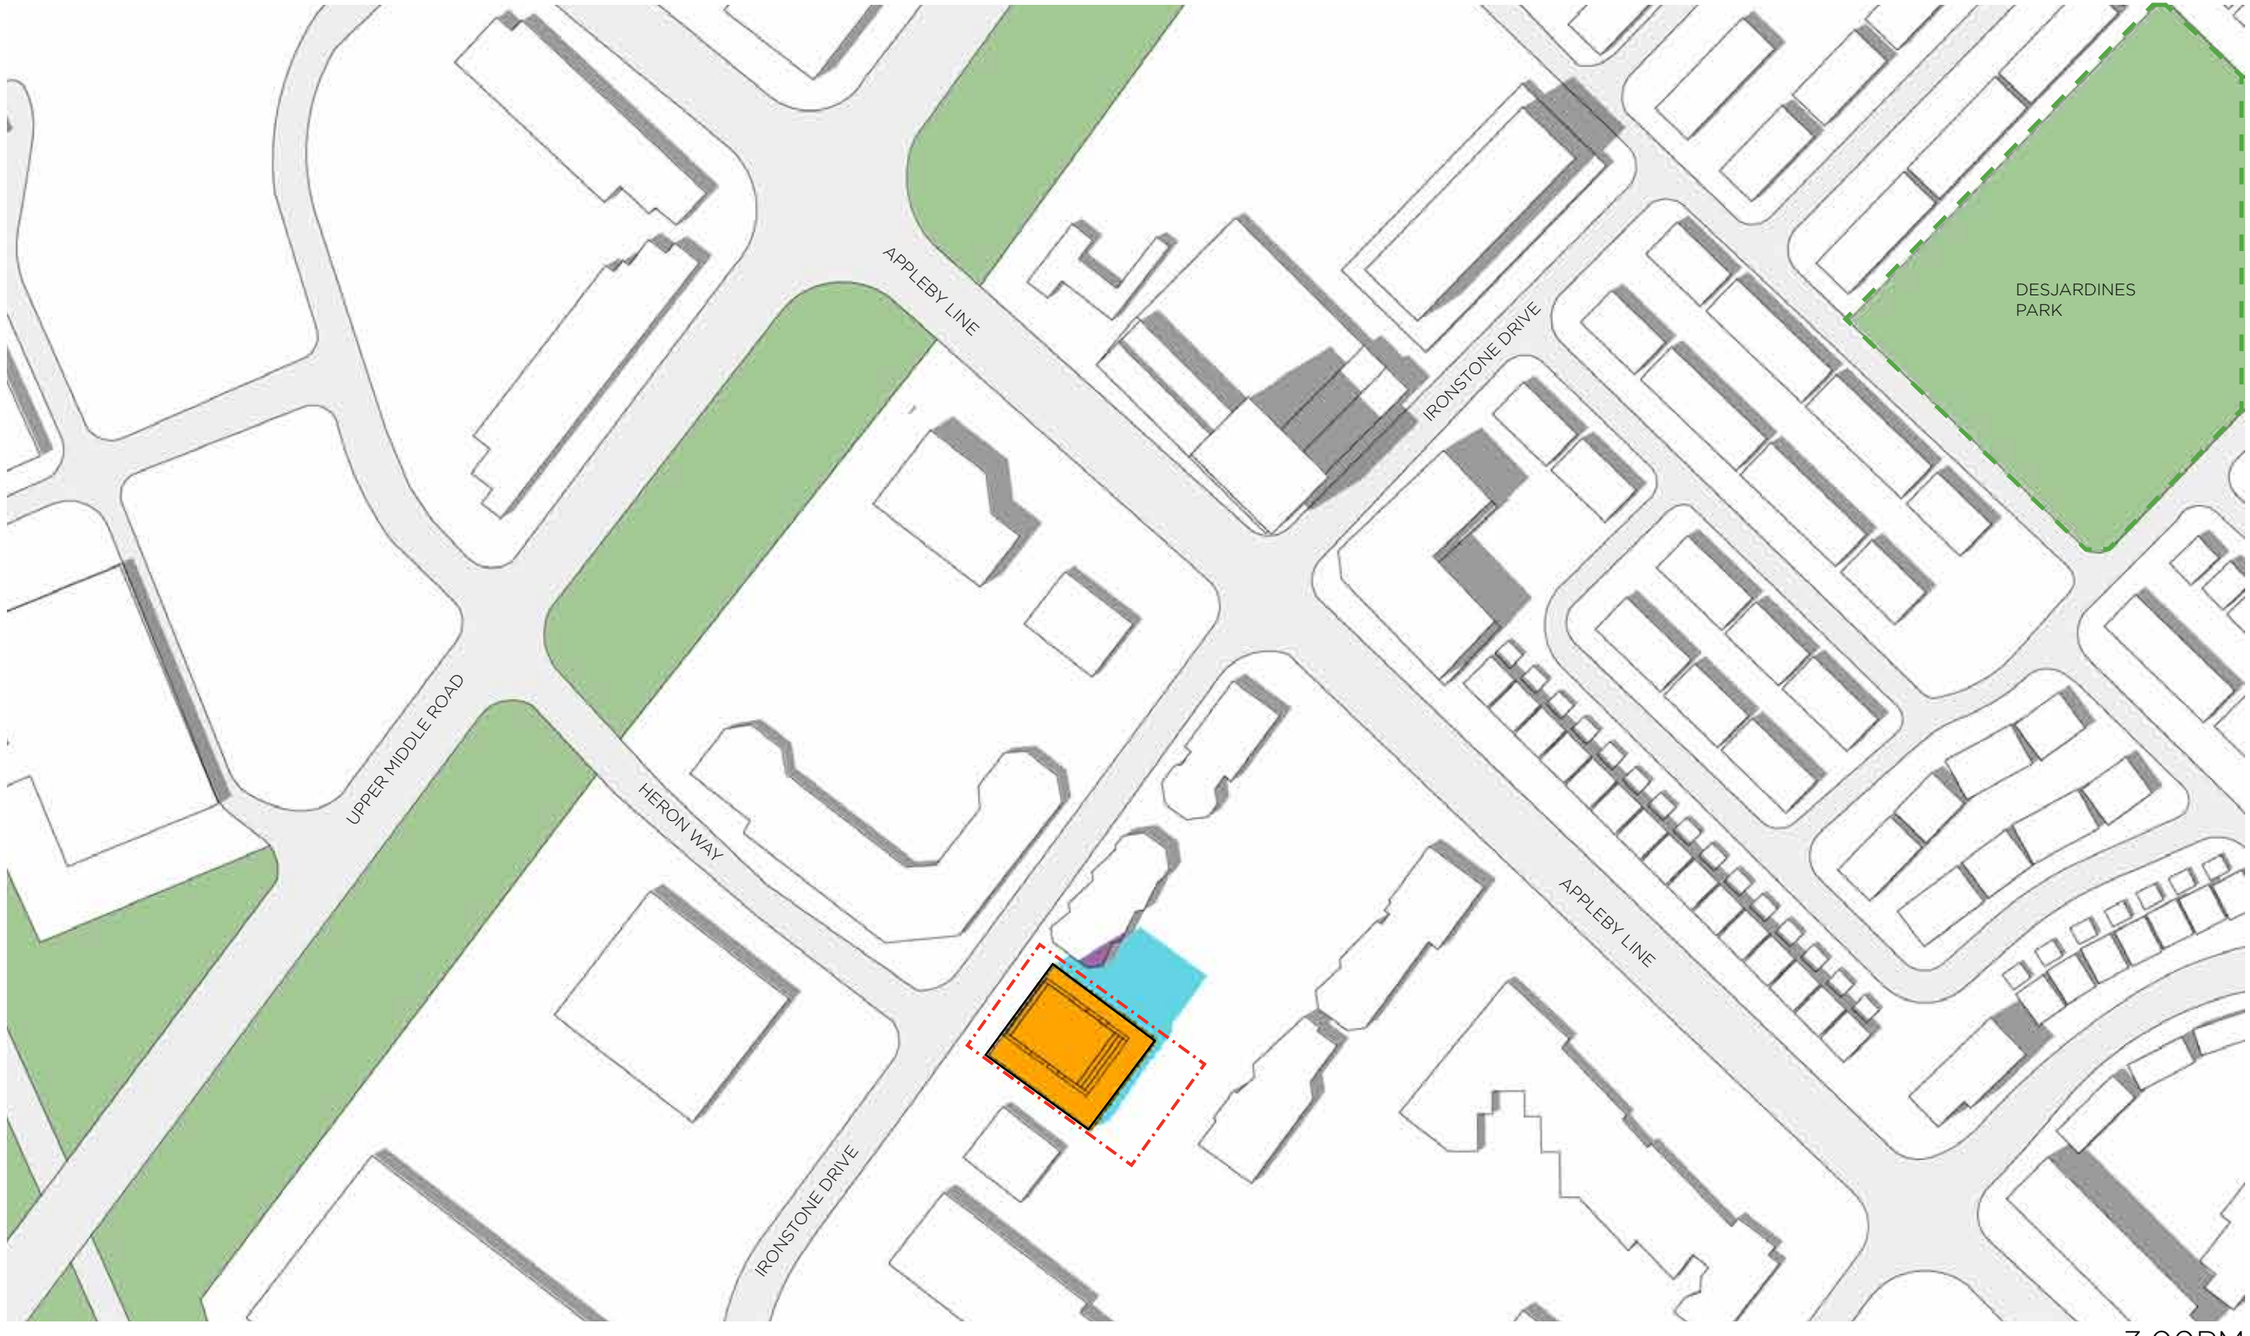

3:00PM


1 : 2000

20
10 100 meters

PROPERTY LINE
PROPOSED BUILDING
SHADOW FROM PROPOSED BUILDING ON GROUND
SHADOW FROM PROPOSED BUILDING ON ROOFS
PARK

JUNE 21

SHADOW STUDY
17024 1900 APPLEBY LINE
MAY 11, 2021

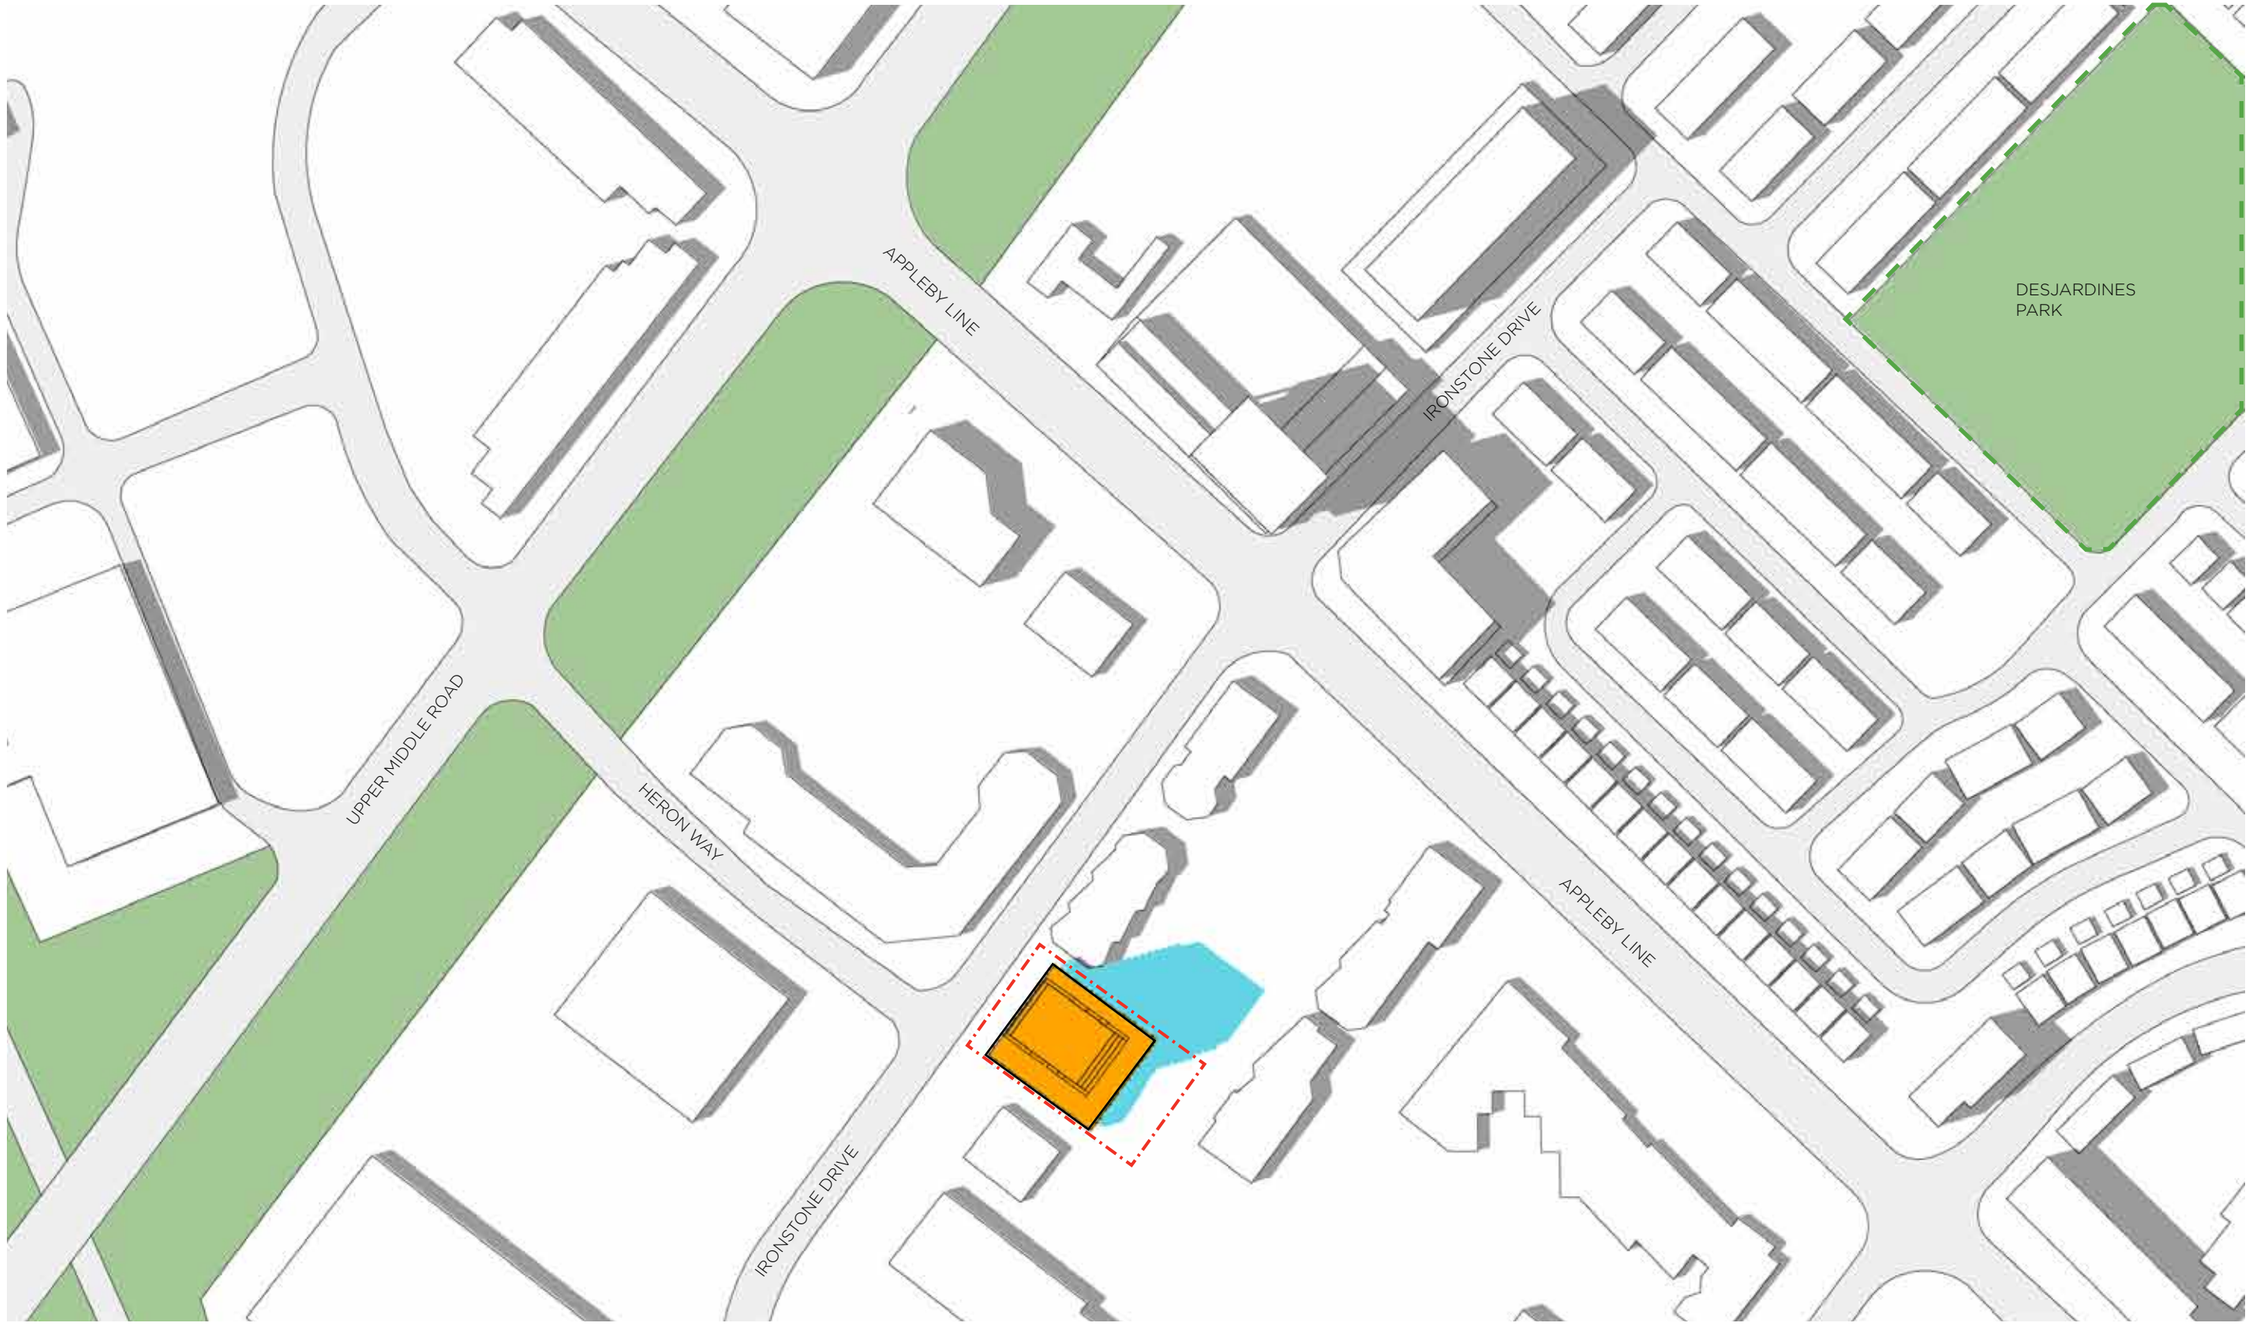

4:00PM

1 : 2000


20

10 100 meters

- PROPERTY LINE
- PROPOSED BUILDING
- SHADOW FROM PROPOSED BUILDING ON GROUND
- SHADOW FROM PROPOSED BUILDING ON ROOFS
- PARK

JUNE 21

SHADOW STUDY
17024 1900 APPLEBY LINE
MAY 11, 2021

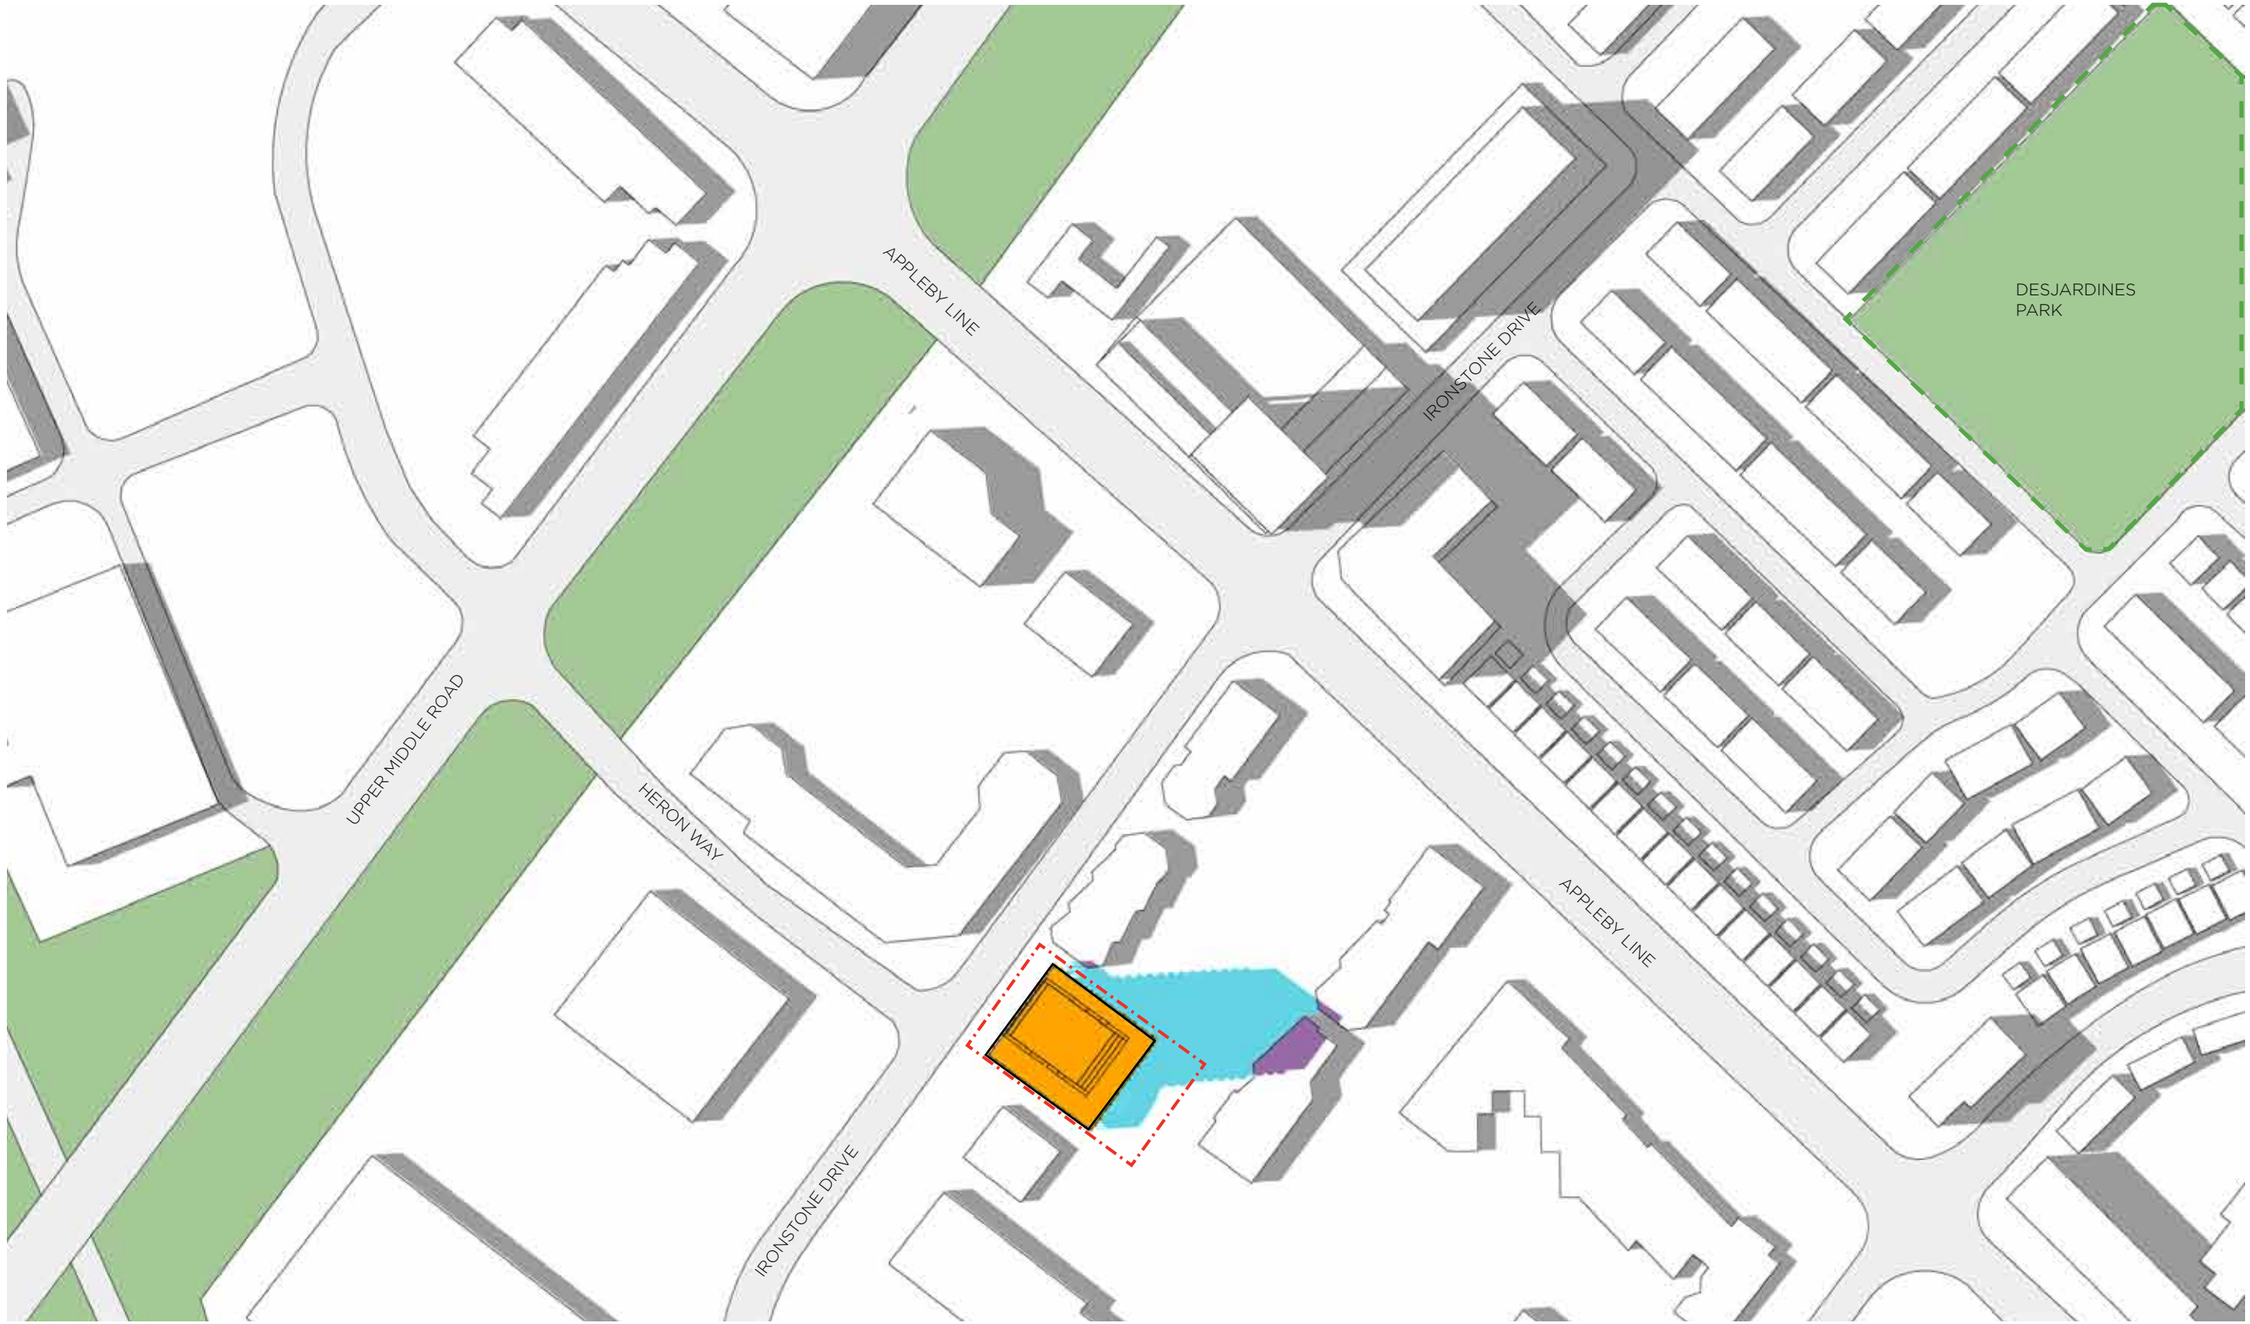

5:00PM

1 : 2000

20

10 100 meters

- PROPERTY LINE
- PROPOSED BUILDING
- SHADOW FROM PROPOSED BUILDING ON GROUND
- SHADOW FROM PROPOSED BUILDING ON ROOFS
- PARK

JUNE 21

SHADOW STUDY
17024 1900 APPLEBY LINE
MAY 11, 2021



6:00PM

1 : 2000

20

10 100 meters

- PROPERTY LINE
- PROPOSED BUILDING
- SHADOW FROM PROPOSED BUILDING ON GROUND
- SHADOW FROM PROPOSED BUILDING ON ROOFS
- PARK

JUNE 21

SHADOW STUDY
17024 1900 APPLEBY LINE
MAY 11, 2021



7:00PM

1 : 2000

20
10 100 meters

PROPERTY LINE
PROPOSED BUILDING
SHADOW FROM PROPOSED BUILDING ON GROUND
SHADOW FROM PROPOSED BUILDING ON ROOFS
PARK

JUNE 21

SHADOW STUDY
17024 1900 APPLEBY LINE
MAY 11, 2021



9:00AM

1 : 2000

20
10 100 meters

PROPERTY LINE
PROPOSED BUILDING
SHADOW FROM PROPOSED BUILDING ON GROUND
SHADOW FROM PROPOSED BUILDING ON ROOFS
PARK

SEPT 21

SHADOW STUDY
17024 1900 APPLEBY LINE
MAY 11, 2021



10:00AM


1 : 2000

20
10 100 meters

- PROPERTY LINE
- PROPOSED BUILDING
- SHADOW FROM PROPOSED BUILDING ON GROUND
- SHADOW FROM PROPOSED BUILDING ON ROOFS
- PARK

SEPT 21

SHADOW STUDY
17024 1900 APPLEBY LINE
MAY 11, 2021

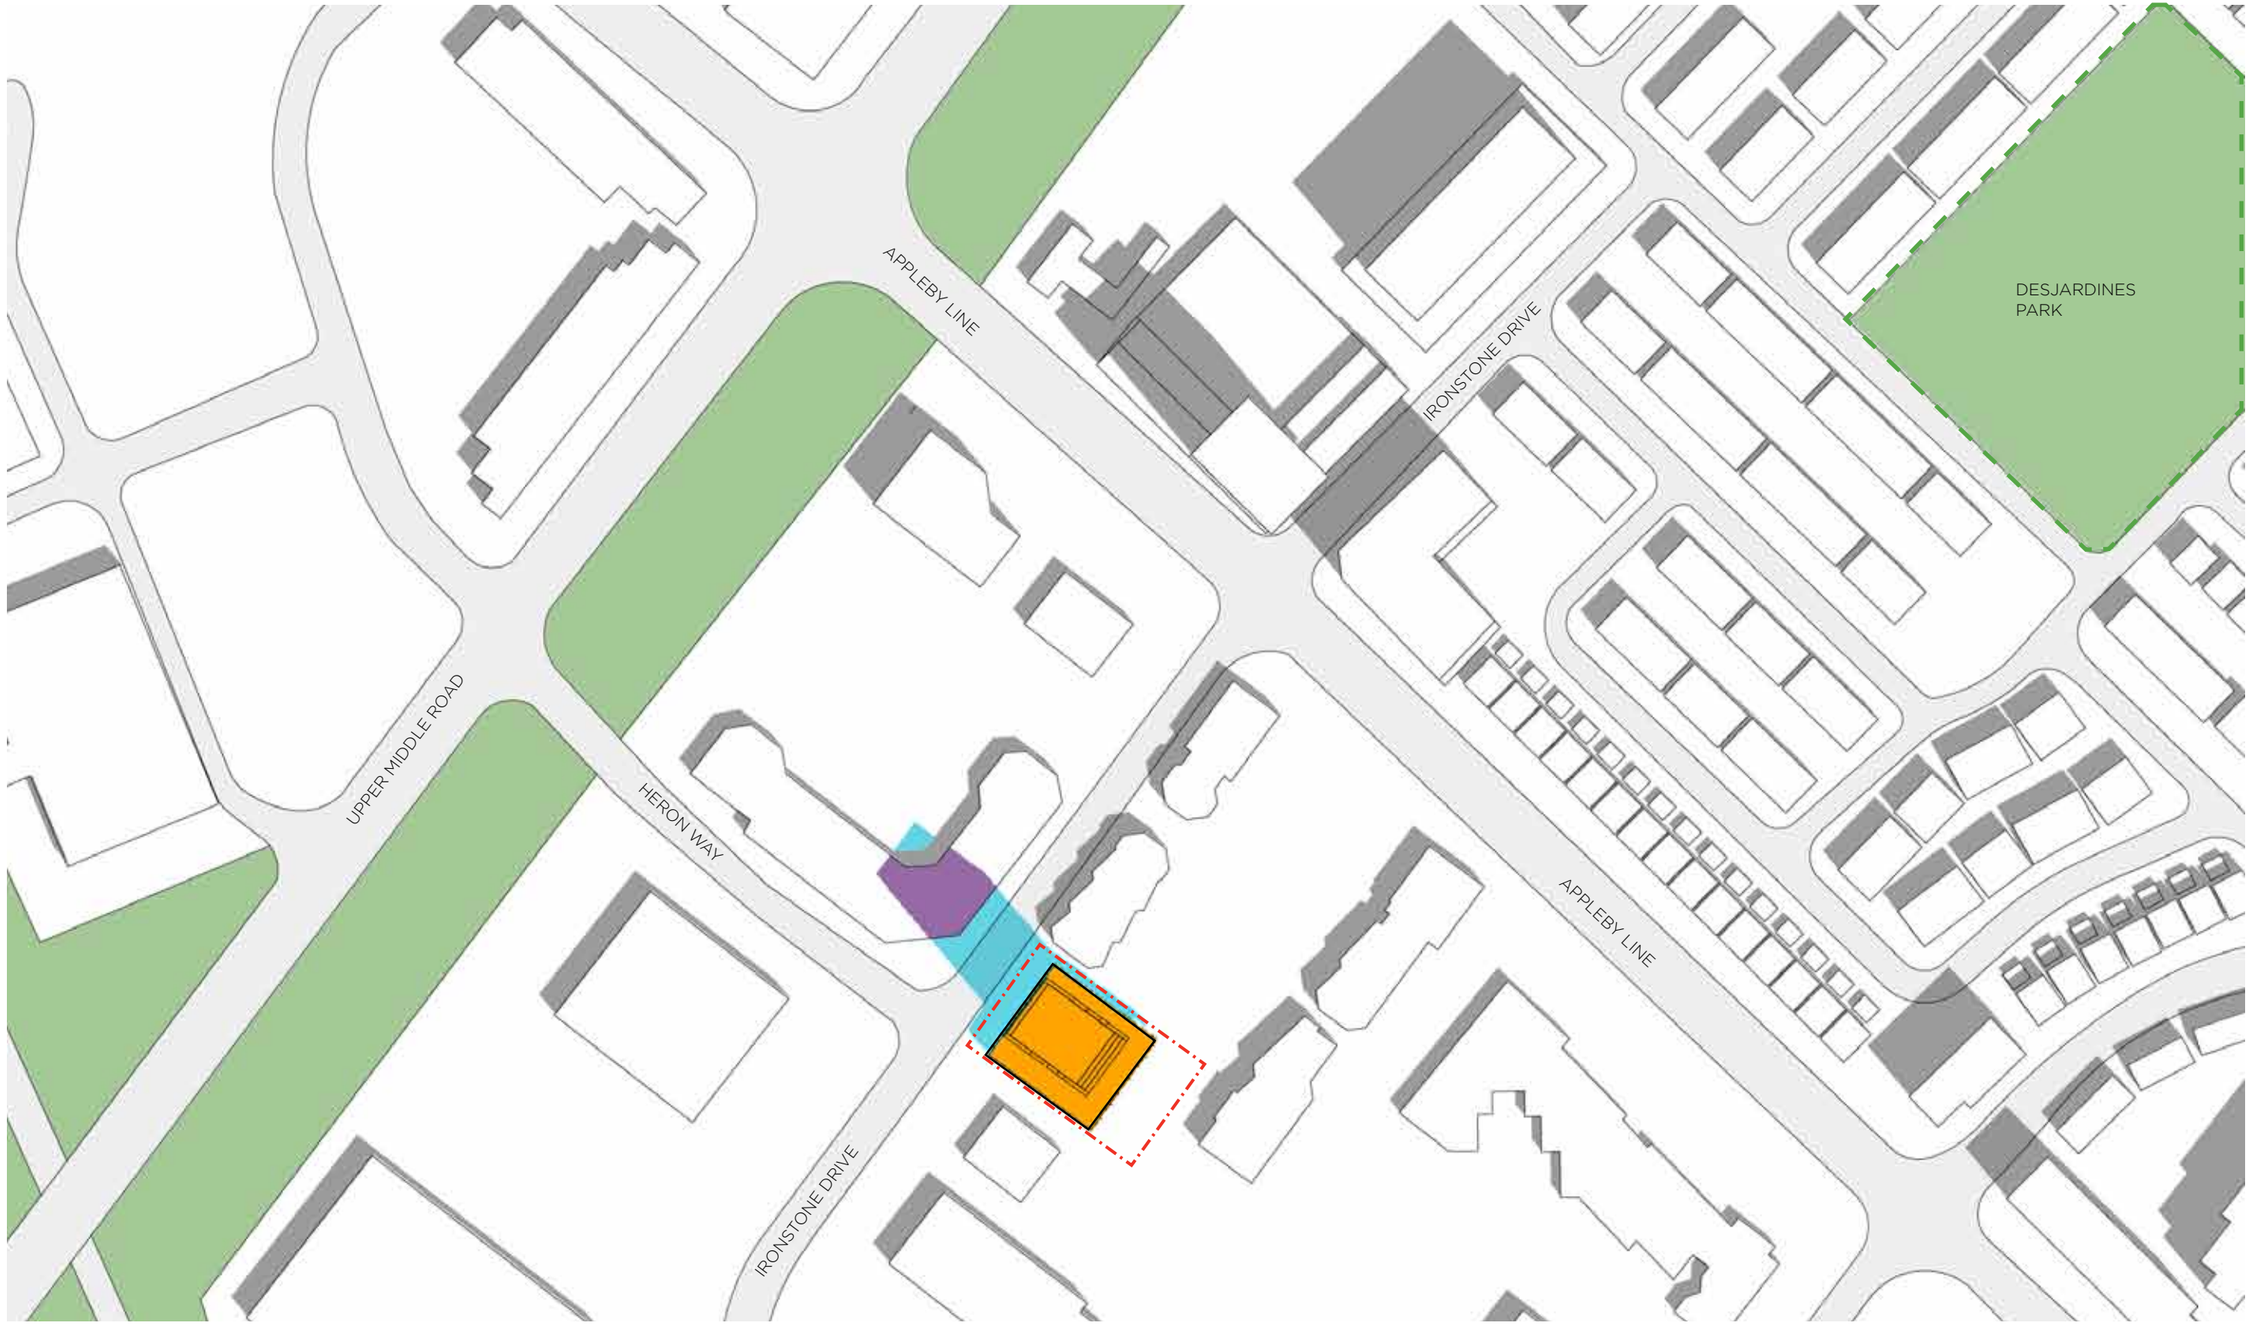

11:00AM


1 : 2000

20
10 100 meters

PROPERTY LINE
PROPOSED BUILDING
SHADOW FROM PROPOSED BUILDING ON GROUND
SHADOW FROM PROPOSED BUILDING ON ROOFS
PARK

SEPT 21

SHADOW STUDY
17024 1900 APPLEBY LINE
MAY 11, 2021

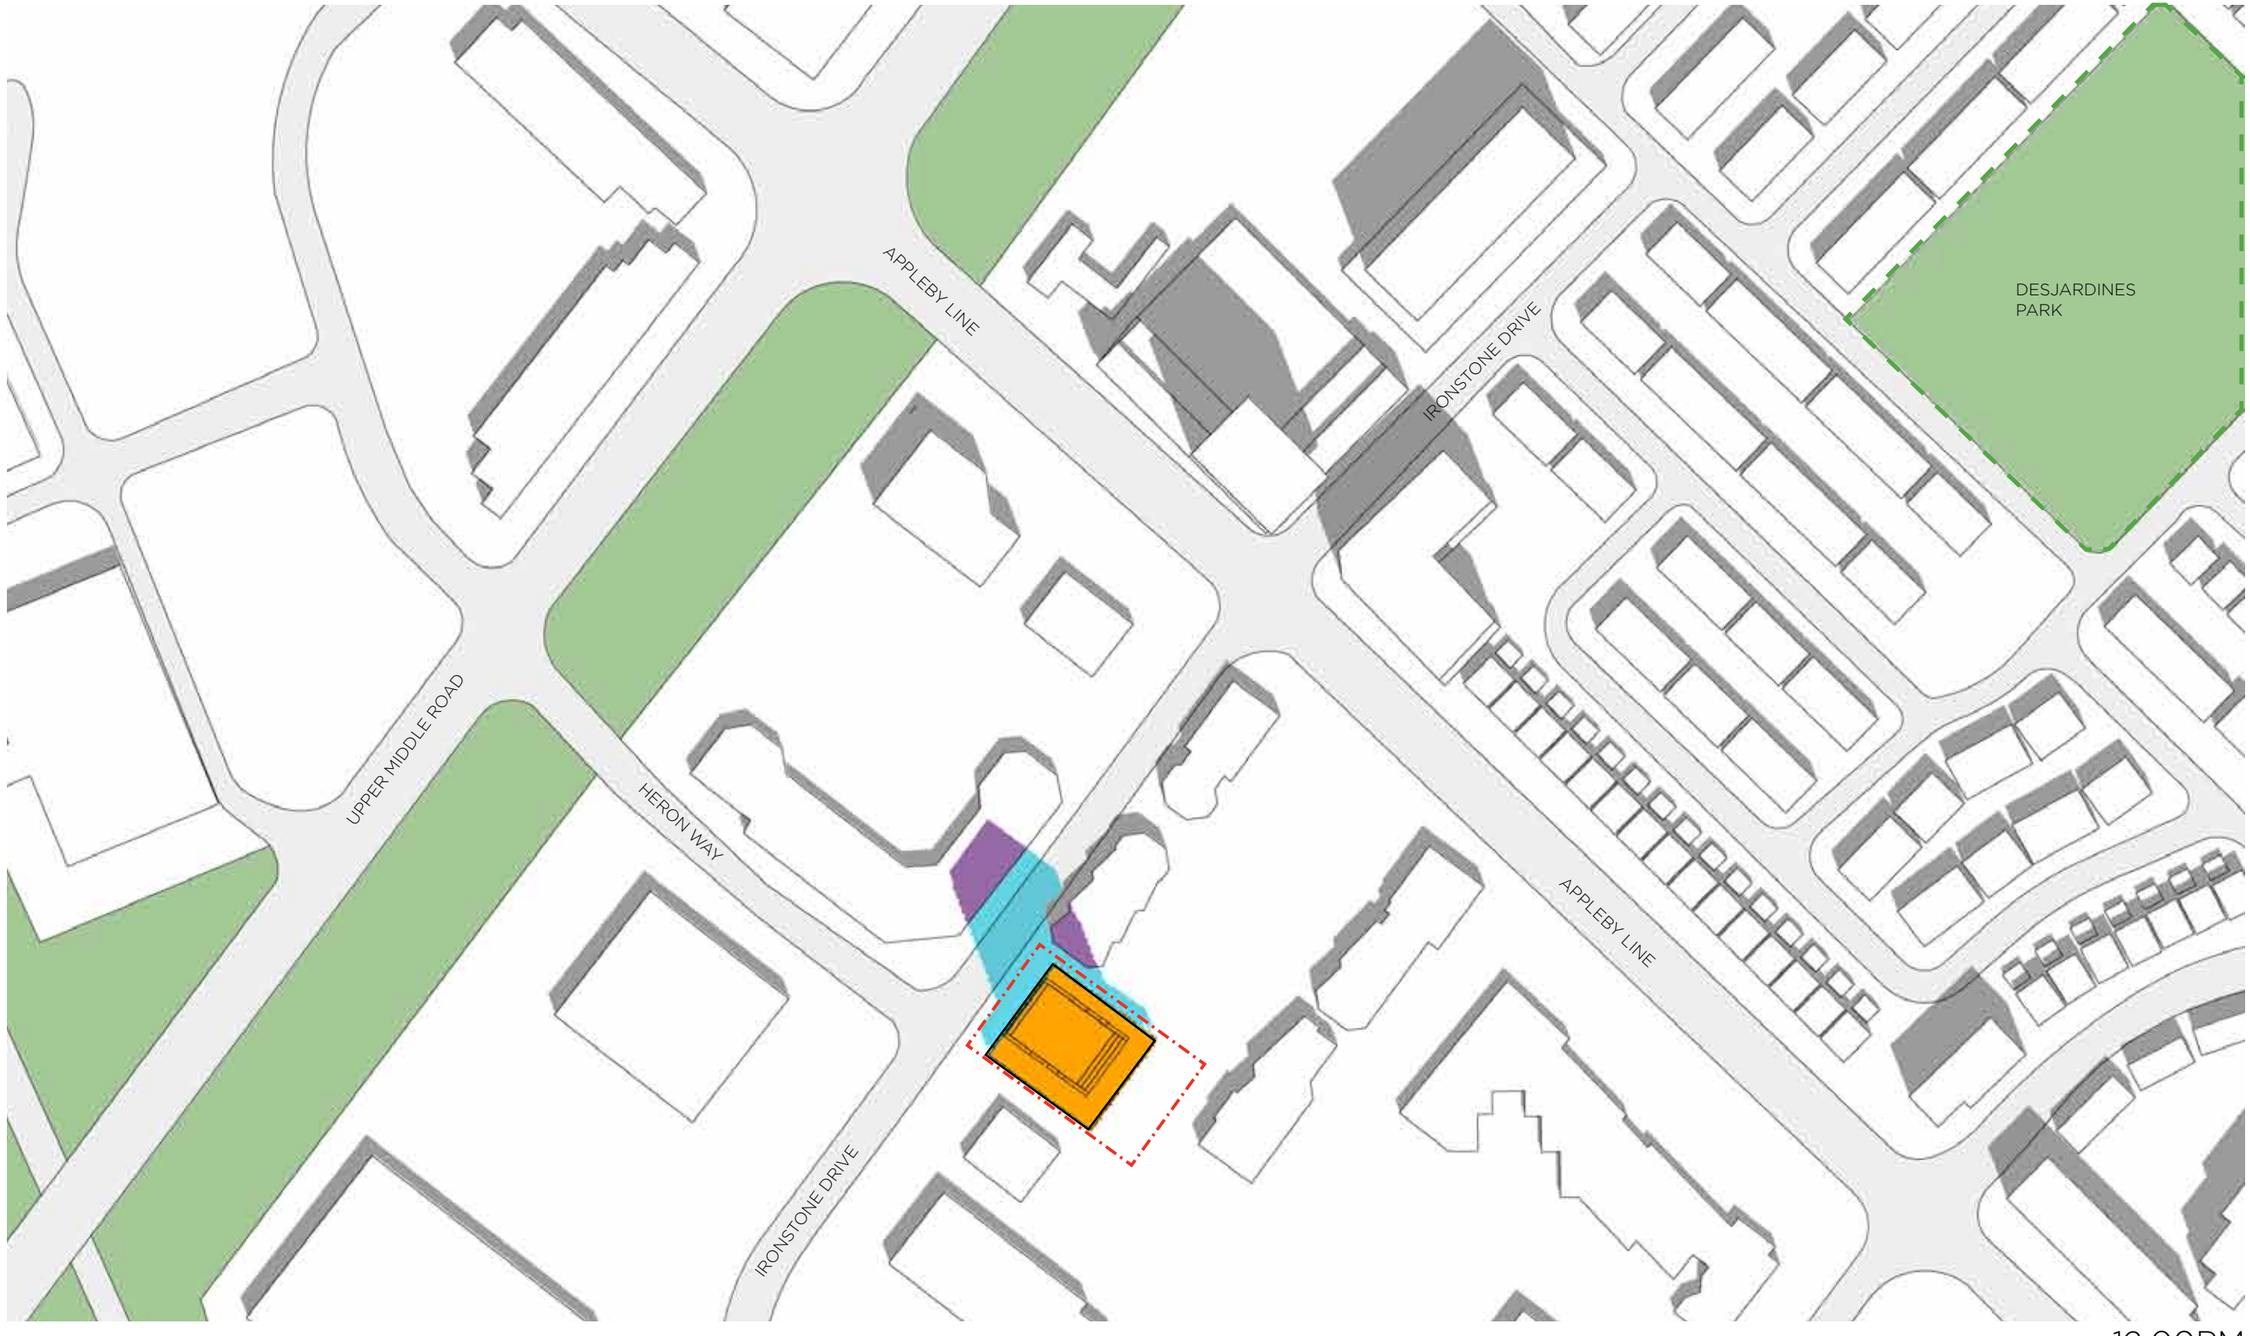

12:00PM


1 : 2000

20
10 100 meters

PROPERTY LINE
PROPOSED BUILDING
SHADOW FROM PROPOSED BUILDING ON GROUND
SHADOW FROM PROPOSED BUILDING ON ROOFS
PARK

SEPT 21

SHADOW STUDY
17024 1900 APPLEBY LINE
MAY 11, 2021

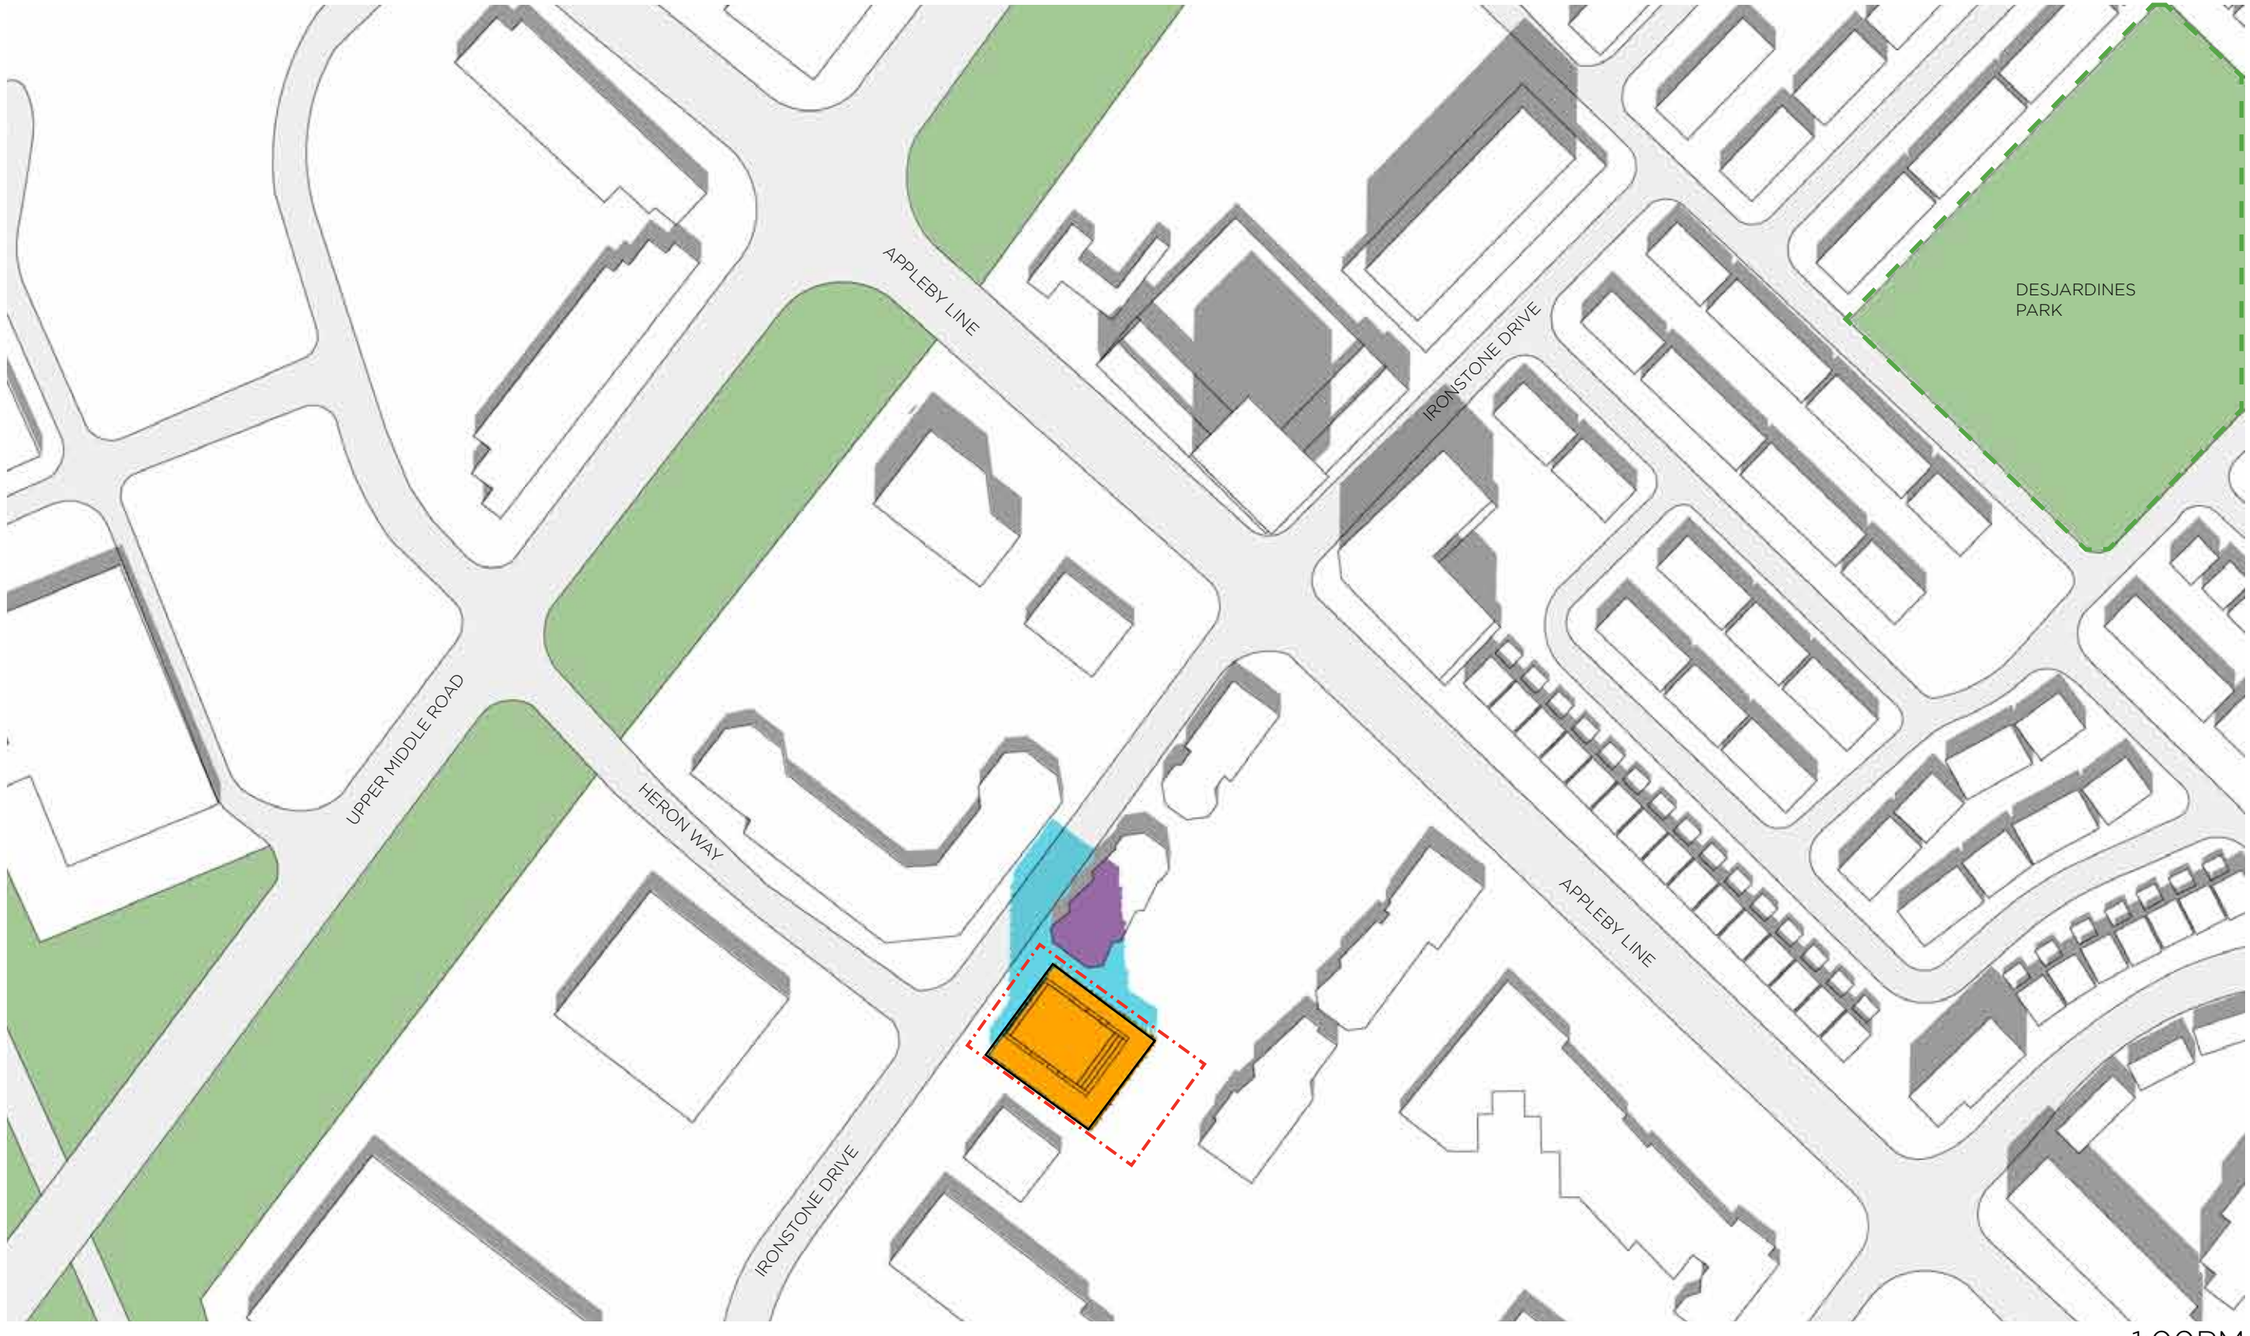

1:00PM


1 : 2000

20
10 100 meters

PROPERTY LINE
PROPOSED BUILDING
SHADOW FROM PROPOSED BUILDING ON GROUND
SHADOW FROM PROPOSED BUILDING ON ROOFS
PARK

SEPT 21

SHADOW STUDY
17024 1900 APPLEBY LINE
MAY 11, 2021

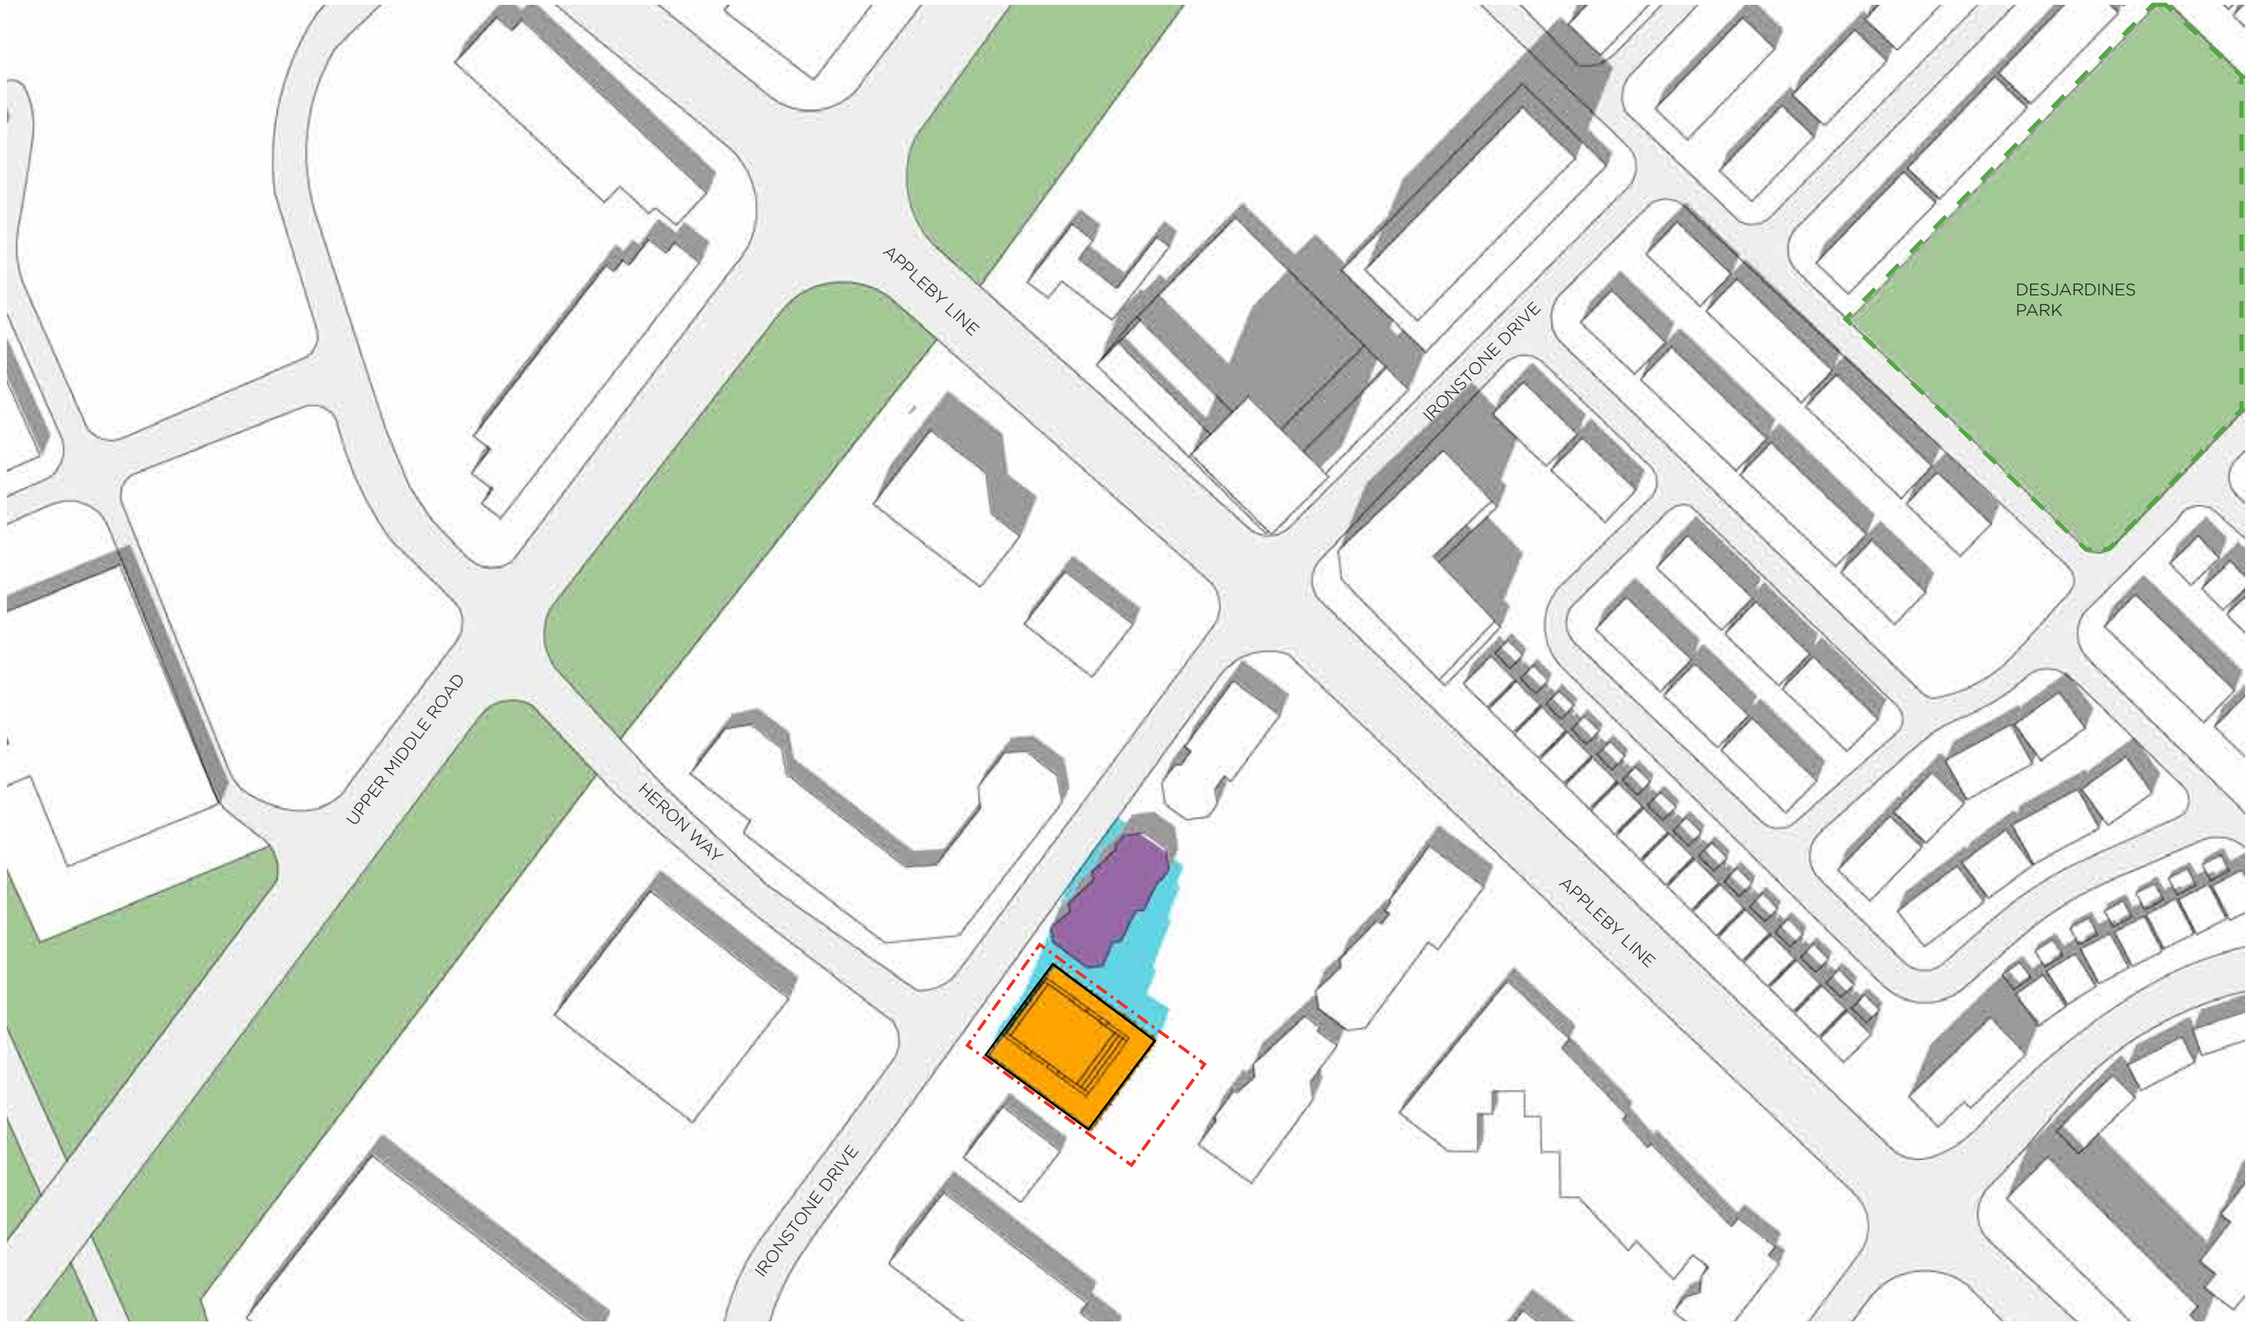

2:00PM


1 : 2000

20
10 100 meters

PROPERTY LINE
PROPOSED BUILDING
SHADOW FROM PROPOSED BUILDING ON GROUND
SHADOW FROM PROPOSED BUILDING ON ROOFS
PARK

SEPT 21

SHADOW STUDY
17024 1900 APPLEBY LINE
MAY 11, 2021

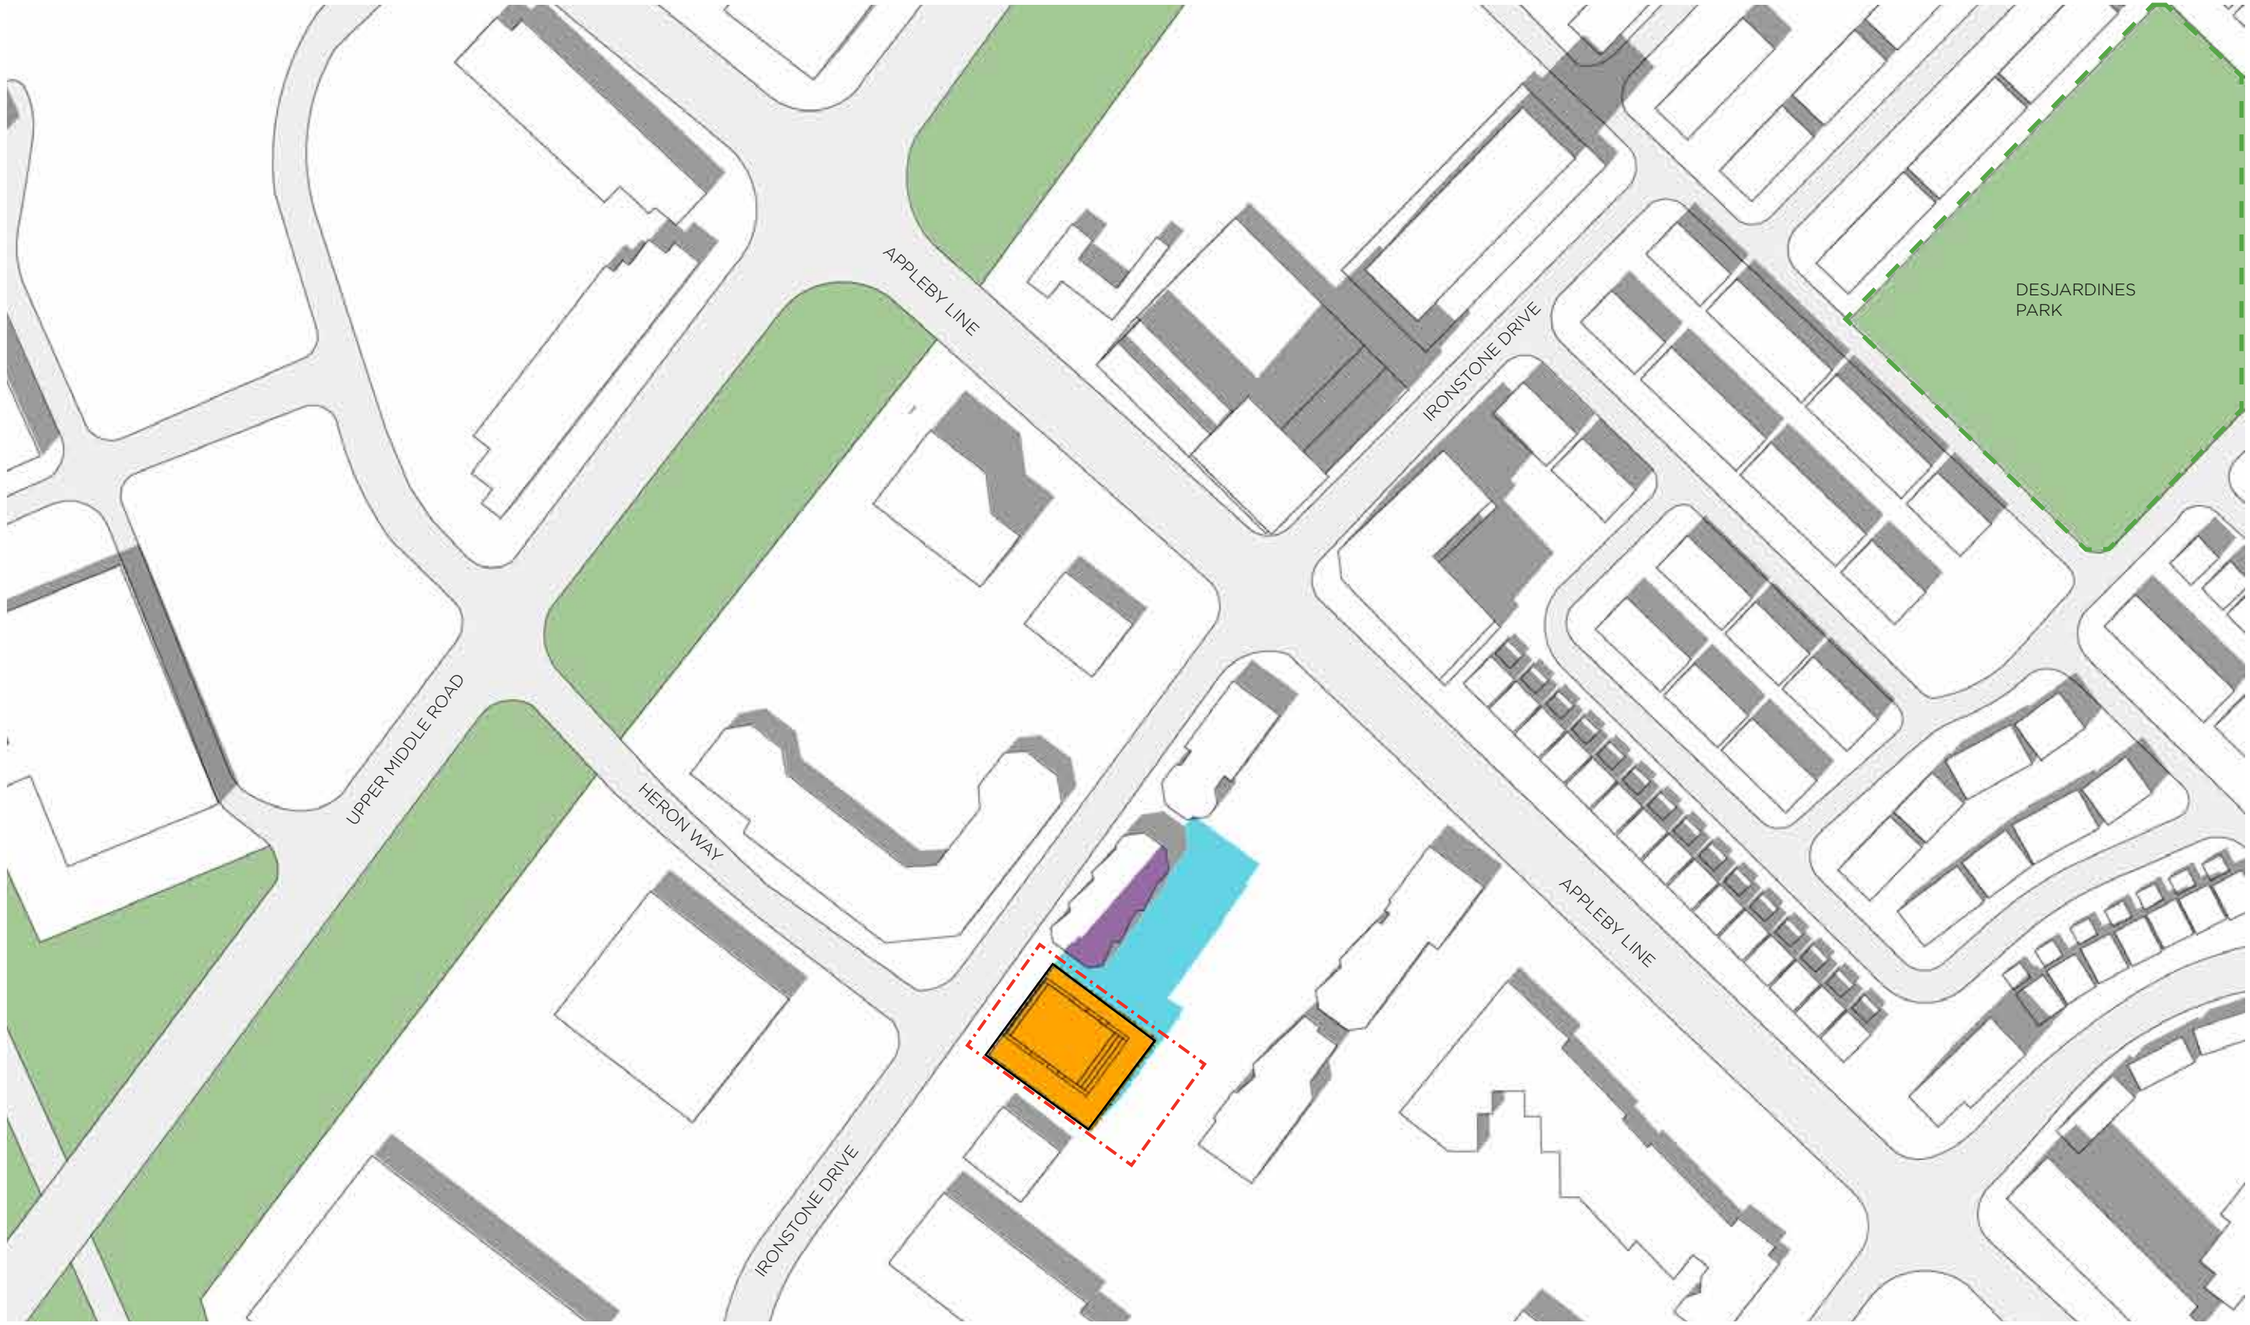

3:00PM


1 : 2000

20
10 100 meters

PROPERTY LINE
PROPOSED BUILDING
SHADOW FROM PROPOSED BUILDING ON GROUND
SHADOW FROM PROPOSED BUILDING ON ROOFS
PARK

SEPT 21

SHADOW STUDY
17024 1900 APPLEBY LINE
MAY 11, 2021

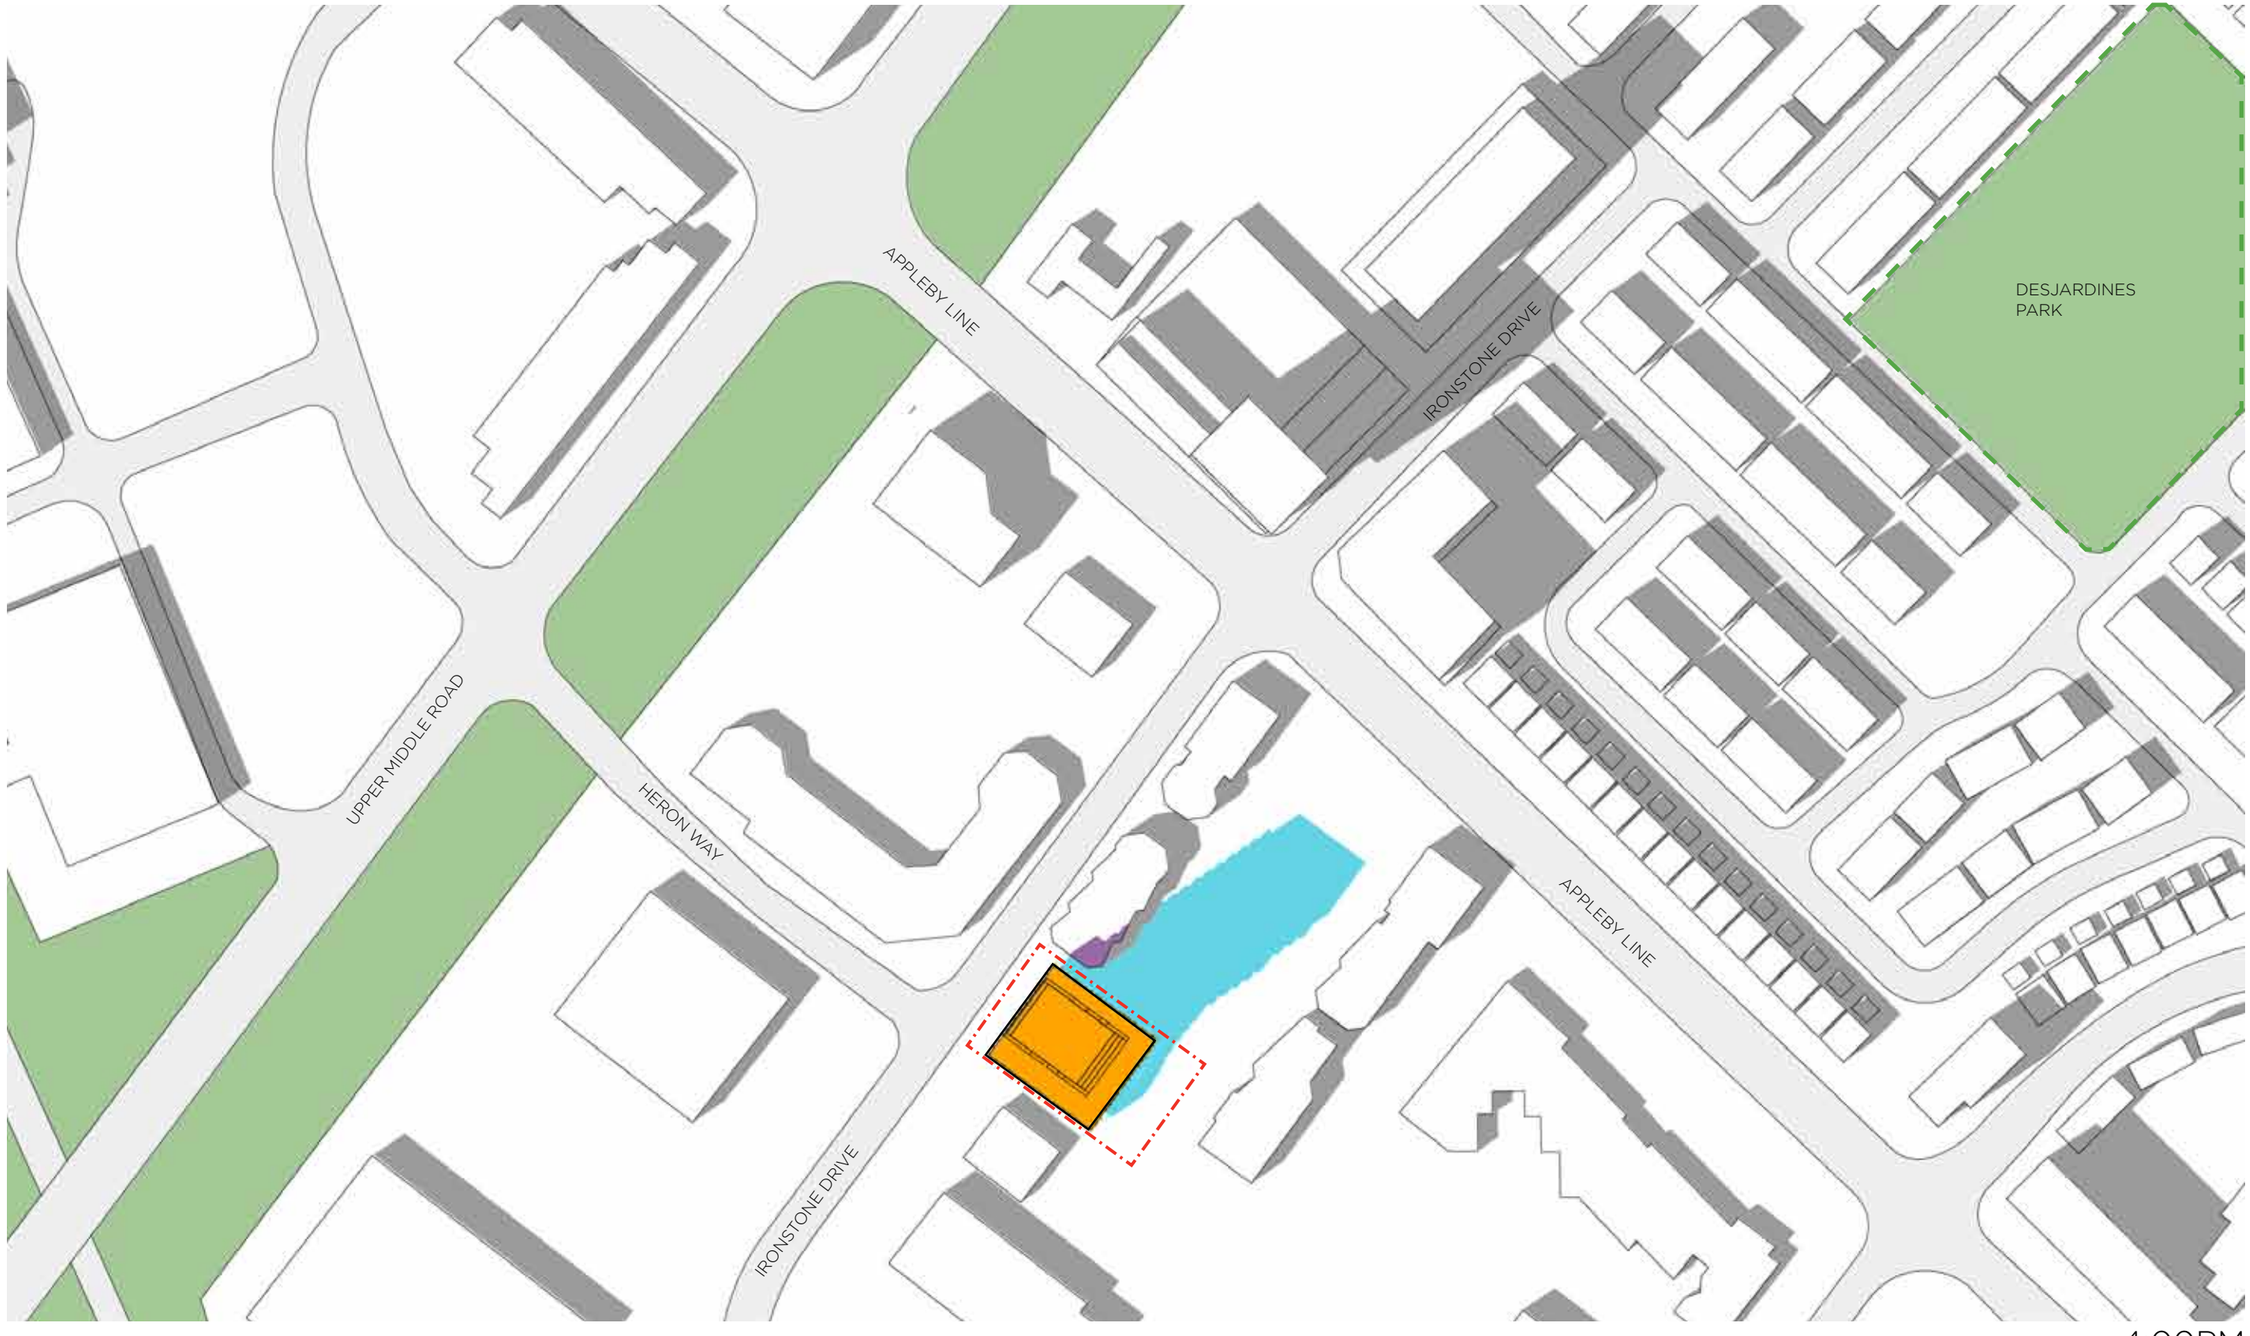

4:00PM


1 : 2000

20
10 100 meters

- PROPERTY LINE
- PROPOSED BUILDING
- SHADOW FROM PROPOSED BUILDING ON GROUND
- SHADOW FROM PROPOSED BUILDING ON ROOFS
- PARK

SEPT 21

SHADOW STUDY
17024 1900 APPLEBY LINE
MAY 11, 2021

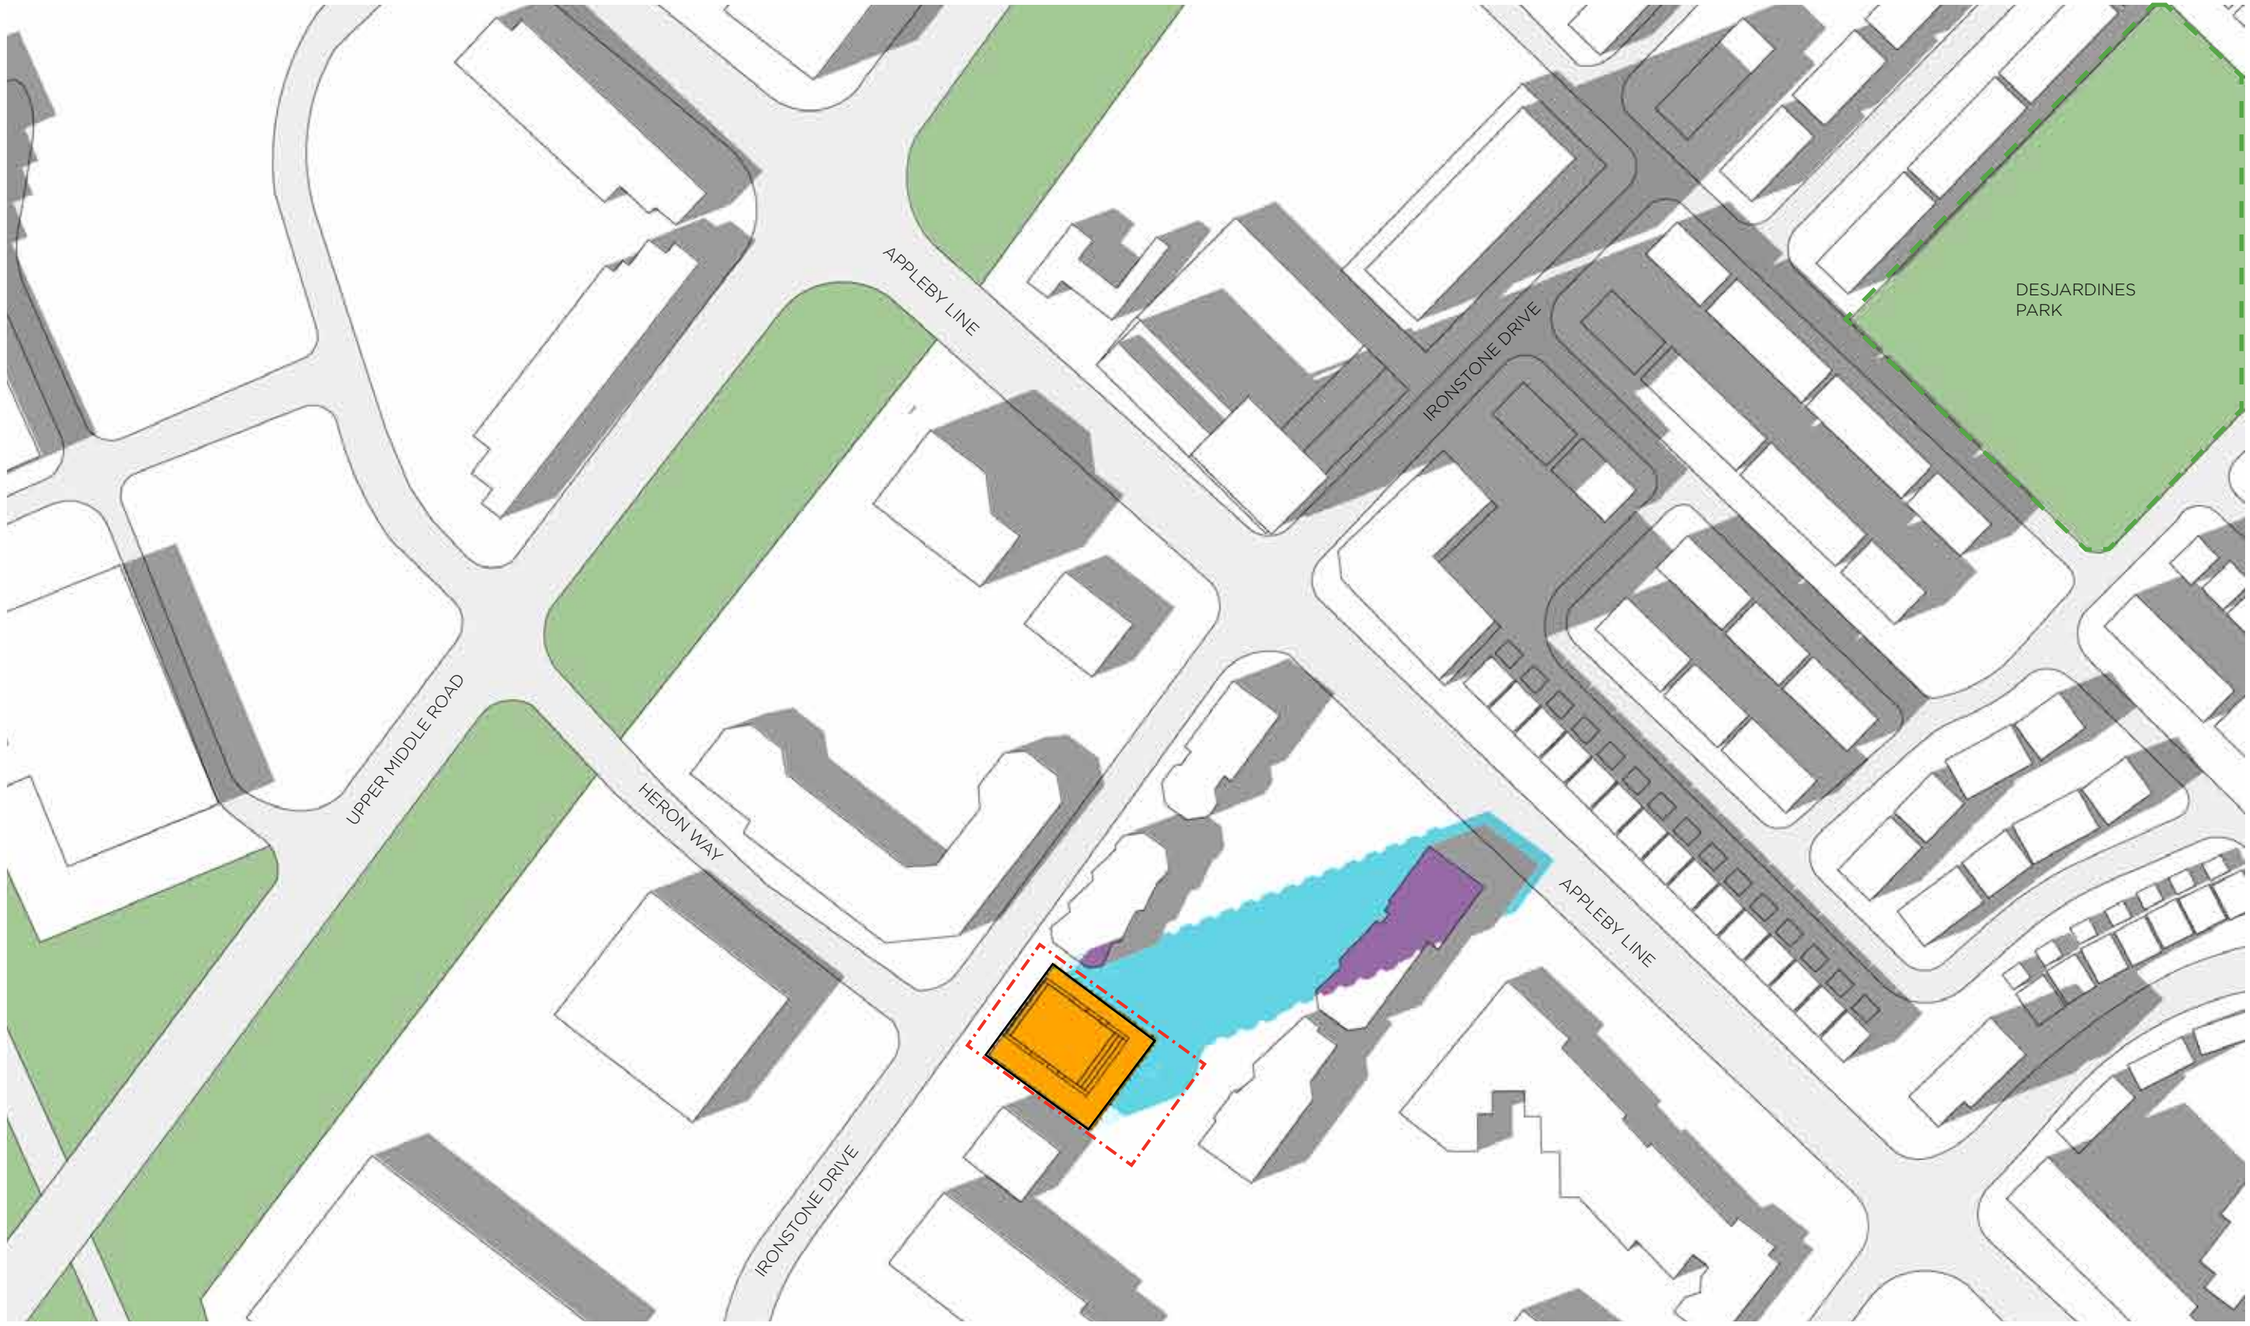

5:00PM

1 : 2000

20

10 100 meters

- PROPERTY LINE
- PROPOSED BUILDING
- SHADOW FROM PROPOSED BUILDING ON GROUND
- SHADOW FROM PROPOSED BUILDING ON ROOFS
- PARK

SEPT 21

SHADOW STUDY
17024 1900 APPLEBY LINE
MAY 11, 2021



6:00PM

1 : 2000


20

10 100 meters

- PROPERTY LINE
- PROPOSED BUILDING
- SHADOW FROM PROPOSED BUILDING ON GROUND
- SHADOW FROM PROPOSED BUILDING ON ROOFS
- PARK

SEPT 21

SHADOW STUDY
17024 1900 APPLEBY LINE
MAY 11, 2021

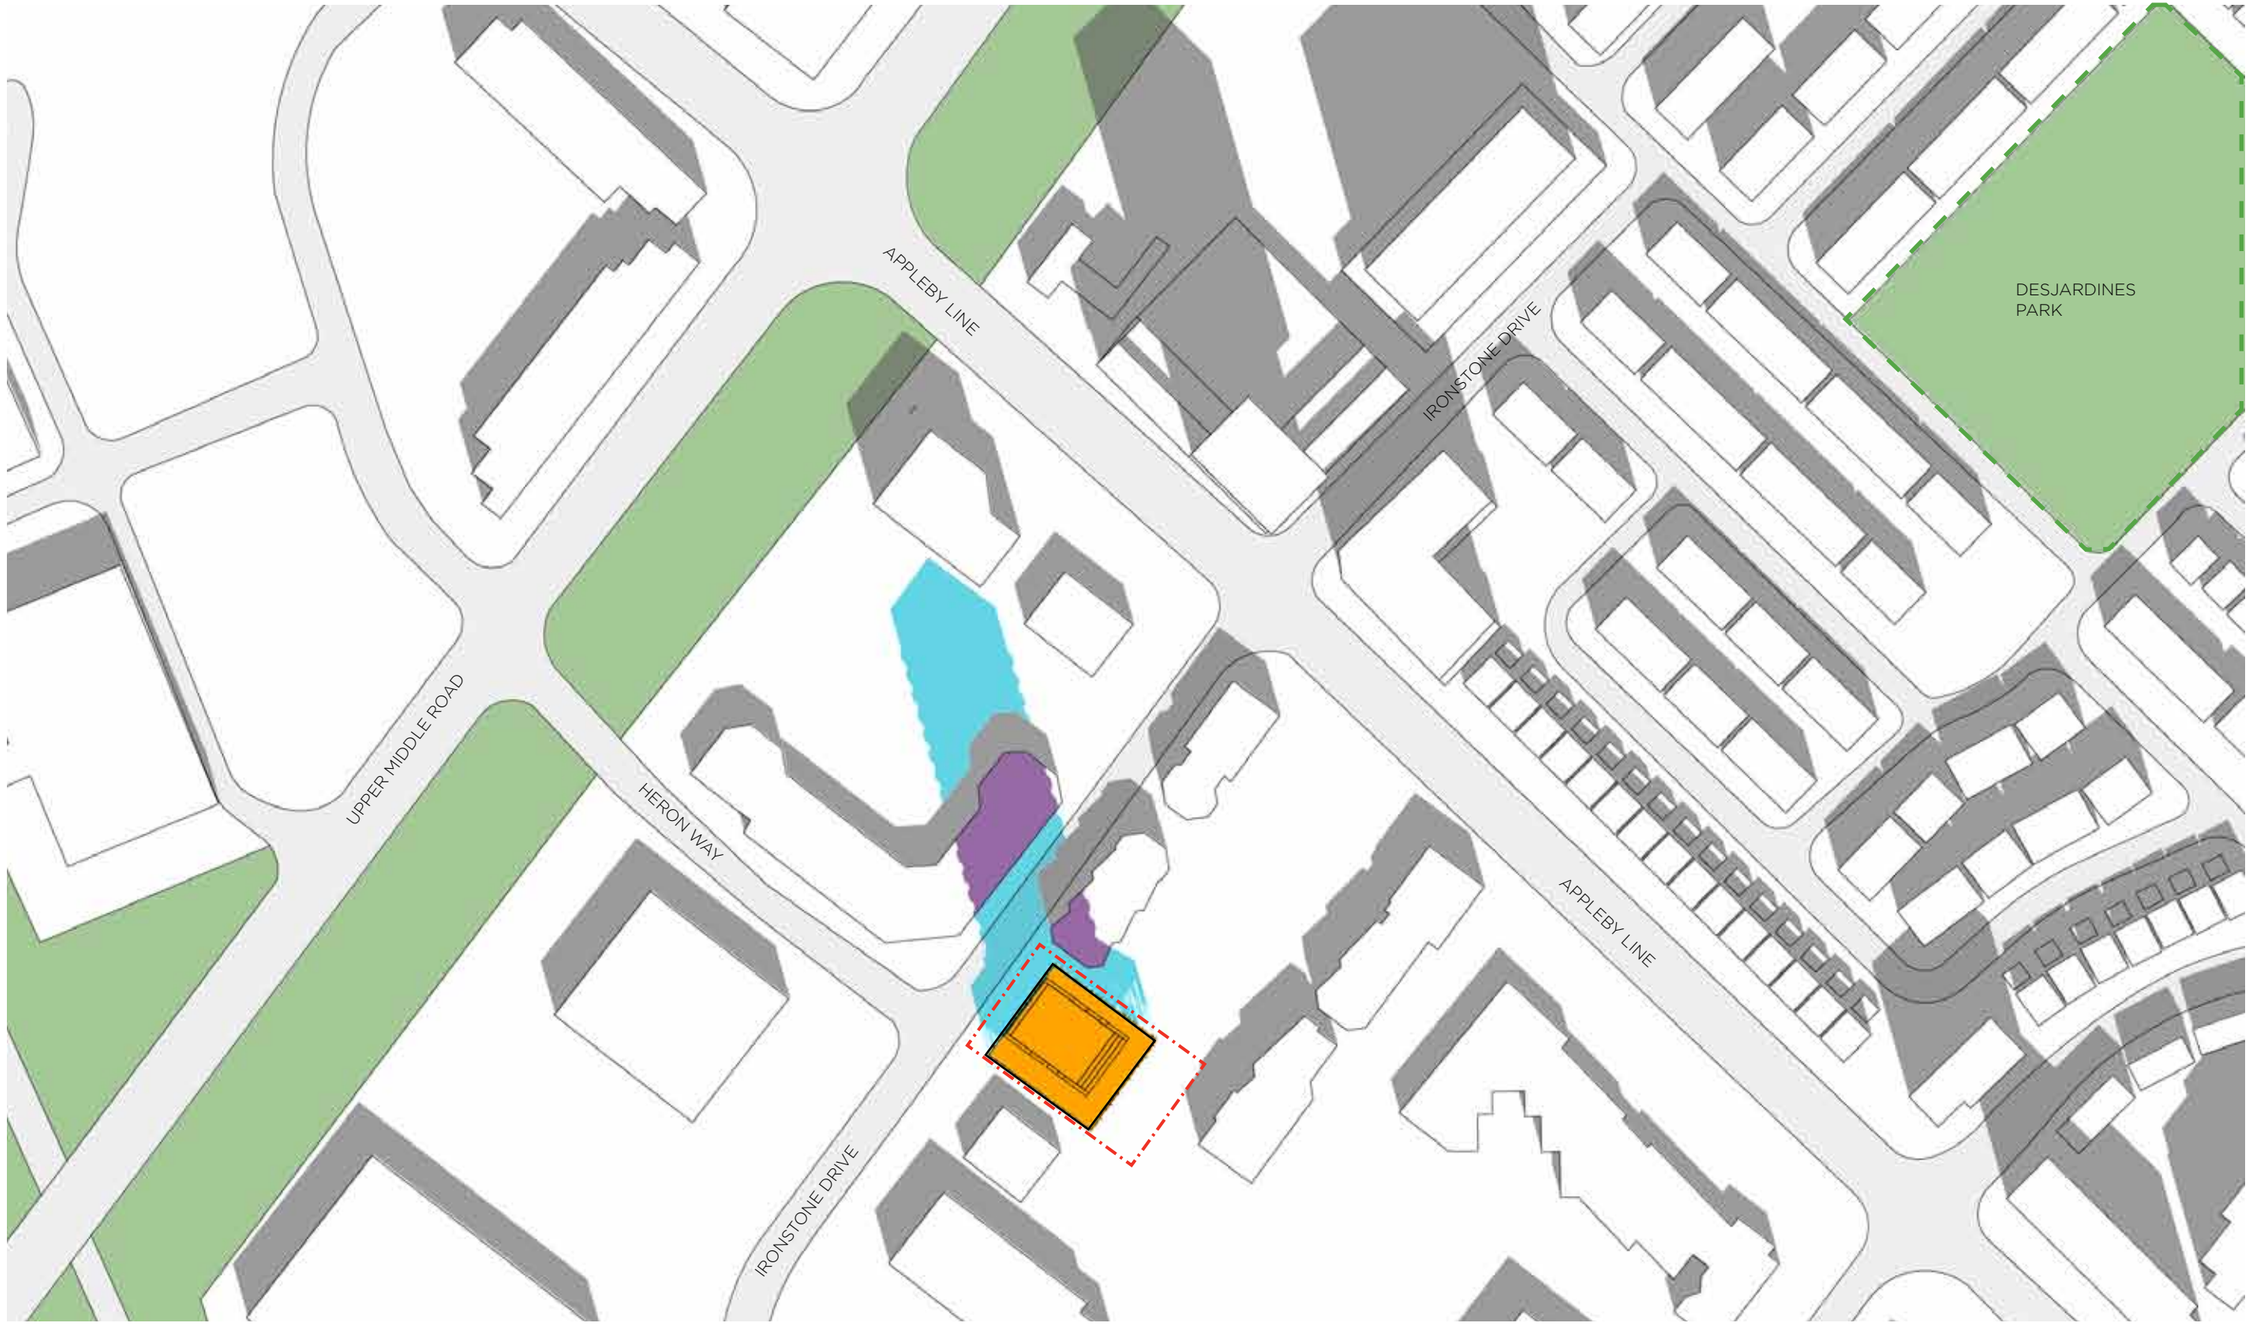

11:00AM

1 : 2000


20

10 100 meters

PROPERTY LINE
PROPOSED BUILDING
SHADOW FROM PROPOSED BUILDING ON GROUND
SHADOW FROM PROPOSED BUILDING ON ROOFS
PARK

DEC 21

SHADOW STUDY
17024 1900 APPLEBY LINE
MAY 11, 2021

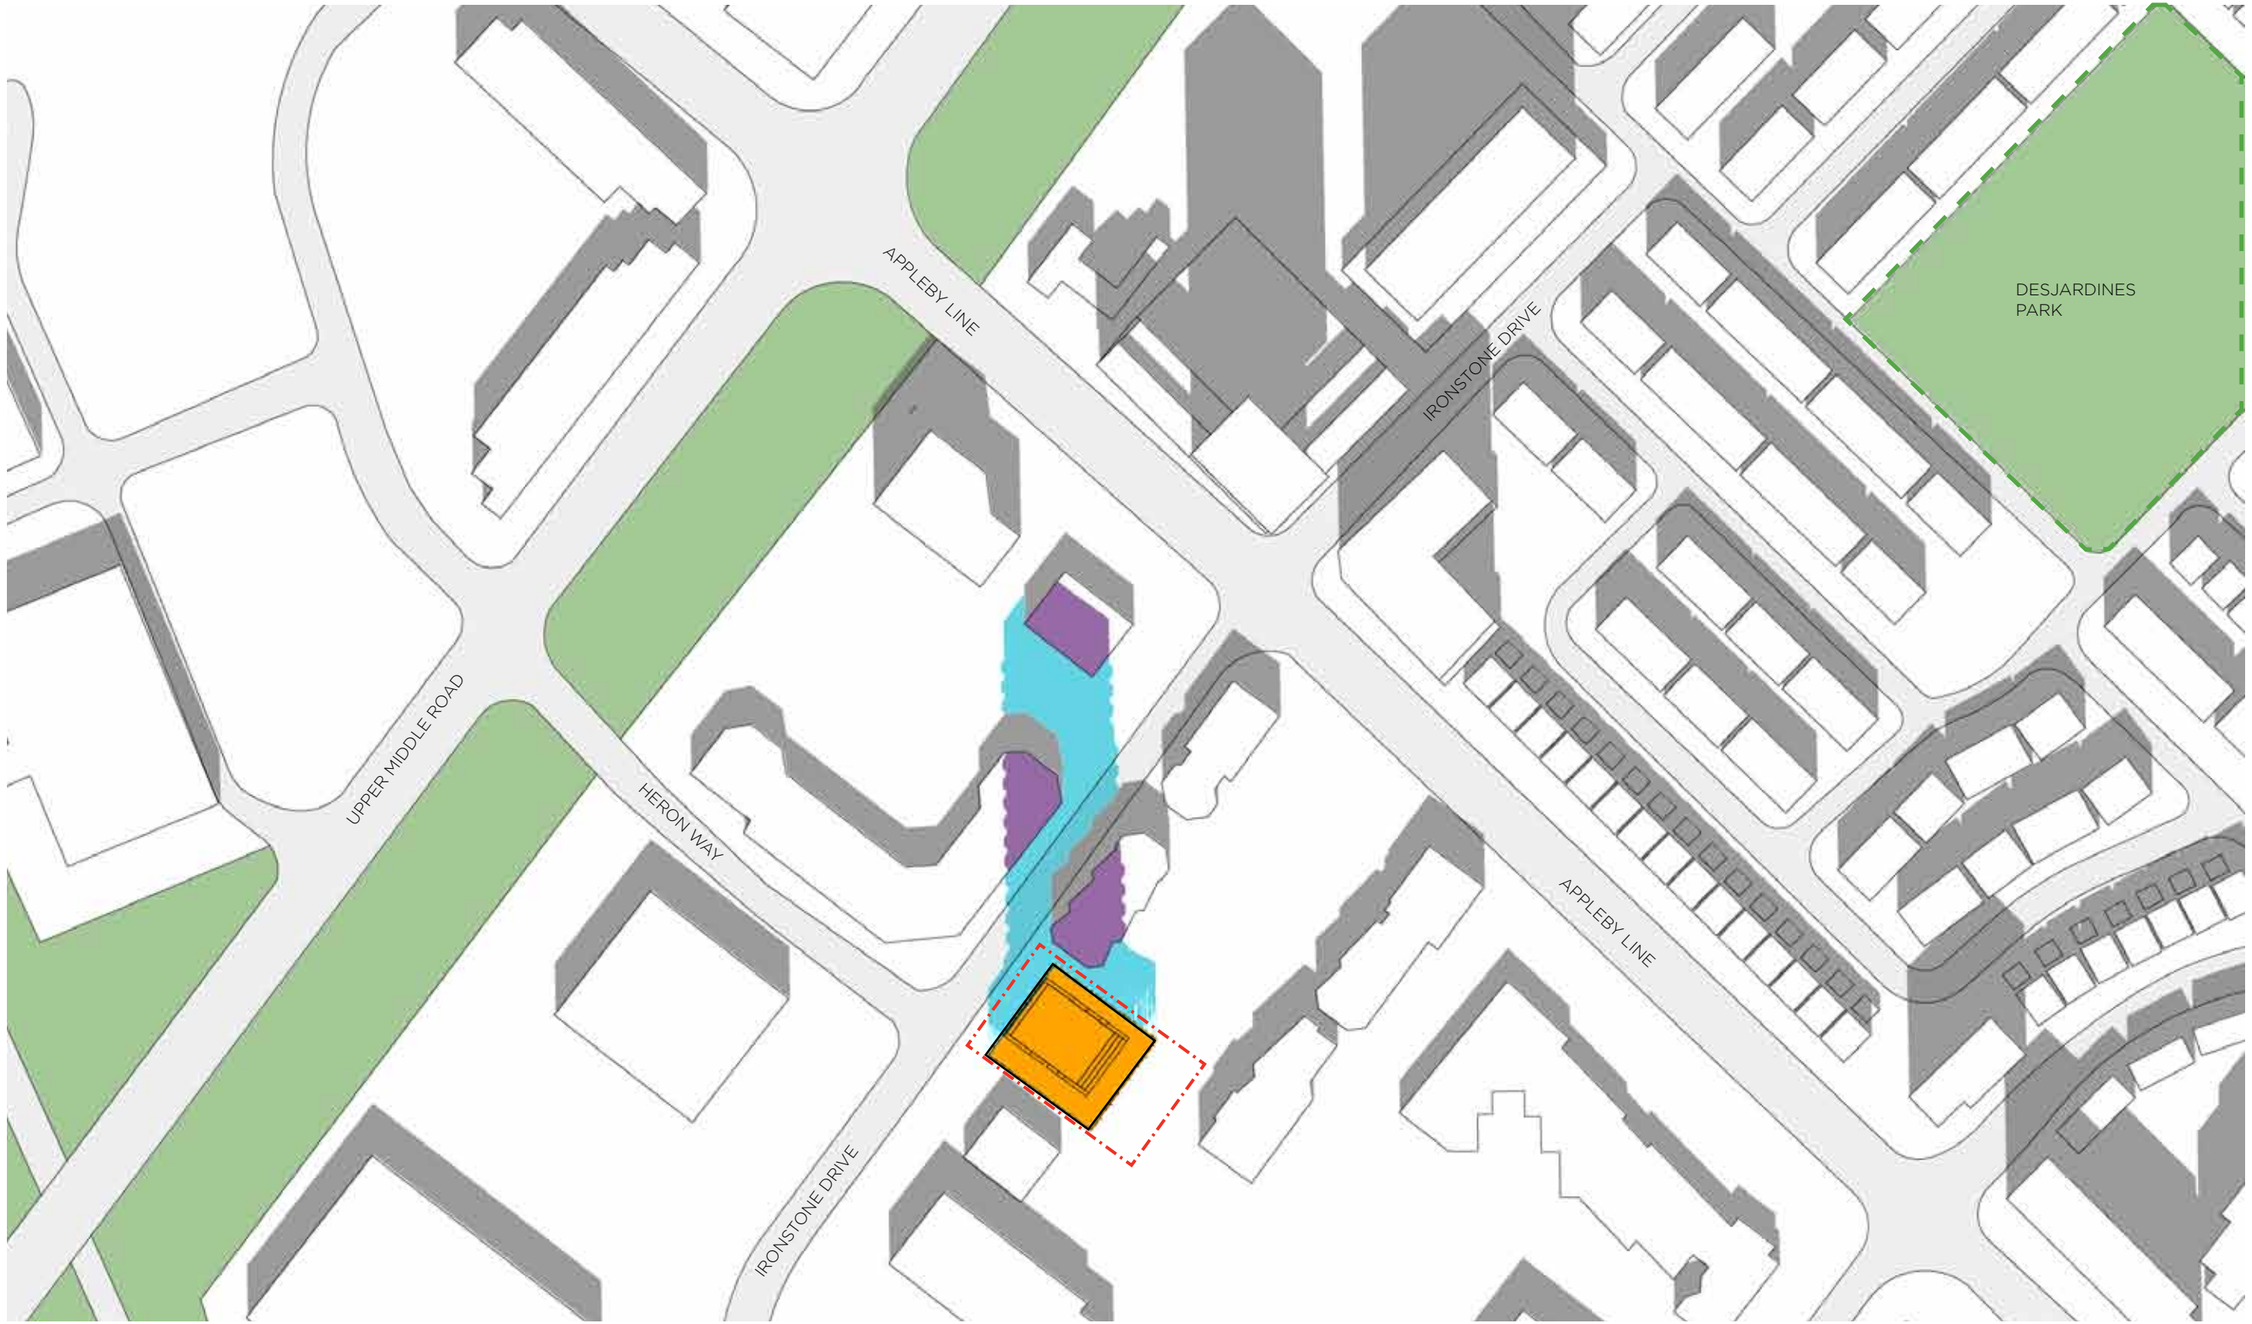

12:00PM

1 : 2000


20

10 100 meters

- PROPERTY LINE
- PROPOSED BUILDING
- SHADOW FROM PROPOSED BUILDING ON GROUND
- SHADOW FROM PROPOSED BUILDING ON ROOFS
- PARK

DEC 21

SHADOW STUDY
17024 1900 APPLEBY LINE
MAY 11, 2021

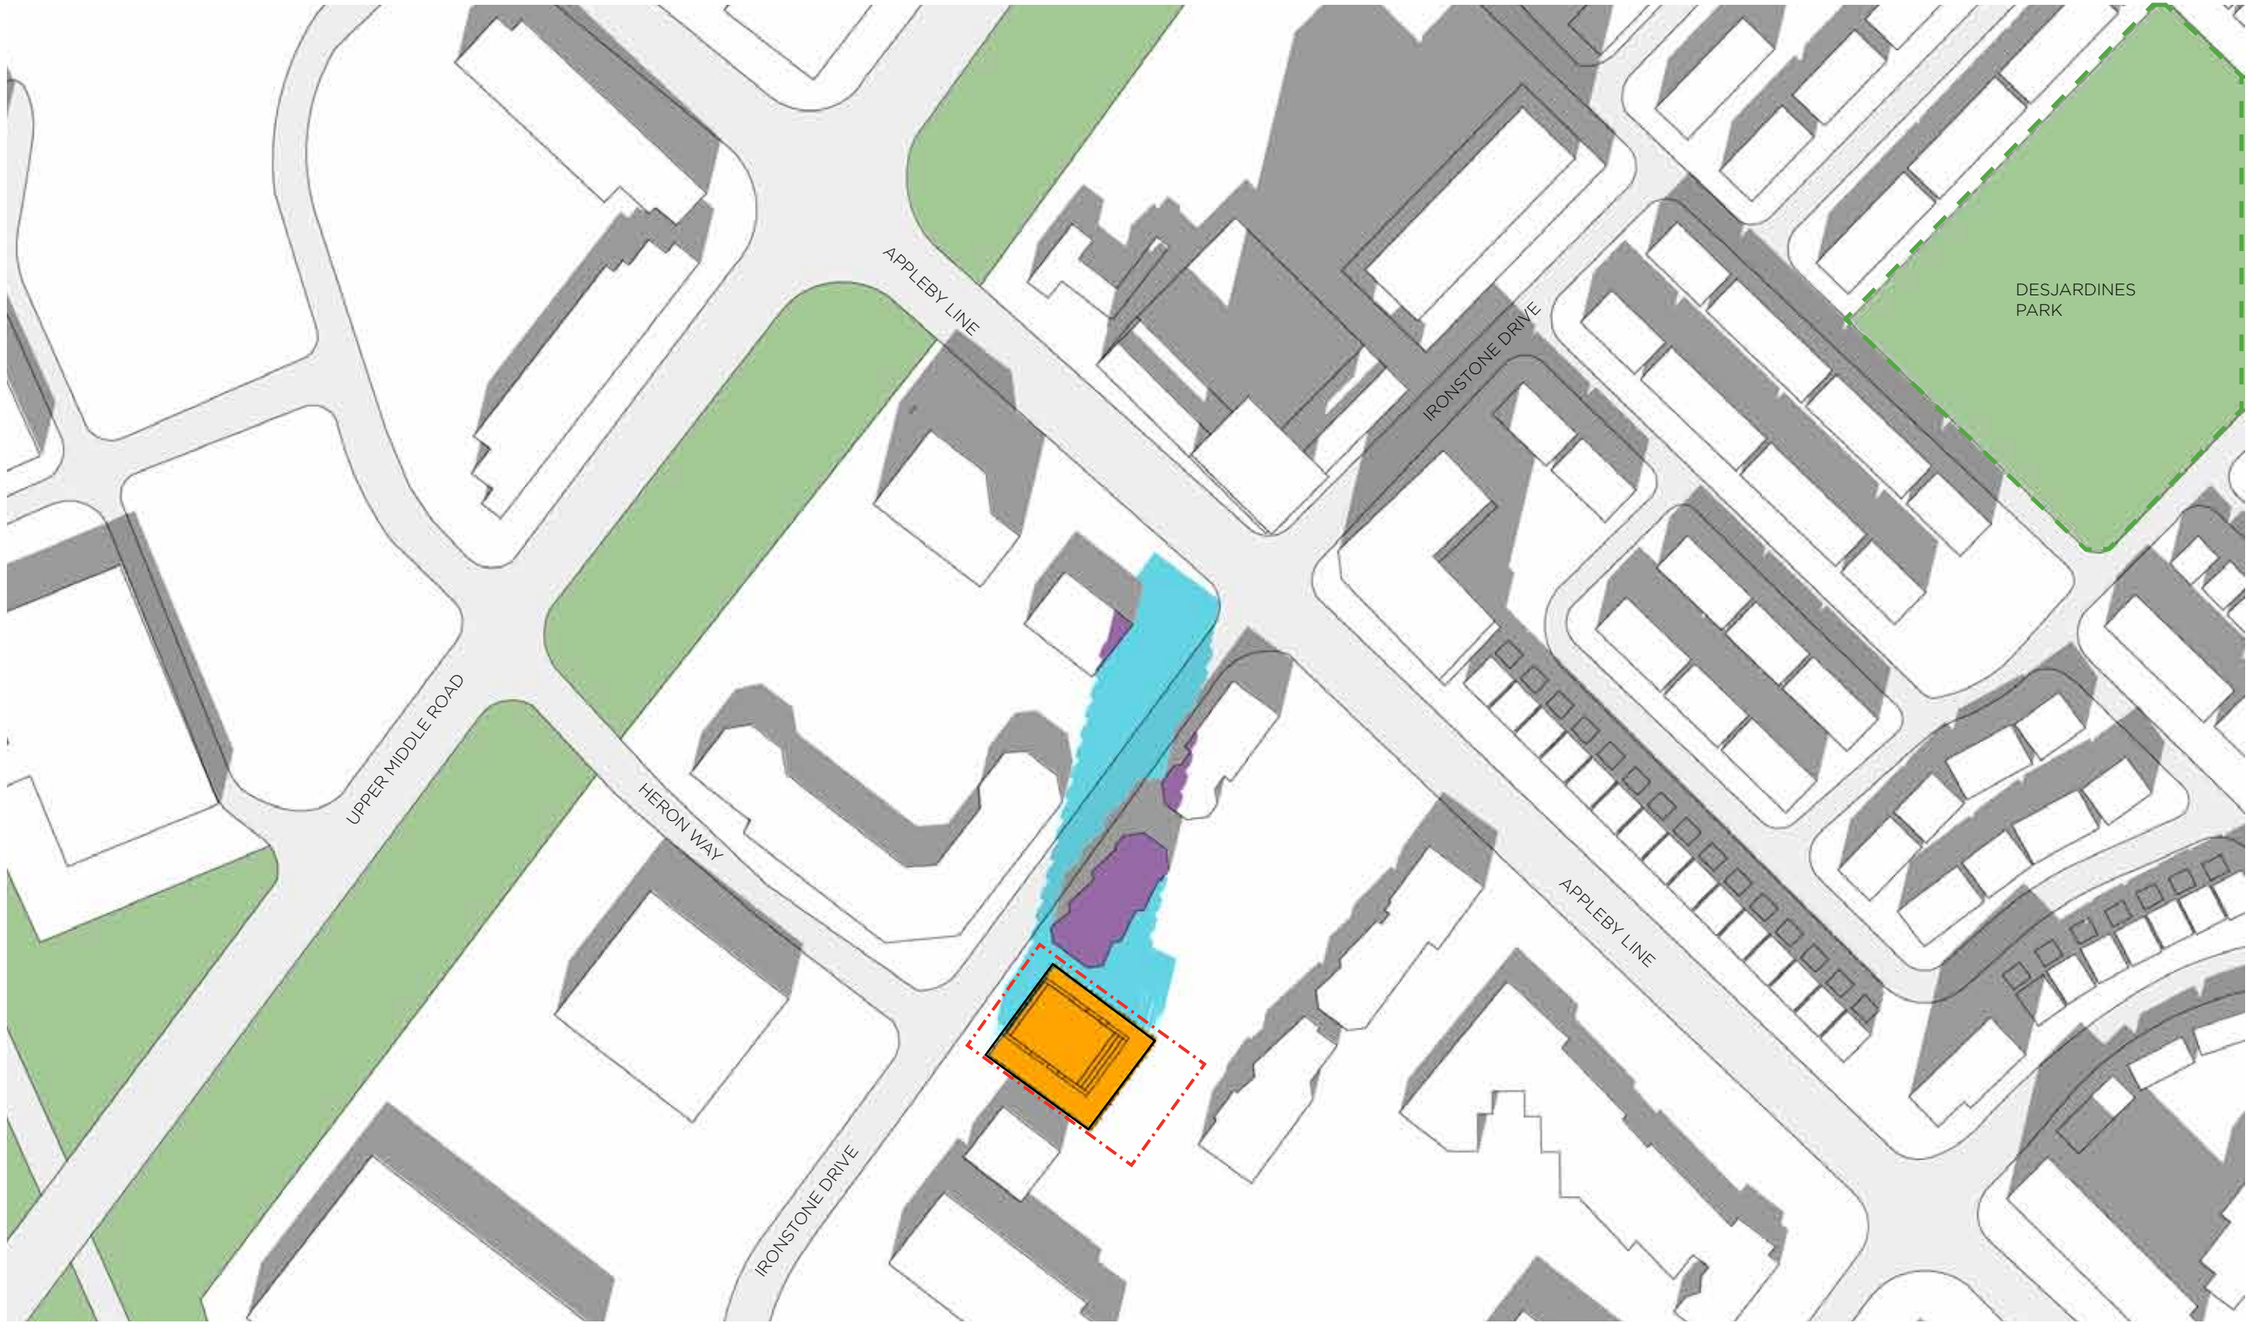

1:00PM

1 : 2000


20

10 100 meters

- PROPERTY LINE
- PROPOSED BUILDING
- SHADOW FROM PROPOSED BUILDING ON GROUND
- SHADOW FROM PROPOSED BUILDING ON ROOFS
- PARK

DEC 21

SHADOW STUDY
17024 1900 APPLEBY LINE
MAY 11, 2021

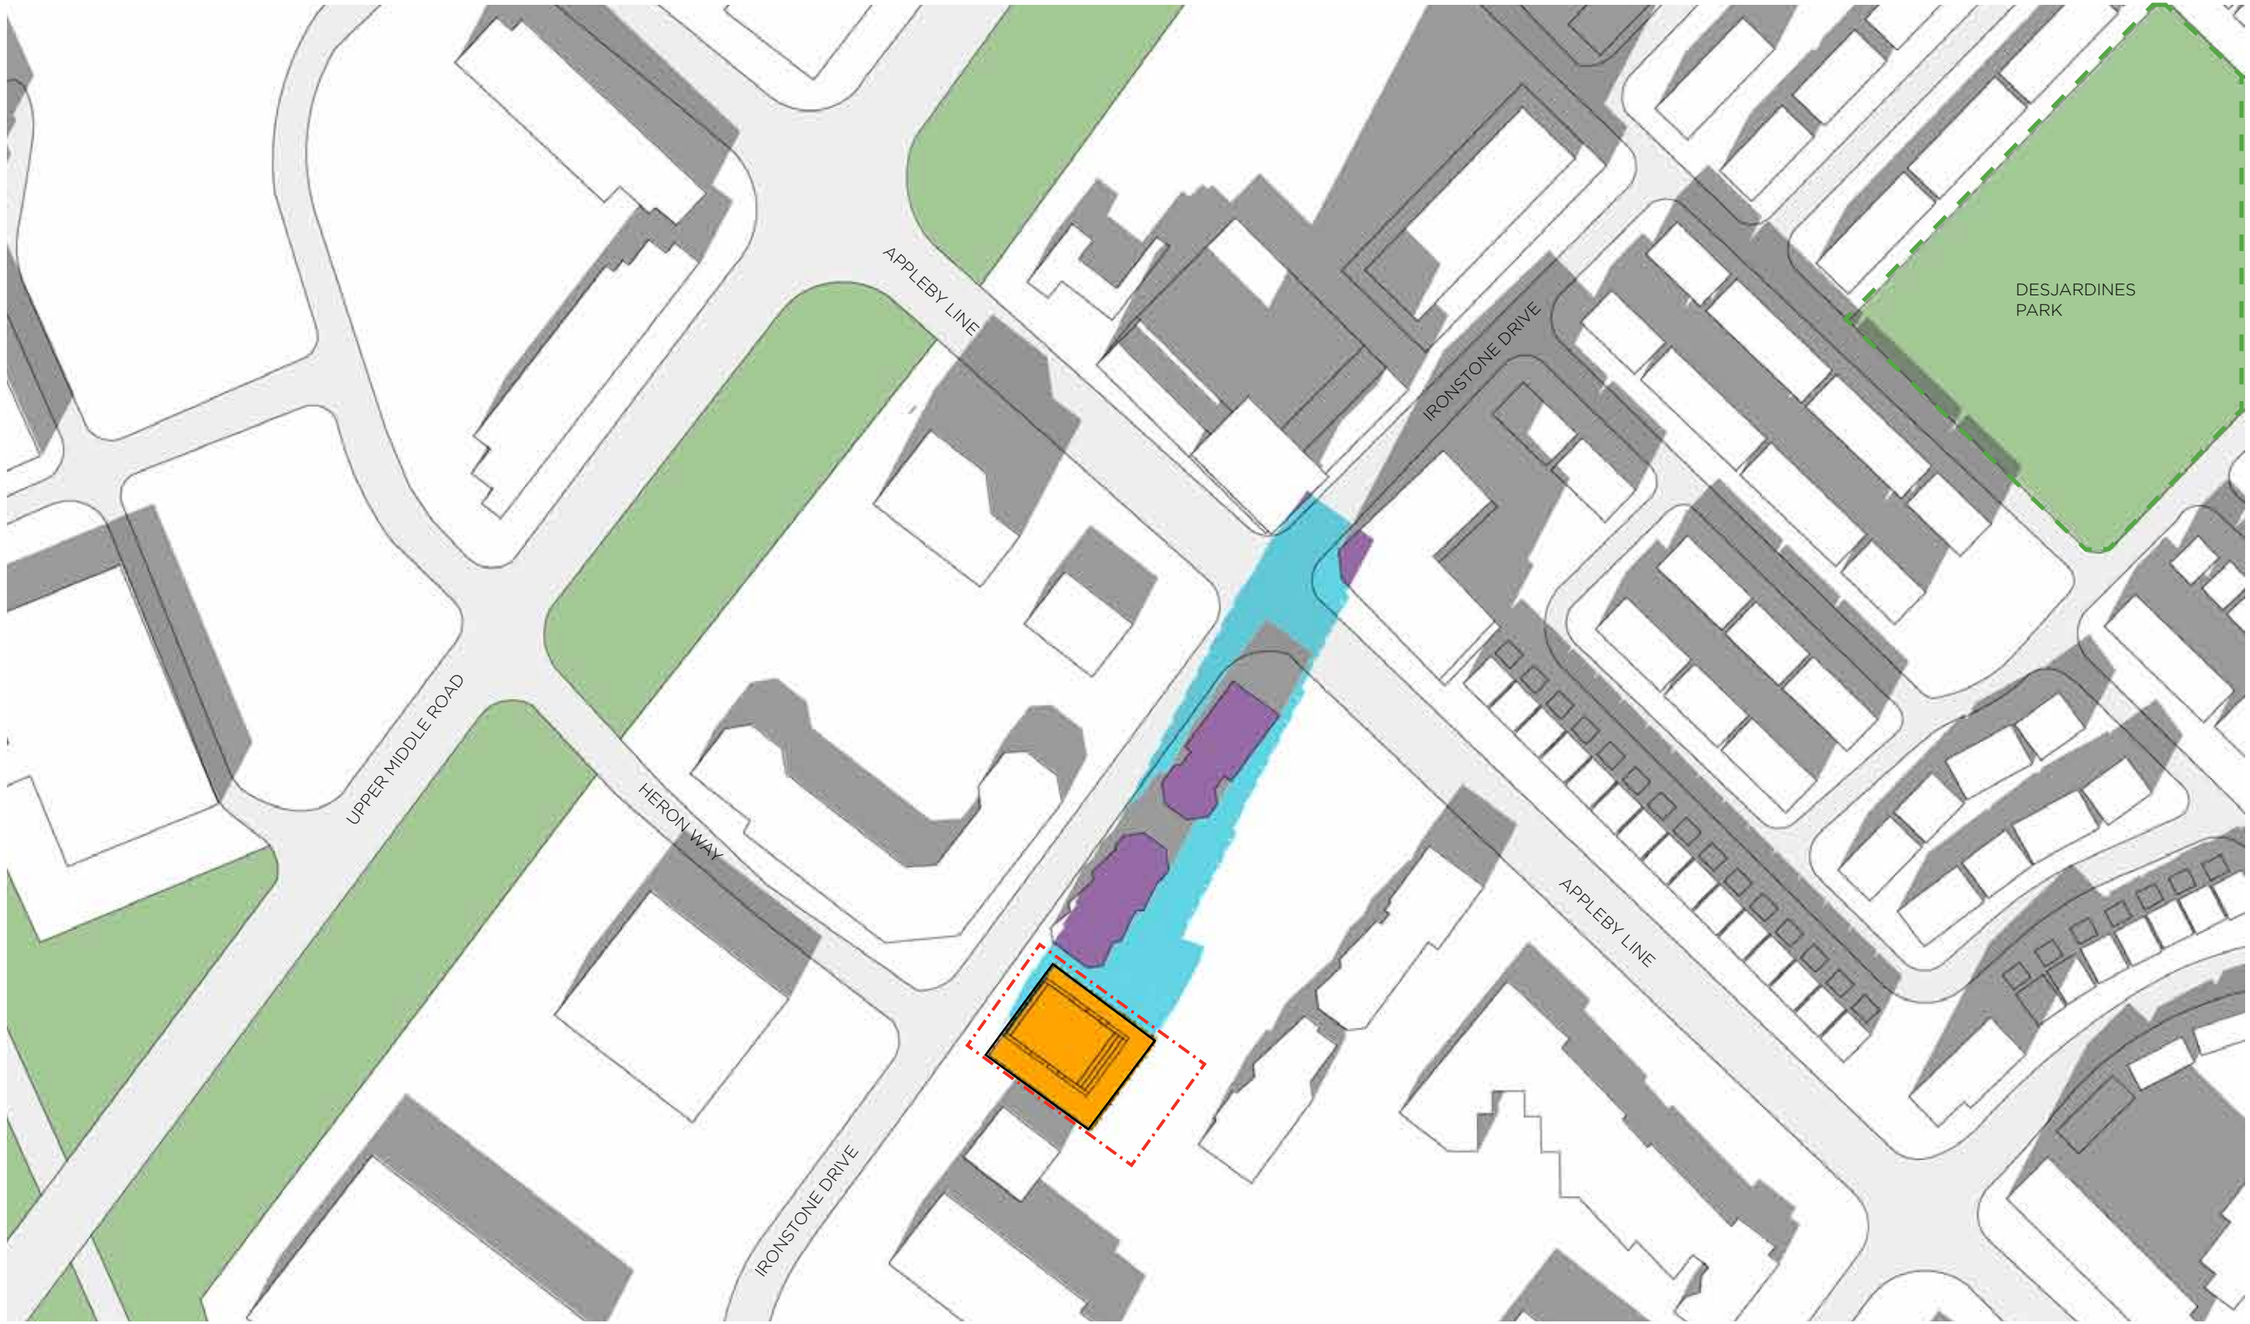

2:00PM

1 : 2000

20
10 100 meters

- PROPERTY LINE
- PROPOSED BUILDING
- SHADOW FROM PROPOSED BUILDING ON GROUND
- SHADOW FROM PROPOSED BUILDING ON ROOFS
- PARK

DEC 21

SHADOW STUDY
17024 1900 APPLEBY LINE
MAY 11, 2021



3:00PM

1 : 2000

20

10 100 meters

- PROPERTY LINE
- PROPOSED BUILDING
- SHADOW FROM PROPOSED BUILDING ON GROUND
- SHADOW FROM PROPOSED BUILDING ON ROOFS
- PARK

DEC 21

SHADOW STUDY
17024 1900 APPLEBY LINE
MAY 11, 2021