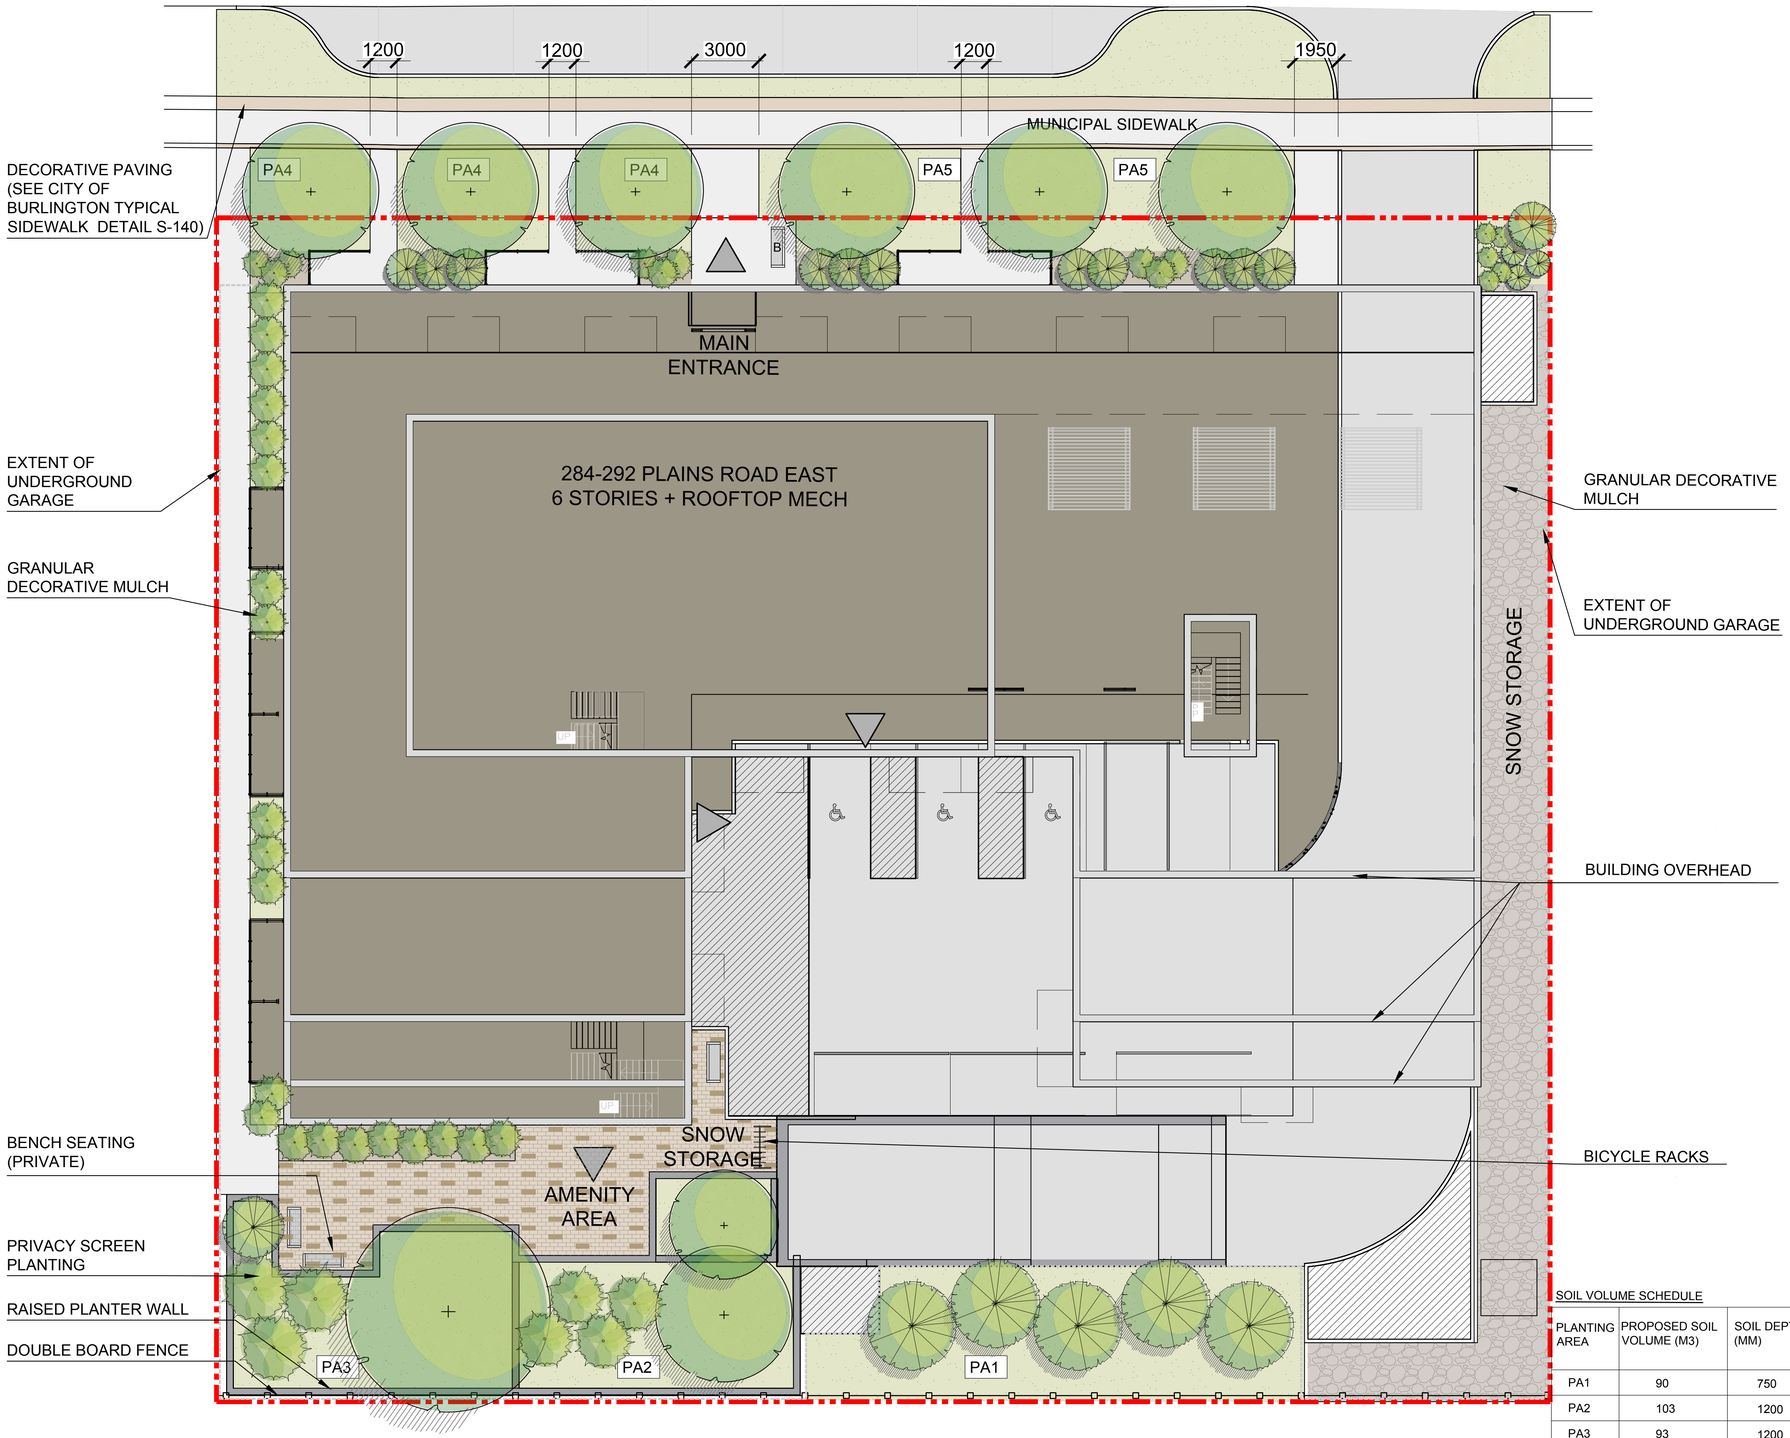


LEGEND

- EXISTING PROPERTY LINE
- EXISTING DECIDUOUS TREE TO BE RETAINED
- EXISTING CONIFEROUS TREE TO BE RETAINED
- PROPOSED CONIFEROUS TREE
- PROPOSED DECIDUOUS TREE
- PROPOSED ASPHALT PAVING
- PROPOSED UNIT PAVING
- PROPOSED SODDED AREA
- PROPOSED DECORATIVE MULCH
- BICYCLE RACKS
- TABLE AND CHAIRS
- PROPOSED BENCH SEATING (PRIVATE)
- B — PROPOSED BENCH SEATING FOR PUBLIC REALM
  BENCH - HAUSER 6' ENGLISH GARDEN (PLAINS RD. CORRIDOR URBAN DESIGN GUIDELINES 2006)

SOIL VOLUME SCHEDULE

PLANTING AREA	PROPOSED SOIL VOLUME (M3)	SOIL DEPTH (MM)	PROPOSED SOIL VOLUME PER TREE (M3)
PA1	90	750	18
PA2	103	1200	17
PA3	93	1200	18
PA4 (SHARED)	98	1000	32
PA5	106	1000	35

LANDSCAPE CONCEPT

284-292 PLAINS RD. E, BURLINGTON

SEPTEMBER 2021

OMC LANDSCAPE ARCHITECTURE
Innovative, outside thinking. SINCE 1984
270 Sherman Avenue North, Suite 315-MILL, Hamilton, ON L8L 6N4
Telephone: 905.681.7604 Fax: 905.681.2944 www.omcla.ca
LANDSCAPE ARCHITECTURE ENVIRONMENTAL PLANNING RESOURCE ANALYSIS

0 1 2 4 8
Scale 1:100