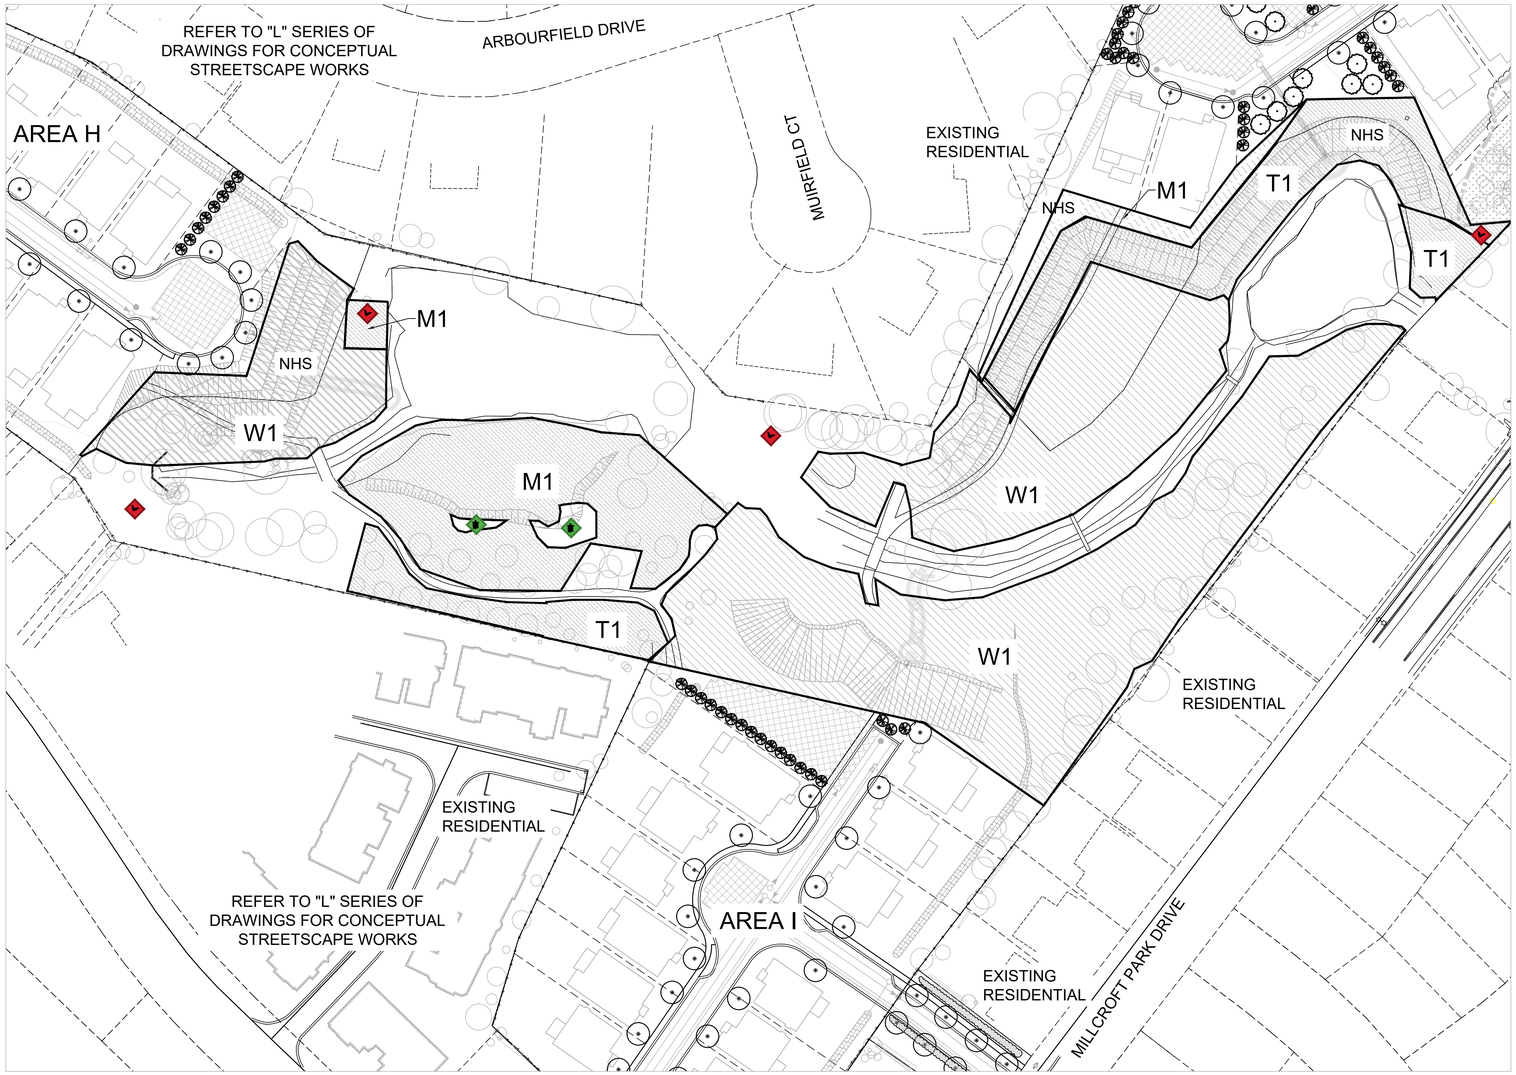


THICKET RESTORATION PLANT LIST

BOTANICAL NAME	COMMON NAME
Shrubs	
Cornus racemosa	Gray dogwood
Diervilla lonicera	Bush honeysuckle
Rubus odoratus	Purple-flowering Raspberry
Prunus nigra	Canada Plum
Amelanchier spicata	Saskatoonberry
Rosa carolina	Carolina Rose
Crataegus punctata	Dotted Hawthorn
Viburnum lentago	Nannyberry
Cornus rugosa	Rough-leaved Dogwood
Corylus cornuta	Beaked Hazel

WOODLAND RESTORATION PLANT LIST

BOTANICAL NAME	COMMON NAME
Deciduous Trees	
Acer saccharum	Sugar maple
Acer x freemanii	Freeman's maple
Amelanchier laevis	Allegheny serviceberry
Betula papyrifera	Paper birch
Carya ovata	Shagbark hickory
Carya cordiformis	Bitternut Hickory
Celtis occidentalis	Hackberry
Ostrya virginiana	Ironwood
Populus tremuloides	Trembling aspen
Prunus serotina	Black cherry
Populus grandidentata	Largetooth Aspen
Quercus macrocarpa	Bur oak
Quercus rubra	Red oak
Platanus occidentalis	Sycamore
Salix amygdaloides	Peach-leaved Willow
Tilia americana	Basswood
Coniferous Trees	
Larix laricina	American larch
Pinus strobus	White pine
Thuja occidentalis	Eastern white cedar
SHRUBS	
Amelanchier alnifolia	Saskatoonberry
Rosa blanda	Smooth Rose
Cornus racemosa	Grey Dogwood
Rubus odoratus	Purple-flowering Raspberry
Crataegus punctata	Dotted Hawthorn
Hamemalis virginiana	Witch hazel
Diervilla lonicera	Bush honeysuckle
Cornus alternifolia	Pagoda Dogwood
Ribes cynobasti	Prickly Gooseberry
Sambucus racemosa var. pubei	Red Elderberry
Staphylea trifolia	Bladdernut
Salix petiolaris	Slender Willow
Salix lucida	Shining willow
Sambucus canadensis	Elderberry
Viburnum acerifolium	Maple-leaved Viburnum
Prunus virginiana	Choke cherry

SAVANNAH RESTORATION PLANT LIST

BOTANICAL NAME	COMMON NAME
TREES	
Amelanchier laevis	Allegheny Serviceberry
Juniperus virginiana	Eastern Red Cedar
Carya ovata	Shagbark hickory
Prunus serotina	Black cherry
Quercus macrocarpa	Bur oak
Quercus rubra	Red oak
Quercus muelhenbergii	Chinquapin Oak
Pinus strobus	White Pine
SHRUBS	
Amelanchier alnifolia	Saskatoonberry
Rosa carolina	Carolina Rose
Crataegus punctata	Dotted Hawthorn
Hamemalis virginiana	Witch hazel
Rhus typhina	Staghorn Sumac
Rubus allegheniensis	Allegheny blackberry
Viburnum lentago	Nannyberry
Viburnum rafinesquianum	Downy arrowwood
Prunus virginiana	Choke cherry

SAVANNAH & MEADOW RESTORATION SEED MIX

% of Seed Mix by Weight	*Sown at 25 kg/ha, with cover crop of Annual Oats (no Rye!) sown at 20 kg/ha. Site prep required to remove existing turf.*	
10%	*Andropogon gerardii*	Big Bluestem
5%	*Asclepias tuberosa*	Butterfly Milkweed
5%	*Desmodium canadense*	Showy Tick-trefoil
11%	*Elymus canadensis*	Canada Wild Rye
3%	*Epilobium angustifolium*	Fireweed
5%	*Helianthus divaricatus*	Woodland Sunflower
10%	*Heliposis helianthoides*	Ox-eye Sunflower
5%	*Monarda fistulosa*	Beebalm
10%	*Panicum virgatum*	Switchgrass
2%	*Penstemon digitalis*	Foxglove Beardtongue
5%	*Rudbeckia hirta*	Black-eyed Susan
10%	*Schizachyrium scoparium*	Little Bluestem
3%	*Solidago nemoralis*	Grey Goldenrod
10%	*Sorghastrum nutans*	Indian Grass
2%	*Symphyotrichum cordifolium*	Heart-leaved Aster
2%	*Symphyotrichum ericoides*	Heath Aster
2%	*Symphyotrichum novae-angliae*	New England Aster
100%		

Sown at 25 kg/ha, with cover crop of Annual Oats (60% by weight) and Buckwheat (Fagopyrum esculentum 40% by weight) sown at 22 kg/ha. If there is risk of frost, forego the Buckwheat. Site prep required to remove existing turf.

% of Seed Mix by Weight	BOTANICAL NAME	COMMON NAME
5%	*Ageratina altissima*	White Snakeroot
10%	*Carex vulpinoidea*	Fox Sedge
10%	*Elymus hystrix*	Bottlebrush Grass
10%	*Gernanium maculatum*	Spotted Wild Geranium
5%	*Helianthus divaricatus*	Woodland Sunflower
5%	*Monarda fistulosa*	Beebalm
10%	*Fragaria virginiana*	Wild Strawberry
5%	*Rudbeckia hirta*	Black-eyed Susan
10%	*Solidago caesia*	Blue-stemmed Goldenrod
3%	*Solidago nemoralis*	Grey Goldenrod
10%	*Solidago flexicaulis*	Zig-zag Goldenrod
5%	*Symphyotrichum cordifolium*	Heart-leaved Aster
2%	*Symphyotrichum ericoides*	Heath Aster
10%	*Verbena urticifolia*	White Vervain
100%		

PLAN - VIEW A


NOTE :
RESTORATION DRAWINGS DEVELOPED IN CONJUNCTION WITH TERRASTORY, REFER TO EER BY TERRASTORY FOR BACKGROUND INFORMATION.

RESTORATION PLAN AND AREAS ARE CONCEPTUAL AND SUBJECT TO CHANGE.

REFER TO EER FOR PEDESTRIAN CROSSING TO BE REMOVED.

CONTRACTOR SHALL CHECK ALL DIMENSIONS ON THE WORK AND REPORT ANY DISCREPANCY TO THE LANDSCAPE ARCHITECT BEFORE PROCEEDING. ALL DRAWINGS AND SPECIFICATIONS ARE THE PROPERTY OF THE LANDSCAPE ARCHITECT AND MUST BE RETURNED AT THE COMPLETION OF THE WORK. THIS DRAWING IS NOT TO BE USED FOR CONSTRUCTION UNTIL SIGNED BY THE LANDSCAPE ARCHITECT.

KEY MAP

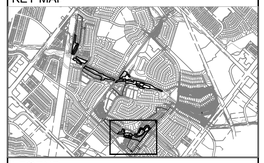

LEGEND

RESTORATION PLANTING

- W1 — W1- WOODLAND RESTORATION
- T1 — T1- THICKET RESTORATION
- S1 — S1- SAVANNAH RESTORATION
- M1 — M1- MEADOW RESTORATION

(APPROXIMATE LOCATION OF HABITAT STRUCTURE. FINAL LOCATION TO BE CONFIRMED)

- TURTLE HABITAT (IN EXISTING GOLF COURSE SAND TRAP)
- ARTIFICIAL BAT HABITAT
- EXISTING TREE (REFER TO TIPP. BY TERRASTORY)

REVISIONS

No.	Description	Date
1	ISSUED FOR SUBMISSION	JAN. 2026

CITY APPROVAL STAMP

ONTARIO ASSOCIATION OF LANDSCAPE ARCHITECTS — STUDIO TARALLO — MEMBER

N

NAK design strategies

213 STERLING ROAD, SUITE 211, TORONTO, ON M6R 2B2 CANADA
T 416.340.8700 F 416.340.7100 NAKDESIGNSTRATEGIES.COM

PROJECT
MILLCROFT GREENS
PHASE 2
Burlington, Ontario

OWNER
Millcroft Greens Corporation

TITLE
CONCEPTUAL RESTORATION PLANTING PLAN

DATE: AUG 2025
SCALE: 1:750
DRAWN: KG
CHECKED: JG
JOB NO.: 25-198

SHEET
R3