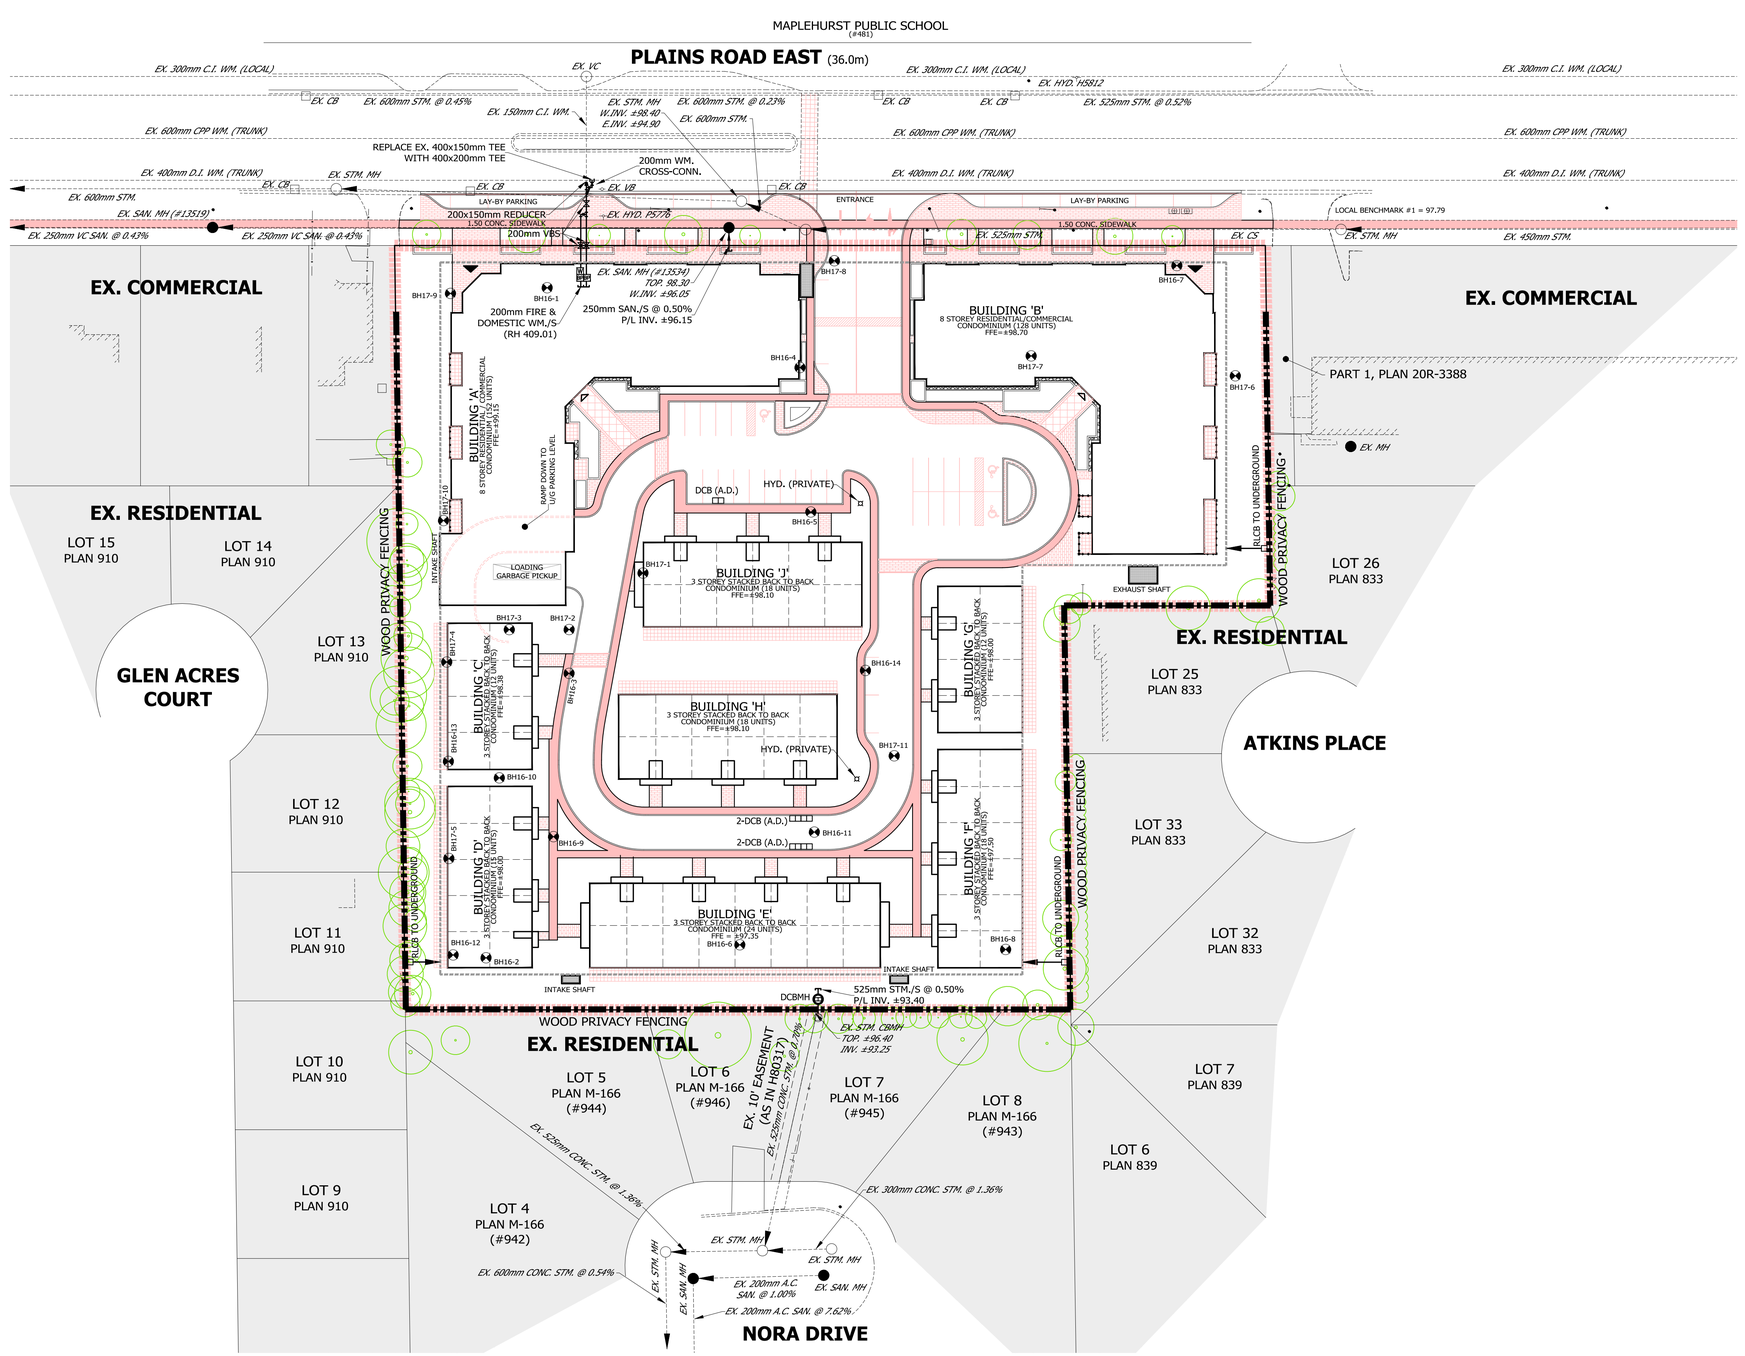


LEGEND

- STORM SEWER AND MANHOLE
- SANITARY SEWER AND MANHOLE
- EXISTING STORM SEWER AND MANHOLE
- EXISTING SANITARY SEWER AND MANHOLE
- SINGLE, DOUBLE CATCHBASIN
- A.D. SINGLE, DOUBLE AREA DRAIN TO PARKING LEVEL
- HYDRANT & VALVE
- VALVE AND BOX
- WATER METER, BACK FLOW PREVENTION DEVICE (ALL WATER SERVICES TO BE PROVIDED WITH BACKFLOW PREVENTION WHERE ENTERING BUILDINGS)
- BARRIER CURB (OPSD 600.110)
- PRINCIPAL/BARRIER-FREE ENTRANCE, ENTRANCE
- LIMIT OF PROPERTY
- FIRE ROUTE
- FUTURE/EXISTING DEVELOPMENT LANDS

urbantech
Urbantech Consulting, A Division of Leighton-Zec Ltd.
3760 14th Avenue, Suite 301, Markham, Ontario L3R 3T7
tel: 905.946.9461 fax: 905.946.9595

SERVICING CONCEPT

484 & 490 PLAINS ROAD EAST
CITY OF BURLINGTON, HALTON REGION

NATIONAL HOMES (PLAINS ROAD) LP

PROJECT No.: 17-539

DATE: SEPTEMBER 2017

SCALE:

FIGURE No.: **SP**

File: C:\Users\DSomers\Desktop\DS WORKING FOLDER\Projects\DS_17-539\Drawings_Site Plan\Servicing Plan\17-539_Servicing.dwg - Revised by <DSOMERVILLE> - Wed, Sep 13 2017 - 5:49pm