
CEREMONIAL CIRCLE - CONCEPT PLAN

MAKWENDAM PUBLIC SCHOOL

EXISTING T-BALL DIAMOND

KEY MAP N.T.S

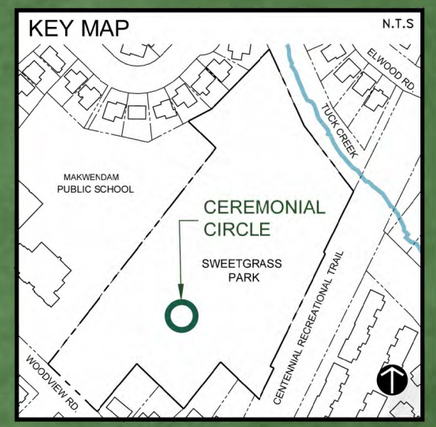

ARMOURSTONE

POLLINATOR PLANTING BED

INTERPRETIVE SIGNAGE (TEXT TO BE DETERMINED)

REFER TO ENLARGEMENT PLAN

1.5m ASPHALT PATHWAY

2.0m ASPHALT MULTI -PURPOSE PATHWAY

CONNECTION TO CENTENNIAL RECREATIONAL TRAIL

CENTENNIAL RECREATIONAL TRAIL

EXISTING SCHOOL PARKING LOT

SINGLE BENCH WITH BACK & MOCCASIN LASER CUT

EXISTING TREES TO REMAIN

WHITE CEDAR HEDGE (13)

EXISTING RESIDENTIAL PROPERTIES

EXISTING VEGETATION

WOODVIEW RD.

523 Woodview Rd.

517 Woodview Rd.

511 Woodview Rd.


513 Woodview Rd.

LEGEND

- PROPERTY LINE
- EXISTING TREES TO REMAIN
- GRANDFATHER & GRANDMOTHER STONES
- NEW ASPHALT PAVING
- NEW CONCRETE PAVING
- EXSTING GRASS
- EXISTING ASPHALT
- NEW WHITE CEDAR HEDGE
- NEW NATIVE TREES
- SWEETGRASS PLANTINGS
- POLLINATOR PERENNIAL PLANTINGS


0m 5 15

1:200

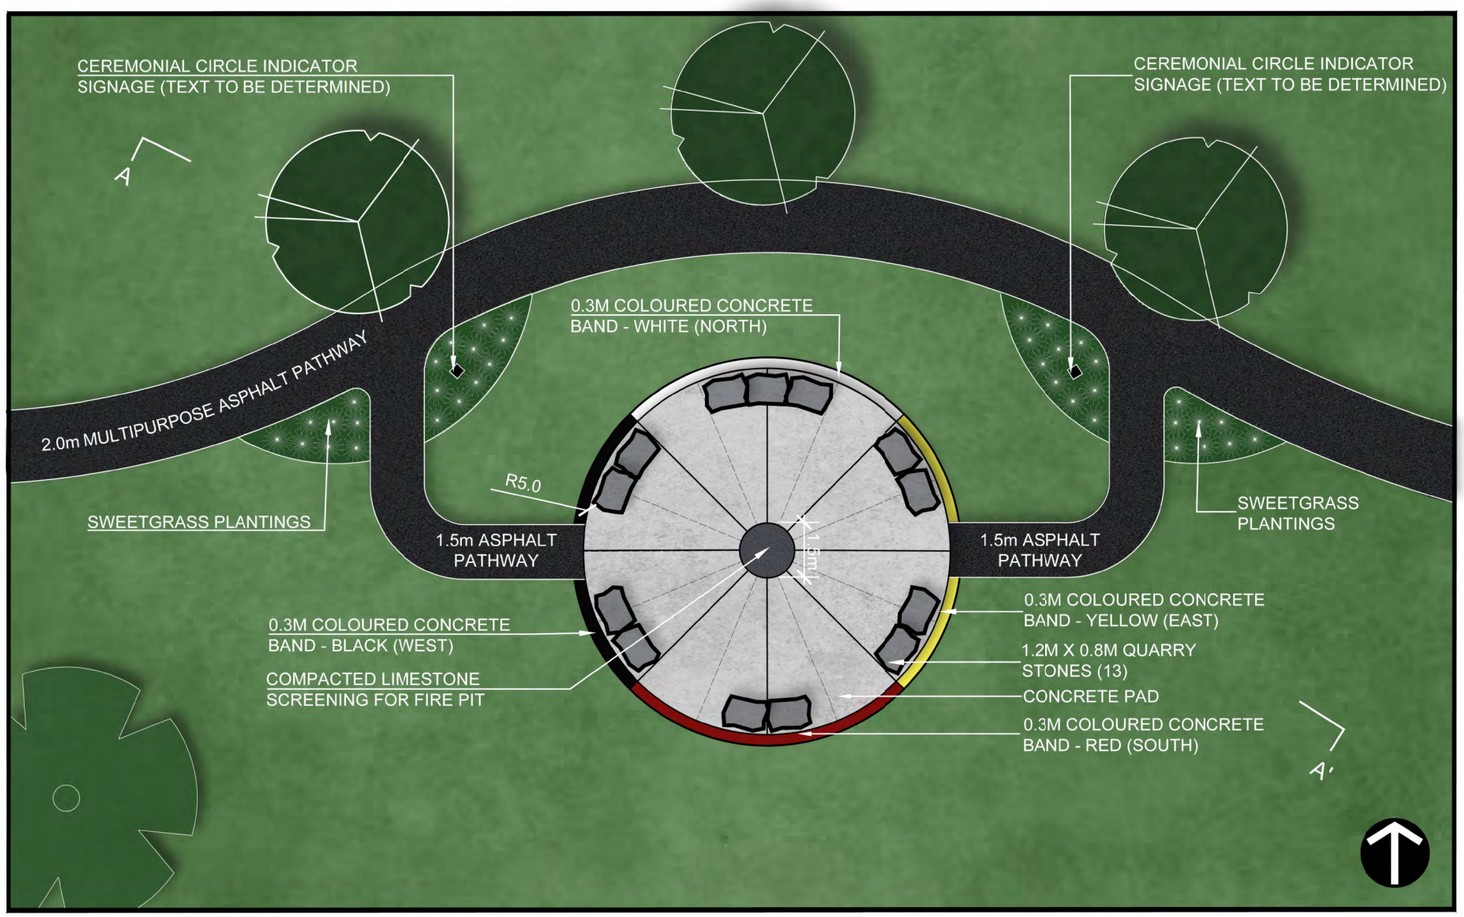


ENLARGEMENT PLAN - CEREMONIAL CIRCLE

1:75

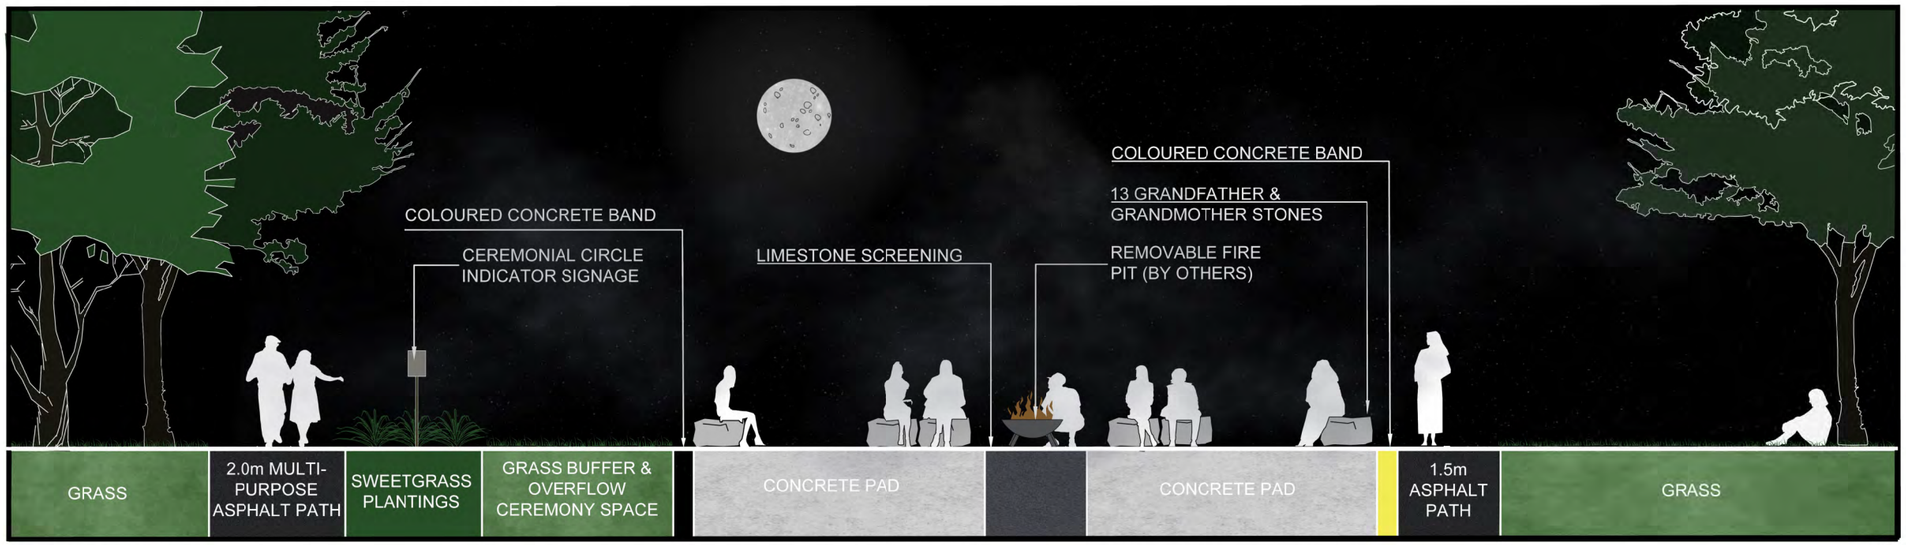

SECTION A-A'

1:50

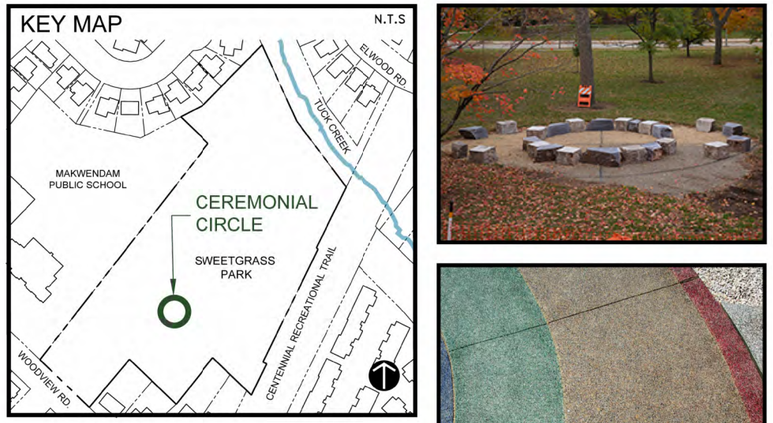

LEGEND

- EXISTING TREES TO REMAIN
- GRANDFATHER & GRANDMOTHER STONES
- NEW ASPHALT PAVING
- NEW CONCRETE PAVING
- EXSTING GRASS
- COMPACTED LIMESTONE SCREENING
- NEW NATIVE TREES
- SWEETGRASS PLANTINGS
- POLLINATOR PERENNIAL PLANTINGS








CEREMONIAL CIRCLE - CONCEPT


SWEETGRASS PARK - CONTEMPLATION AREA

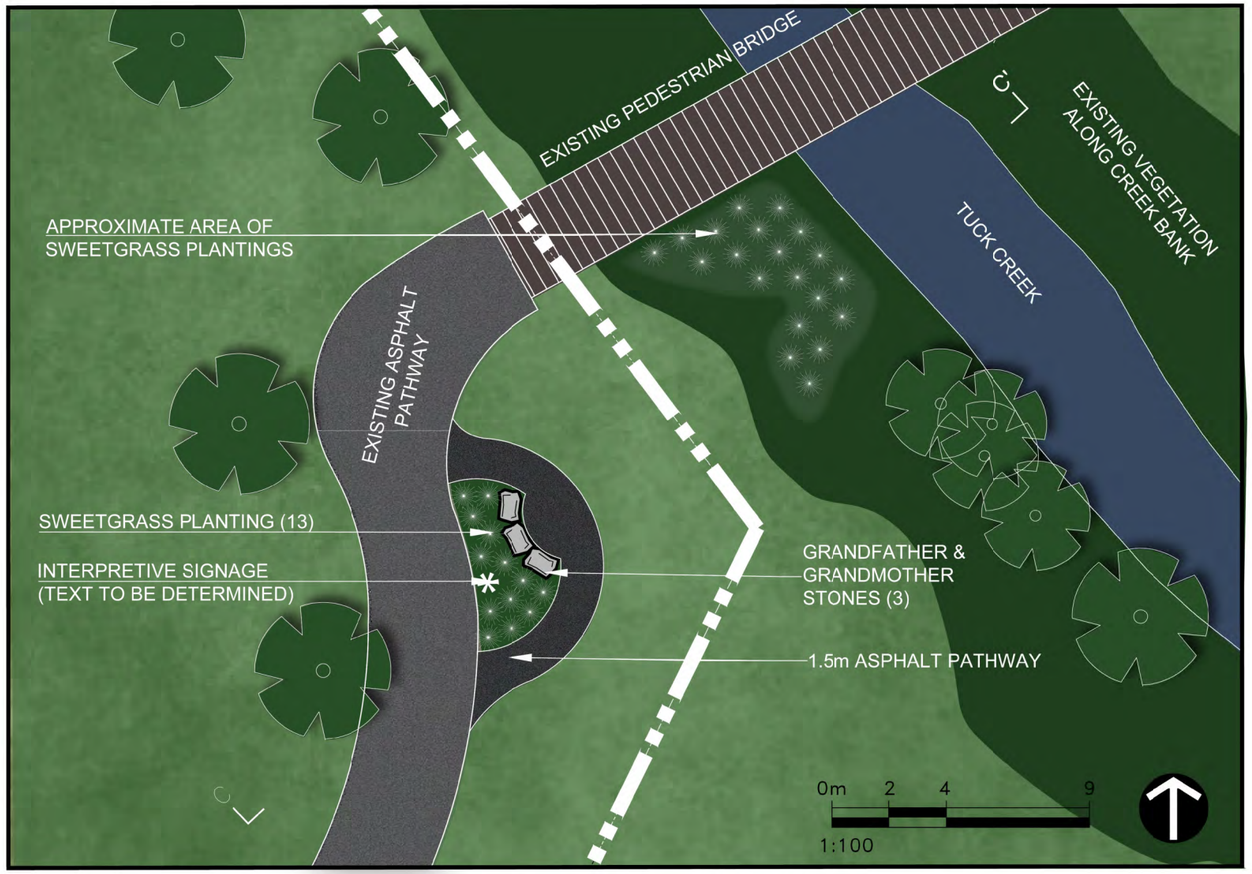








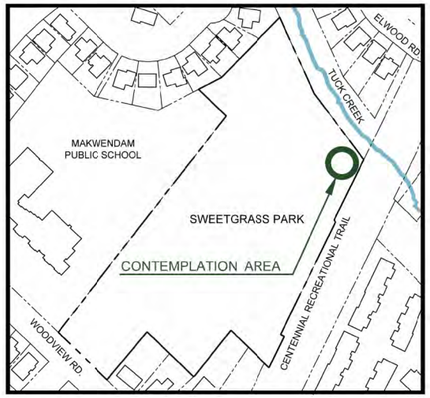

LEGEND

- PROPERTY LINE
- EXISTING TREES TO REMAIN
- GRANDFATHER STONES
- EXISTING GRASS
- NEW ASPHALT PATHWAY
- EXISTING ASPHALT PATHWAY
- EXISTING VEGETATION ALONG CREEK BANK
- SWEETGRASS PLANTING
  **EXACT PLANTING LOCATION TO BE DETERMINED

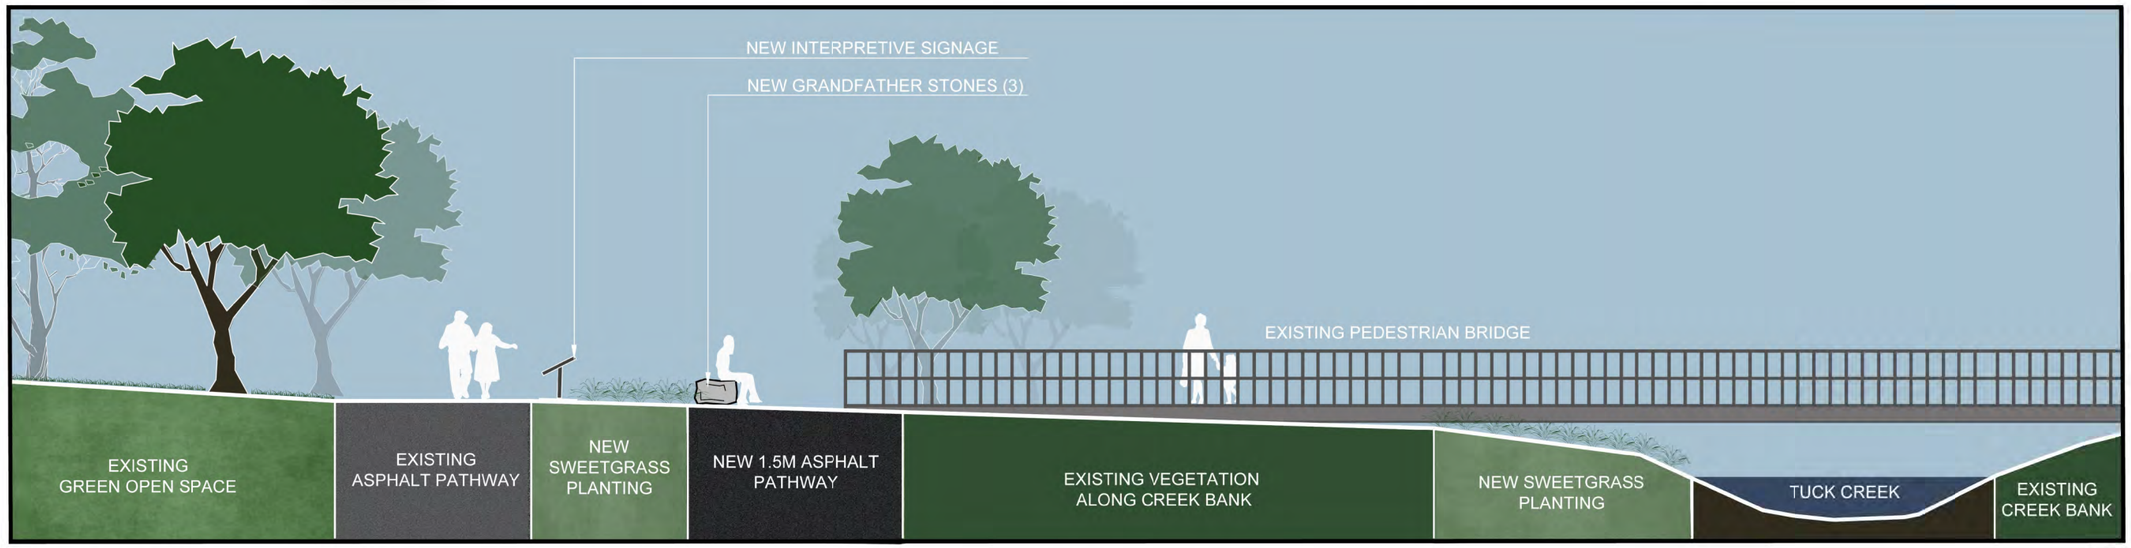

SECTION C-C'

1:50