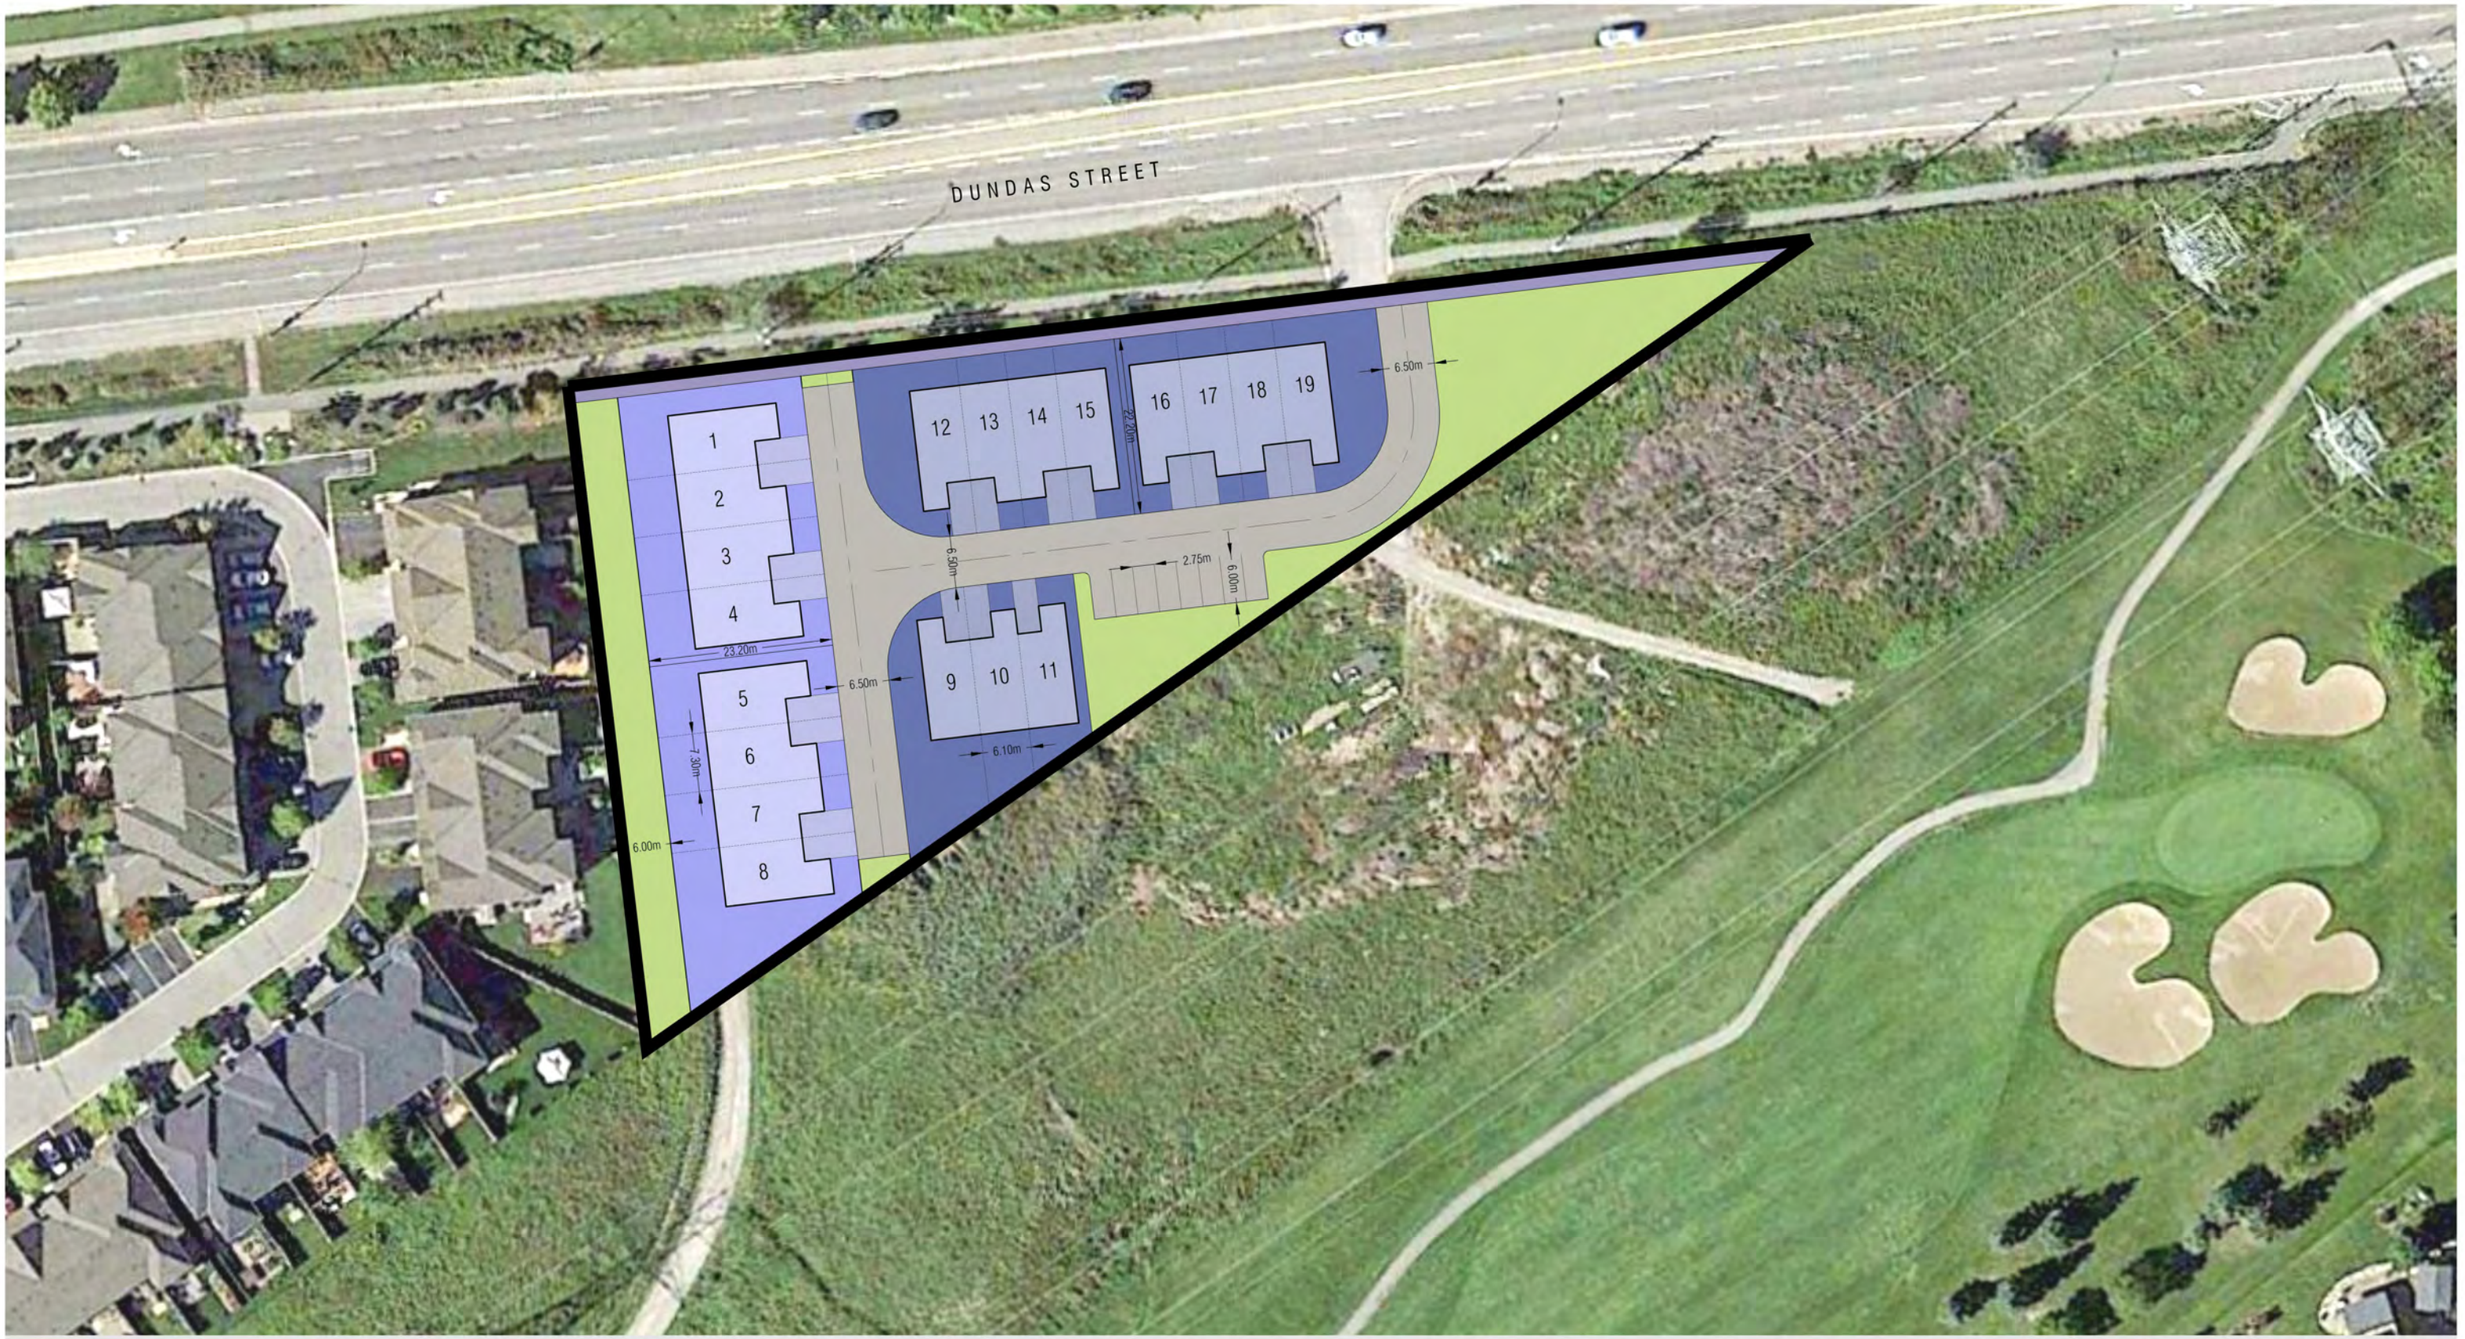


DRAFT

- Dual Frontage Townhouse 6.1m (20 ft) - 11 units
- Standard Townhouse 7.3m (24 ft) - 8 units

- All Units In Metric Unless Otherwise Noted.
- Base Information Obtained From Various Sources And Is Approximate.
- Schedule / Plan Information Is Conceptual And Requires Verification by Appropriate Agency.
- Aerial Photo: Google Earth


GERRARD DESIGN

MILLCROFT GREENS | Burlington, Ontario

PRELIMINARY AREA 'E' DEVELOPMENT CONCEPT

JAN 14, 2022
PROJECT 1516
SCALE 1:750

OPT 1

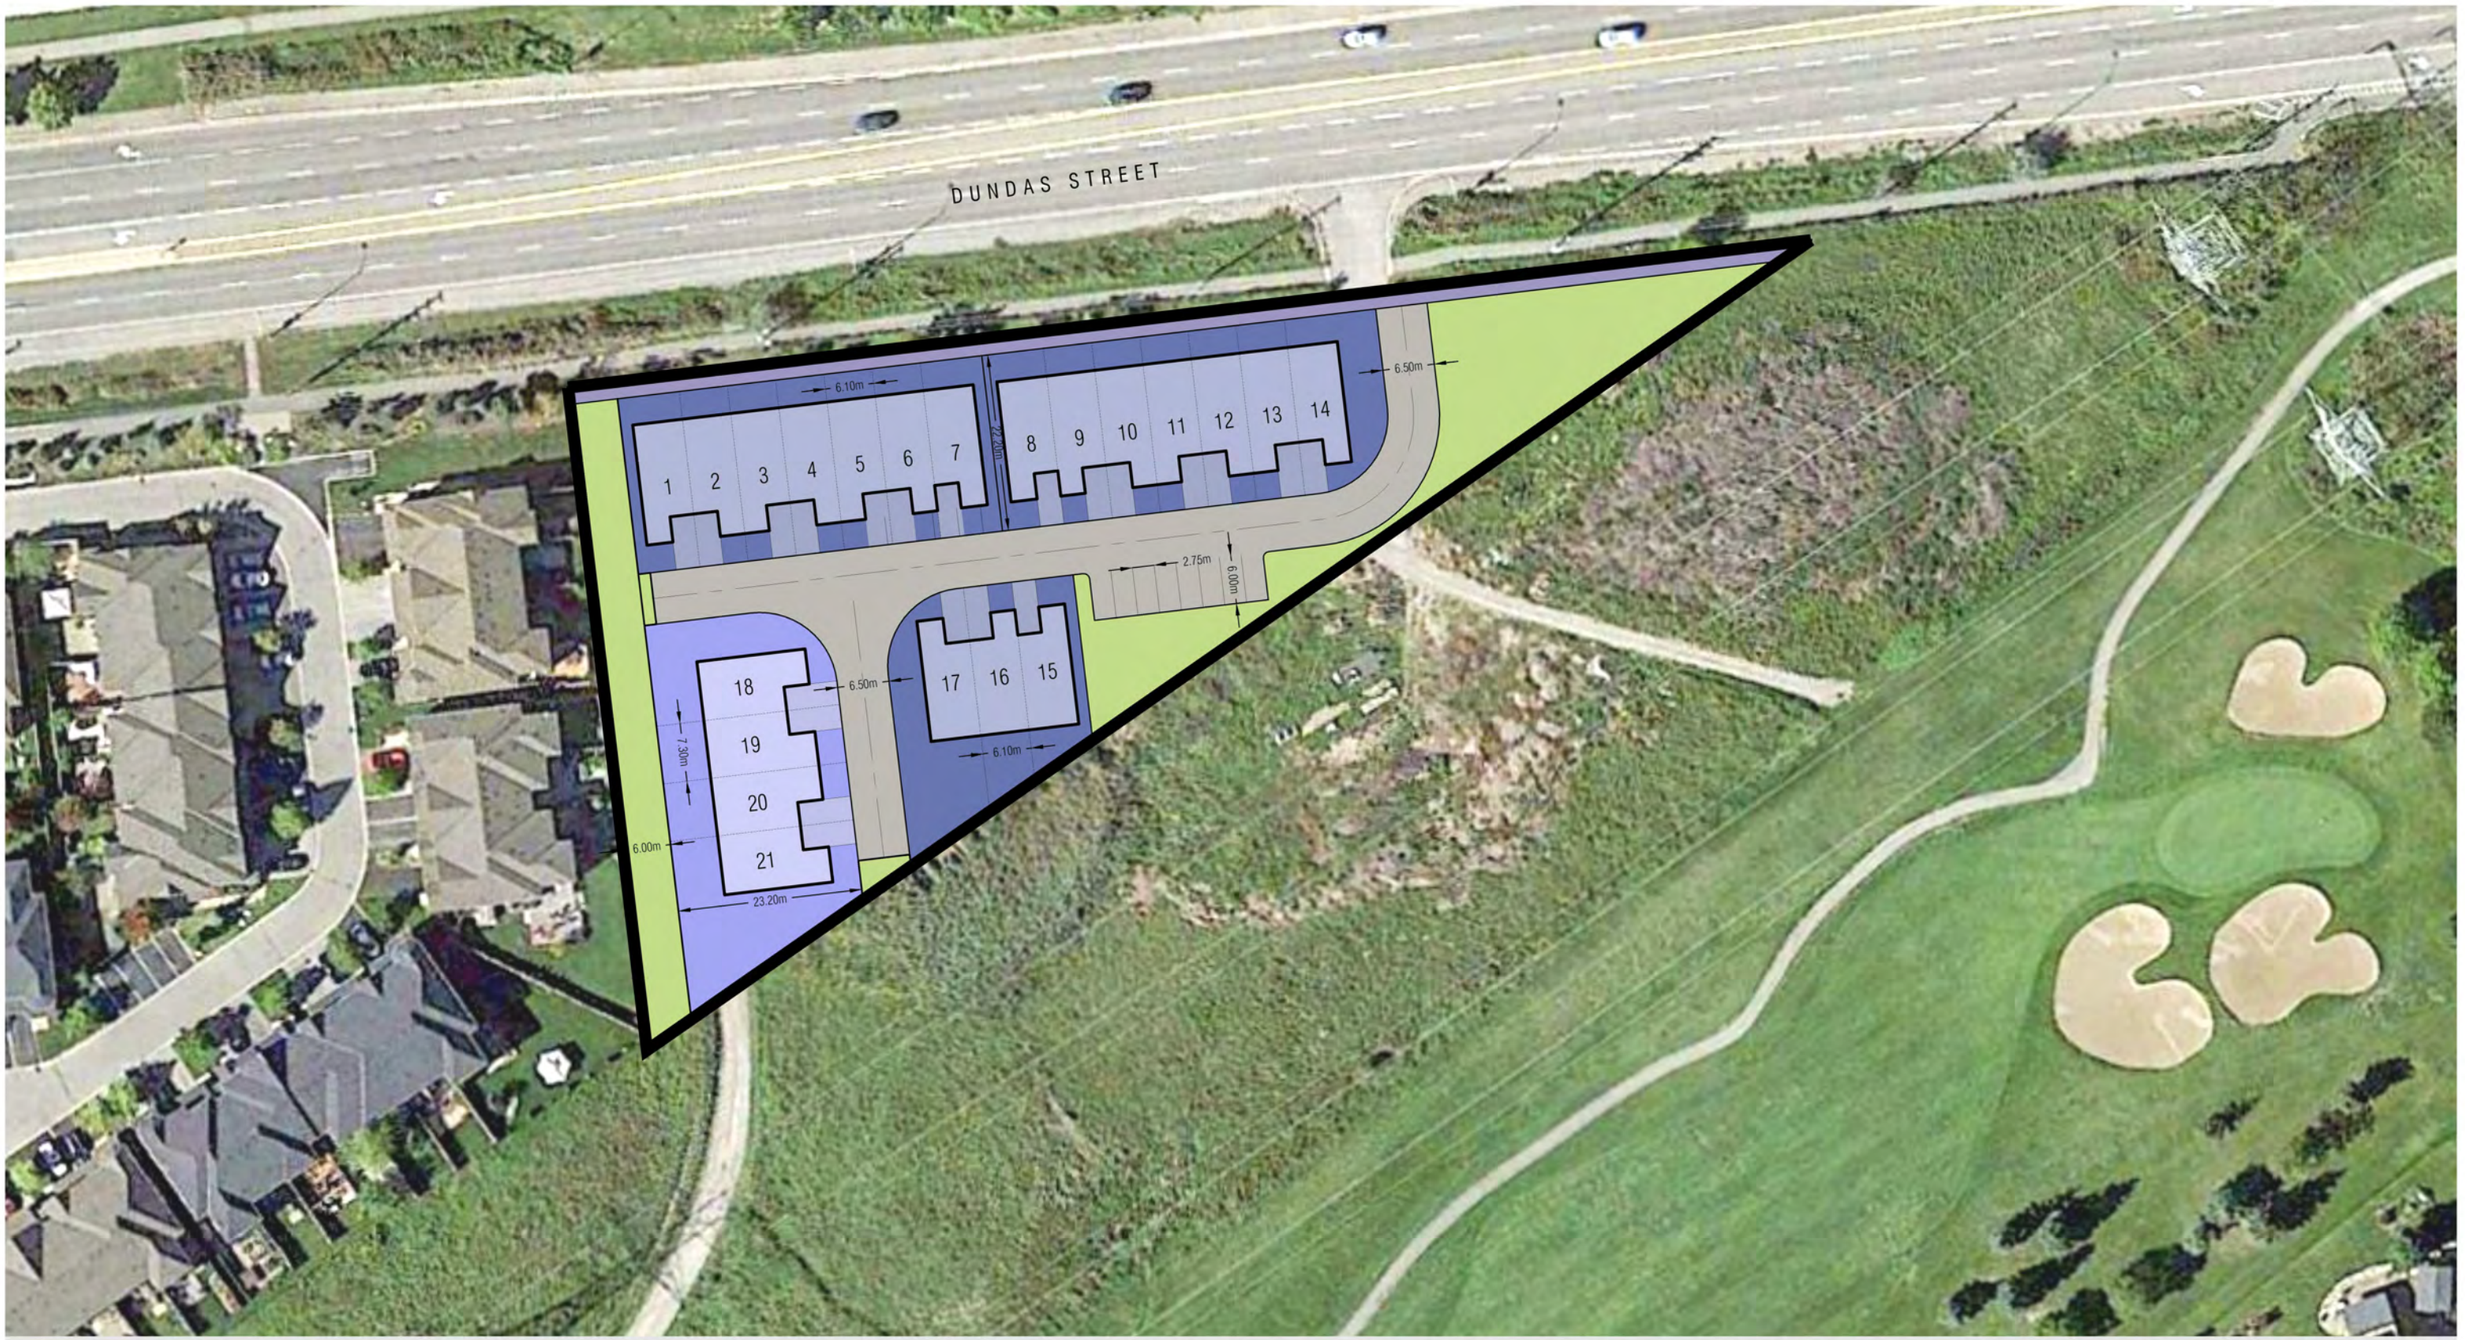

DRAFT

Dual Frontage Townhouse 6.1m (20 ft) - 17 units

Standard Townhouse 7.3m (24 ft) - 4 units

- All Units In Metric Unless Otherwise Noted.
- Base Information Obtained From Various Sources And Is Approximate.
- Schedule / Plan Information Is Conceptual And Requires Verification by Appropriate Agency.
- Aerial Photo: Google Earth

GERRARD DESIGN

MILLCROFT GREENS | Burlington, Ontario


PRELIMINARY AREA 'E' DEVELOPMENT CONCEPT

JAN 14, 2022

PROJECT 1516

SCALE 1:750

OPT 2

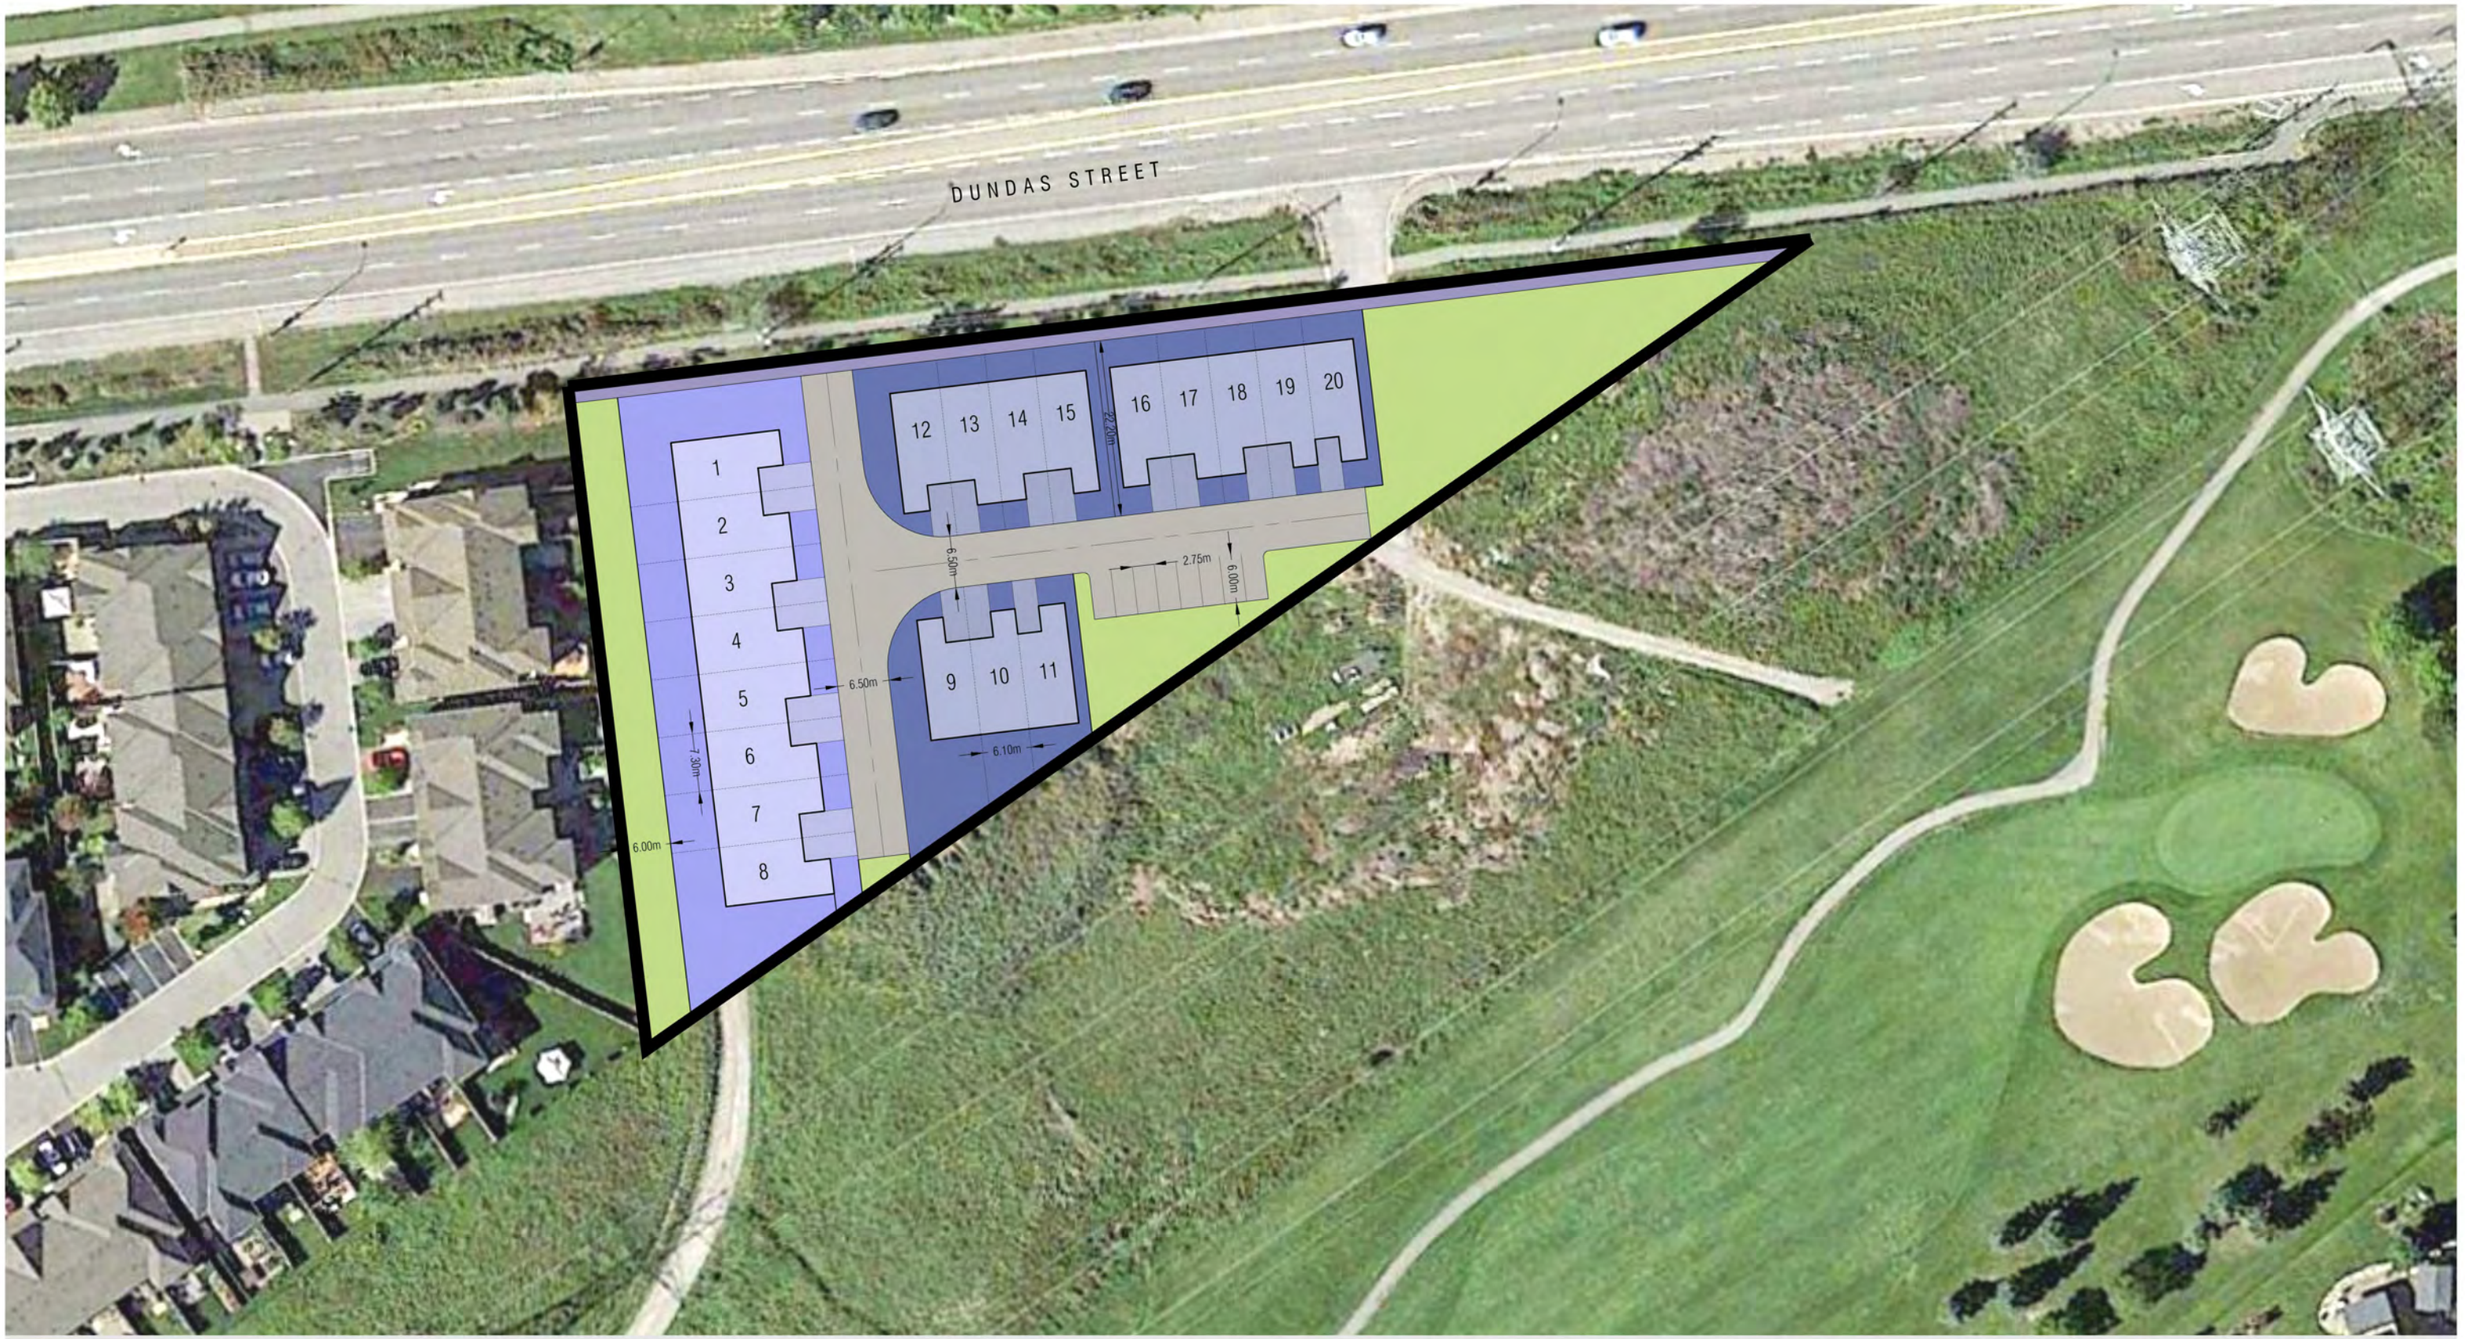

DRAFT

Dual Frontage Townhouse 6.1m (20 ft) - 12 units

Standard Townhouse 7.3m (24 ft) - 8 units

- All Units In Metric Unless Otherwise Noted.
- Base Information Obtained From Various Sources And Is Approximate.
- Schedule / Plan Information Is Conceptual And Requires Verification by Appropriate Agency.
- Aerial Photo: Google Earth

GERRARD DESIGN

MILLCROFT GREENS | Burlington, Ontario


PRELIMINARY AREA 'E' DEVELOPMENT CONCEPT

JAN 14, 2022

PROJECT 1516

SCALE 1:750

OPT 3

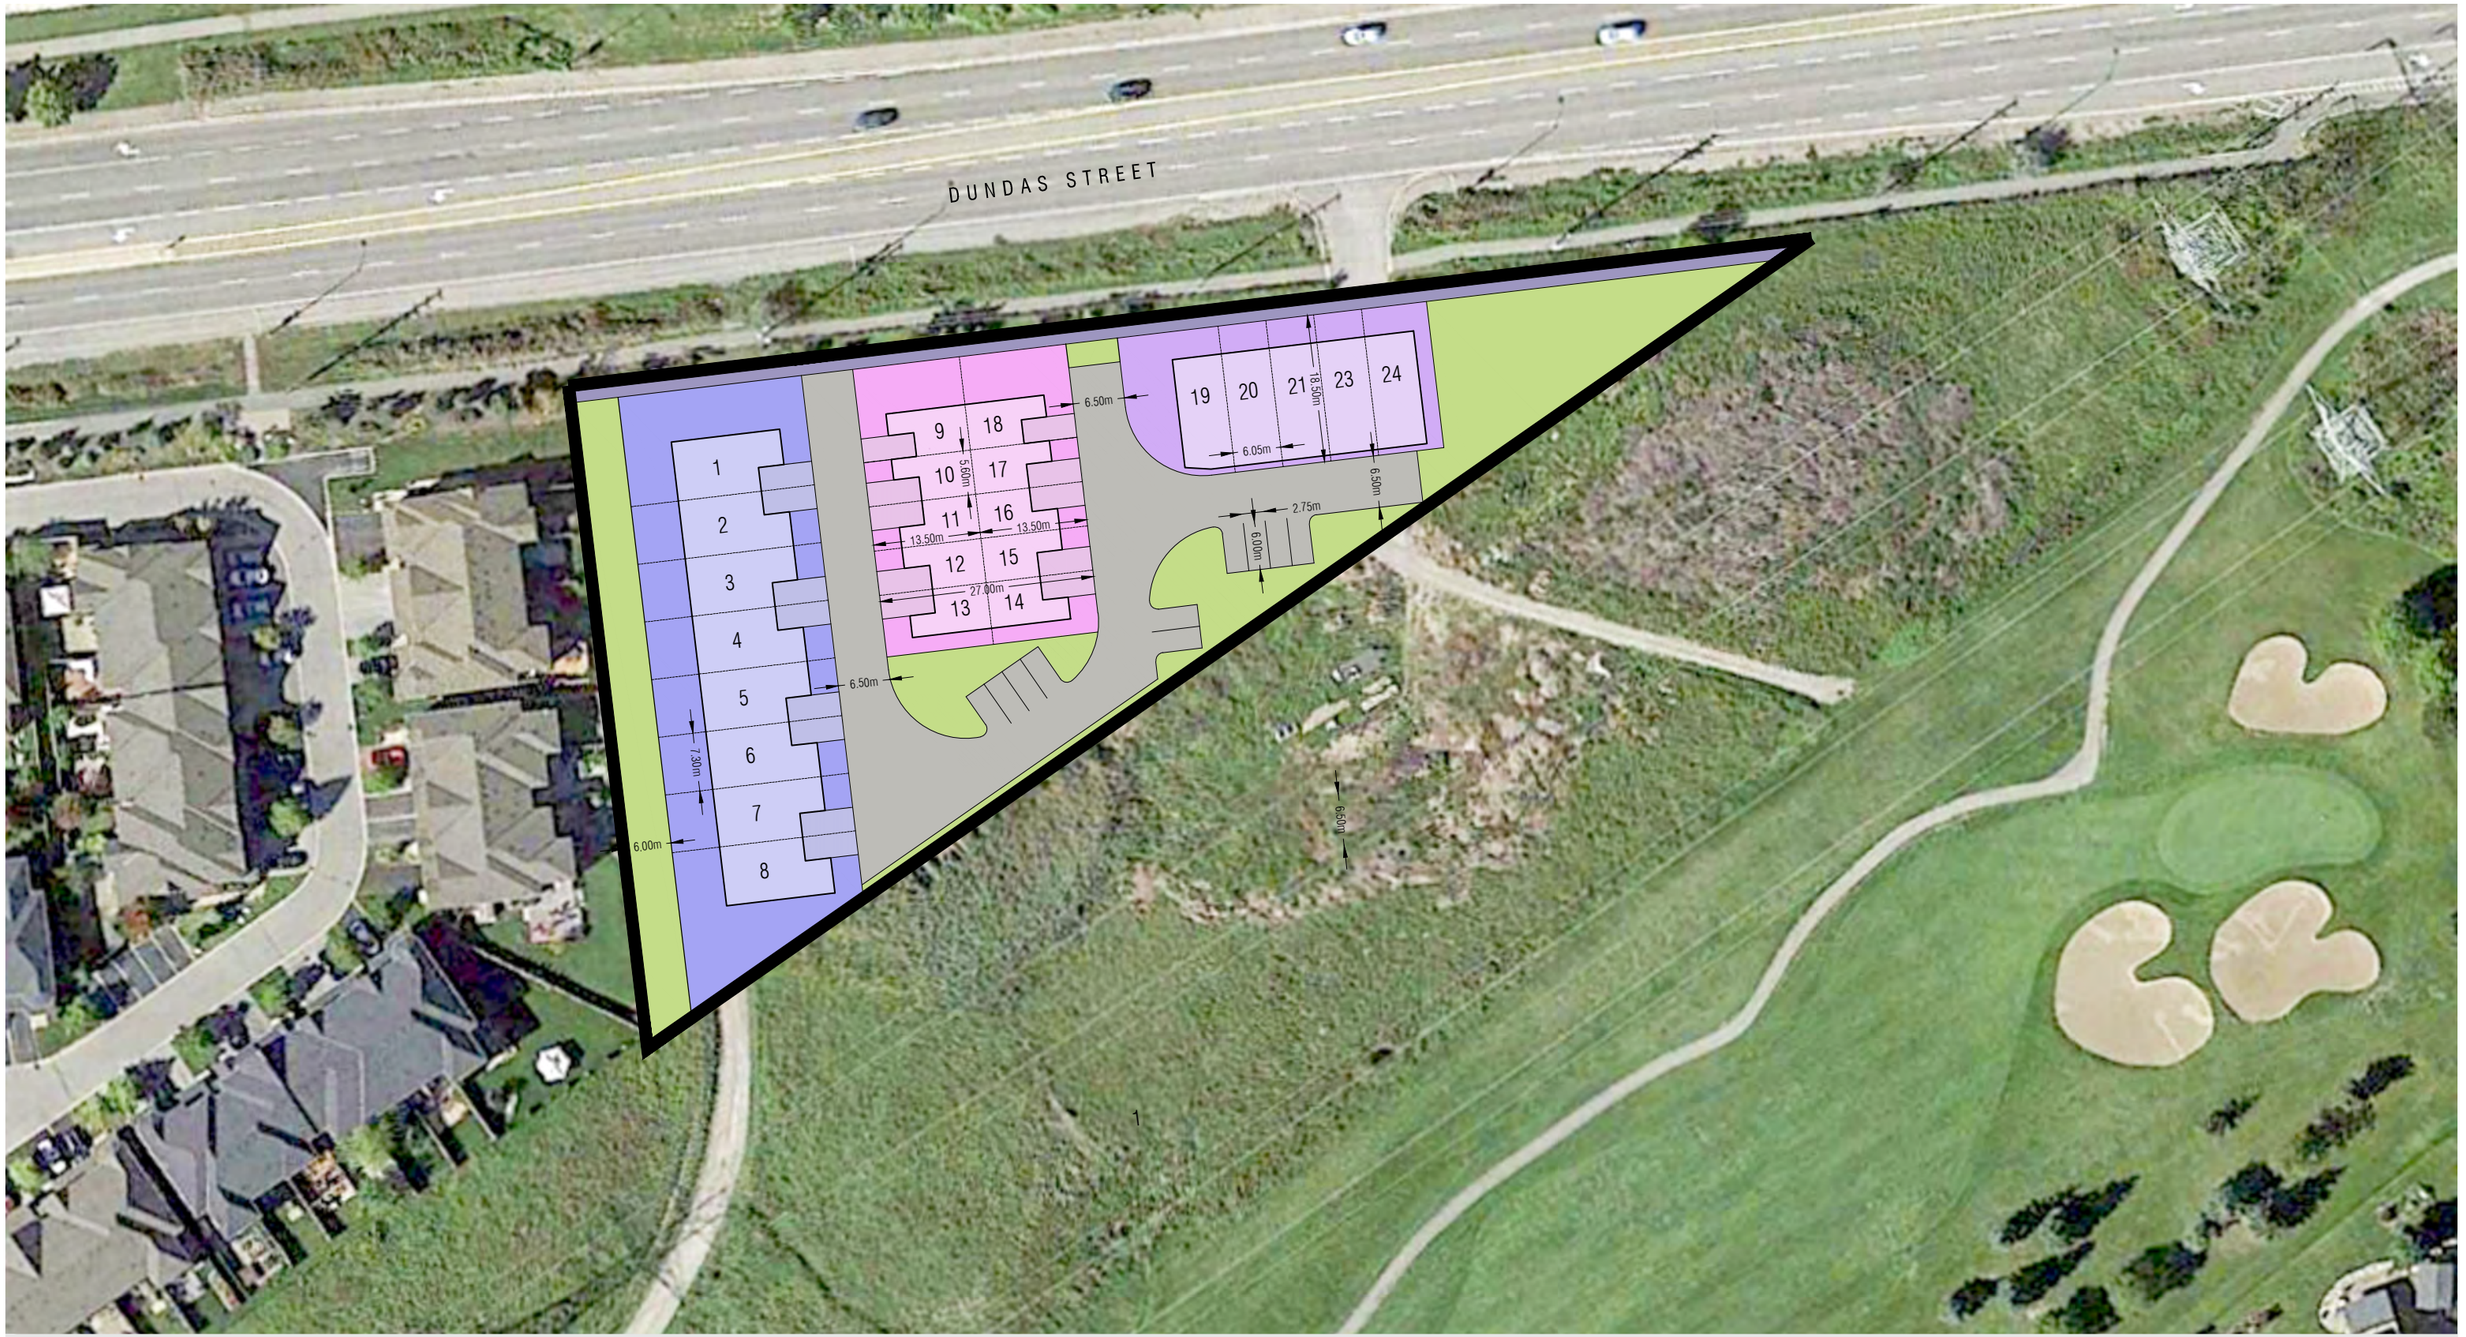

DRAFT

- Rear Lane Townhouse 6.05m (20 ft) - 5 units
- Back-to-Back Townhouse 5.6m (18 ft) - 10 units
- Standard Townhouse 7.3m (24 ft) - 8 units

- All Units In Metric Unless Otherwise Noted.
- Base Information Obtained From Various Sources And Is Approximate.
- Schedule / Plan Information Is Conceptual And Requires Verification by Appropriate Agency.
- Aerial Photo: Google Earth

GERRARD DESIGN

MILLCROFT GREENS | Burlington, Ontario

PRELIMINARY AREA 'E' DEVELOPMENT CONCEPT

JAN 21, 2022
PROJECT 1516
SCALE 1:750

OPT 4