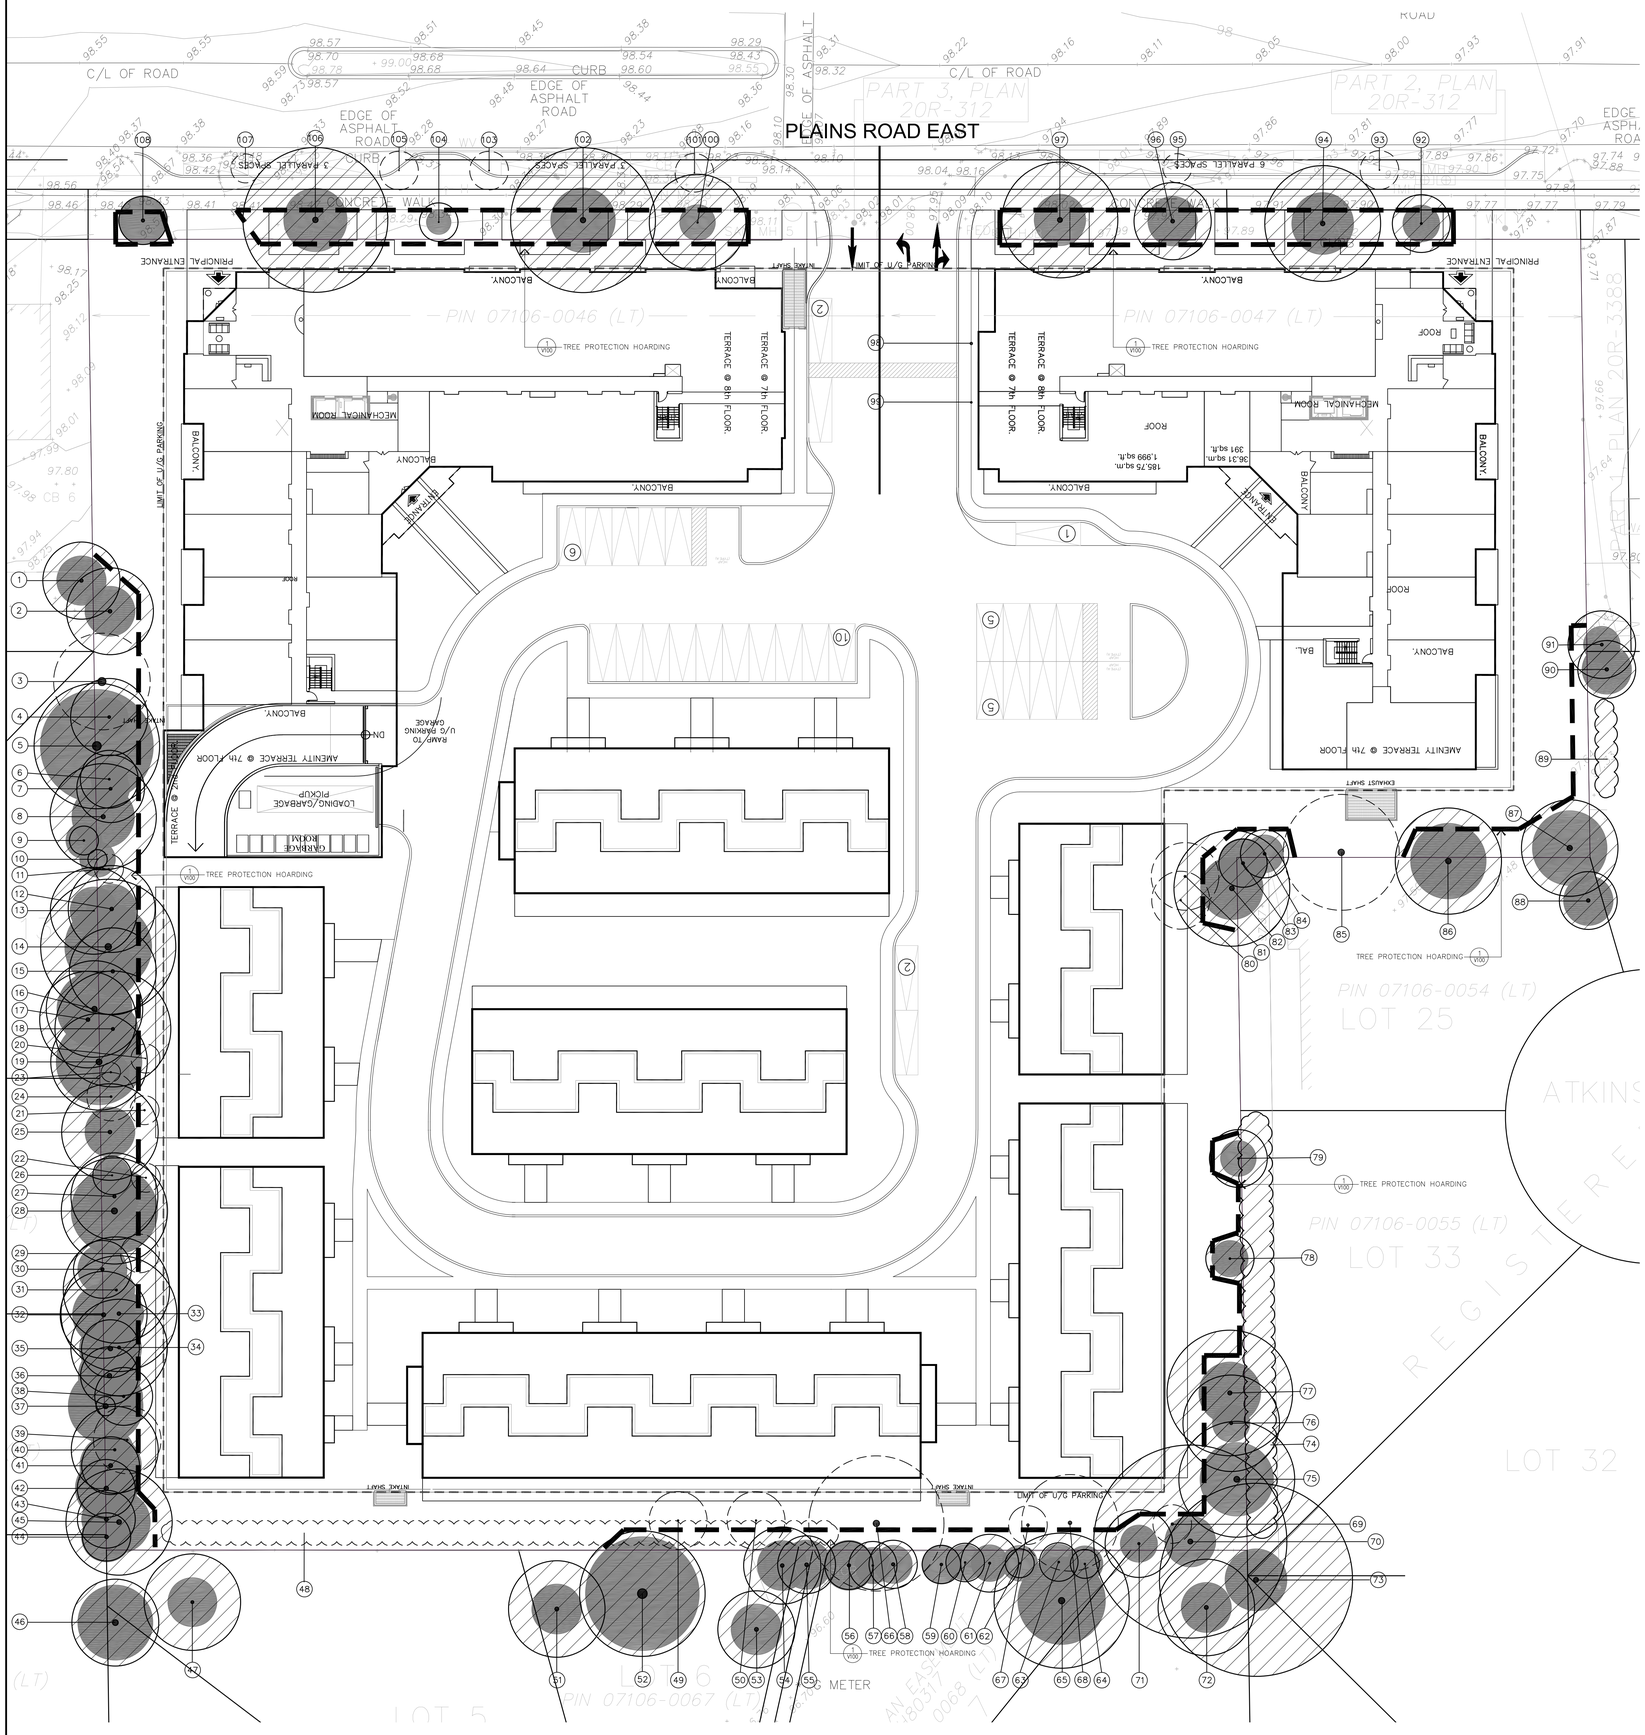


EXISTING TREE INVENTORY

KEY	SPECIES	CALIPER IN (cm)	CROWN IN (m)	HEALTH G/F/P	STRUCTURE	COMMENTS	PRESERVATION DIRECTION	MIN. TPZ	KEY
1	TREE OF HEAVEN	34	8	GOOD	ONE SIDED FORM	CROWDING BY ADJACENT TREE, RAISED PLANTER CONDITION.	PRESERVE	2.4	1
2	NORWAY MAPLE	38	9	FAIR/GOOD	BROAD FORM	CROWDING BY ADJACENT TREE, SLIGHT LEAN NORTH, INTERNAL PRUNING AND SUCKERS, MULTIPLE UNIONS AT 1.5m.	PRESERVE	2.4	2
3	MANITOBA MAPLE	85	10	POOR	POOR FORM	CHAIN LINK FENCE BUILT AROUND STEM, SIGNIFICANT CROWN DECLINE, SUCKERS, SEVERAL CAVITIES, LEANING NORTH.	REMOVE	5.4	3
4	WHITE MULBERRY	20&28	8	FAIR	BROAD FORM	DOUBLE STEMMED AT GRADE, CROWDING BY ADJACENT TREE, LARGER STEM LEANING EAST, LOW CROWN, CROSSING BRANCHES, DIEBACK ON LOWER BRANCHES.	PRESERVE	1.8	4
5	MANITOBA MAPLE	90	13	FAIR/POOR	POOR FORM	LEANING SOUTH, CROWN DOUBLE STEMMED, SUCKERS THROUGHOUT, SECONDARY STEMS AT GRADE, OPEN CAVITIES, INCLUDED BARK, FORMER UNIONS	PRESERVE	5.4	5
6	BLACK CHERRY	18	6	FAIR	POOR FORM	CROWDING BY ADJACENT TREE, SUCKERS FROM PRUNING/FAILURE SITES FORM CROWN.	PRESERVE	1.8	6
7	WHITE MULBERRY	27	7	FAIR	POOR FORM	CROWDING BY ADJACENT TREE, LEANING EAST, SUCKERS THROUGHOUT, DIEBACK ON LOWER BRANCHES, OPEN CAVITY AT GRADE	PRESERVE	1.8	7
8	MANITOBA MAPLE	20&42	11	FAIR	POOR FORM	DOUBLE STEMMED AT GRADE, SECONDARY STEM IS SEVERELY FENCE INGROWN, CURVED MAIN STEM, HEAVILY PRUNED, DOUBLE STEMMED AND SUCKERS THROUGHOUT	PRESERVE	3	8
9	WHITE PINE	16	3	GOOD	GOOD FORM	CROWDING BY ADJACENT TREE, LEADER STRUGGLING TO ESTABLISH DUE TO CROWDING.	PRESERVE	1.8	9
10	JUNIPER SPP.	10	2	GOOD	GOOD FORM	CROWDING BY ADJACENT TREE	PRESERVE	1.8	10
11	MANITOBA MAPLE	8	3	GOOD	NARROW FORM	CROWDING BY ADJACENT TREE, BRANCHING TO GRADE	REMOVE	1.2	11
12	WHITE MULBERRY	37	9	FAIR	ONE SIDED FORM	CROWDING BY ADJACENT TREE, MULTIPLE UNIONS AT 2m, HEAVILY PRUNED, SUCKERS, CROSSING BRANCHES, EXPOSED STRUCTURAL ROOTS IN LAWN.	PRESERVE	2.4	12
13	WHITE MULBERRY	39	9	FAIR	ONE SIDED FORM	CROWDING BY ADJACENT TREE, HEAVILY PRUNED, SOME CROWN DOUBLE STEMMED	PRESERVE	2.4	13
14	MANITOBA MAPLE	66	14	FAIR/POOR	ASYMMETRICAL FORM	SEVERELY FENCE INGROWN, PRUNED FOR HYDRO, SUCKERS AND DOUBLE STEMMED THROUGHOUT, CURVED STEMS, BROKEN BRANCHES, LEANING SOUTHEAST	PRESERVE	4.2	14
15	WHITE MULBERRY	34	9	FAIR	ASYMMETRICAL FORM	CROWDING BY ADJACENT TREE, LEANING EAST, HEAVILY PRUNED, HYDRO THROUGH GROWN, SUCKERS THROUGHOUT.	PRESERVE	2.4	15
16	MANITOBA MAPLE	55	10	POOR	POOR FORM	LEANING NORTH, CROWDING BY ADJACENT TREE, HEAVILY PRUNED, FUNGAL FRUITING BODY ON STEM, LEADER SEVERED AT 9m.	PRESERVE	3.6	16
17	BLACK CHERRY	35&38	10	FAIR	NARROW FORM	DOUBLE STEMMED AT 5m, CROWDING BY ADJACENT TREE, HIGH CROWN, SOME CROWN DOUBLE STEMMED	PRESERVE	2.4	17
18	WHITE MULBERRY	31	12	FAIR/GOOD	BROAD FORM	MULTIPLE UNIONS AT 1.5m, PRUNED FOR HYDRO, SUCKERS THROUGHOUT, DIEBACK ON LOWER BRANCHES	PRESERVE	2.4	18
19	NORWAY SPRUCE	61	10	FAIR/GOOD	GOOD FORM	EPICORMIC GROWTH, PRUNED FOR HYDRO, MINOR DOUBLE STEMMED, STRUCTURAL ROOTS EXPOSED IN LAWN ON SUBJECT SITE	PRESERVE	4.2	19
20	EASTERN RED CEDAR	10	3	FAIR	ONE SIDED FORM	CROWDING BY ADJACENT TREE, LEANING EAST.	REMOVE	1.8	20
21	EASTERN RED CEDAR	17	3	FAIR	ONE SIDED FORM	CROWDING BY ADJACENT TREE, NO CENTRAL LEADER.	REMOVE	1.8	21
22	EASTERN RED CEDAR	14	3	FAIR	ONE SIDED FORM	CROWDING BY ADJACENT TREE, INTERTWINED WITH SUCKERS OF IMMEDIATELY ADJACENT SEVERED TREE.	REMOVE	1.8	22
23	WHITE MULBERRY	16	4	FAIR	POOR FORM	SEVERELY CROWDING BY ADJACENT TREE, NO DOMINANT LEADER, SUCKERS THROUGHOUT, DIEBACK ON LOWER BRANCHES	REMOVE	1.8	23
24	WHITE MULBERRY	21	5	FAIR	POOR FORM	SEVERELY CROWDING BY ADJACENT TREE, FORMERLY DOUBLE STEMMED, CODOMINANT LEADERS, HEAVILY PRUNED, SUCKERS.	REMOVE	1.8	24
25	WHITE MULBERRY	37	10	FAIR	NARROW FORM	DOUBLE STEMMED AT GRADE, CROWDING BY ADJACENT TREE, SLIGHT LEAN EAST, MIDDLE STEM SEVERED AT 8m, EPICORMIC GROWTH, CURVED STEMS, SUCKERS, NO EVIDENCE OF STRONG UNION BETWEEN NORTH STEM AND SEVERED STEM, OPEN CALLUSED WOUND ON SOUTH STEM AT GRADE, EXPOSED STRUCTURAL ROOT IN LAWN.	PRESERVE	2.4	25
26	WHITE MULBERRY	12	4	FAIR	POOR FORM	OVERTOPPED.	PRESERVE	1.8	26
27	WHITE MULBERRY	32	9	FAIR	ONE SIDED FORM	CROWDING BY ADJACENT TREE, FORMERLY DOUBLE STEMMED AT GRADE, SECOND STEM SEVERED AT 1m, EPICORMIC GROWTH, HEAVILY PRUNED, SUCKERS, EVIDENCE OF WEAK CROTCH AT UNION WITH SEVERED STEM, FUNGAL FRUITING BODIES ON SEVERED STEM.	PRESERVE	2.4	27
28	BLACK CHERRY	62	11	FAIR/POOR	NARROW FORM	LARGE, OPEN WOUND AT GRADE (1m x .6m), EPICORMIC GROWTH, CODOMINANT LEADERS AT 4.5m, CROWDING BY ADJACENT TREE, PRUNED FOR HYDRO, CROWN DOUBLE STEMMED	PRESERVE	4.2	28
29	MANITOBA MAPLE	14	4	FAIR	NARROW FORM	CROWDING BY ADJACENT TREE, CURVED STEM.	REMOVE	1.8	29
30	NORWAY SPRUCE	30	6	FAIR/GOOD	NARROW FORM	CROWDING BY ADJACENT TREE, SPARSE LOWER BRANCHING DUE TO CROWDING.	PRESERVE	2.4	30
31	WHITE ELM	12-21	11	FAIR	NARROW FORM	CROWDING BY ADJACENT TREE, MULTI-STEMMED AT GRADE, SUCKERS ALONG STEMS, DIEBACK ON LOWER BRANCHES	PRESERVE	1.8	31
32	NORWAY SPRUCE	42	9	FAIR/GOOD	NARROW FORM	CROWDING BY ADJACENT TREE, SPARSE LOWER BRANCHING DUE TO CROWDING.	PRESERVE	3	32
33	MANITOBA MAPLE	18&30	12	FAIR	ASYMMETRICAL FORM	SECONDARY STEM AT GRADE, CROWDING BY ADJACENT TREE, SIGNIFICANT LEAN EAST, DIEBACK ON LOWER BRANCHES	PRESERVE	2.4	33
34	MANITOBA MAPLE	22-29	10	FAIR	ASYMMETRICAL FORM	CROWDING BY ADJACENT TREE, DOUBLE STEMMED AT GRADE, SIGNIFICANT LEAN EAST, SUCKERS, ATYPICAL STEM SHAPES	REMOVE	1.8	34
35	NORWAY SPRUCE	45	6	FAIR/GOOD	NARROW FORM	CROWDING BY ADJACENT TREE, SPARSE LOWER BRANCHING DUE TO CROWDING.	PRESERVE	3	35
36	NORWAY SPRUCE	45	6	FAIR/GOOD	NARROW FORM	CROWDING BY ADJACENT TREE, SPARSE LOWER BRANCHING DUE TO CROWDING.	PRESERVE	3	36
37	NORWAY SPRUCE	52	8	FAIR/GOOD	ONE SIDED FORM	CROWDING BY ADJACENT TREE, +/- 30cm LATERAL LOWER LIMB AT 5m, VINE ENTANGLED.	PRESERVE	3.6	37
38	WHITE MULBERRY	24	6	FAIR	POOR FORM	CROWDING BY ADJACENT TREE, LEANING EAST, VERTICAL WOUND ON LOWER STEM AT SITE OF LMB REMOVAL.	PRESERVE	1.8	38
39	MANITOBA MAPLE	18	7	FAIR/GOOD	ASYMMETRICAL FORM	CROWDING BY ADJACENT TREE, SIGNIFICANT LEAN EAST.	REMOVE	1.8	39
40	WHITE MULBERRY	24	9	FAIR/GOOD	ASYMMETRICAL FORM	CROWDING BY ADJACENT TREE, SLIGHT LEAN EAST, DIEBACK ON LOWER BRANCHES	PRESERVE	1.8	40
41	NORWAY SPRUCE	41	6	FAIR/GOOD	NARROW FORM	CROWDING BY ADJACENT TREE, SPARSE LOWER BRANCHING DUE TO CROWDING, VINE ENTANGLED.	PRESERVE	3	41
42	NORWAY SPRUCE	45	6	POOR FAIR	NARROW FORM	CROWDING BY ADJACENT TREE, SPARSE LOWER BRANCHING DUE TO CROWDING, TOP 3m OF LEADER HAS DIED BACK.	PRESERVE	3	42
43	NORWAY SPRUCE	40	6	FAIR/GOOD	NARROW FORM	CROWDING BY ADJACENT TREE, SPARSE LOWER BRANCHING DUE TO CROWDING.	PRESERVE	2.4	43
44	NORWAY SPRUCE	37	5	FAIR/GOOD	ONE SIDED FORM	CROWDING BY ADJACENT TREE, SPARSE LOWER BRANCHING DUE TO CROWDING.	PRESERVE	2.4	44
45	WHITE MULBERRY	24&48	11	FAIR/GOOD	ONE SIDED FORM	DOUBLE STEMMED AT GRADE, NO EVIDENCE OF STRONG UNION, CROWDING BY ADJACENT TREE, LEANING EAST, DIEBACK ON LOWER BRANCHES	PRESERVE	3	45
46	NORWAY SPRUCE	+/- 80	9	FAIR/GOOD	GOOD FORM	ELEVATED.	PRESERVE	3.6	46
47	HONEYLOCUST	+/- 30	10	FAIR/GOOD	GOOD FORM	EPICORMIC GROWTH, CODOMINANT LEADERS.	PRESERVE	2.4	47
48	CEDAR HEDGE	5-15	VARIES	FAIR	GOOD FORM	IMMATURE TO SEMI-MATURE PLANTED WHITE CEDAR HEDGEROW RANGING FROM 5-9m HEIGHT. IMMATURE MANITOBA MAPLE SCATTERED THROUGHOUT.	REMOVE	1.8	48
49	AMUR MAPLE	5-16	6	FAIR/POOR	BROAD FORM	MULTI-STEMMED, CROWDING BY ADJACENT TREE, INTERNAL DOUBLE STEMMED, CROWN DOUBLE STEMMED	REMOVE	1.8	49
50	AMUR MAPLE	5-19	6	FAIR/POOR	BROAD FORM	MULTI-STEMMED, CROWDING BY ADJACENT TREE, INTERNAL DOUBLE STEMMED, CROWN DOUBLE STEMMED	REMOVE	1.8	50
51	DEBORAH NORWAY MAPLE	+/- 40	10	FAIR/GOOD	GOOD FORM	EPICORMIC GROWTH	PRESERVE	2.4	51
52	LINDEN	+/- 90	13	GOOD	BROAD FORM	MULTIPLE UNIONS AT 1.5m, EPICORMIC GROWTH.	PRESERVE	6	52
53	AUSTRIAN PINE	+/- 40	8	FAIR/GOOD	GOOD FORM	EPICORMIC GROWTH, CODOMINANT LEADERS.	PRESERVE	2.4	53
54	WHITE SPRUCE	+/- 30	8	FAIR/GOOD	GOOD FORM	LOWER BRANCHES REMOVED, CROWDING BY ADJACENT TREE	PRESERVE	2.4	54
55	NORWAY SPRUCE	+/- 30	6	FAIR/GOOD	NARROW FORM	LOWER BRANCHES REMOVED, CROWDING BY ADJACENT TREE	PRESERVE	2.4	55
56	WHITE SPRUCE	+/- 33	5	FAIR	ONE SIDED FORM	LOWER BRANCHES REMOVED, CROWDING BY ADJACENT TREE, SOME TIP DOUBLE STEMMED	PRESERVE	2.4	56
57	WHITE SPRUCE	+/- 16	5	FAIR	ONE SIDED FORM	LOWER BRANCHES REMOVED, CROWDING BY ADJACENT TREE	PRESERVE	1.8	57
58	WHITE SPRUCE	+/- 16	4	FAIR	ONE SIDED FORM	CROWDING BY ADJACENT TREE, SPARSE BRANCHING.	PRESERVE	1.8	58
59	WHITE SPRUCE	+/- 26	4	FAIR/GOOD	ONE SIDED FORM	CROWDING BY ADJACENT TREE, SPARSE LOWER BRANCHING, LOWER BRANCHES REMOVED ON NORTH SIDE.	PRESERVE	1.8	59
60	WHITE SPRUCE	+/- 16	4	FAIR	ONE SIDED FORM	CROWDING BY ADJACENT TREE, SPARSE BRANCHING, LOWER BRANCHES REMOVED ON NORTH SIDE.	PRESERVE	1.8	60
61	WHITE SPRUCE	+/- 22	6	FAIR/GOOD	GOOD FORM	CROWDING BY ADJACENT TREE, LOWER BRANCH PRUNING, SPARSE LOWER BRANCHING.	PRESERVE	1.8	61
62	WHITE SPRUCE	+/- 13	3	FAIR	ONE SIDED FORM	CROWDING BY ADJACENT TREE SPARSE BRANCHING, CURVED LEADER.	PRESERVE	1.8	62
63	WHITE SPRUCE	+/- 17	4	FAIR	ONE SIDED FORM	CROWDING BY ADJACENT TREE, SPARSE BRANCHING.	PRESERVE	1.8	63
64	WHITE SPRUCE	+/- 15	3	FAIR	POOR FORM	CROWDING BY ADJACENT TREE, SPARSE BRANCHING, NO DOMINANT LEADER.	PRESERVE	1.8	64
65	HONEYLOCUST	+/- 65	14	FAIR	BROAD FORM	MULTIPLE UNIONS AT 2m, DIEBACK ON LOWER BRANCHES, EPICORMIC GROWTH, SPARSE CROWN.	PRESERVE	4.2	65
66	NORWAY MAPLE	67	14	FAIR/GOOD	BROAD FORM	TOP OF BERM, EXPOSED STRUCTURAL ROOTS, MULTIPLE UNIONS AT 1.6m, DENSE CROWN.	REMOVE	4.2	66
67	COLORADO SPRUCE	28	4	FAIR	ONE SIDED FORM	CROWDING BY ADJACENT TREE, CURVED STEM, DIEBACK ON LOWER BRANCHES, PRUNED LOWER BRANCHES.	REMOVE	1.8	67
68	HONEYLOCUST	38	10	FAIR	ONE SIDED FORM	CROWDING BY ADJACENT TREE, LEANING NORTH, DIEBACK ON LOWER BRANCHES, BROKEN LOWER BRANCHES.	REMOVE	2.4	68
69	COLORADO SPRUCE	26	4	FAIR	ONE SIDED FORM	CROWDING BY ADJACENT TREE, LOWER BRANCHES PRUNED	REMOVE	1.8	69
70	BLACK LOCUST	30	7	FAIR	NARROW FORM	HIGH CROWN, BROKEN LOWER BRANCHES.	PRESERVE	2.4	70
71	BLACK LOCUST	23	7	FAIR	NARROW FORM	HIGH CROWN.	PRESERVE	1.8	71
72	BLACK LOCUST	+/- 20&40	10	FAIR	ONE SIDED FORM	HIGH CROWN, CROWDING BY ADJACENT TREE, DOUBLE STEMMED AT 1.4m.	PRESERVE	2.4	72
73	WHITE MULBERRY	+/- 40-50	20	FAIR	BROAD FORM	MULTI-STEMMED AT GRADE, SPLIT AT 2.5m IN UNION ON NORTH STEM, DOUBLE STEMMED AND SUCKERS THROUGHOUT.	PRESERVE	3	73
74	CEDAR HEDGE	5-13	VARIES	FAIR	VARIES	IMMATURE TO SEMI-MATURE WHITE CEDAR PLANTED HEDGEROW, TIGHTLY PLANTED, +/- 6m HT., SCATTERED IMMATURE MANITOBA MAPLE ALONG EDGE.	PRESERVE	1.8	74
75	HONEYLOCUST	60	12	FAIR/POOR	BROAD FORM	DOUBLE STEMMED AT 1.5m, VINYL STRAP INGROWN BETWEEN STEMS AND SECURED TO BOARD FENCE ALONG PROPERTY LINE, CROWN DOUBLE STEMMED	PRESERVE	3.6	75
76	HONEYLOCUST	28	10	FAIR	NARROW FORM	CROWDING BY ADJACENT TREE, CURVED STEM, CODOMINANT LEADERS, DIEBACK ON LOWER BRANCHES	PRESERVE	1.8	76
77	HONEYLOCUST	41&42	13	FAIR	BROAD FORM	DOUBLE STEMMED, DIEBACK ON LOWER BRANCHES, INTERNAL DOUBLE STEMMED	PRESERVE	3	77
78	NORWAY MAPLE	17	5	FAIR/GOOD	ONE SIDED FORM	LEANING WEST, DOUBLE LEADER, CROWDED BY HEDGE.	PRESERVE	1.8	78
79	NORWAY MAPLE	12-15	6	FAIR/GOOD	ONE SIDED FORM	MULTI-STEMMED AT GRADE, CROWDED BY HEDGE.	PRESERVE	1.8	79
80	WHITE MULBERRY	17	6	FAIR	POOR FORM	CROWDING BY ADJACENT TREE, IMMEDIATELY ADJACENT TO BUILDING FOUNDATION, CODOMINANT LEADERS, CROWN OVERHANGS ROOF.	REMOVE	1.8	80
81	TREE OF HEAVEN	23	7	GOOD	ONE SIDED FORM	CROWDING BY ADJACENT TREE, CROWN OVERHANGS ROOF.	REMOVE	1.8	81
82	TREE OF HEAVEN	48	12	FAIR/GOOD	ONE SIDED FORM	CROWDING BY ADJACENT TREE, MULTIPLE UNIONS AT 2m, DENSE CROWN.	PRESERVE	3	82
83	WHITE SPRUCE	+/- 30	5	FAIR/GOOD	NARROW FORM	CROWDING BY ADJACENT TREE, DIEBACK ON LOWER BRANCHES, PRUNED LOWER BRANCHES.	PRESERVE	2.4	83
84	NORWAY MAPLE	28	5	FAIR	POOR FORM	HEAVILY PRUNED, INCLUDED BARK, SUCKERS, MAJORITY OF CROWN OVERHANGS SITE.	PRESERVE	1.8	84
85	MANITOBA MAPLE	68	12	FAIR/POOR	POOR FORM	HEAVILY PRUNED, LEANING EAST, WEAK UNIONS, MUCH OF CROWN FORMED BY WATERSPROUTS	REMOVE	4.2	85
86	BLUE COLORADO SPRUCE	57	11	FAIR/GOOD	BROAD FORM	LOWER BRANCHES REMOVED, BROKEN LOWER BRANCHES, MINOR DIEBACK ON LOWER BRANCHES, EXPOSED STRUCTURAL ROOT IN LAWN ON SUBJECT SITE.	PRESERVE	3.6	86
87	WHITE CEDAR	46&54	10	FAIR/GOOD	BROAD FORM	DOUBLE STEMMED AT 1.2m, EPICORMIC GROWTH, STRONG LATERAL BRANCHING.	PRESERVE	3.6	87
88	WHITE SPRUCE	+/- 35	6	FAIR	GOOD FORM	LOWER BRANCHES REMOVED.	PRESERVE	2.4	88
89	CEDAR HEDGE	5-10	VARIES	GOOD	GOOD FORM	SEMI-MATURE PLANTED WHITE CEDAR HEDGE, +/- 4m HT.	PRESERVE	1.8	89
90	WHITE SPRUCE	+/- 34	6	FAIR/GOOD	NARROW FORM	SPARSE BRANCHING, CROWDING BY ADJACENT TREE, PRUNED FOR HYDRO.	PRESERVE	2.4	90
91	NORWAY MAPLE	+/- 28	7	FAIR	ONE SIDED FORM	CROWDING BY ADJACENT TREE, LEANING NORTHWEST, VERTICAL SPLIT IN LEADER, VINE ENTANGLED, BRANCHING TO GRADE	PRESERVE	1.8	91
92	HACKBERRY	20	6	GOOD	ASYMMETRICAL FORM	LOW BRANCHING CURVED LEADER.	PRESERVE	1.8	92
93	HONEYLOCUST	10	4	GOOD	ASYMMETRICAL FORM	BRANCHING TO GRADE, CURVED STEM, MAINTENANCE WOUNDS AT GRADE.	REMOVE	1.8	93
94	HONEYLOCUST	45	12	FAIR	GOOD FORM	EPICORMIC GROWTH, PRUNED FOR HYDRO, CROWN DOUBLE STEMMED ON NORTH SIDE, TWO DOUBLE STEMMED THROUGHOUT.	PRESERVE	3	94
95	HONEYLOCUST	10	3	FAIR/GOOD	ASYMMETRICAL FORM	MAINTENANCE WOUNDS AT GRADE.	REMOVE	1.8	95
96	COLUMNAR NORWAY MAPLE	38	6	FAIR/GOOD	ONE SIDED FORM	PRUNED FOR HYDRO, MINOR INTERNAL DOUBLE STEMMED	PRESERVE	2.4	96
97	HONEYLOCUST	50	12	GOOD	BROAD FORM	MINOR DIEBACK ON LOWER BRANCHES	PRESERVE	2.4	97
98	DEBORAH NORWAY MAPLE	27	7	FAIR	GOOD FORM	LOWER BRANCH PRUNING, DENSE CROWN, TIGHT UNIONS.	REMOVE	1.8	98
99	DEBORAH NORWAY MAPLE	20	6	FAIR/GOOD	GOOD FORM	DENSE CROWN, CURVED STEM, CALLOUSED MECHANICAL WOUND ON LOWER STEM.	REMOVE	1.8	99
100	HONEYLOCUST	13	5	FAIR/GOOD	GOOD FORM	MINOR TWIG DOUBLE STEMMED	PRESERVE	1.8	100
101	HONEYLOCUST	9	4	FAIR/GOOD	BROAD FORM	MULTIPLE LEADER UNIONS AT 3.5m.	REMOVE	1.2	101
102	HONEYLOCUST	54	15	FAIR/GOOD	BROAD FORM	DIEBACK ON LOWER BRANCHES	PRESERVE	3	102
103	HONEYLOCUST	11	4	GOOD	GOOD FORM		REMOVE	1.8	103
104	HONEYLOCUST	9	4	GOOD	GOOD FORM	MAINTENANCE WOUNDS AT GRADE.	PRESERVE	1.2	104
105	HONEYLOCUST	8	4	GOOD	GOOD FORM	MAINTENANCE WOUNDS AT GRADE.	REMOVE	1.2	105
106	HONEYLOCUST	56	15	GOOD	BROAD FORM	EXPOSED STRUCTURAL ROOTS IN LAWN, PRUNED FOR HYDRO.	PRESERVE	3	106
107	HACKBERRY	11	3	GOOD	GOOD FORM	BRANCHING TO GRADE, MAINTENANCE WOUND AT GRADE.	REMOVE	1.8	107
108	COLUMNAR NORWAY MAPLE	32	5	POOR	ASYMMETRICAL FORM	OPEN VERTICAL WOUND ON WEST SIDE IF STEM FROM GRADE INTO CROWN, LEADER FAILURE AND DECAY TO UNION, CROWN DOUBLE STEMMED	PRESERVE	2.4	108

TREE PRESERVATION NOTES:

A) ALL EXISTING TREES TO REMAIN ON SITE, OR ON ADJACENT PROPERTIES WHICH MAY BE AFFECTED, SHALL BE PROTECTED WITH HOARDING, I.E. PROTECTIVE FENCING, ERECTED BEYOND THEIR 'DRIP LINE' OR OTHERWISE SPECIFIED, PRIOR TO THE COMMENCEMENT OF SITE CLEARING AND STRIPPING, TO THE SATISFACTION OF THE LANDSCAPE ARCHITECT AND THE LOCAL AUTHORITY. GROUPS OF TREES AND OTHER EXISTING PLANTINGS TO BE PROTECTED SHALL BE TREATED IN A LIKE MANNER WITH HOARDING AROUND THE ENTIRE CLUMP(S). AREAS WITHIN THE PROTECTIVE FENCING SHALL REMAIN UNDISTURBED AND SHALL NOT BE USED FOR THE STORAGE OF BUILDING MATERIALS, STRUCTURES OR EQUIPMENT. THIS SHALL BE COMPLETED PRIOR TO THE THE COMMENCEMENT OF SITE CLEARANCE, DEMOLITION, OR ANY TYPE OF CONSTRUCTION.

B) NO CABLES OF ANY TYPE SHALL BE WRAPPED AROUND OR INSTALLED IN TREES. SURPLUS SOIL, EQUIPMENT, VEHICLES, DEBRIS OR MATERIALS SHALL NOT BE PLACED OVER ROOT SYSTEMS OF THE TREES WITHIN THE PROTECTIVE FENCING . NO CONTAMINANTS WILL BE DUMPED OR FLUSHED WHERE FEEDER ROOTS OF TREES EXIST.


C) THE DEVELOPER OR THEIR AGENTS SHALL TAKE EVERY PRECAUTION NECESSARY TO PREVENT DAMAGE TO TREES OR SHRUBS TO BE RETAINED

D) WHERE LIMBS OR PORTIONS OF TREES ARE REMOVED TO ACCOMMODATE CONSTRUCTION WORK, THEY WILL BE REMOVED CAREFULLY BY A CERTIFIED ARBORIST IN ACCORDANCE WITH ACCEPTED ARBORICULTURAL PRACTICE. MEASURES SHALL BE TAKEN TO PREVENT ANY FURTHER DAMAGE.

E) WHERE ROOT SYSTEMS OF PROTECTED TREES ARE EXPOSED OR DAMAGED BY CONSTRUCTION WORK, THEY SHALL BE TRIMMED NEATLY AND THE AREA BACKFILLED WITH APPROPRIATE MATERIAL TO PREVENT DESICCATION.

F) WHERE NECESSARY, THE TREES WILL BE GIVEN AN OVERALL PRUNING TO RESTORE THE BALANCE BETWEEN ROOTS AND TOP GROWTH OR TO RESTORE THE APPEARANCE OF THE TREES.

G) IF GRADES AROUND TREES TO BE PROTECTED ARE LIKELY TO CHANGE, THE OWNER SHALL BE REQUIRED TO TAKE SUCH PRECAUTIONS AS DRY WELLING, RETAINING WALLS AND ROOT FEEDING TO THE SATISFACTION OF THE LANDSCAPE ARCHITECT AND THE LOCAL AUTHORITY.

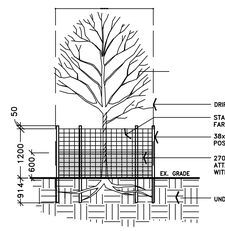

1.2m HT FARM FENCE HOARDING N.T.S.

PLANTING/TPH.DWG

1 V100 EXISTING TREE INVENTORY


GENERAL NOTES

- VERIFY ALL DIMENSIONS.
- DO NOT SCALE DRAWINGS.
- REPORT ANY DISCREPANCIES, DISCOVERED ERRORS, OR OMISSIONS TO THE LANDSCAPE ARCHITECT BEFORE PROCEEDING.
- IT IS ADVISED THAT CONTRACTORS CONTACT THE LANDSCAPE ARCHITECT PRIOR TO CONSTRUCTION TO ENSURE THE USE OF THE LATEST REVISED DRAWINGS.
- DRAWINGS AND SPECIFICATIONS ARE THE PROPERTY OF THE LANDSCAPE ARCHITECT.



KEY MAP

LEGEND

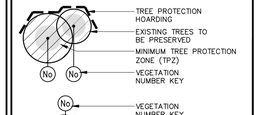

Joenus D. Beltz
International Society of Arboriculture
Certified Arborist #ON-1463A
JULY 05, 2017

CERTIFIED ARBORIST ISA

No.	DATE.	REVISION.	BY.
2.	2017-10-30	ISSUED FOR SUBMISSION	B.B.
1.	2017-07-17	ISSUED FOR REVIEW	B.B.

It is the responsibility of the Contractor and/or Owner to ensure that the drawings with the latest revisions are used for construction.

SBK
5770 HURONTARIO STREET, SUITE 320
MISSISSAUGA, ONTARIO, L5R 3G5
T: 416.695.4949 F: 905.712.3101
WWW.STRYBOS.COM
STRYBOS BARRON KING
LANDSCAPE ARCHITECTURE

PROJECT.

PROPOSED MIXED-USE DEVELOPMENT
484 PLAINS ROAD EAST
CITY OF BURLINGTON, ONTARIO

NATIONAL HOMES

DRAWING TITLE.

EXISTING TREE INVENTORY AND PRESERVATION PLAN

SCALE. 1:250	PROJECT No. 17-5038
DATE. JULY 05, 2017	
DRAWN BY. SS	DRAWING No. V100
CHECKED BY. MG/BB	