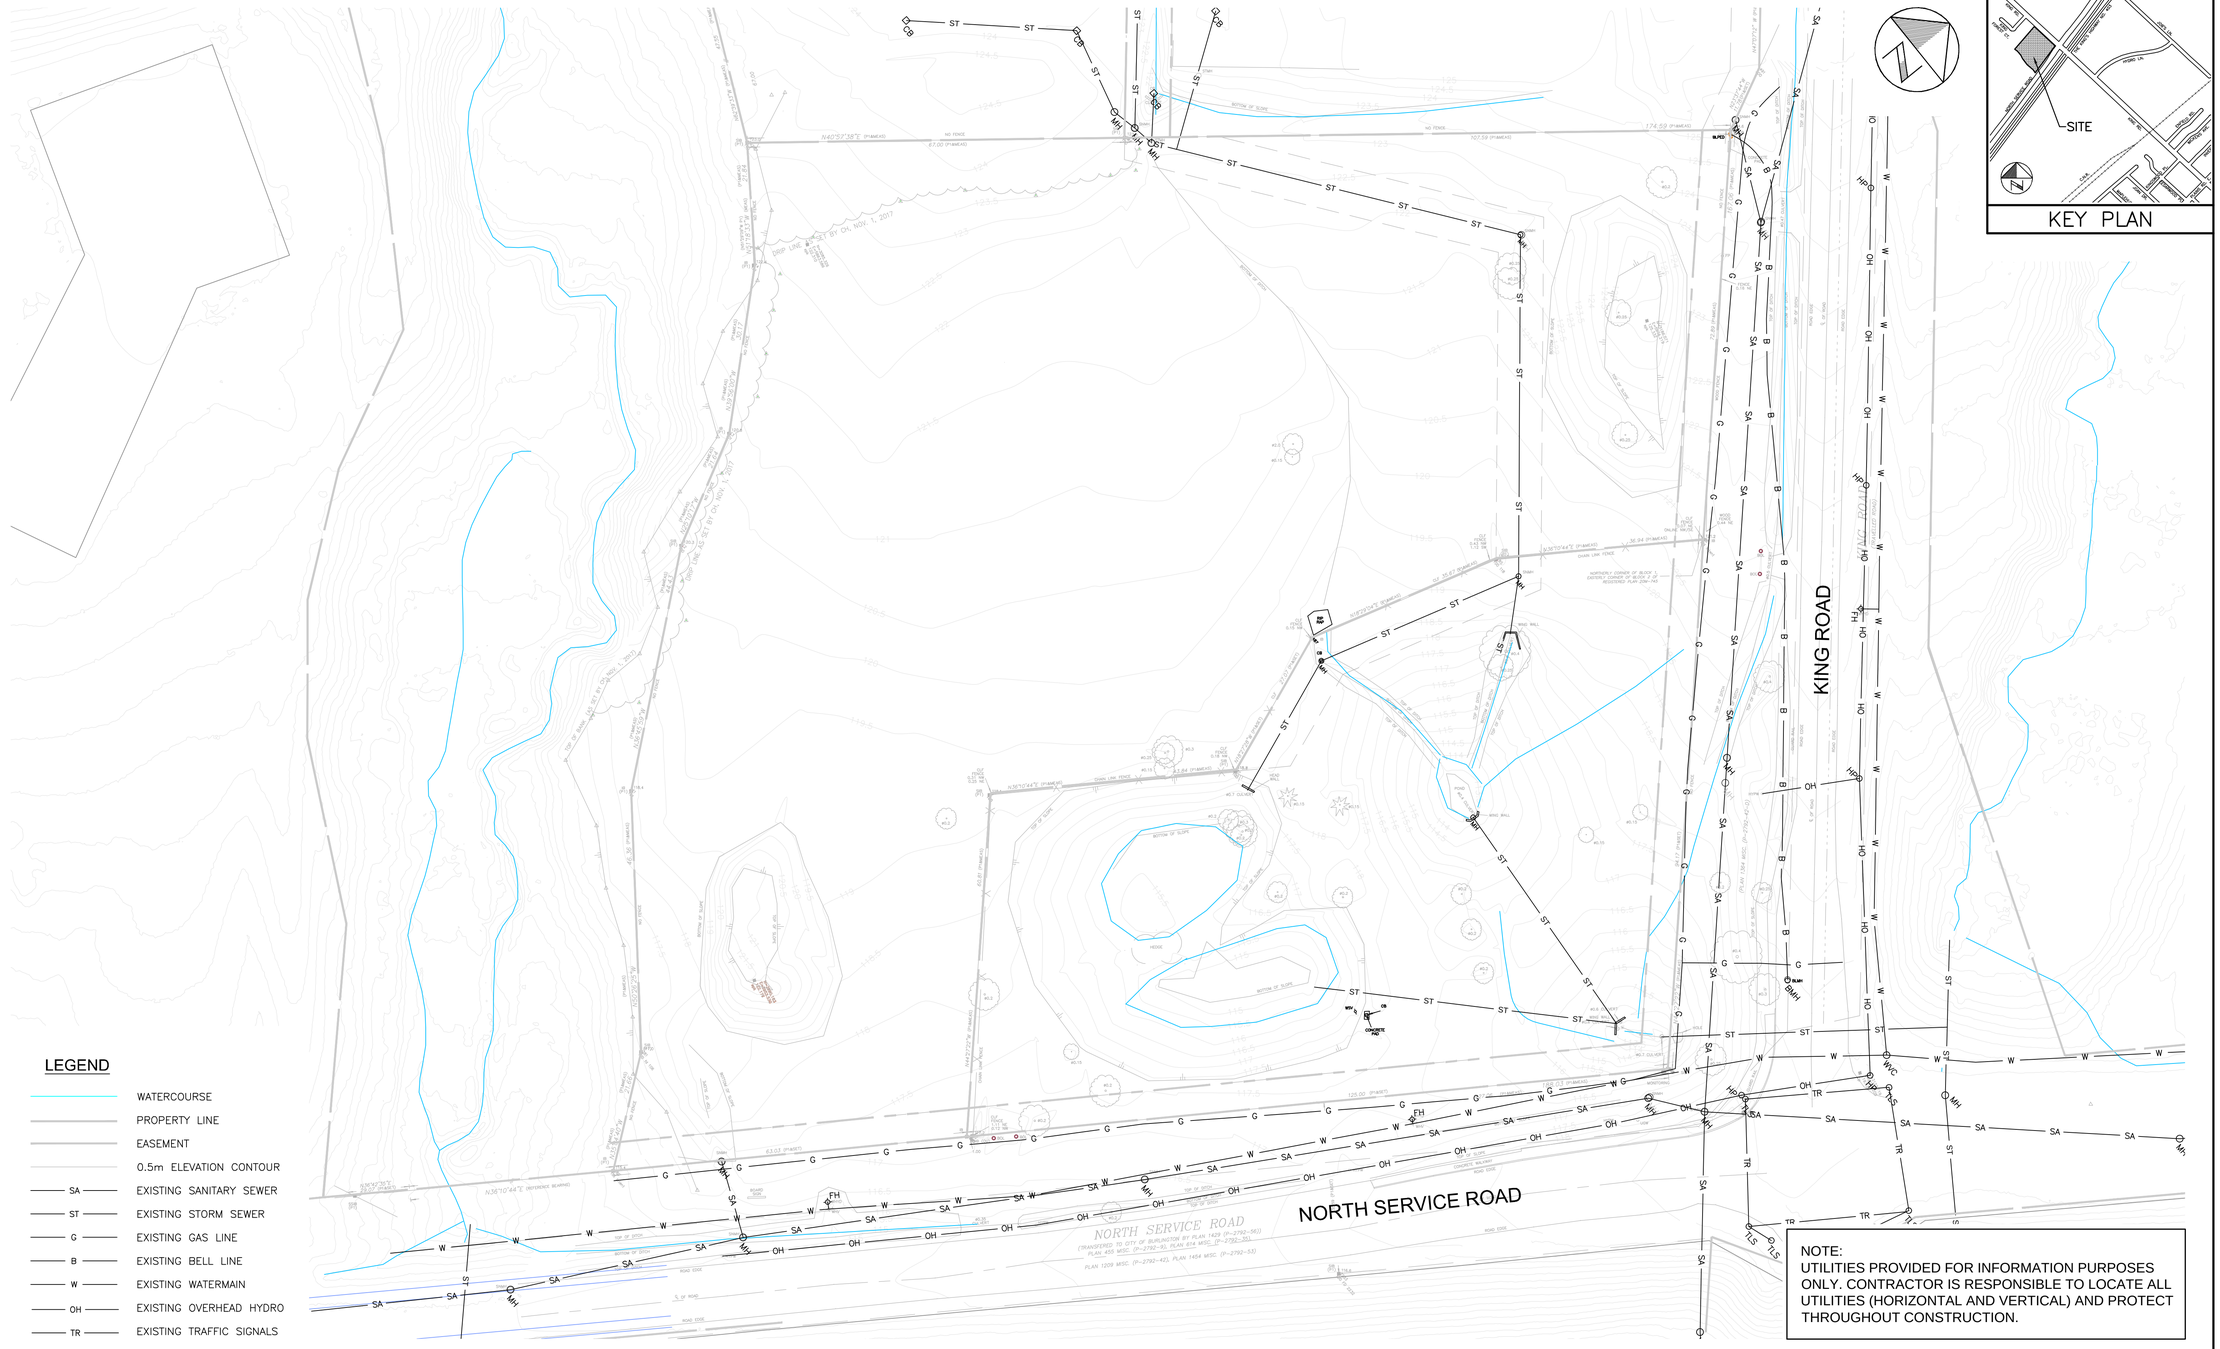


Plotted: 2023-05-03
Last Saved: 2023-05-03
Plotted By: richard.bartolo
Last Saved By: richard.bartolo
Path: I:\WW21012079 - Quantum\14 CAD\WR\PROJECTS\2023-04 (Update)\Dwg 2 - Utilities.dwg

No	Date	Drawn	Appr'd	Revisions
2	23-05-02	RMB	MJS	ISSUED FOR SPA SUBMISSION
1	22-01-14	MBK	MJS	INITIAL SPA SUBMISSION

APPROVALS

NOT TO BE USED FOR CONSTRUCTION

Design	MS	Checked	RBS
Drawn	MBK	Checked	MS

Scale 1:500 (0 5 10 20)

Date JANUARY 2022

LICENSED PROFESSIONAL ENGINEER
M. J. SENIOR
100110697
5/2/2023
PROVINCE OF ONTARIO

1450 KING ROAD
ASTRA REALTY MANAGEMENT INCORPORATED

UTILITIES PLAN

wsp

Contract No.

Consultant File No. WW21012079

Drawing No.
SHEET 2 OF 14