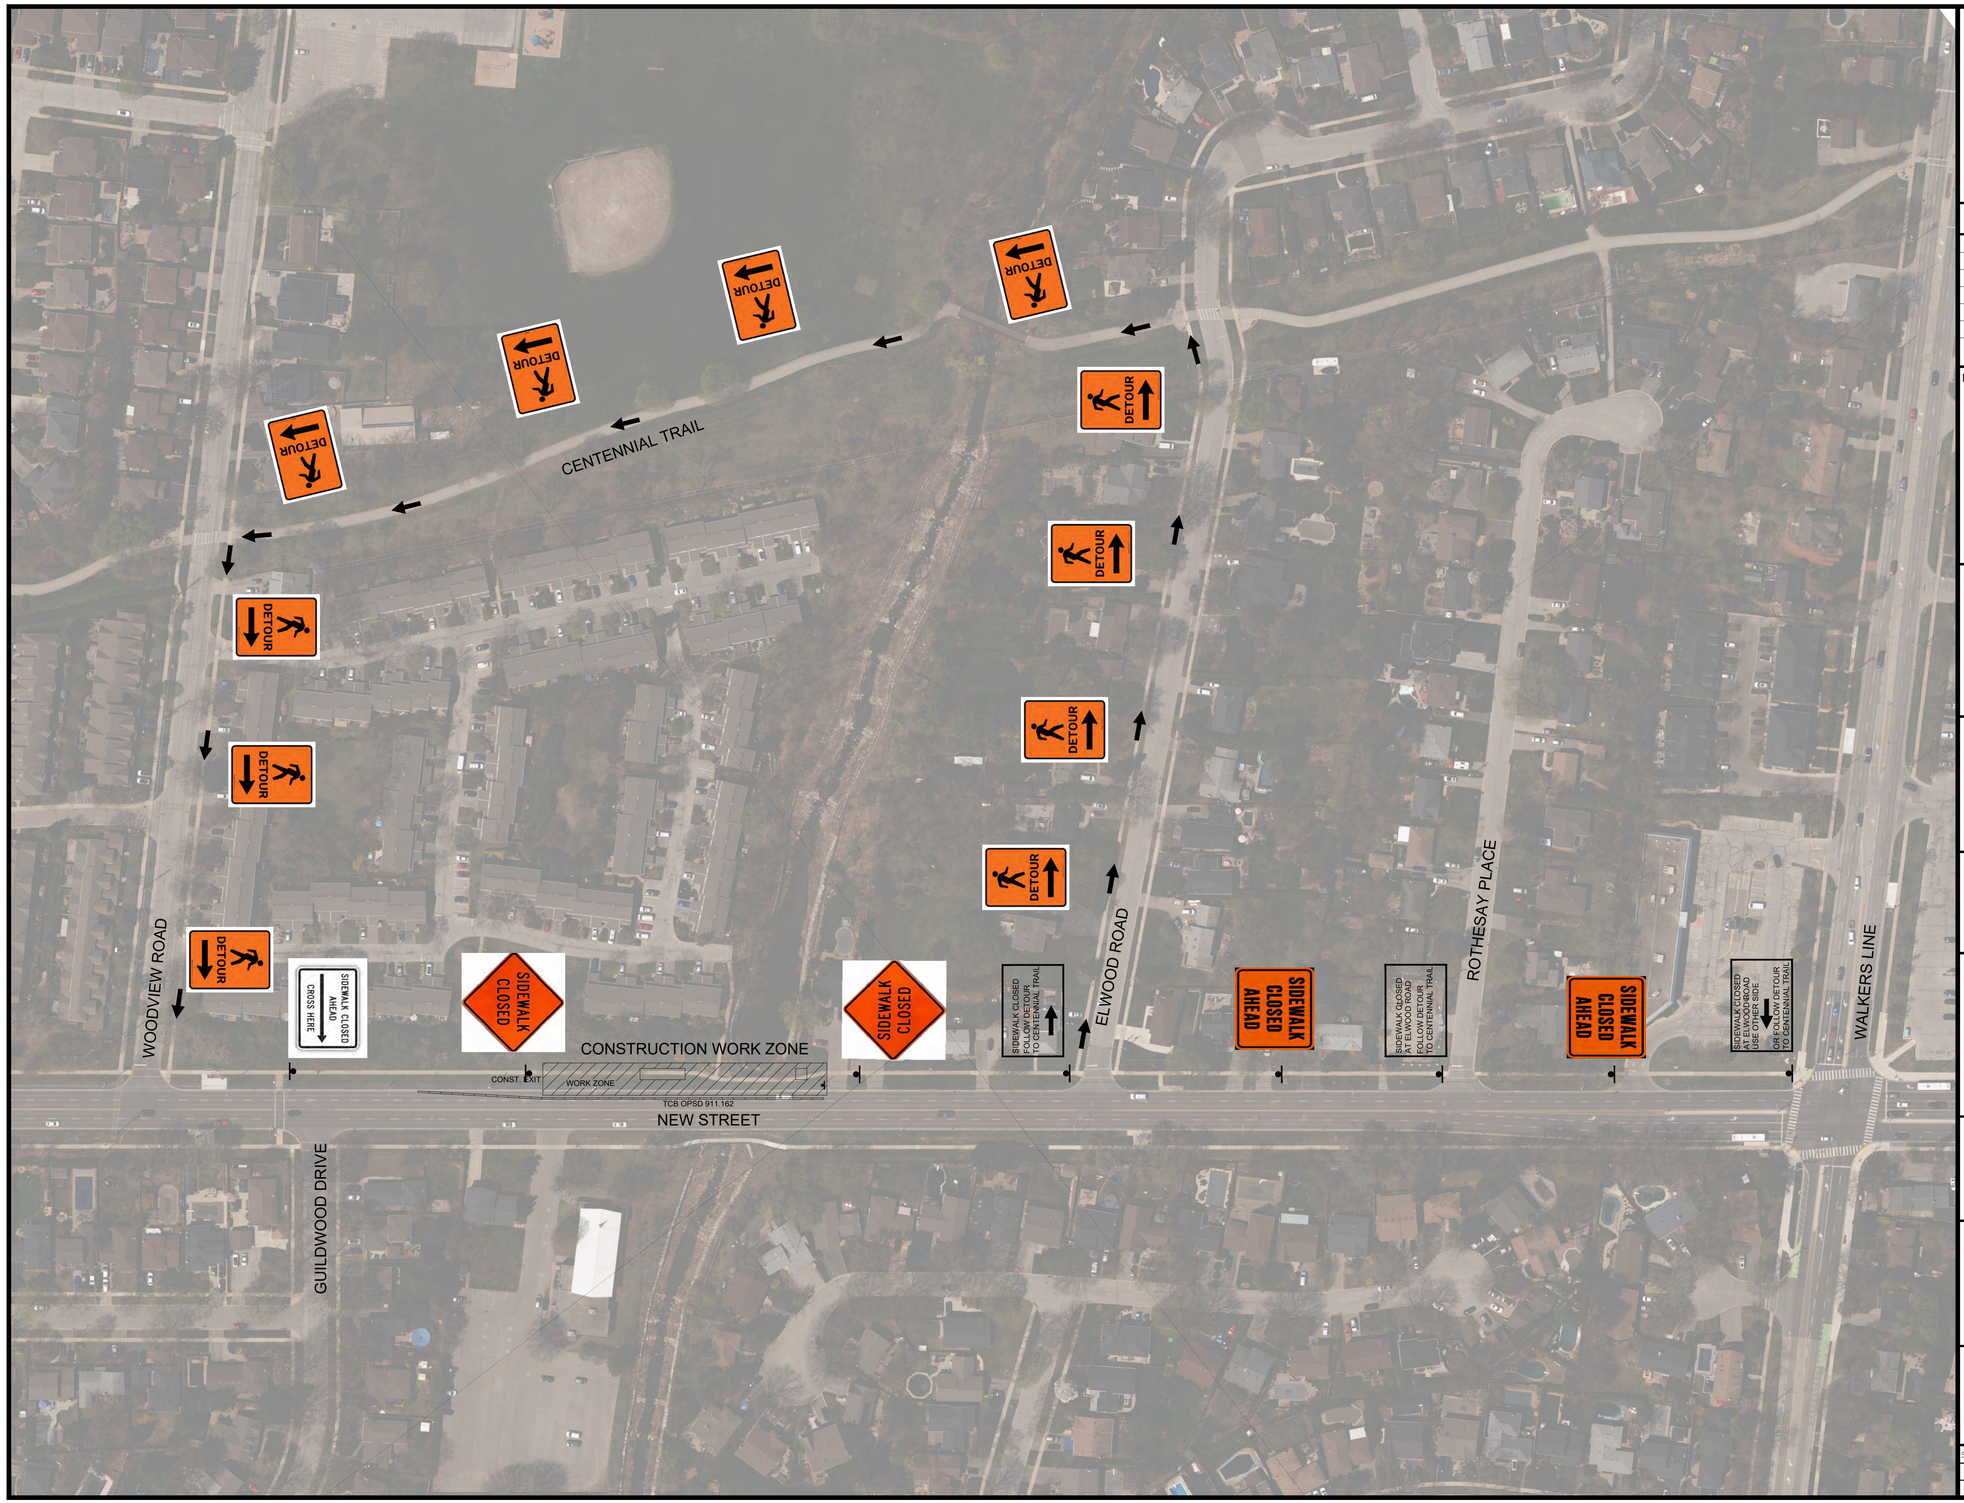


No.	REVISION	By	DATE
6	ISSUE FOR CONSTRUCTION	B.K.	OCTOBER 11 2024
5	ISSUE FOR TENDER	B.K.	AUGUST 2 2024
4	REVISED PER CITY	B.K.	JUNE 23 2024
3	ISSUE FOR TENDER	B.K.	MARCH 20 2024
2	ISSUED FOR TENDER	B.K.	APRIL 10 2023
1	ISSUED FOR DESIGN REVIEW	B.K.	SEPT. 9 2022

NOTES:

1. CONTRACTOR TO SUBMIT A DETAILED PEDESTRIAN SIDEWALK DETOUR PLAN 10 DAYS PRIOR TO START OF CONSTRUCTION, FOR REVIEW.
2. CONTRACTOR SHALL MAINTAIN SIGNAGE LOG AND SHALL PROVIDE ADDITIONAL SIGNAGE AS DIRECTED BY THE CONTRACT ADMINISTRATOR.

THE POSITION OF THE POLE LINES, CONDUITS, WATERMAINS, SEWERS, AND OTHER UTILITIES AND STRUCTURES ARE NOT NECESSARILY SHOWN ON THE CONTRACT DRAWINGS, AND WHERE SHOWN, THE ACCURACY OF THE POSITION OF SUCH UTILITIES AND STRUCTURES IS NOT GUARANTEED.

BEFORE STARTING WORK

THE CONTRACTOR SHALL CONFIRM THE POSITION AND EXACT LOCATION OF ALL SUCH UTILITIES, AND SHALL ASSUME ALL LIABILITY FOR ANY DAMAGE TO THEM MADE DURING THE COURSE OF THE CONTRACT WORK.

JOB TITLE

TUCK CREEK FLOOD MITIGATION PHASE 2: NEW STREET WATERMAIN REPLACEMENT

BURLINGTON, ONTARIO

SHEET TITLE

PEDESTRIAN SIDEWALK DETOUR PLAN CONCEPT

Professional Engineer Ontario — 03/20/2024

Limited Licensee

Name: BRADLEY JOHN KALUS
Numbers: 100233527
Categories: GEOMETRIC DESIGN OF ROADS AND HIGHWAYS
Limitations: This license is subject to the limitations as detailed on the certificate.
Association of Professional Engineers of Ontario

LICENSED PROFESSIONAL ENGINEER — M. C. GUTHRIE — 3/18/2024 — PROVINCE OF ONTARIO

Aquafor Beech Limited
#6-202-2600 SKYMARK Ave,
MISSISSAUGA, ONTARIO, L4W 5B2
PHONE: (905) 629-0099, FAX: (905) 629-0089

CITY OF Burlington

PLANMAC ENGINEERING INC.

SCALE: N.T.S.	REVIEWED BY: M.G.	CONTRACT No. ES-24-24
DRAWN BY: MS	DESIGNED BY: B.K.	FILE No. 570.02.1092
DATE: AUGUST 2 2024	SHEET NO: 4	