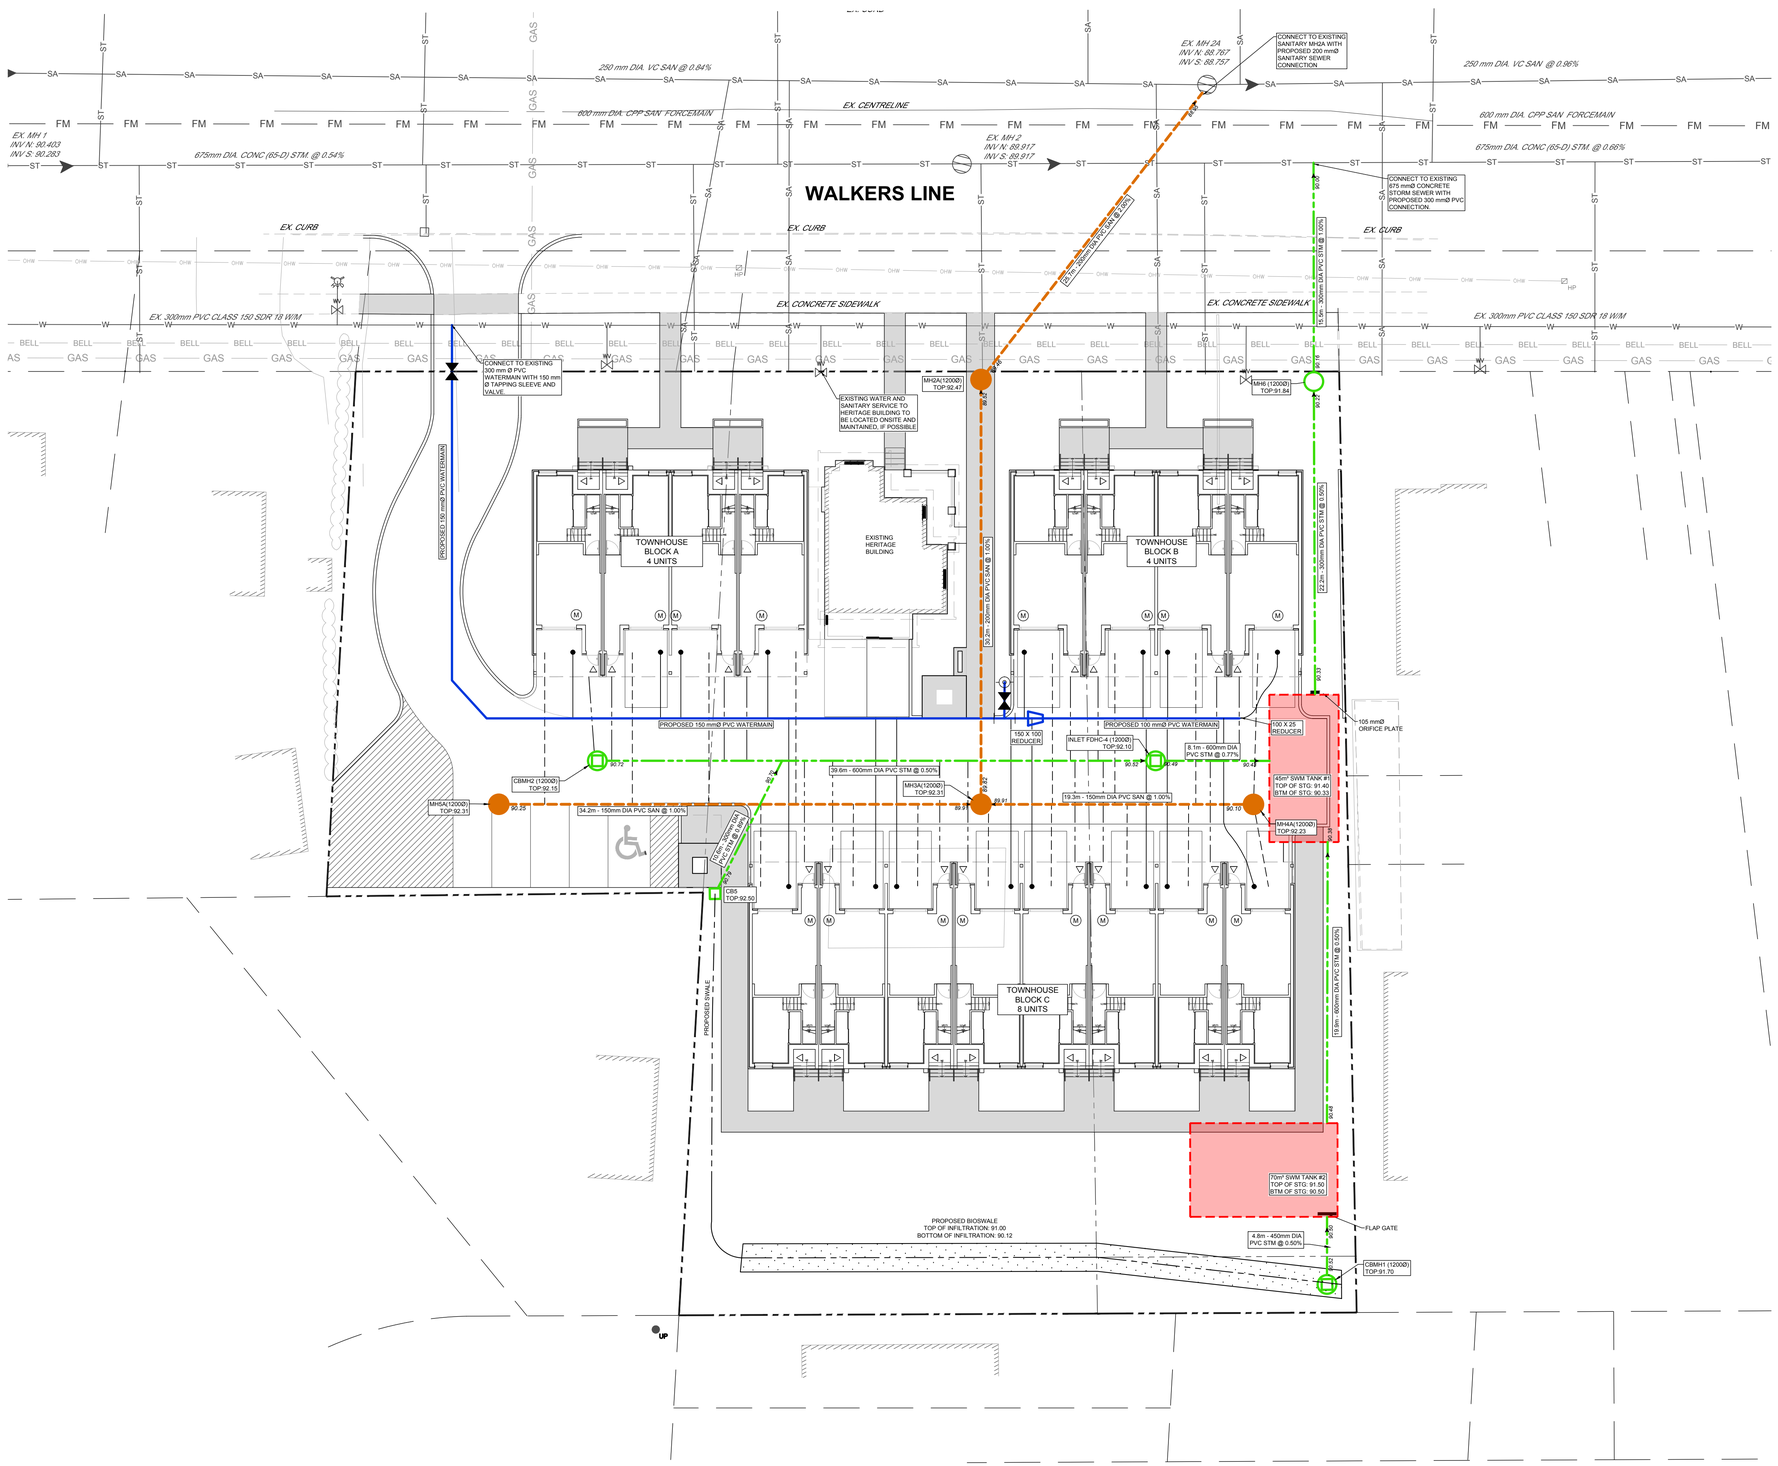


REVISION BLOCK

#	DATE	DESCRIPTION
1.	03/28/24	ISSUED FOR ZBA
2.	11/15/24	ISSUED FOR ZBA

REGISTERED PROFESSIONAL ENGINEER
B.JACKSON
100210382
Nov. 15, 2024
PROVINCE OF ONTARIO

KWA SITE DEVELOPMENT CONSULTING INC.
2263 Meadowvale Blvd
Burlington, ON L7L 7A9

NORTH ARROW

LEGEND

- PROPOSED STORM SEWER (INVERTS AS SHOWN)
- PROPOSED STORM MANHOLE (SIZE AS SHOWN)
- PROPOSED STORM CATCHBASIN MANHOLE (SIZE AS SHOWN)
- PROPOSED CATCHBASIN
- PROPOSED STORM SERVICE CONNECTION
- EXISTING STORM SEWER
- EXISTING STORM MANHOLE
- EXISTING CATCHBASIN
- PROPOSED SANITARY SEWER (INVERTS AS SHOWN)
- PROPOSED SANITARY MANHOLE (SIZE AS SHOWN)
- PROPOSED SANITARY SERVICE CONNECTION (5" DR 28)
- EXISTING SANITARY SEWER
- EXISTING SANITARY MANHOLE
- PROPOSED WATERMAIN
- PROPOSED WATER SERVICE CONNECTION WITH CURB STOP(1" TYPE K)
- PROPOSED VALVE AND BOX
- PROPOSED HYDRANT
- EXISTING WATERMAIN
- EXISTING HYDRANT
- EXISTING VALVE AND BOX
- WATER METER (ACTUAL LOCATION MAY DIFFER)
- PROPERTY LIMIT
- PROPOSED SWALE

METRIC SCALE
0 5 10 Meters
1:200

SITE SERVICING PLAN

HAIDER AL-DABBAGH
2381792 ONTARIO LTD.
490-508 WALKERS LINE
BURLINGTON, ON

CHECKED BY: RA
DRAWN BY: BJ
PROJECT No: 23911

SSP