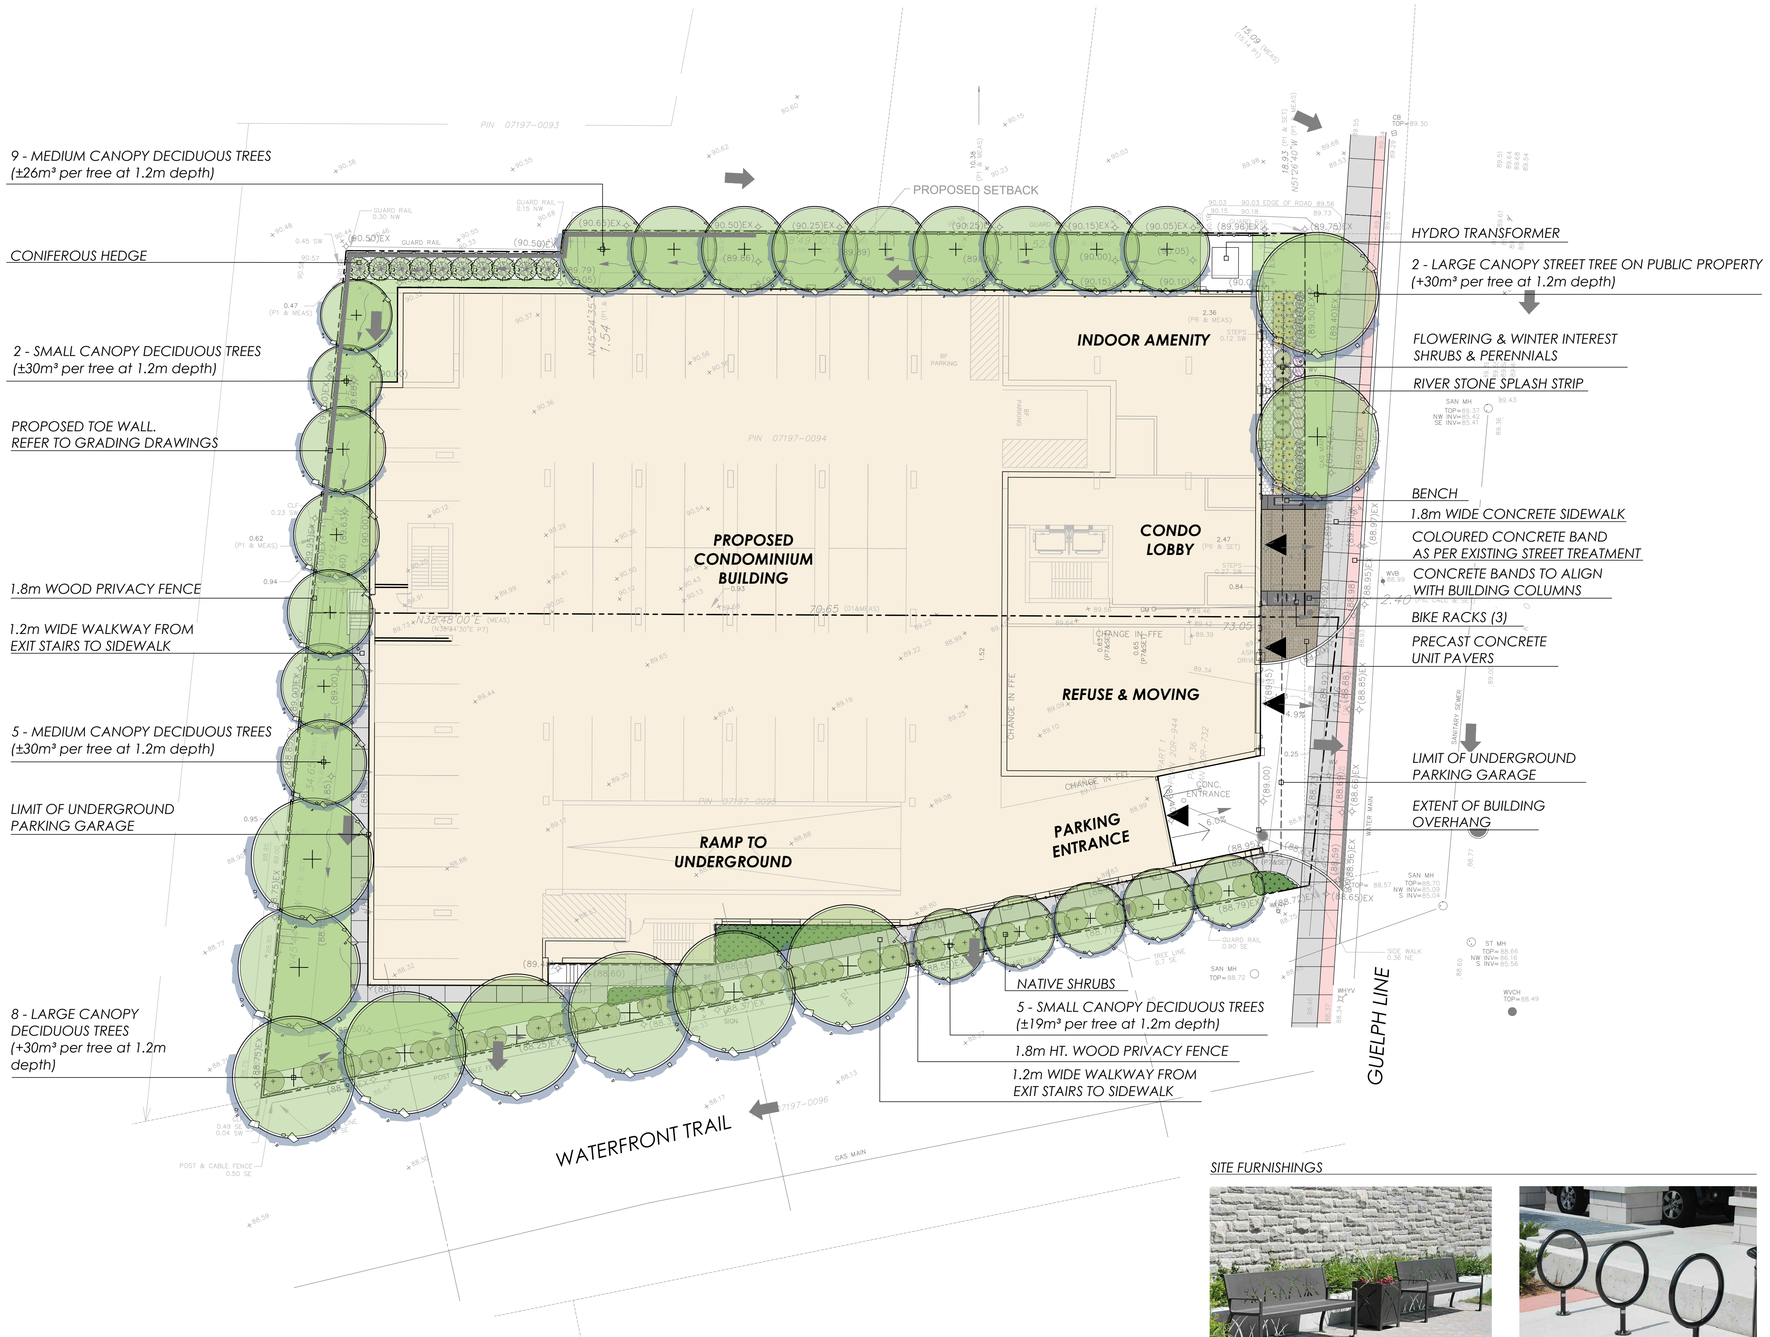


SITE FURNISHINGS

BENCHES & PLANTERS

BIKE RACKS

UNIT PAVING


PATTERN COLOUR

NOT FOR CONSTRUCTION
ISSUED FOR REVIEW & COMMENTS ONLY

REVISIONS/ SUBMISSIONS

#	DATE	DESCRIPTION
1	2019-10-15	Re-Zoning & Official Plan Amendment
1	2019-11-08	Re-Zoning & Official Plan Amendment

STAMP

ONTARIO ASSOCIATION OF LANDSCAPE ARCHITECTS
MARIO PATITUCCI
MEMBER

CLIENT
Valour Capital Management inc.

MUNICIPALITY
City of Burlington

PROJECT
418 - 422 Guelph Line
Burlington ON

landscape concept

adesso design inc.
landscape architecture

218 Locke Street South, 2nd Floor
Hamilton, ON L8P 4B4
t. 905.526.8876
www.adessodesigninc.ca