

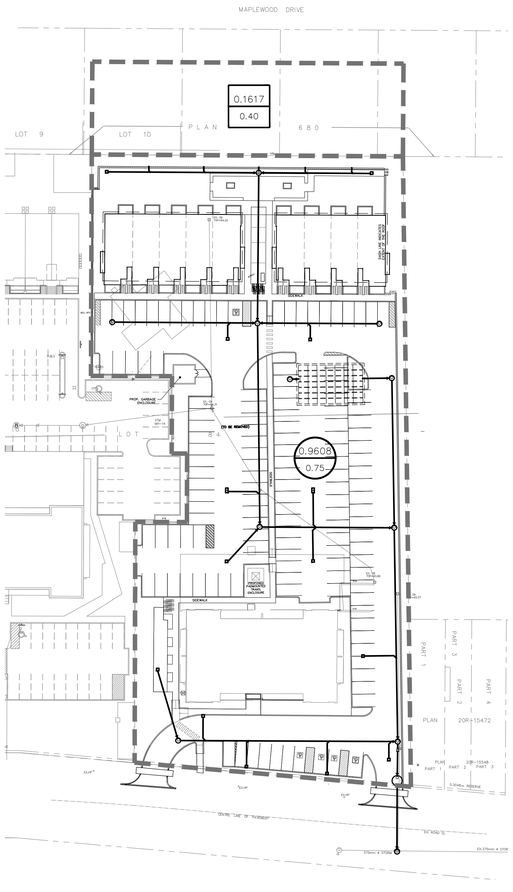


PROSPECT STREET
SCALE: 1:500

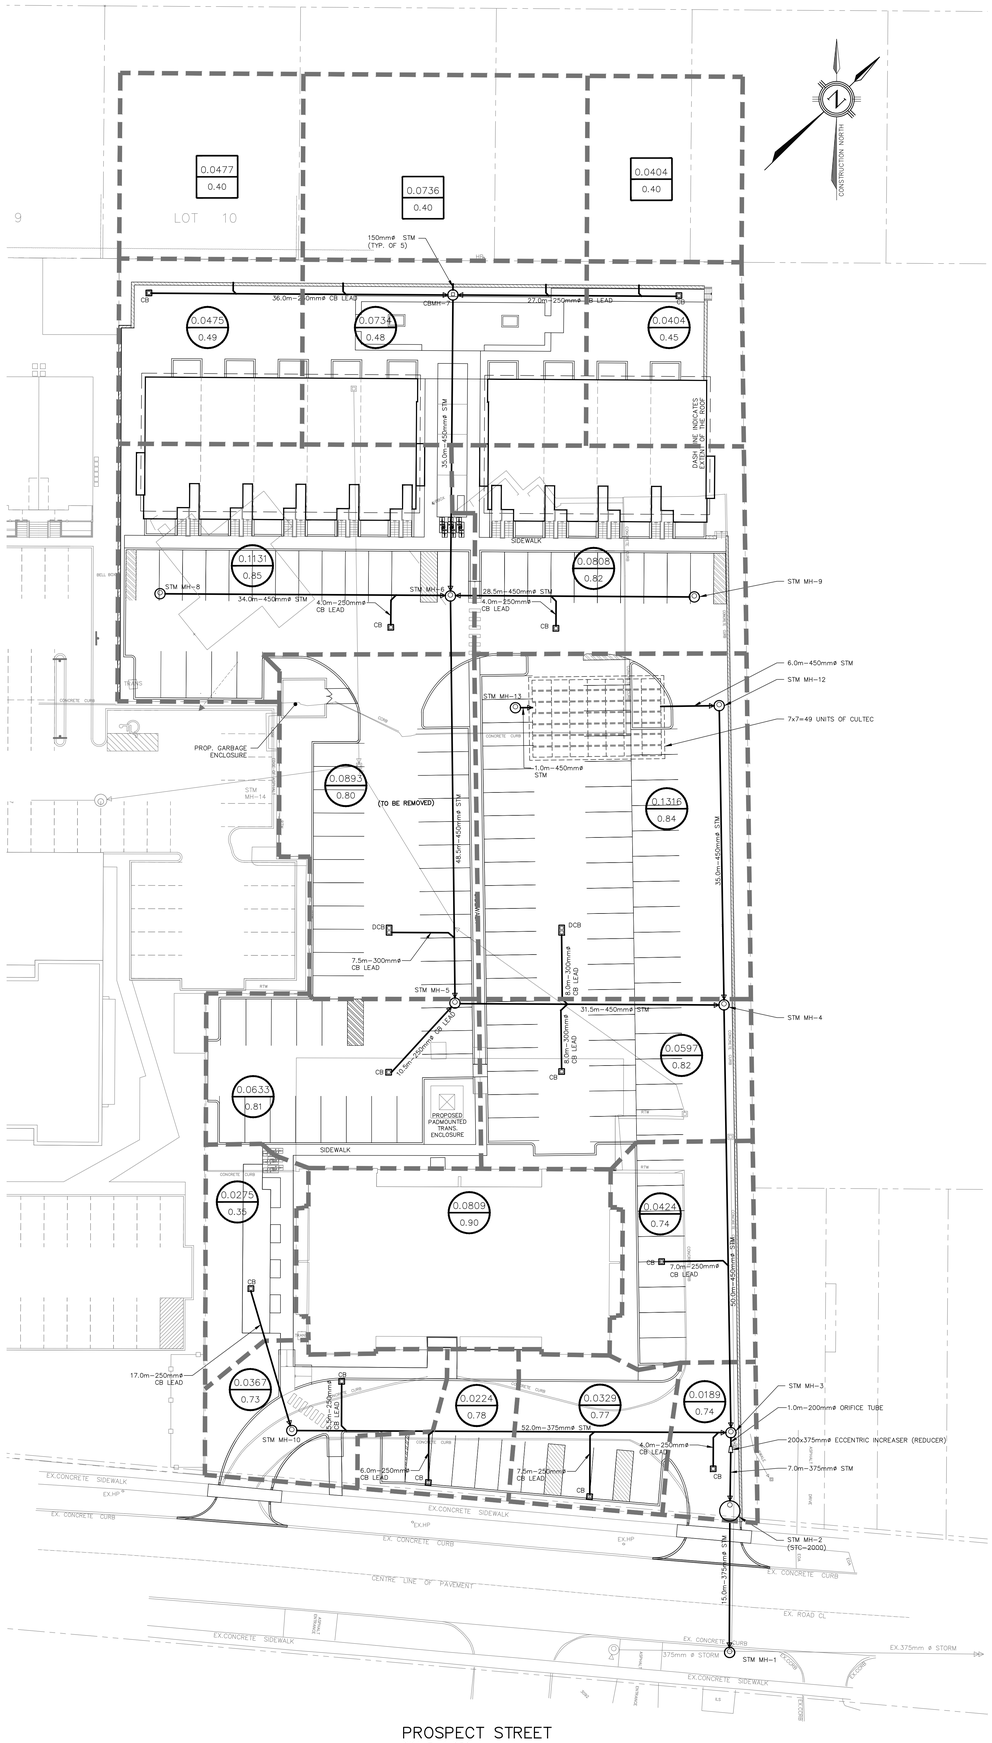

PROSPECT STREET
SCALE: 1:250

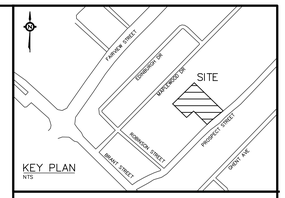

LEGEND

- EXISTING CATCHBASIN
- EXISTING CATCHBASIN MANHOLE
- EXISTING STORM MANHOLE
- PROPOSED CATCHBASIN
- PROPOSED CATCHBASIN MANHOLE
- PROPOSED STORM MANHOLE
- PROPOSED STORM SEWER
- PROPOSED DOUBLE HOUSE STORM SERVICES
- PROPOSED DRAINAGE AREA BOUNDARY
- PROPOSED EMERGENCY OVERLAND FLOW DIRECTION
- 0.9608 / 0.75 — INTERNAL AREA IN HECTARE / RUN-OFF COEFFICIENT
- 0.1617 / 0.40 — EXTERNAL AREA IN HECTARE / RUN-OFF COEFFICIENT

FOR OPA / REZONING
NOT FOR CONSTRUCTION

BENCHMARK

ELEVATIONS SHOWN ON THIS PLAN ARE IN METRES AND WERE FROM GPS OBSERVATIONS USING THE CAN-NET NETWORK.

DISTANCES SHOWN ON THIS PLAN ARE IN METRES AND CAN BE CONVERTED TO FEET BY DIVIDING BY 0.3048.

SURVEY INFORMATION CONTAINED IN THIS DRAWING ARE FROM DWG. No. 2012-235 BY MacDONALD TAMBLYN LORD SURVEYING LTD, DECEMBER 12, 2012

No	Date	By/DRN	REVISIONS
3	MAY/07/19	PC/ZG	THIRD SUBMISSION OPA & RZA APPLICATION
2	OCT/29/18	PC/ZG	SECOND SUBMISSION OPA & RZA APPLICATION
1	DEC 11/17	PC/jy	ISSUED FOR OPA & RZA APPLICATION

Design	JRE	Chk'd	PC
Drawn	JY	Chk'd	PC
Scale	AS SHOWN		
APPROVALS			

Cad File 1629GS.dwg
Plot Date 05/10/19
References
Field Notes
Bell ☐ Hydro ☐
Gas ☐ Cable ☐
Traf. ☐ Water ☐

P. CIPONI — LICENCE OF AUTHORIZATION

Consultant
TRAFALGAR ENGINEERING LTD.
481 MORDEN ROAD, OAKVILLE, ONTARIO L6K 3W6
TEL: (905) 338-3366 FAX: (905) 338-7734
tel@trafalgareng.com

Municipality
CITY OF BURLINGTON
REGIONAL MUNICIPALITY OF HALTON

Title
PROPOSED RESIDENTIAL RE-DEVELOPMENT
POST-DEVELOPMENT DRAINAGE AREA PLAN
2087-2103 PROSPECT STREET

Municipal No.	Regional No.
Contract No. —	Consultant No. 1629-S2
	Sheet

FILENAME: P:\1629 2090 Prospect St\Drawings\DWG\1629GS.dwg
PLOTTED: May 10, 2019 - 11:40am