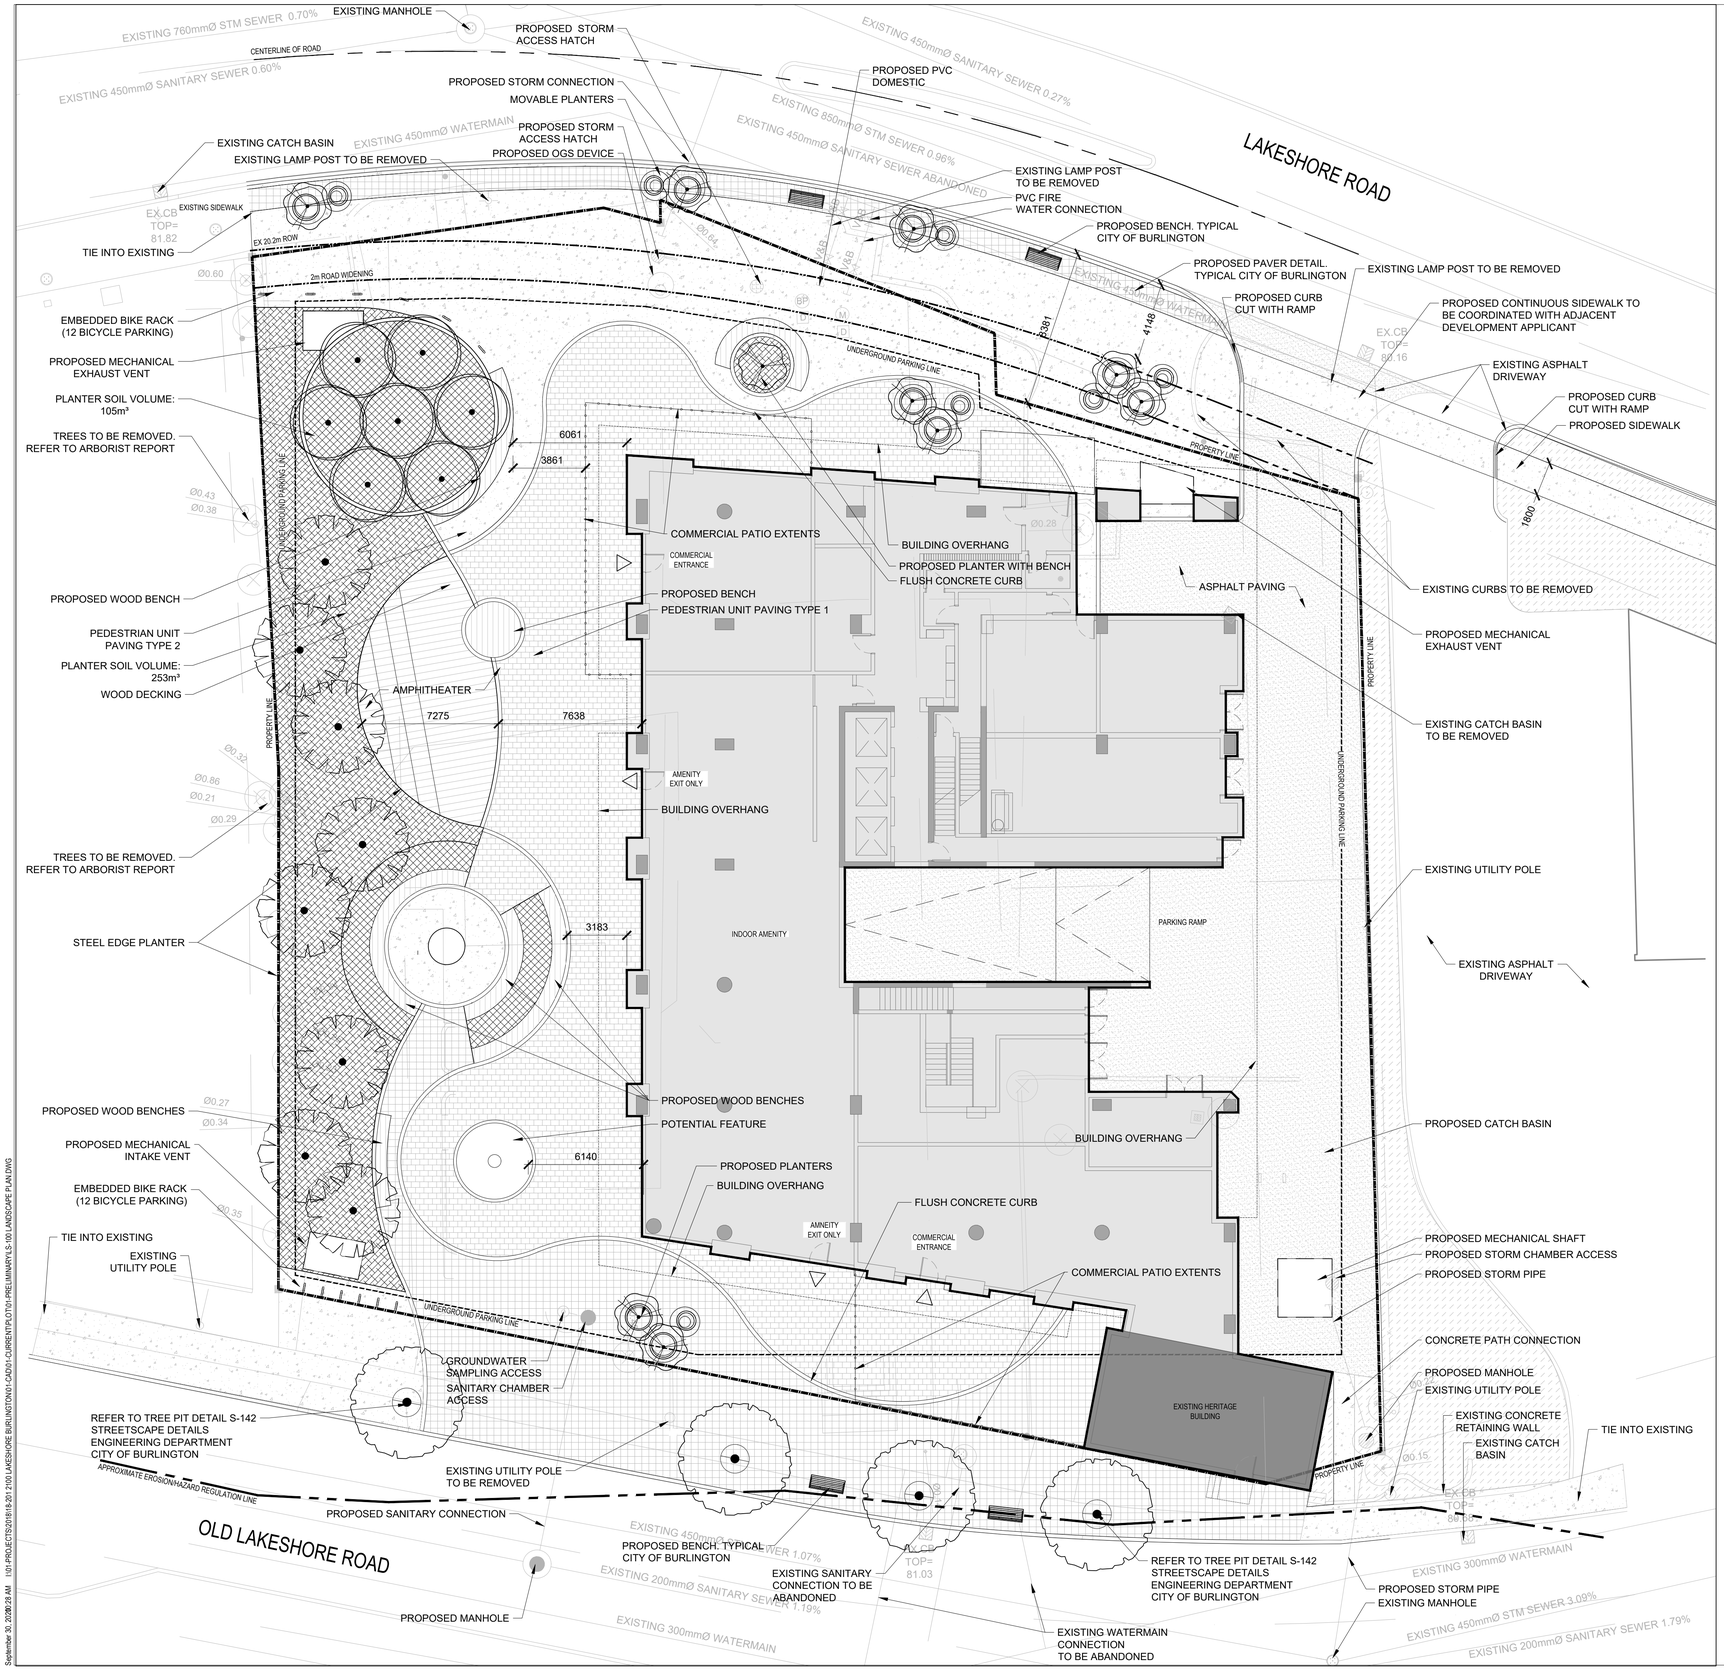


REFERENCE_NOTES_SCHEDULE

SYMBOL	ASPHALT PAVING DESCRIPTION
	VEHICULAR PAVING

SYMBOL	CONCRETE PAVING DESCRIPTION
	CoB TYPICAL CONCRETE PAVING

SYMBOL	UNIT PAVING DESCRIPTION
	PEDESTRIAN UNIT PAVING TYPE 1
	PEDESTRIAN UNIT PAVING TYPE 2

SYMBOL	SITE FURNISHING DESCRIPTION
	WOOD DECKING AND WOOD TOP BENCH

CONCEPT PLANT SCHEDULE

- DECIDUOUS TREES 3M
  -
- DECIDUOUS STREET TREE IN TREE TRENCH
  -
- SMALL DECIDUOUS TREE IN DOME
  -
- DECIDUOUS TREE IN PLANTER
  -
- PLANTING TYPE 1
  perennial | shrub
  -
- PLANTING TYPE 2
  grasses
  -
- EXISTING SOD
  -

NOTES:

1. PEDESTRIAN CONNECTIONS OFF SITE TO BE DISCUSSED AND COORDINATED WITH ADJACENT APPLICANT.
2. REFER TO CIVIL PLANS FOR COMPLETE GRADING AND SITE SERVICING
3. REFER TO ARBORIST REPORT AND PLAN FOR EXISTING TREES AND REMOVALS
4. REFER TO SITE SURVEY FOR ALL EXISTING SITE ELEMENTS

1:150 (0 1 2 3 4 5 10m)

NOT FOR CONSTRUCTION

no.	revision	date	by
01	ISSUED FOR OPA AND REZONING	2020-09-30	EO

CONTRACTOR MUST VERIFY ALL DIMENSIONS ON THE JOB AND REPORT ANY DISCREPANCY TO THE LANDSCAPE ARCHITECT BEFORE PROCEEDING WITH THE WORK.
ALL DRAWINGS AND SPECIFICATIONS ARE INSTRUMENTS OF SERVICE AND THE PROPERTY OF THE LANDSCAPE ARCHITECT WHICH MUST BE RETURNED AT THE COMPLETION OF THE WORK.
ALL DRAWINGS TO BE USED FOR CONSTRUCTION ONLY WHEN SIGNED BY THE LANDSCAPE ARCHITECT.

signed _____ date _____

STUDIO tla
20 Champlain Blvd. Suite 102 - Toronto ON - M3H 2Z1 info@terraplan.ca www.terraplan.ca

CLIENT
core Development Group

PROJECT
2096-2100 LAKESHORE ROAD AND
2093, 2097 & 2101 OLD LAKESHORE ROAD
BURLINGTON, ONTARIO

DRAWING
LANDSCAPE CONCEPT PLAN

DRAWN:	EO
CHECKED:	MB
SCALE:	
DATE:	9/29/2020
PROJECT NO.:	18-201

SHEET NO.: LS-100

ASSOCIATION OF LANDSCAPE ARCHITECTS ONTARIO MEMBER OALA

September 30, 2020 9:28 AM I:\01-PROJECTS\2018\18-201 2100 LAKESHORE BURLINGTON\01-CAD\01-CURRENT\PLOT\01-PRELIMINARY\LS-100 LANDSCAPE PLAN.DWG