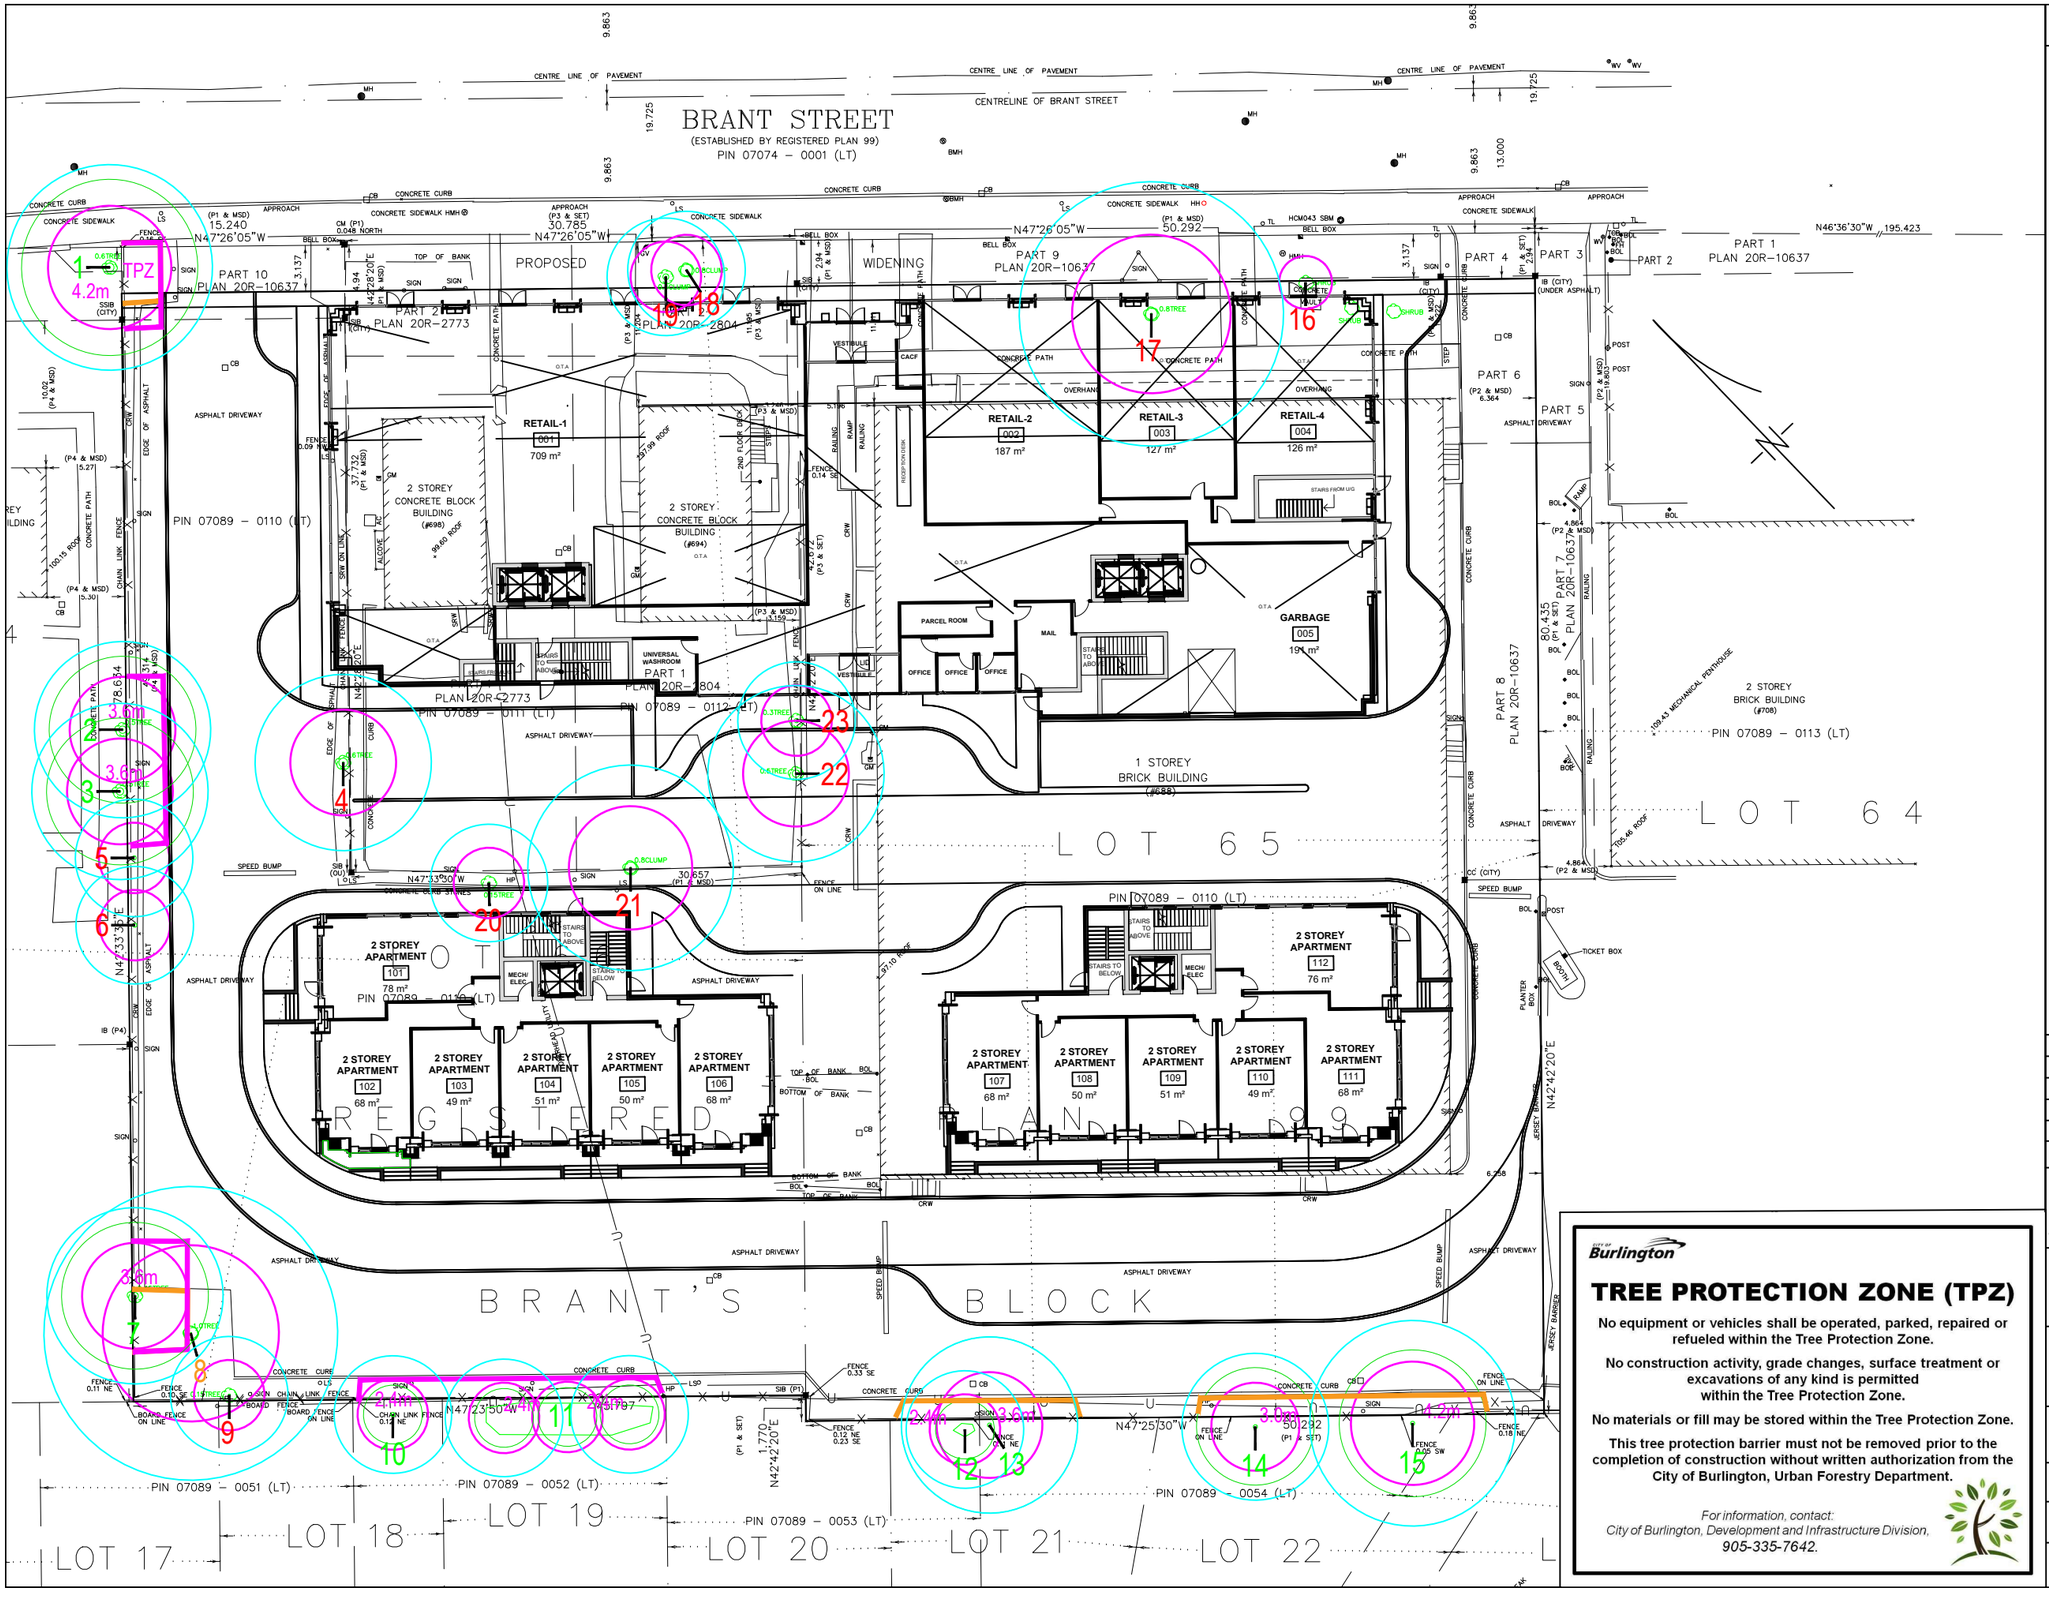


LEGEND

Tree Inventory

Refer to Table 1 of report dated 16 September 2022. Trees greater than 10cm DBH on and within six metres of the subject properties, and trees of all sizes within the road right-of-way were included in the inventory.

Tree Removals

The removal of 12 trees is required to accommodate the proposed development as indicated with RED Labels. The removal of additional 1 tree is recommended due to poor conditions as indicated with ORANGE label.

Tree Preservation

Preservation of the remaining 30 trees will be possible with the use of appropriate tree protection measures. Minimum tree preservation zones (mTPZ's) and required tree preservation hoarding are indicated in MAGENTA. Critical Root Zones (CRZ) are indicated in CYAN. mTPZ's indicate minimum distances for construction and disturbance adjacent to trees. Trees identified for preservation are indicated with GREEN labels.

Tree Label (GREEN), preservation recommended	12
Tree Label (RED), removal required	12
Tree Label (ORANGE), removal recommended	12
Minimum Tree Preservation Zone, with radius (m) from edge of tree, for planning purposes only	xm
Critical Root Zone	
Dripline (dark GREEN) for neighbours' trees	
Tree protection fence location (Thick Magenta)	
Surveyed Tree location	
Estimated Tree Location by KFCI	

0 10m 20m

No.	Issue/Revisions	Date	By
1	Report Submission	16 Sep. '22	KH
2	Updated Site Plan Base Report Re-Submission	13 Jan. '23	AW

Base Data: Chamberlain Architect Services Ltd. (site plan)

TREE PROTECTION ZONE (TPZ)

No equipment or vehicles shall be operated, parked, repaired or refueled within the Tree Protection Zone.

No construction activity, grade changes, surface treatment or excavations of any kind is permitted within the Tree Protection Zone.

No materials or fill may be stored within the Tree Protection Zone.

This tree protection barrier must not be removed prior to the completion of construction without written authorization from the City of Burlington, Urban Forestry Department.

For information, contact:
City of Burlington, Development and Infrastructure Division,
905-335-7642.

KUNTZ FORESTRY CONSULTING Inc.
PO Box 1267 Lakeshore W PO
146 Lakeshore Road West
Oakville ON L6K 0B3
289.837.1871
www.kuntzforestry.ca
consult@kuntzforestry.ca

Client
Wilk Associates Landscape Architecture Ltd.
1496 Safari Road, P.O. Box 162
Milgrove, Ontario L0R 1V0

Property
688-698 Brant Street
Burlington, Ontario

Existing Conditions, Proposed Site Plan
Tree Inventory and Preservation Plan

Project	P3436	Figure 1
Date	13 JANUARY 2023	
Scale	1:400	