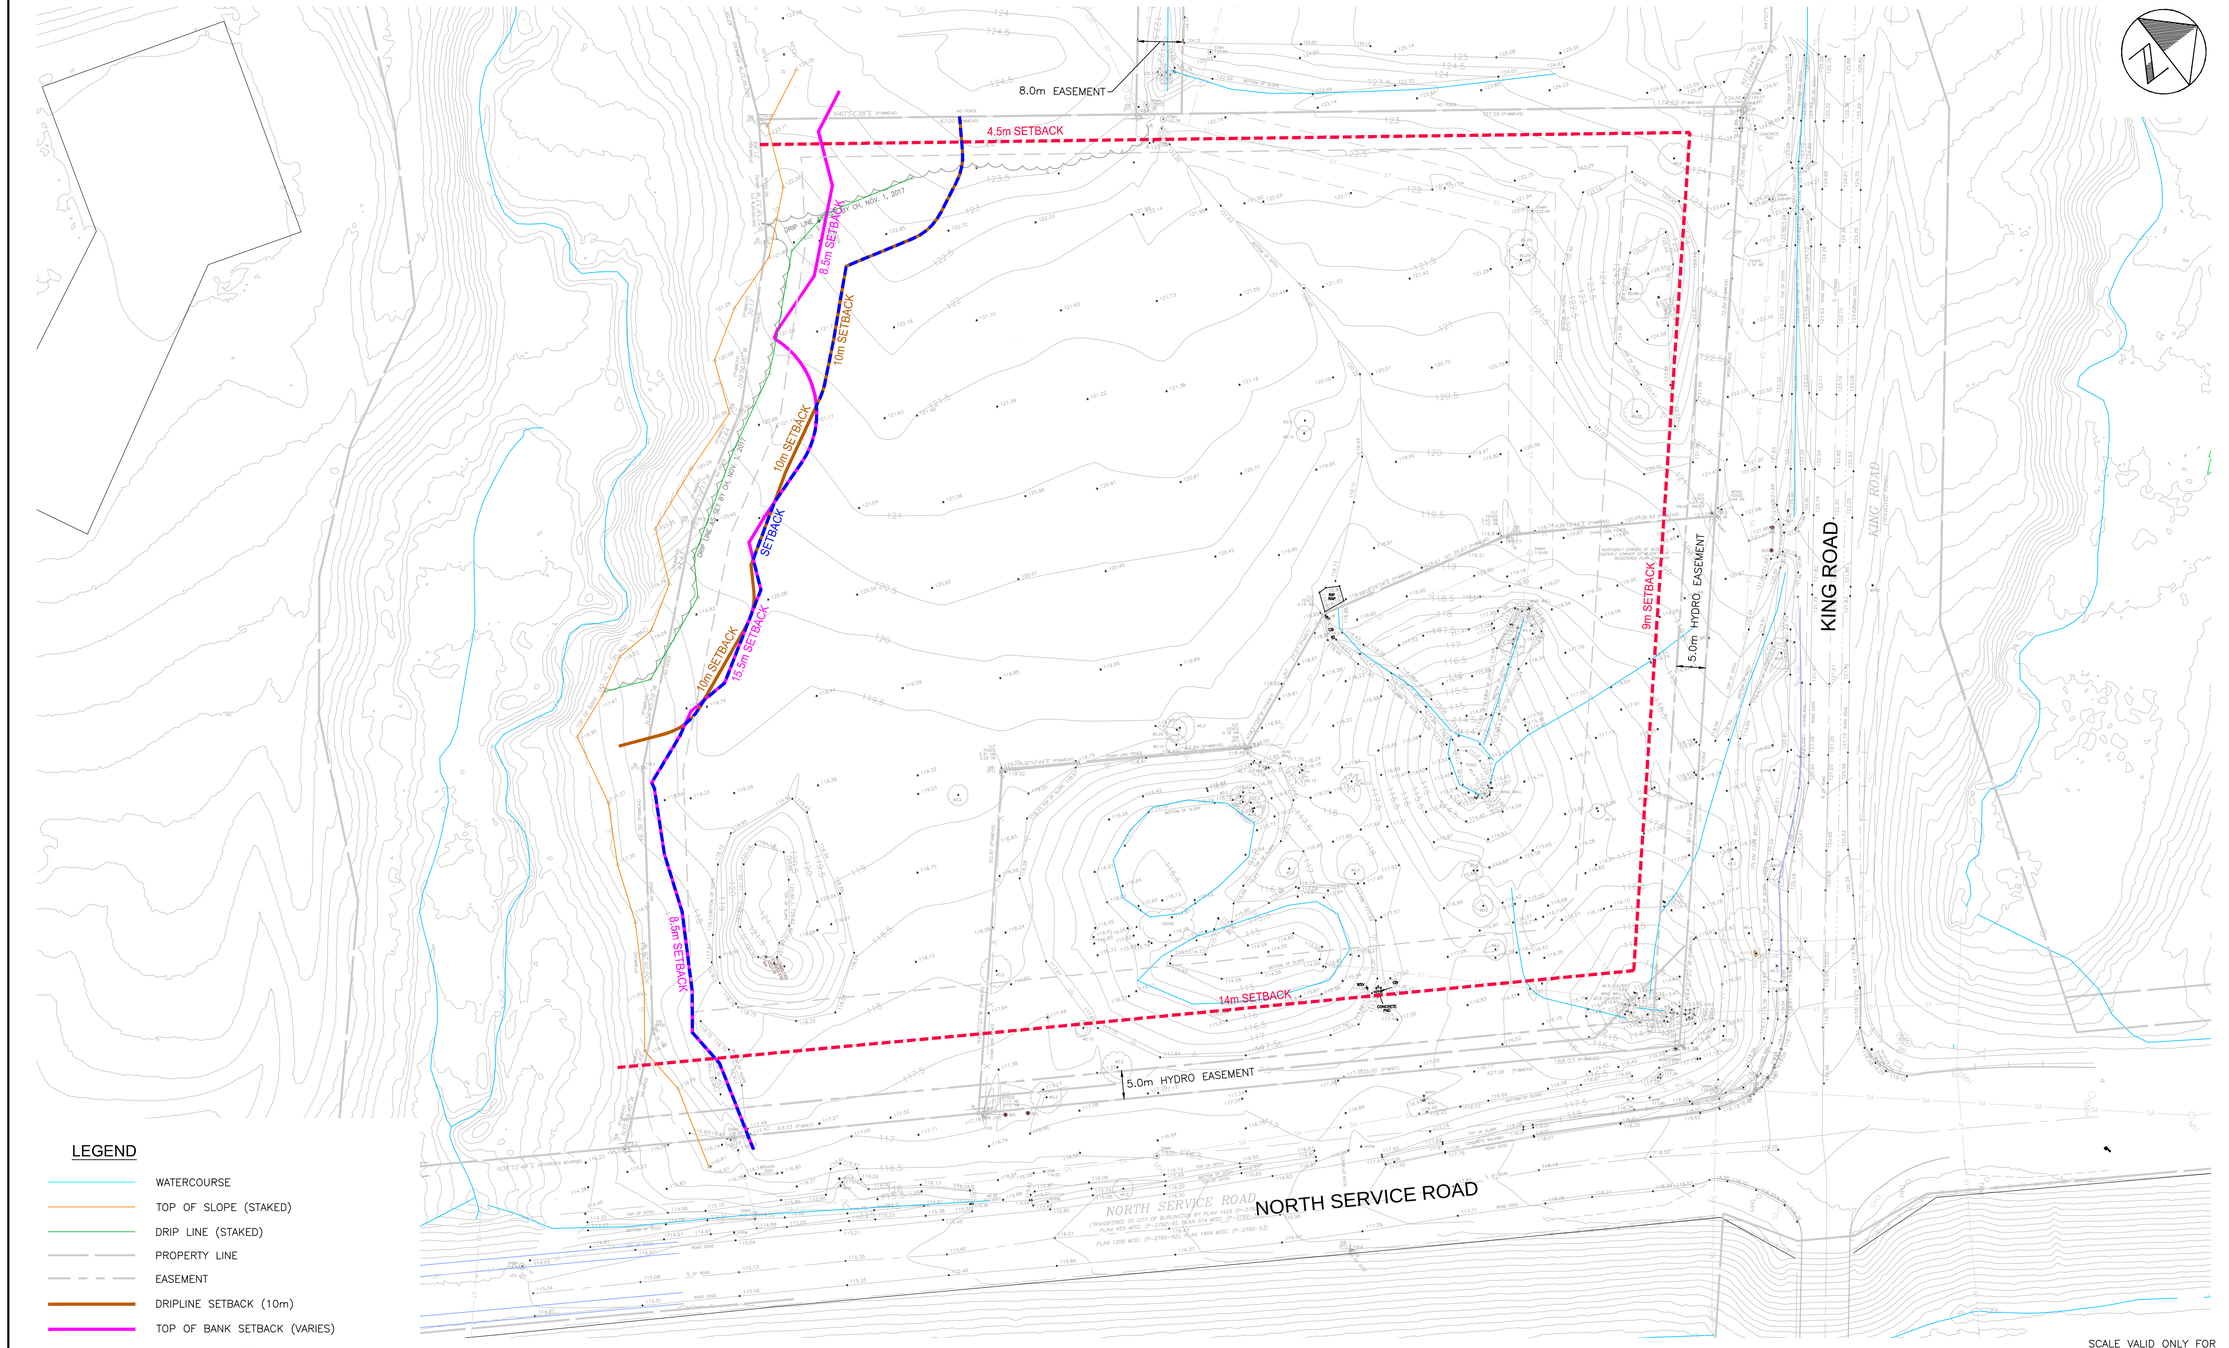


LEGEND

- WATERCOURSE
- TOP OF SLOPE (STAKED)
- DRIP LINE (STAKED)
- PROPERTY LINE
- EASEMENT
- DRIPLINE SETBACK (10m)
- TOP OF BANK SETBACK (VARIES)
- UPDATED SETBACK LIMIT
- ROW SETBACK LIMIT
- 0.5m ELEVATION CONTOUR
- EXISTING STORM SEWER
- EXISTING STORM MAINTENANCE HOLE

SCALE VALID ONLY FOR 24"x36" VERSION

1450 KING ROAD ASTRA REALTY MANAGEMENT INCORPORATED	SETBACK LIMIT PLAN	wsp	Scale 1:500 (0 5 10 20) Consultant File No. WW21012079 Drawing No. SHEET 1 OF 14

Path: I:\WW21012079 - Quantum\14 CAD\WP\PROJECTS\2023-04 (Update)\Dwg 1 - SetBack.dwg
Plotted By: richard.bartolo
Last Saved By: richard.bartolo
Plotted: 2023-05-03
Last Saved: 2023-05-02