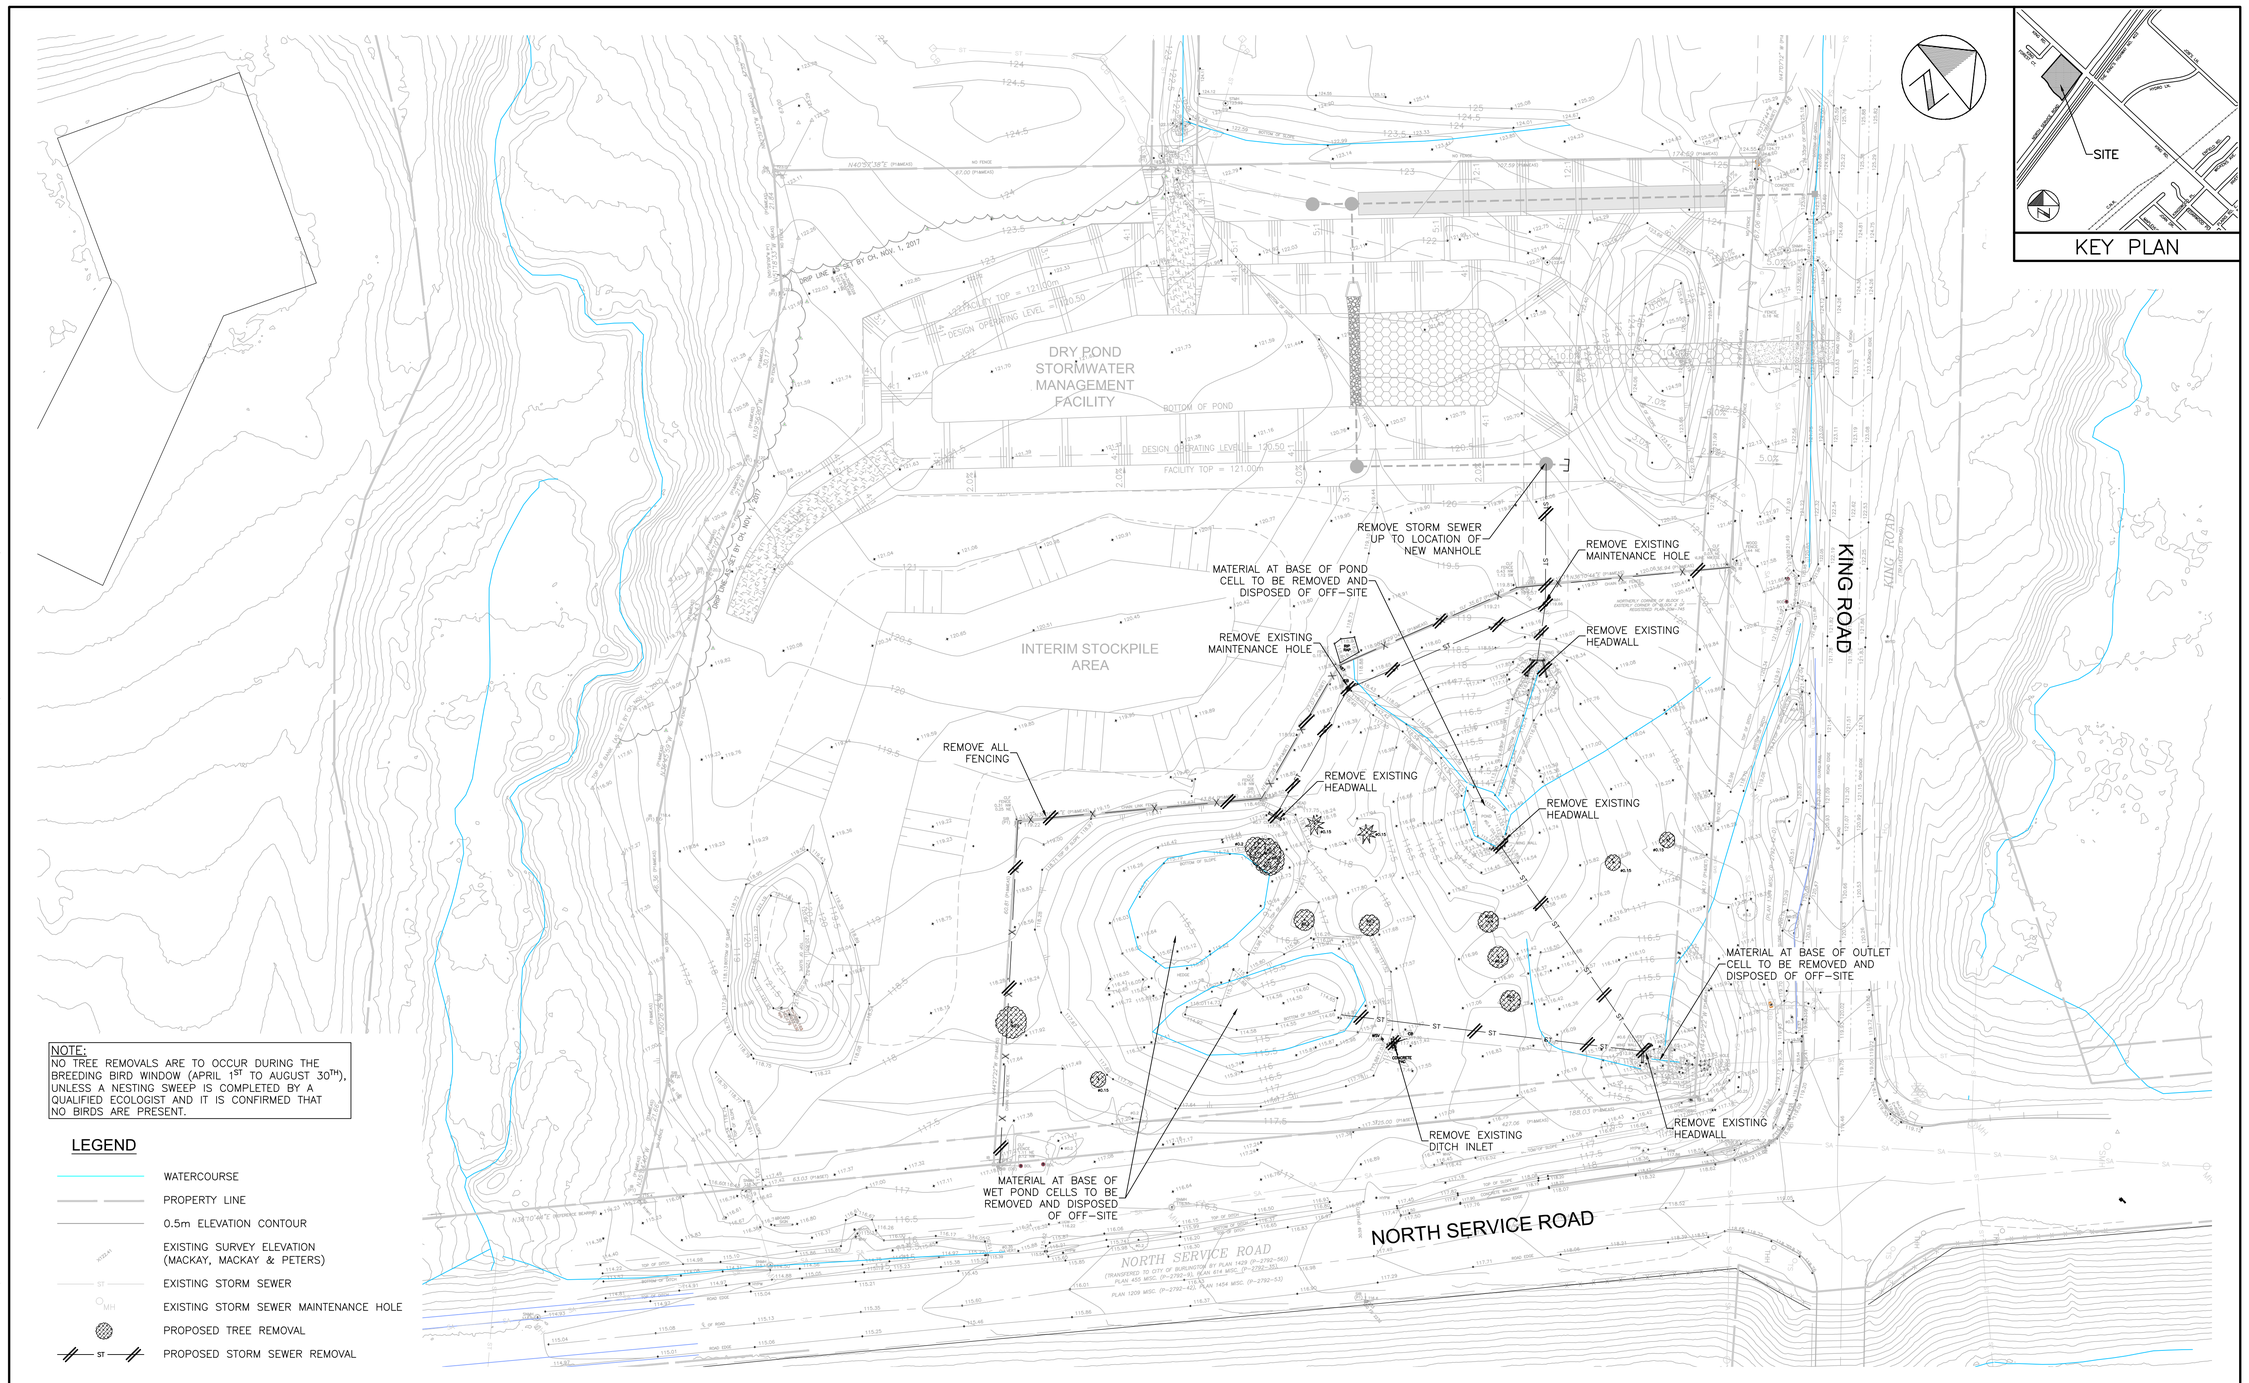


KEY PLAN

NOTE:
NO TREE REMOVALS ARE TO OCCUR DURING THE BREEDING BIRD WINDOW (APRIL 1ST TO AUGUST 30TH), UNLESS A NESTING SWEEP IS COMPLETED BY A QUALIFIED ECOLOGIST AND IT IS CONFIRMED THAT NO BIRDS ARE PRESENT.

LEGEND

- WATERCOURSE
- PROPERTY LINE
- 0.5m ELEVATION CONTOUR
- EXISTING SURVEY ELEVATION (MACKAY, MACKAY & PETERS)
- EXISTING STORM SEWER
- EXISTING STORM SEWER MAINTENANCE HOLE
- PROPOSED TREE REMOVAL
- PROPOSED STORM SEWER REMOVAL

No	Date	Drawn	Appr'd	Revisions
2	23-05-02	RMB	MJS	ISSUED FOR SPA SUBMISSION
1	22-01-14	MBK	MJS	INITIAL SPA SUBMISSION

APPROVALS

NOT TO BE USED FOR CONSTRUCTION

Design	MS	Checked	RBS
Drawn	MBK	Checked	MS

Scale 1:500 (0 5 10 20)

Date JANUARY 2022

LICENSED PROFESSIONAL ENGINEER M. J. SENIOR 100116627 5/2/2023 PROVINCE OF ONTARIO

1450 KING ROAD
ASTRA REALTY MANAGEMENT INCORPORATED

DECOMMISSIONED CONDITIONS REMOVALS PLAN

wsp

Contract No.

Consultant File No. WW21012079

Drawing No.

SHEET 12 OF 14

Plotted: 2023-11-06
Last Saved: 2023-05-02
Plotted By: wds_richard.bartolo
Last Saved By: richard.bartolo
Path: D:\WW2101279 - Quantum\14 CAD\WR\PROJECTS\2023-04 (Update)\Dwg 12 - DecommRemovals.dwg