


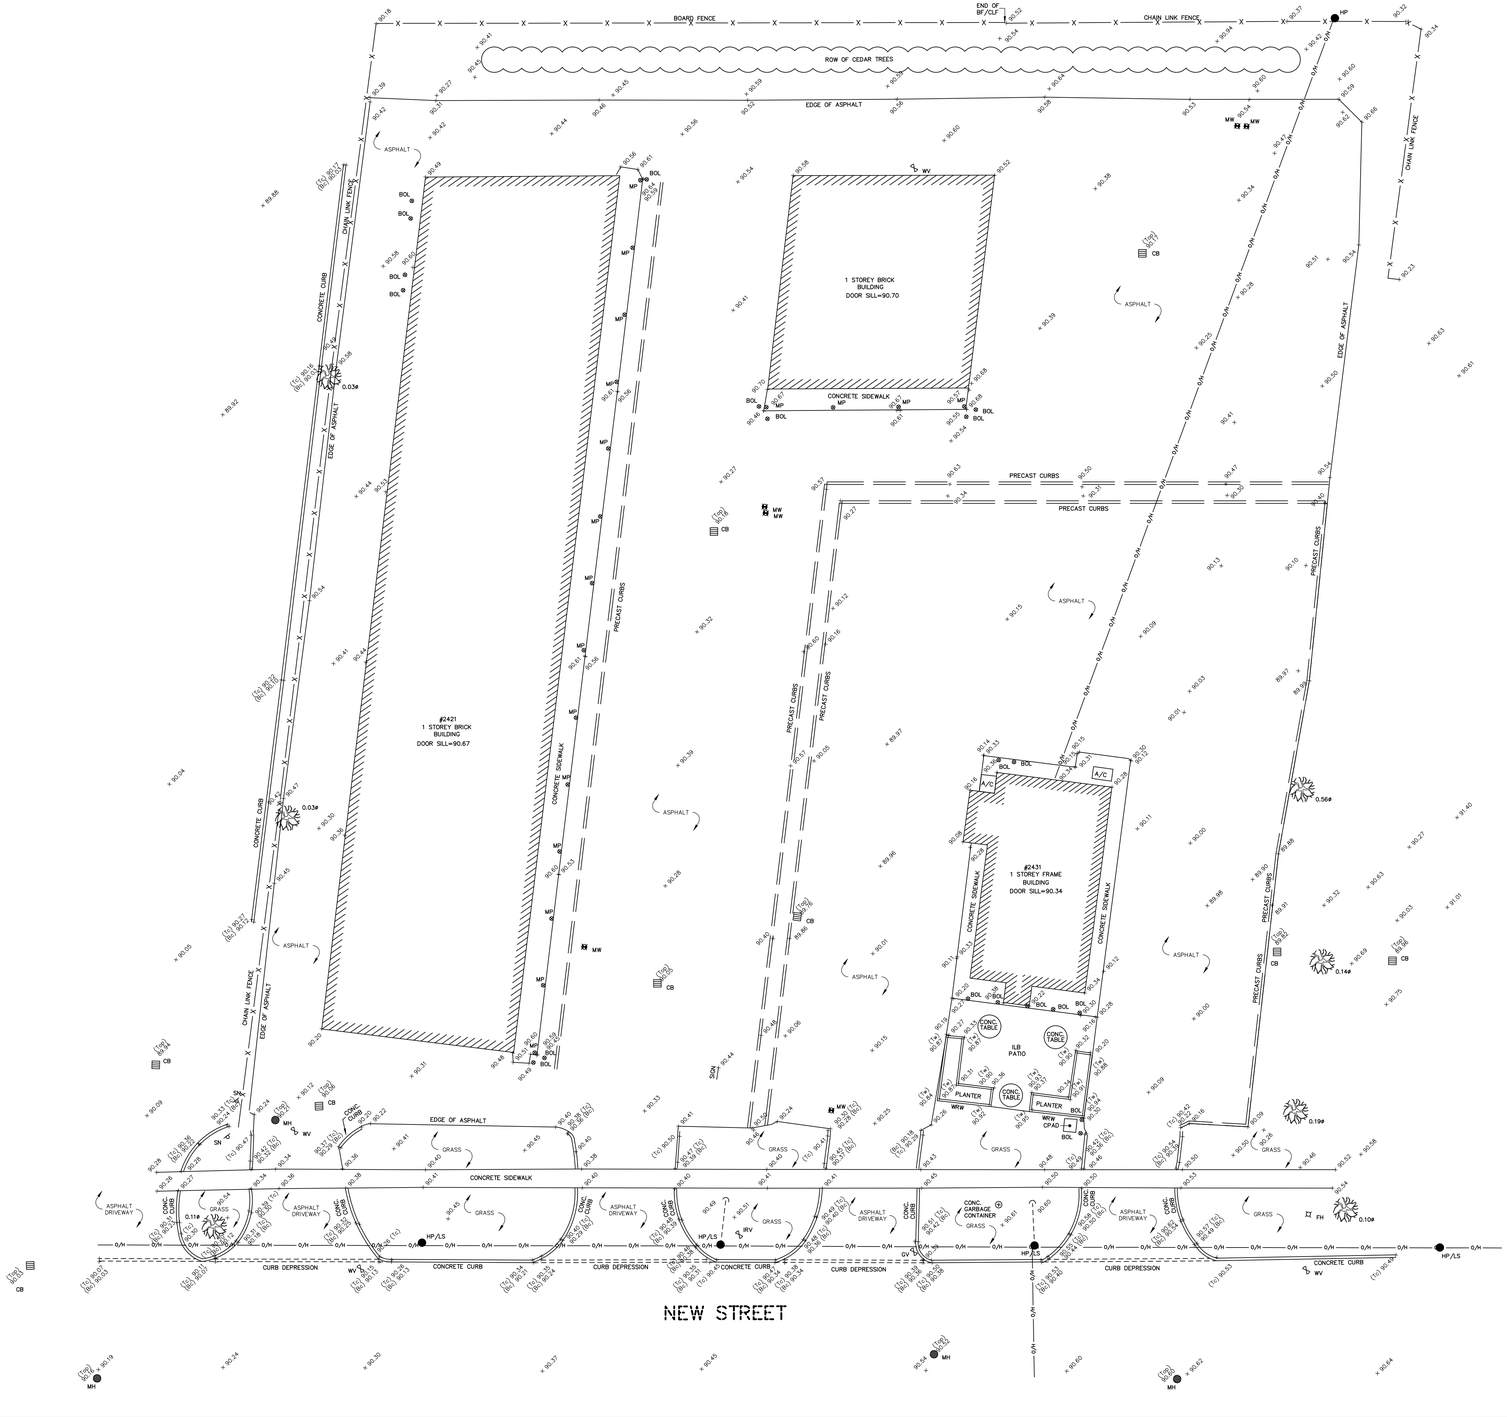

KEY PLAN
(NOT TO SCALE)

TOPOGRAPHY OF
#2421 AND #2431 NEW STREET
CITY OF BURLINGTON

SCALE 1:200

5 0 5 10 15 20m

METRIC: DISTANCES SHOWN HEREON ARE IN METRES AND CAN BE CONVERTED TO FEET BY DIVIDING BY 0.3048

NOTE
THIS IS NOT A PLAN OF SURVEY AND SHALL NOT BE USED FOR CONSTRUCTION DESIGN, TRANSACTION, OR MORTGAGE PURPOSES.

ELEVATION
ELEVATIONS SHOWN HEREON ARE GEODETIC AND ARE REFERRED TO CITY OF BURLINGTON BENCHMARK No. 360, HAVING AN ELEVATION OF 87.949 METRES.

LEGEND

(Tc)	DENOTES TOP OF CURB
(Bc)	DENOTES BOTTOM OF CURB
(Tw)	DENOTES TOP OF WALL
123.45	DENOTES EXISTING GRADE ELEVATION
MW	DENOTES MONITORING WELL
BOL	DENOTES BOLLARD
CB	DENOTES CATCH BASIN
0.1ø	DENOTES DECIDUOUS TREE WITH TRUNK DIAMETER
	DENOTES DOWN GUY ANCHOR
FH	DENOTES FIRE HYDRANT
GV	DENOTES GAS VALVE
HP/LS	DENOTES HYDRO POLE WITH LAMP STANDARD
MH	DENOTES MANHOLE
SN	DENOTES SIGN
MP	DENOTES METAL POST
WV	DENOTES WATER VALVE
O/H	DENOTES HYDRO SERVICE (OVERHEAD)
IRV	DENOTES IRRIGATION VALVE
CONC.	DENOTES CONCRETE
ILB	DENOTES INTERLOCKING BRICK
CPAD	DENOTES CONCRETE PAD
BF	DENOTES BOARD FENCE
CLF	DENOTES CHAIN LINK FENCE
A/C	DENOTES AIR CONDITIONER

MUNICIPAL ADDRESS
#2421 AND #2431 NEW STREET, BURLINGTON

THE FIELD WORK WAS COMPLETED ON THE 24th DAY OF OCTOBER, 2017

FIELD:	A.M.	DRAWN:	S.D.	CHECKED:	W.G.	JOB NO:	17-218
DWG NAME:	17-218TP01	PLOT INFO:	09:50 10/Nov/2017			WORK ORDER NO:	20668