
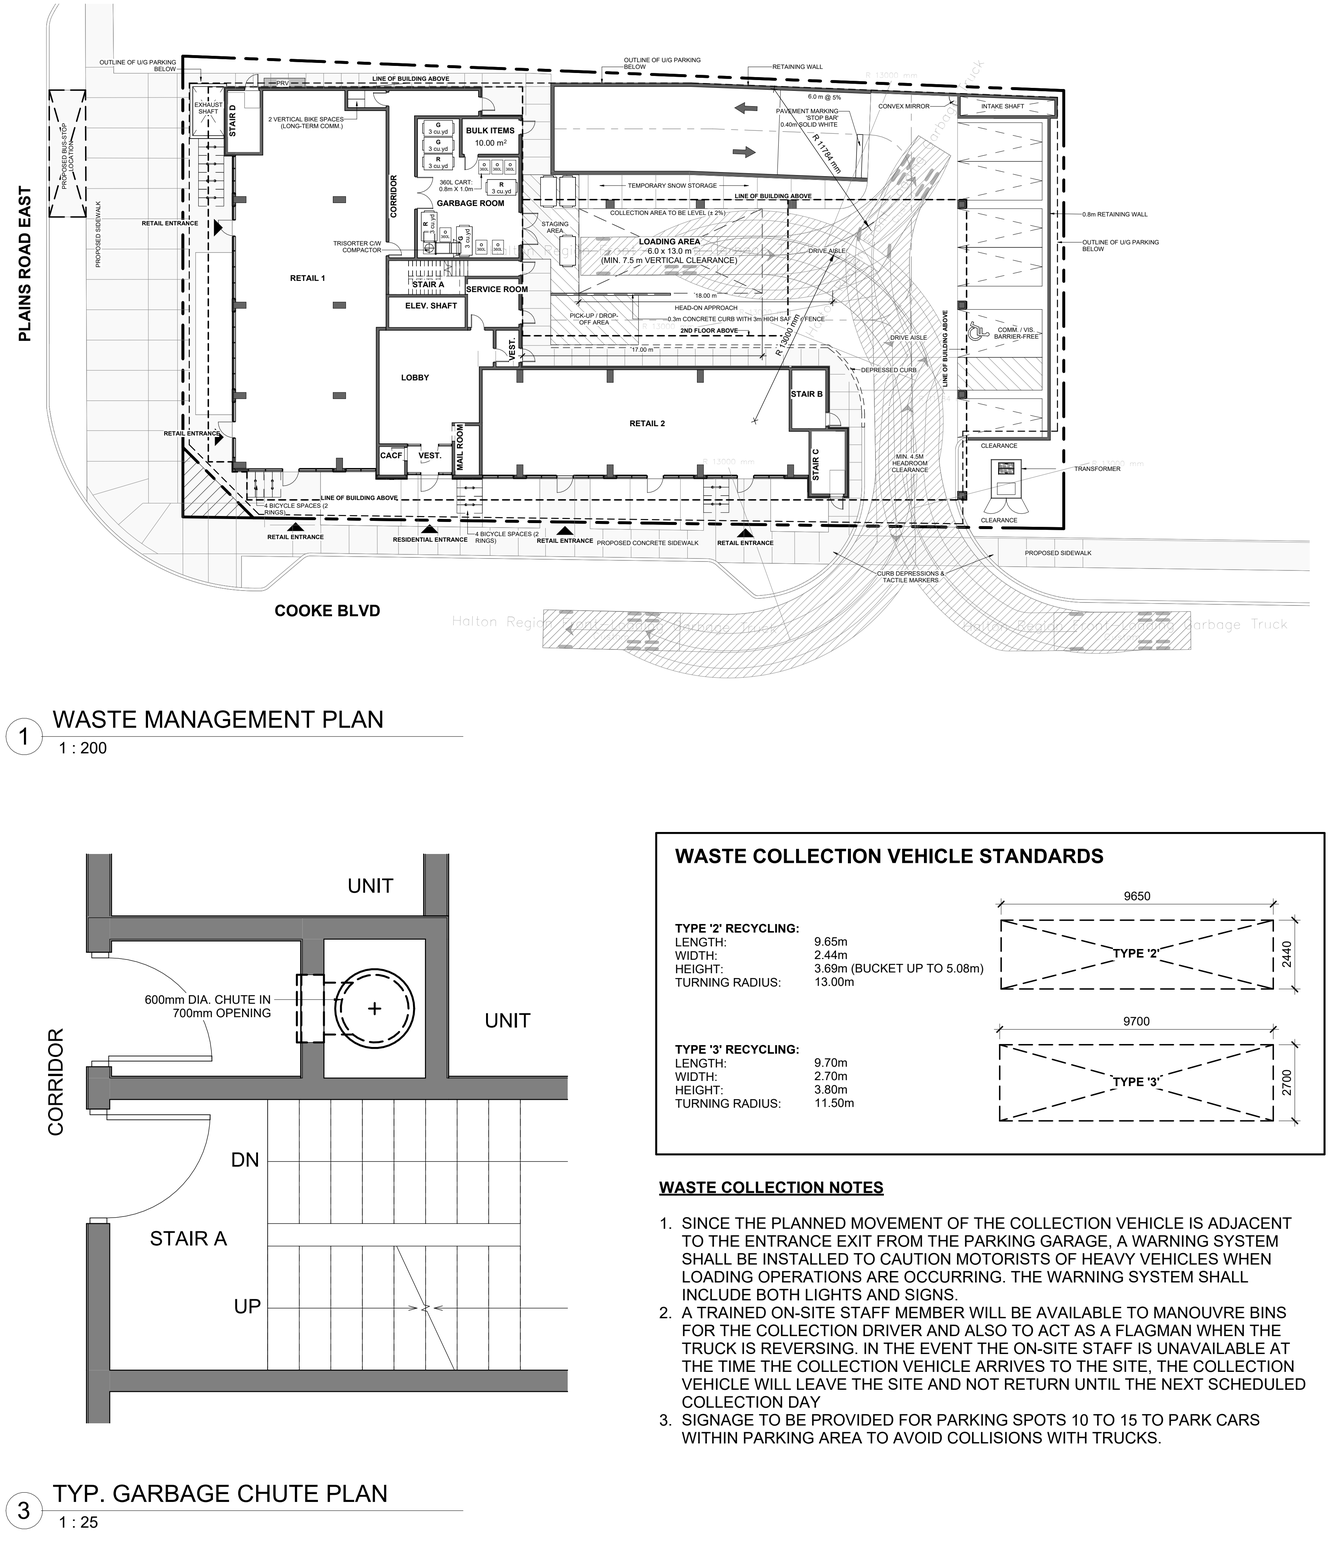


1 WASTE MANAGEMENT PLAN
1 : 200

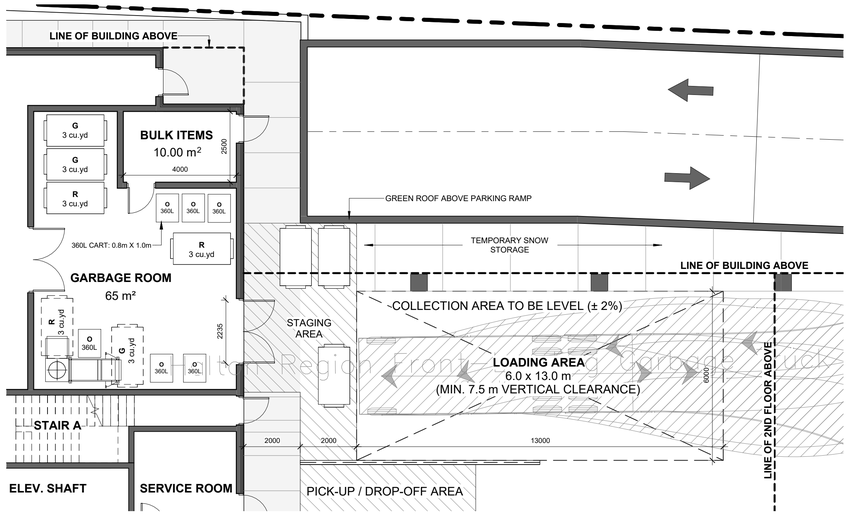

2 GARBAGE AREA LOADING PLAN
1 : 100

3 TYP. GARBAGE CHUTE PLAN
1 : 25

WASTE COLLECTION VEHICLE STANDARDS

TYPE '2' RECYCLING:

LENGTH:	9.65m
WIDTH:	2.44m
HEIGHT:	3.69m (BUCKET UP TO 5.08m)
TURNING RADIUS:	13.00m

TYPE '3' RECYCLING:

LENGTH:	9.70m
WIDTH:	2.70m
HEIGHT:	3.80m
TURNING RADIUS:	11.50m

WASTE COLLECTION NOTES

1. SINCE THE PLANNED MOVEMENT OF THE COLLECTION VEHICLE IS ADJACENT TO THE ENTRANCE EXIT FROM THE PARKING GARAGE, A WARNING SYSTEM SHALL BE INSTALLED TO CAUTION MOTORISTS OF HEAVY VEHICLES WHEN LOADING OPERATIONS ARE OCCURRING. THE WARNING SYSTEM SHALL INCLUDE BOTH LIGHTS AND SIGNS.
2. A TRAINED ON-SITE STAFF MEMBER WILL BE AVAILABLE TO MANOUVRE BINS FOR THE COLLECTION DRIVER AND ALSO TO ACT AS A FLAGMAN WHEN THE TRUCK IS REVERSING. IN THE EVENT THE ON-SITE STAFF IS UNAVAILABLE AT THE TIME THE COLLECTION VEHICLE ARRIVES TO THE SITE, THE COLLECTION VEHICLE WILL LEAVE THE SITE AND NOT RETURN UNTIL THE NEXT SCHEDULED COLLECTION DAY
3. SIGNAGE TO BE PROVIDED FOR PARKING SPOTS 10 TO 15 TO PARK CARS WITHIN PARKING AREA TO AVOID COLLISIONS WITH TRUCKS.

WASTE COLLECTION REQUIREMENTS

RESIDENTIAL UNITS	TOTAL 161 UNITS ON 11 FLOORS
COMMERCIAL AREA	2 UNITS ON GROUND FLOOR

GARBAGE

For "Multi-Residential Apartment Buildings", one 3-Cu.Yd Front End Bin will be provided for every fifty-four (54) residential units.

Recycling Receptacles Required:	3	3-Cu.Yd Front End Bins, compacted
Recycling Receptacles Provided:	3	3-Cu.Yd Front End Bins, compacted

Dimensions for Front End Garbage Receptacles

Container Size	Width	Height	Depth
3 Cu.Yd	2.03 m	1.22 m	1.12 m

RECYCLABLE MATERIAL

For "Multi-Residential Apartment Buildings", one 3-Cu.Yd Front End Bin will be provided for every forty-two (42) residential units.

Recycling Receptacles Required:	3	3-Cu.Yd Front End Bins
Recycling Receptacles Provided:	3	3-Cu.Yd Front End Bins

ORGANIC WASTE

For "Multi-Residential Apartment Buildings", one 360L Wheeled Cart will be provided for every Twenty-Five (25) residential units.

Organic Waste Receptacles Required:	6	360L Wheeled Cart
Organic Waste Receptacles Provided:	6	360L Wheeled Cart

BULK WASTE

A temporary area within the property, with direct access, will be provided.

Bulk Waste Storage Area Provided:	10.0	sq.m

35 PLAINS ROAD EAST

BURLINGTON, ONTARIO


© Copyright KFA Architects and Planners Inc., all rights reserved. No part of this document whether printed form or supplied as digital data may be reproduced, stored in a retrieval system or transmitted in any form or by any means, mechanical photocopying, recording or otherwise without the prior written permission of KFA Architects and Planners Inc..
All dimensions to be checked on site by the contractor. Drawings are not to be scaled, any discrepancies are to be reported to the Architect before proceeding with the work.

Revisions


6	Issued for PAC	2023-11-22
12	Issued for OPA & ZBLA	2025-01-20
13	Issued for OPA & ZBLA	2025-05-23

Notes

Context Plan

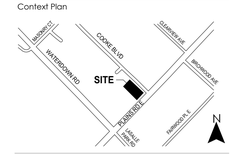

Project North

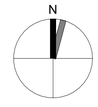

Stamp

Client

JANIK GROUP
1020 Lawrence Ave West, Suite 302
Toronto, Ontario
M6A 1C8

KFA architects + planners inc.
197 SPADINA AVE • SUITE 500
TORONTO • ON • M5T 2C8
416.633.6226 – telephone
www.kfarchitecture.com

Project No.:	21024
Scale:	As indicated
Issue Date:	11/21/2023
Drawn By:	AC

Title

WASTE MANAGEMENT PLAN

No.

A004