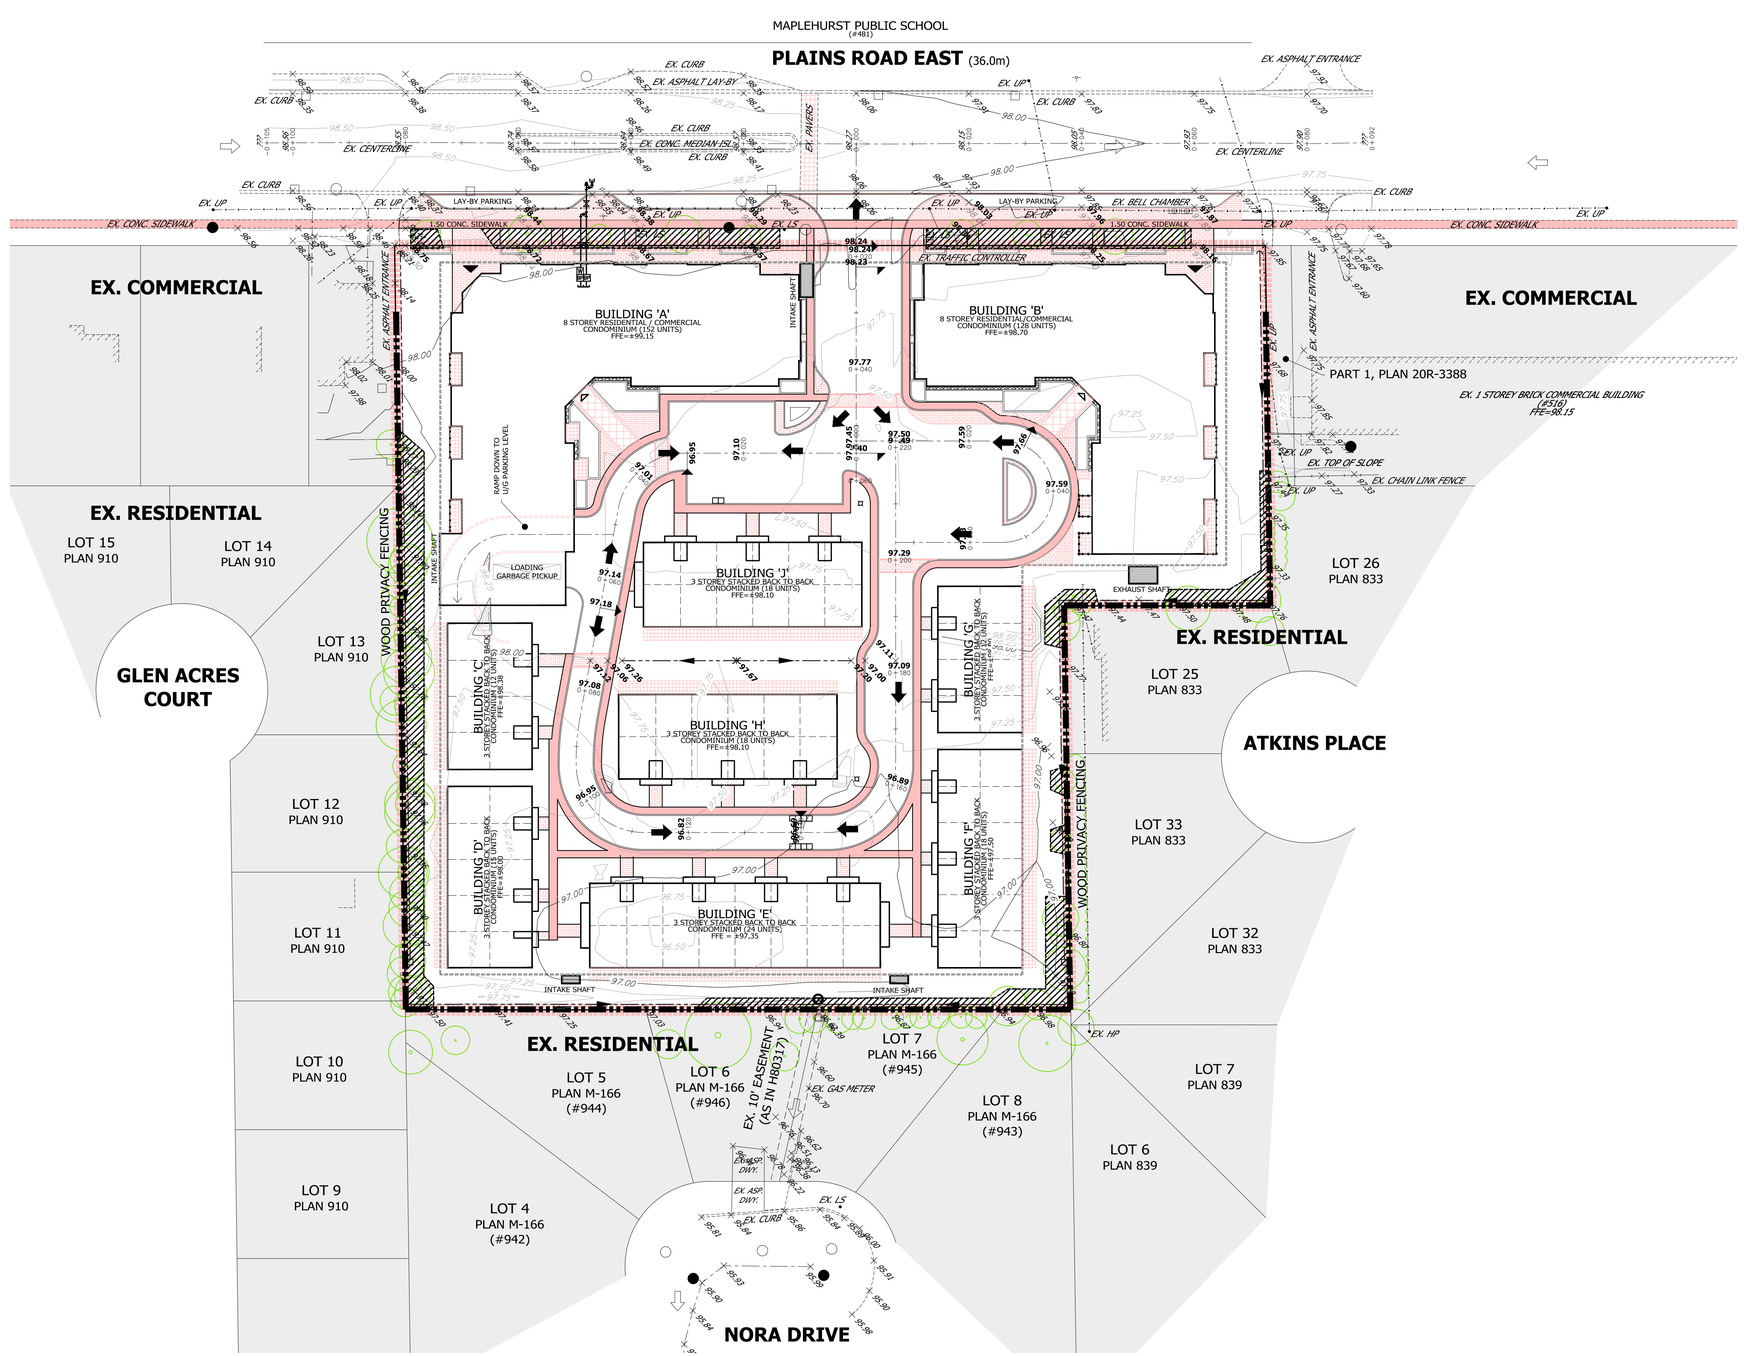


LEGEND

- EXISTING CONTOUR AND ELEVATION
- PROPOSED ELEVATION
- EXISTING ELEVATION
- FUTURE ELEVATION
- TOP/BOTTOM OF CURB ELEVATION
- MAXIMUM 3:1 SLOPE
- PROPOSED SWALE
- PROPOSED OVERLAND FLOW DIRECTION
- EXISTING OVERLAND FLOW DIRECTION
- PROPOSED, EXISTING STORM MANHOLE
- PROPOSED, EXISTING SANITARY MANHOLE
- SINGLE CATCHBASIN/AREA DRAIN TO PARKING LEVEL
- DOUBLE CATCHBASIN/AREA DRAIN TO PARKING LEVEL
- HYDRANT & VALVE
- VALVE AND BOX
- LIMIT OF PROPERTY
- FUTURE/EXISTING DEVELOPMENT LANDS
- TREE PROTECTION ZONE (REFER TO TREE INVENTORY AND PRESERVATION PLAN FOR DETAILS)

urbantech
Urbantech Consulting, A Division of Leighton-Zec Ltd.
3760 14th Avenue, Suite 301, Markham, Ontario L3R 3T7
tel: 905.946.9461 fax: 905.946.9595

GRADING CONCEPT

484 & 490 PLAINS ROAD EAST
CITY OF BURLINGTON, HALTON REGION

NATIONAL HOMES (PLAINS ROAD) LP

PROJECT No.: 17-539

DATE: SEPTEMBER 2017

SCALE:

FIGURE No.: **GR**

File: C:\Users\OSomervill\Desktop\OS WORKING FOLDER\Projects\OS_17-539\Drawings_Site Plan\Grading Plan\17-539_Grading.dwg - Revised by <OSOMERVILLE> - Wed, Sep 13 2017 - 6:03pm