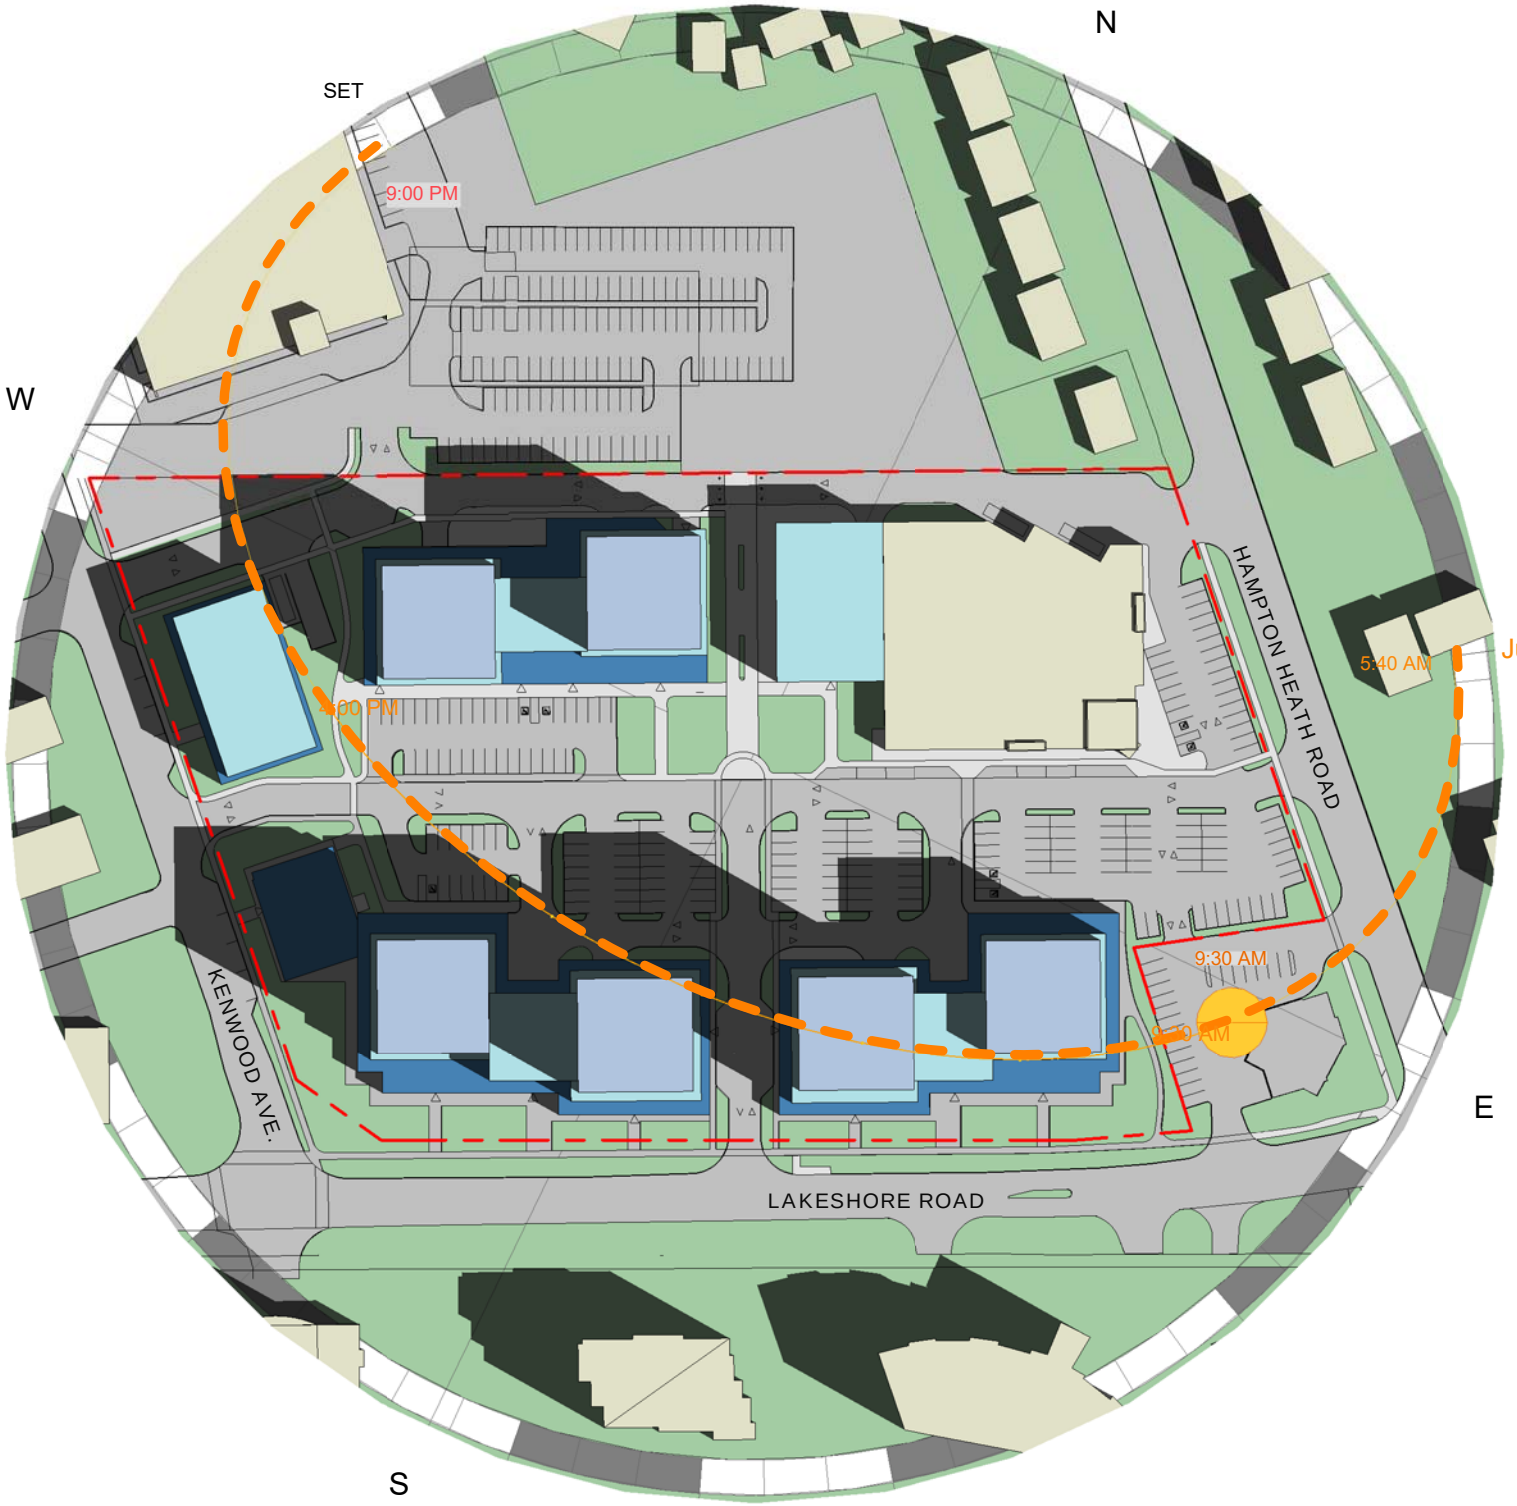


CYNTHIA ZAHORUK ARCHITECTS
3077 NEW STREET,
BURLINGTON, ON L7N1M6
905.331.4480

LAKESIDE VILLAGE

MIXED-USE DEVELOPMENT

5353 LAKESHORE ROAD
BURLINGTON, ONTARIO


SHADOW STUDY

JUNE 21
9:30 AM EDT

0 10 20 30 METERS

S.01

PREPARED
Apr 18th ,2018

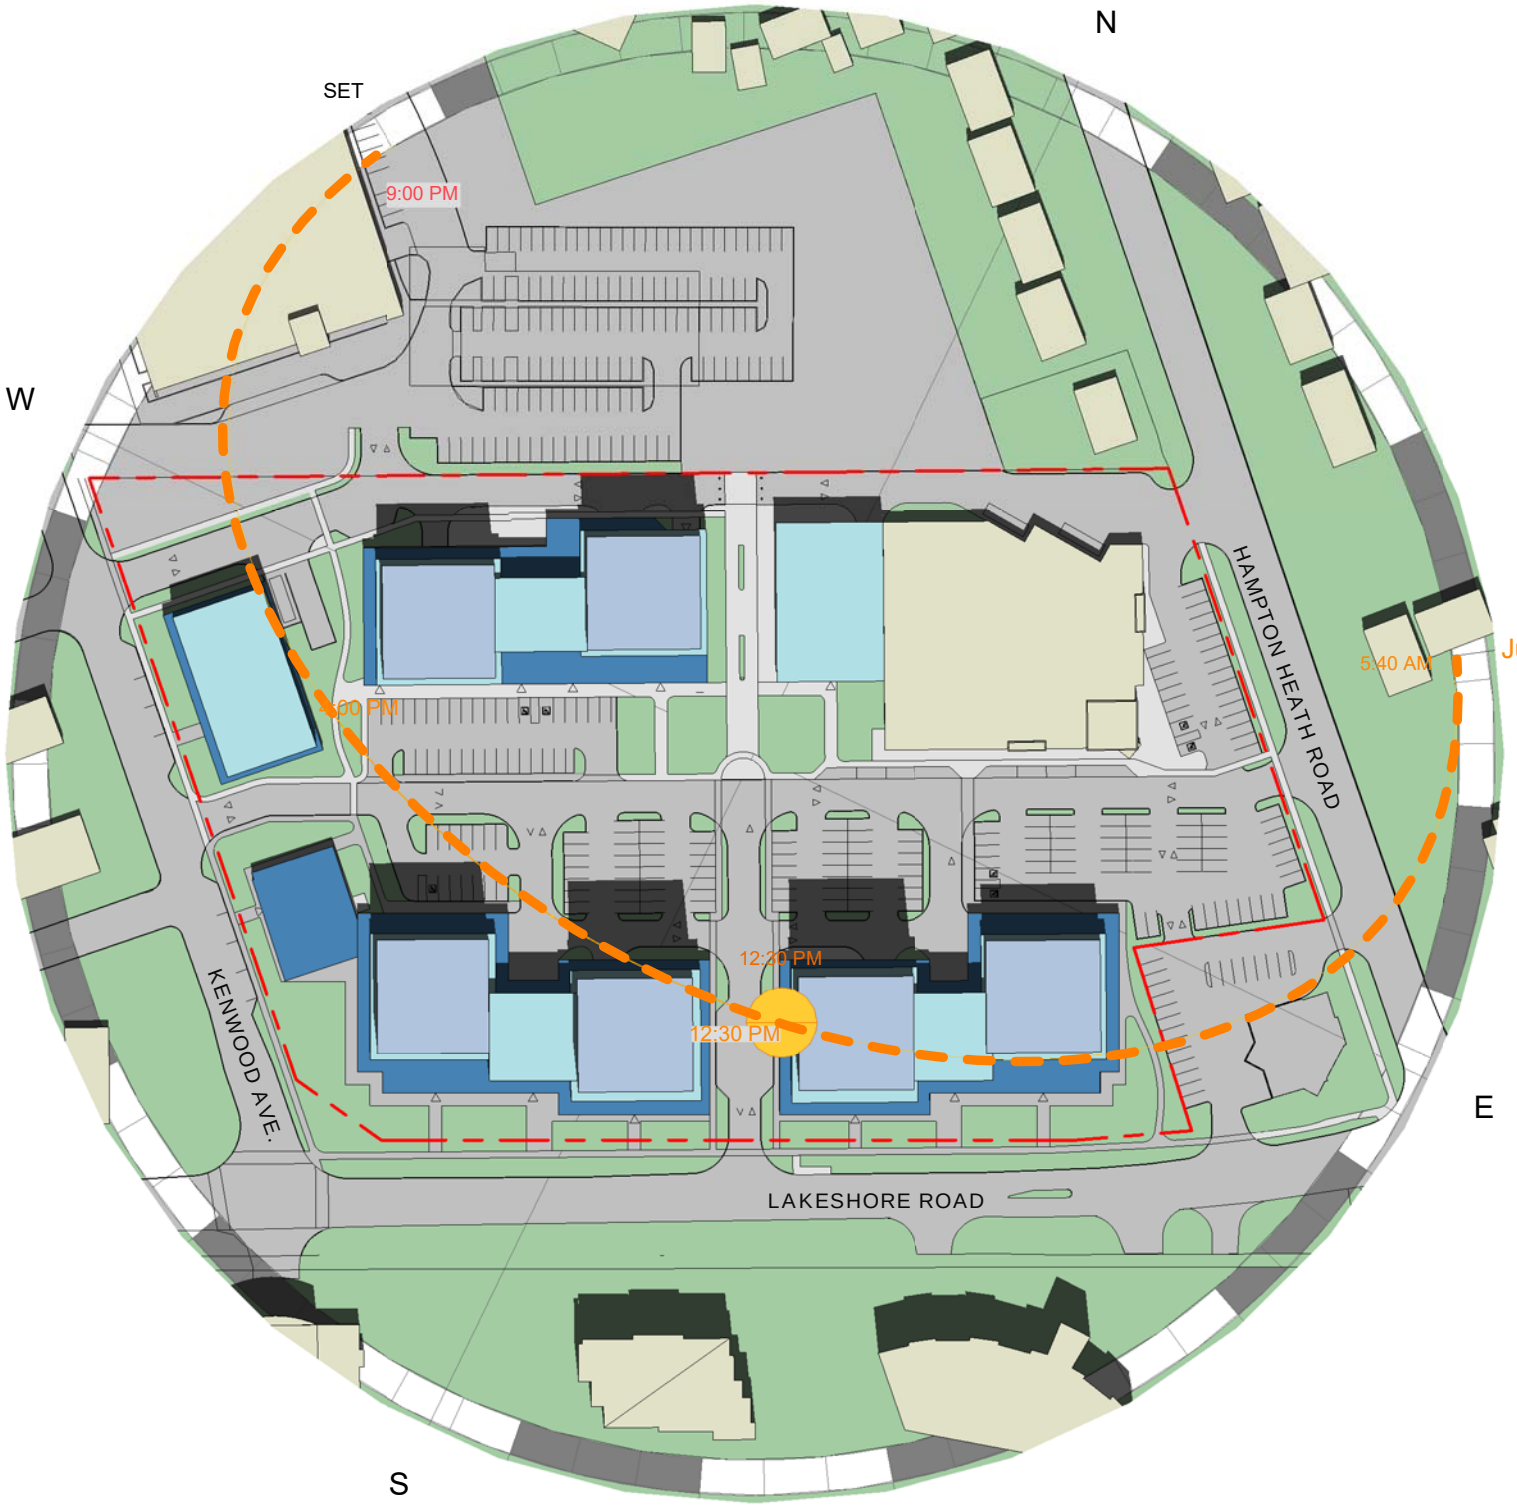

CYNTHIA ZAHORUK ARCHITECTS
3077 NEW STREET,
BURLINGTON, ON L7N1M6
905.331.4480

LAKESIDE VILLAGE

MIXED-USE DEVELOPMENT

5353 LAKESHORE ROAD
BURLINGTON, ONTARIO


SHADOW STUDY

JUNE 21
12:30 PM EDT

0 10 20 30 METERS

S.02

PREPARED
Apr 18th ,2018

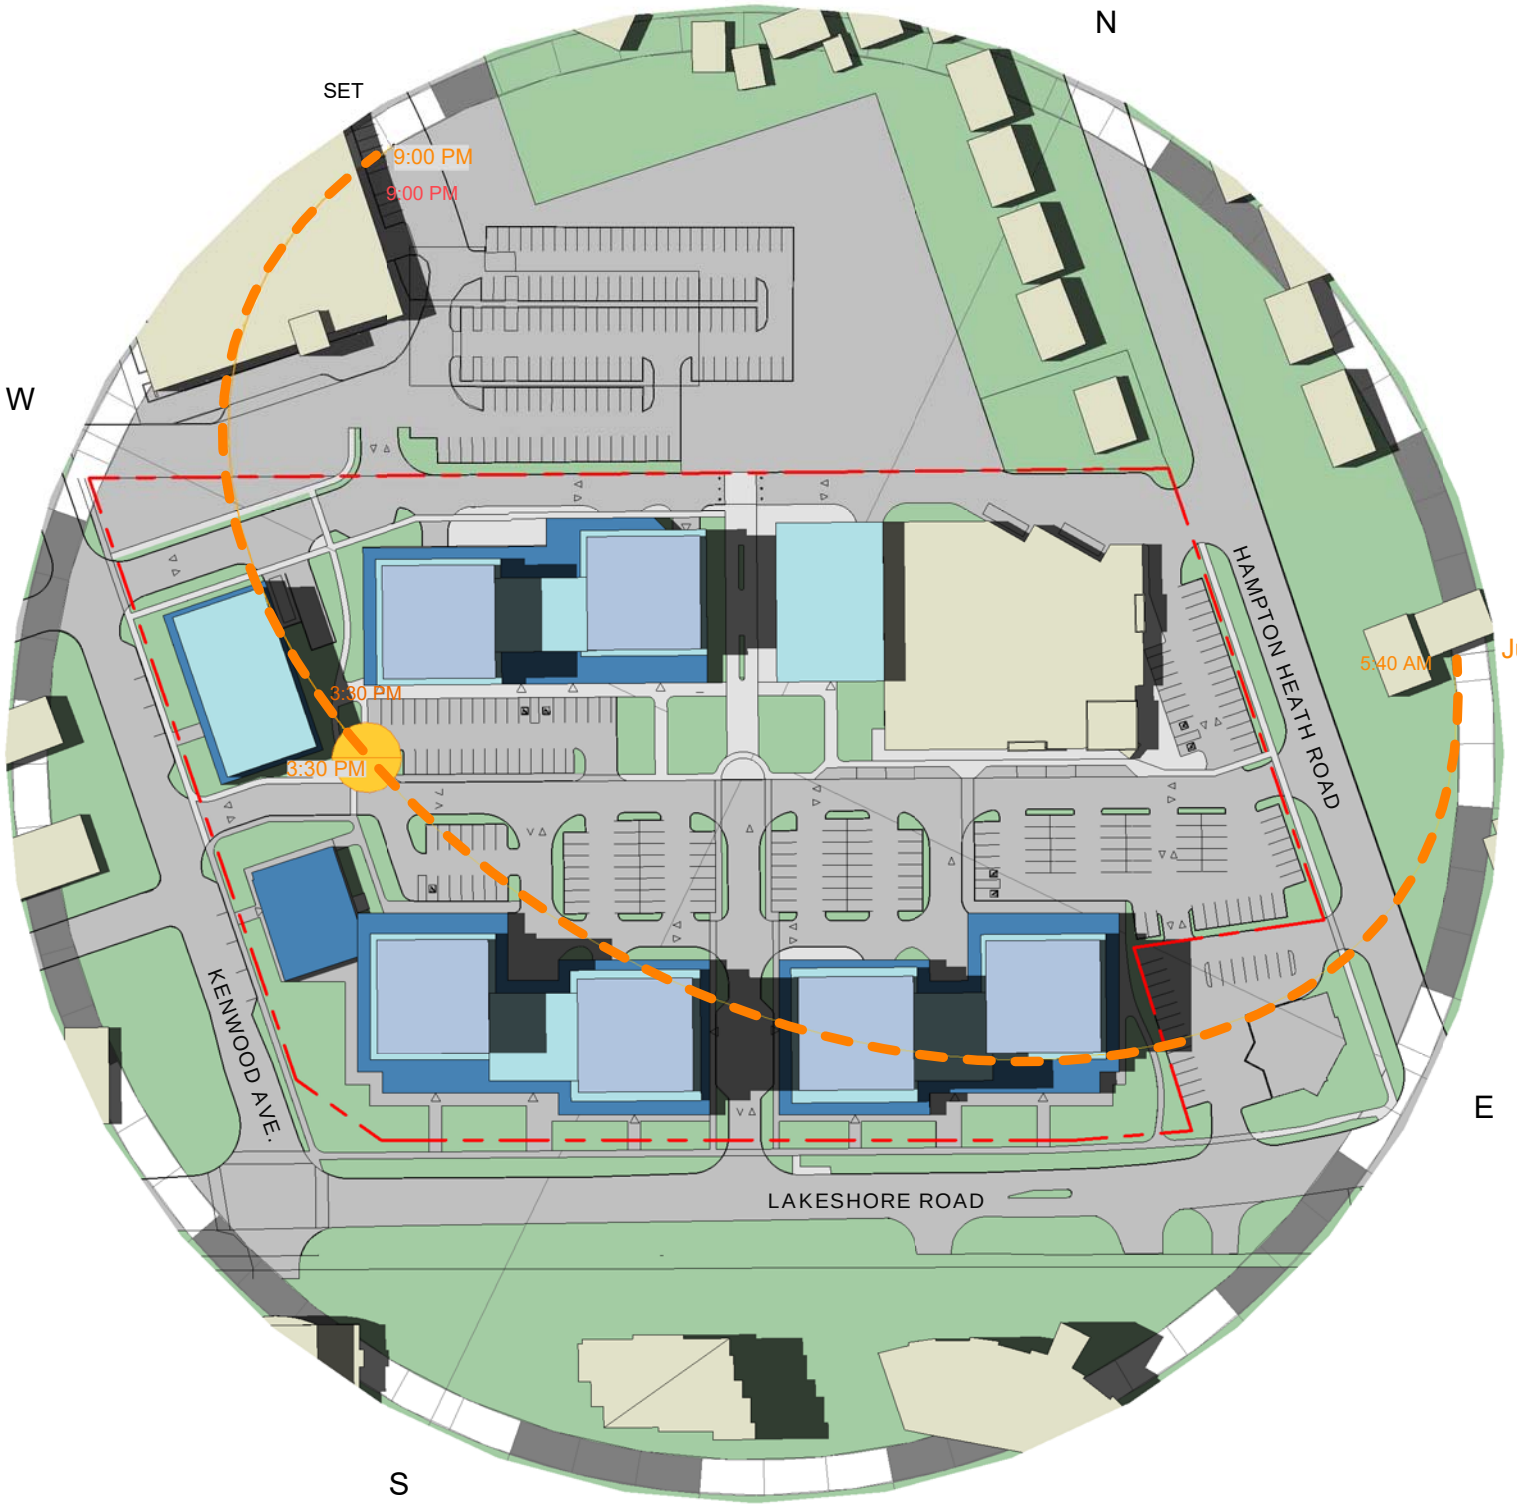

CYNTHIA ZAHORUK ARCHITECTS
3077 NEW STREET,
BURLINGTON, ON L7N1M6
905.331.4480

LAKESIDE VILLAGE

MIXED-USE DEVELOPMENT

5353 LAKESHORE ROAD
BURLINGTON, ONTARIO


SHADOW STUDY

JUNE 21
3:30 PM EDT

0 10 20 30 METERS

S.03

PREPARED
Apr 18th ,2018

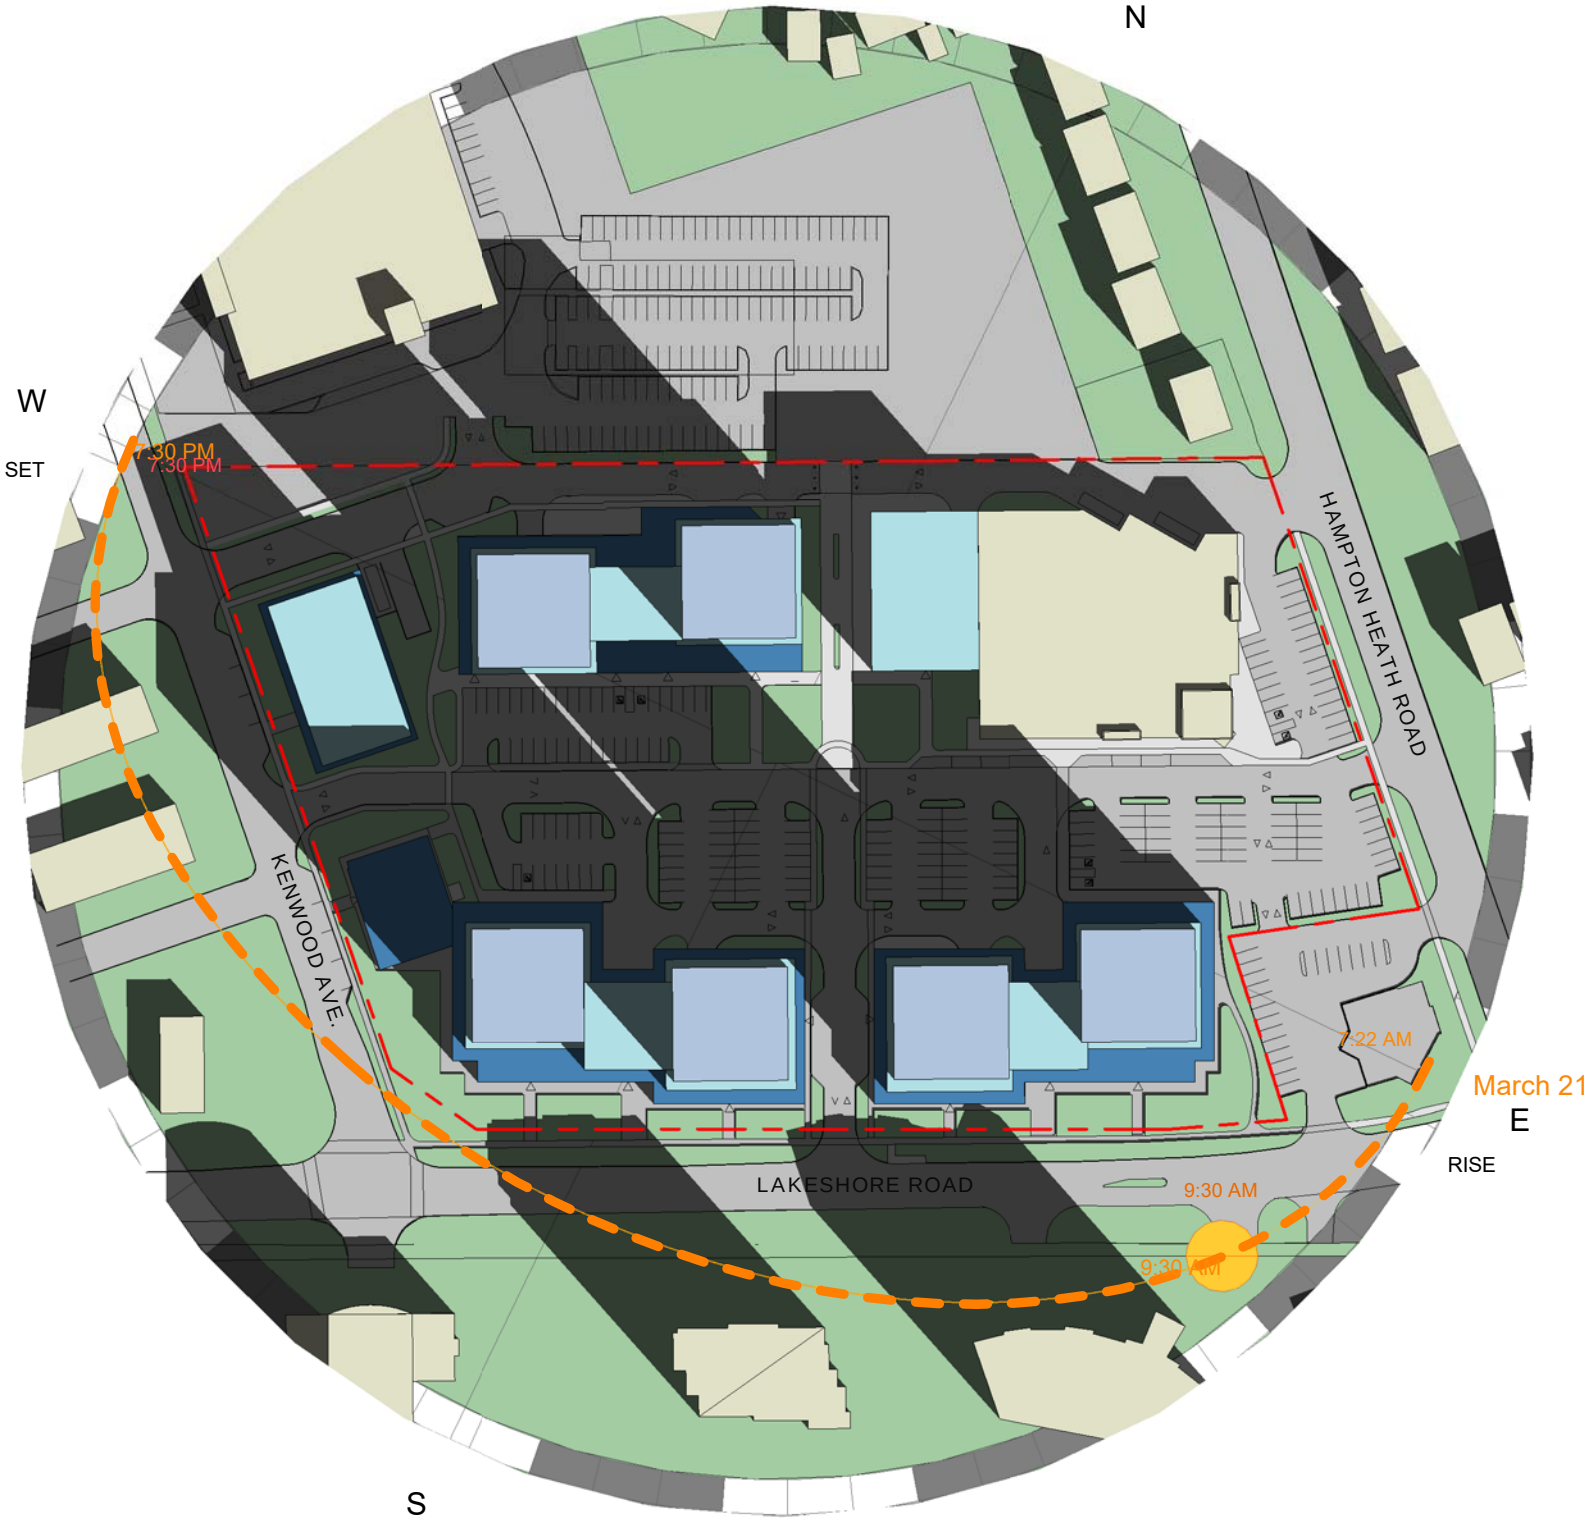

CYNTHIA ZAHORUK ARCHITECTS
3077 NEW STREET,
BURLINGTON, ON L7N1M6
905.331.4480

LAKESIDE VILLAGE
MIXED-USE DEVELOPMENT

5353 LAKESHORE ROAD
BURLINGTON, ONTARIO


SHADOW STUDY

MARCH 21
9:30 AM EDT

0 10 20 30 METERS

S.04

PREPARED
Apr 18th ,2018

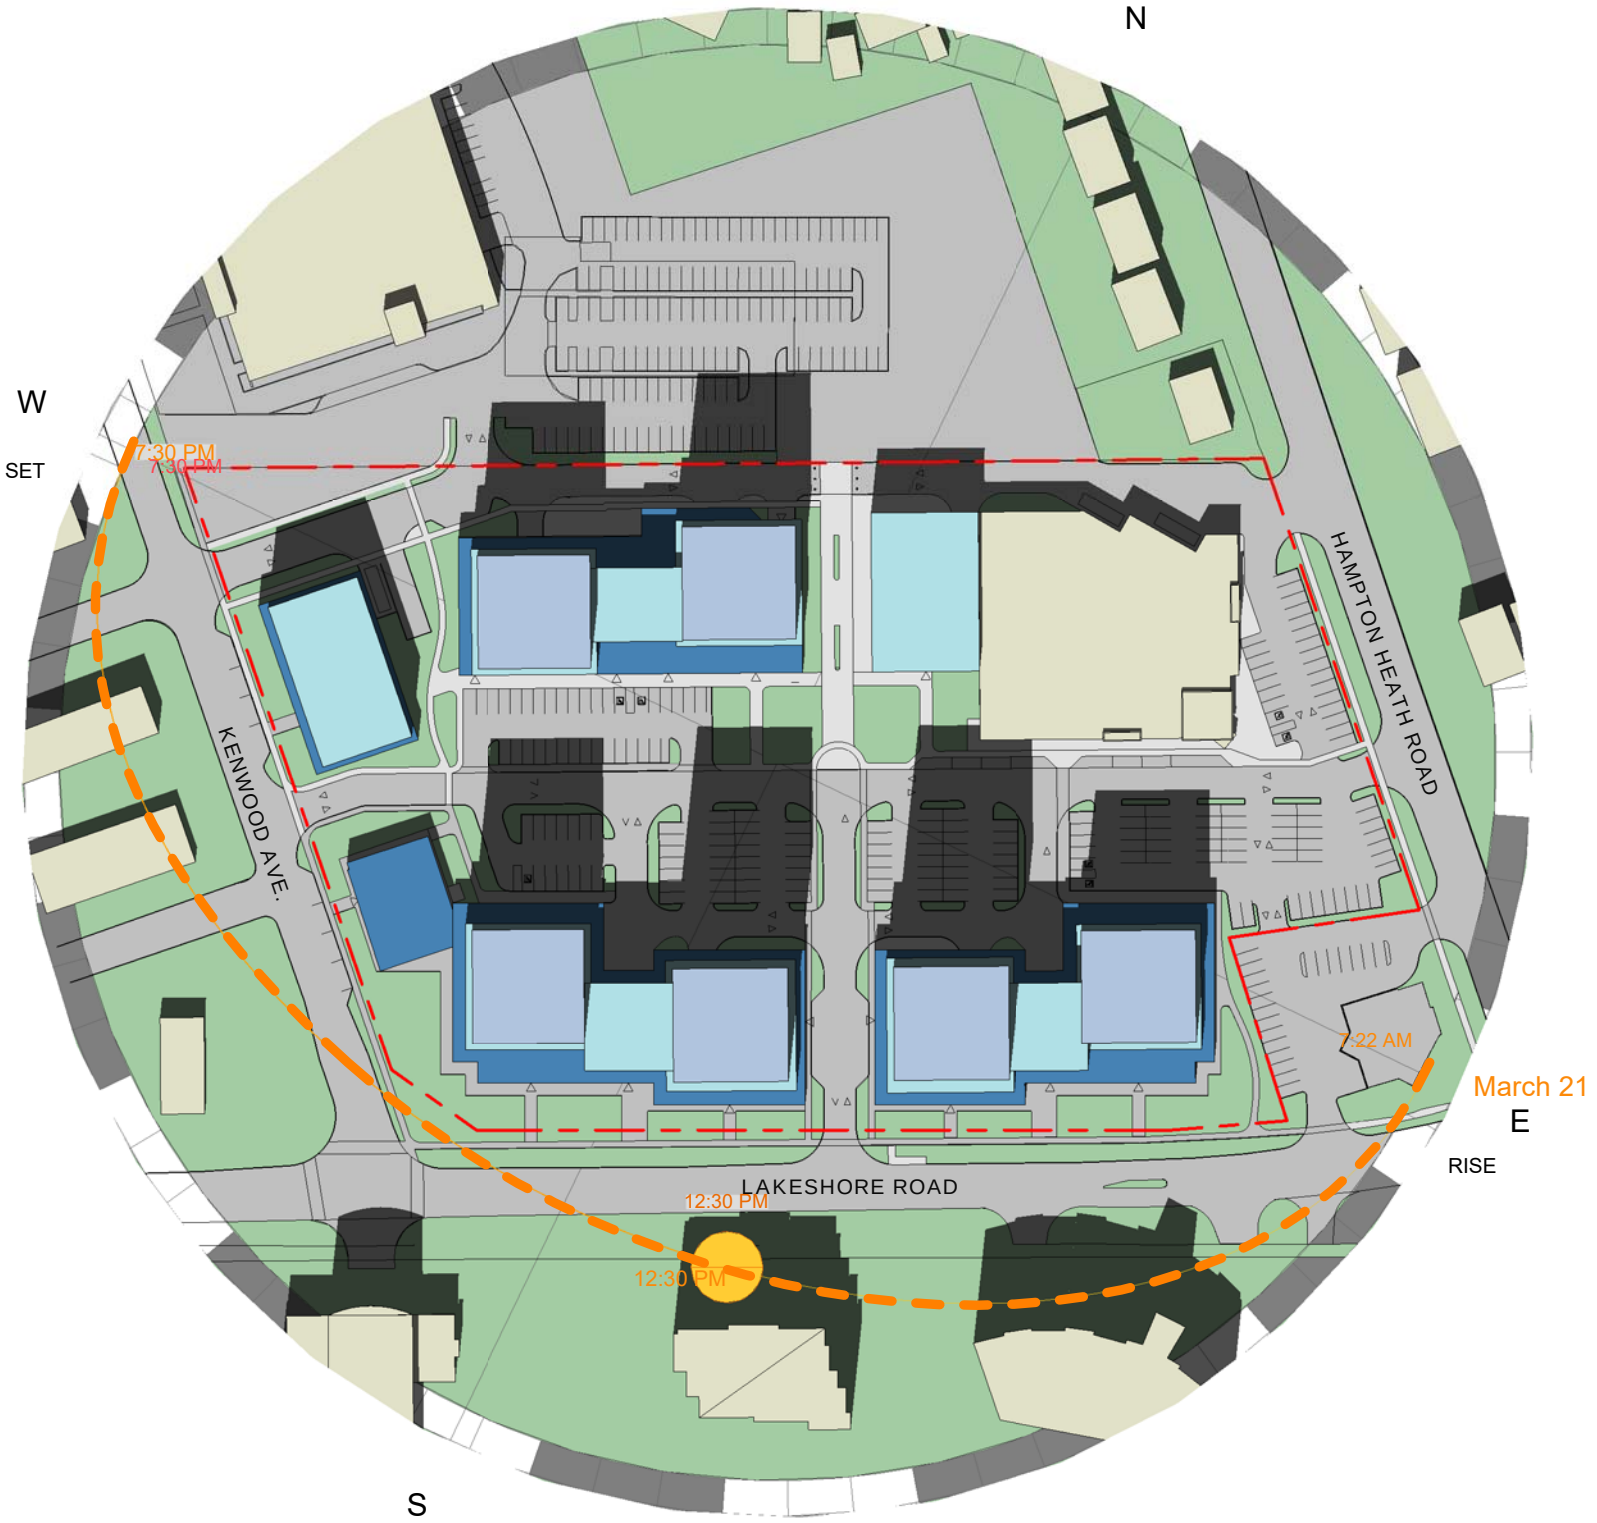

CYNTHIA ZAHORUK ARCHITECTS
3077 NEW STREET,
BURLINGTON, ON L7N1M6
905.331.4480

LAKESIDE VILLAGE
MIXED-USE DEVELOPMENT

5353 LAKESHORE ROAD
BURLINGTON, ONTARIO


SHADOW STUDY

MARCH 21
12:30 PM EDT

0 10 20 30 METERS

S.05

PREPARED
Apr 18th ,2018

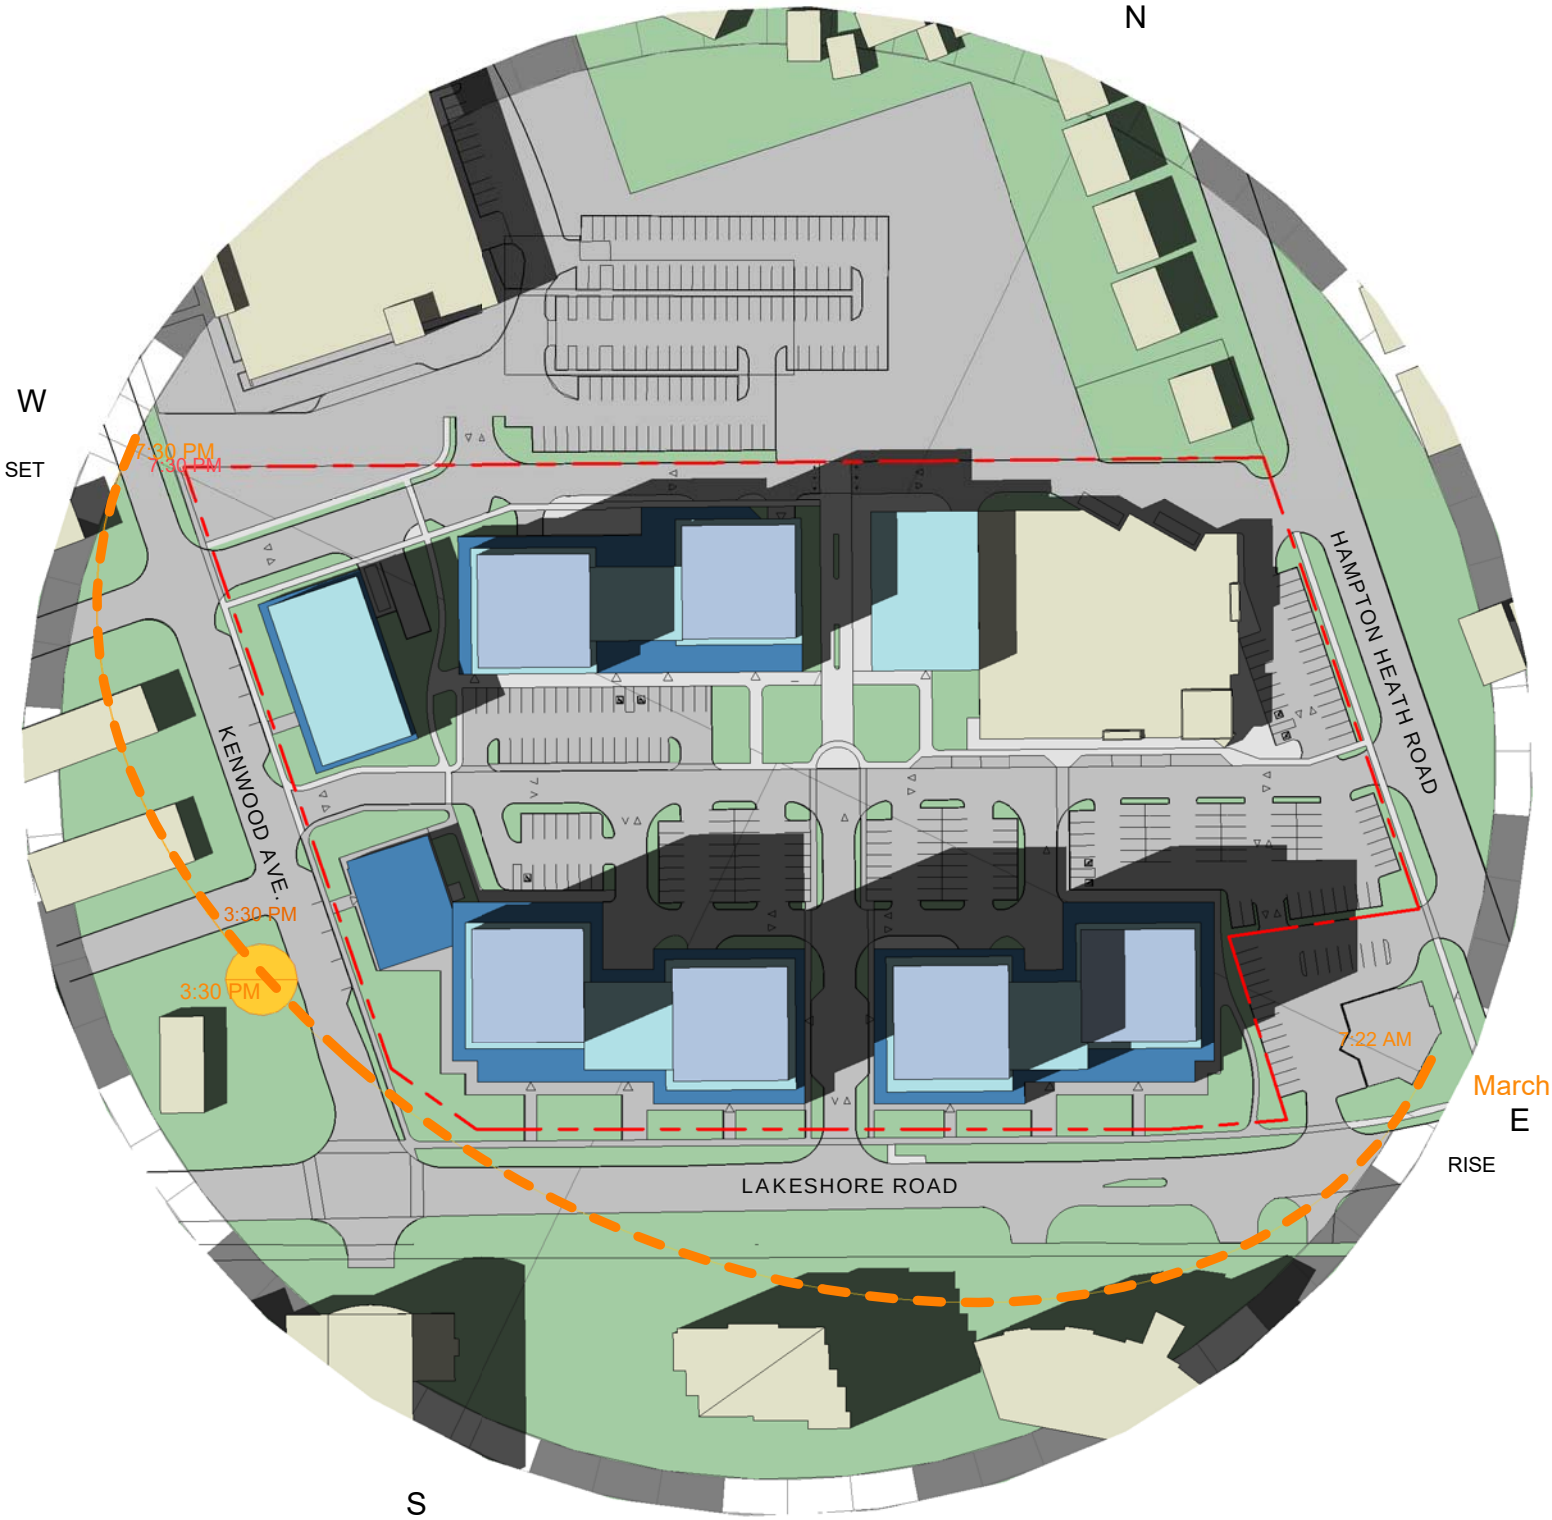

CYNTHIA ZAHORUK ARCHITECTS
3077 NEW STREET,
BURLINGTON, ON L7N1M6
905.331.4480

LAKESIDE VILLAGE

MIXED-USE DEVELOPMENT

5353 LAKESHORE ROAD
BURLINGTON, ONTARIO


SHADOW STUDY

MARCH 21
3:30 PM EDT

0 10 20 30 METERS

S.06

PREPARED
Apr 18th ,2018

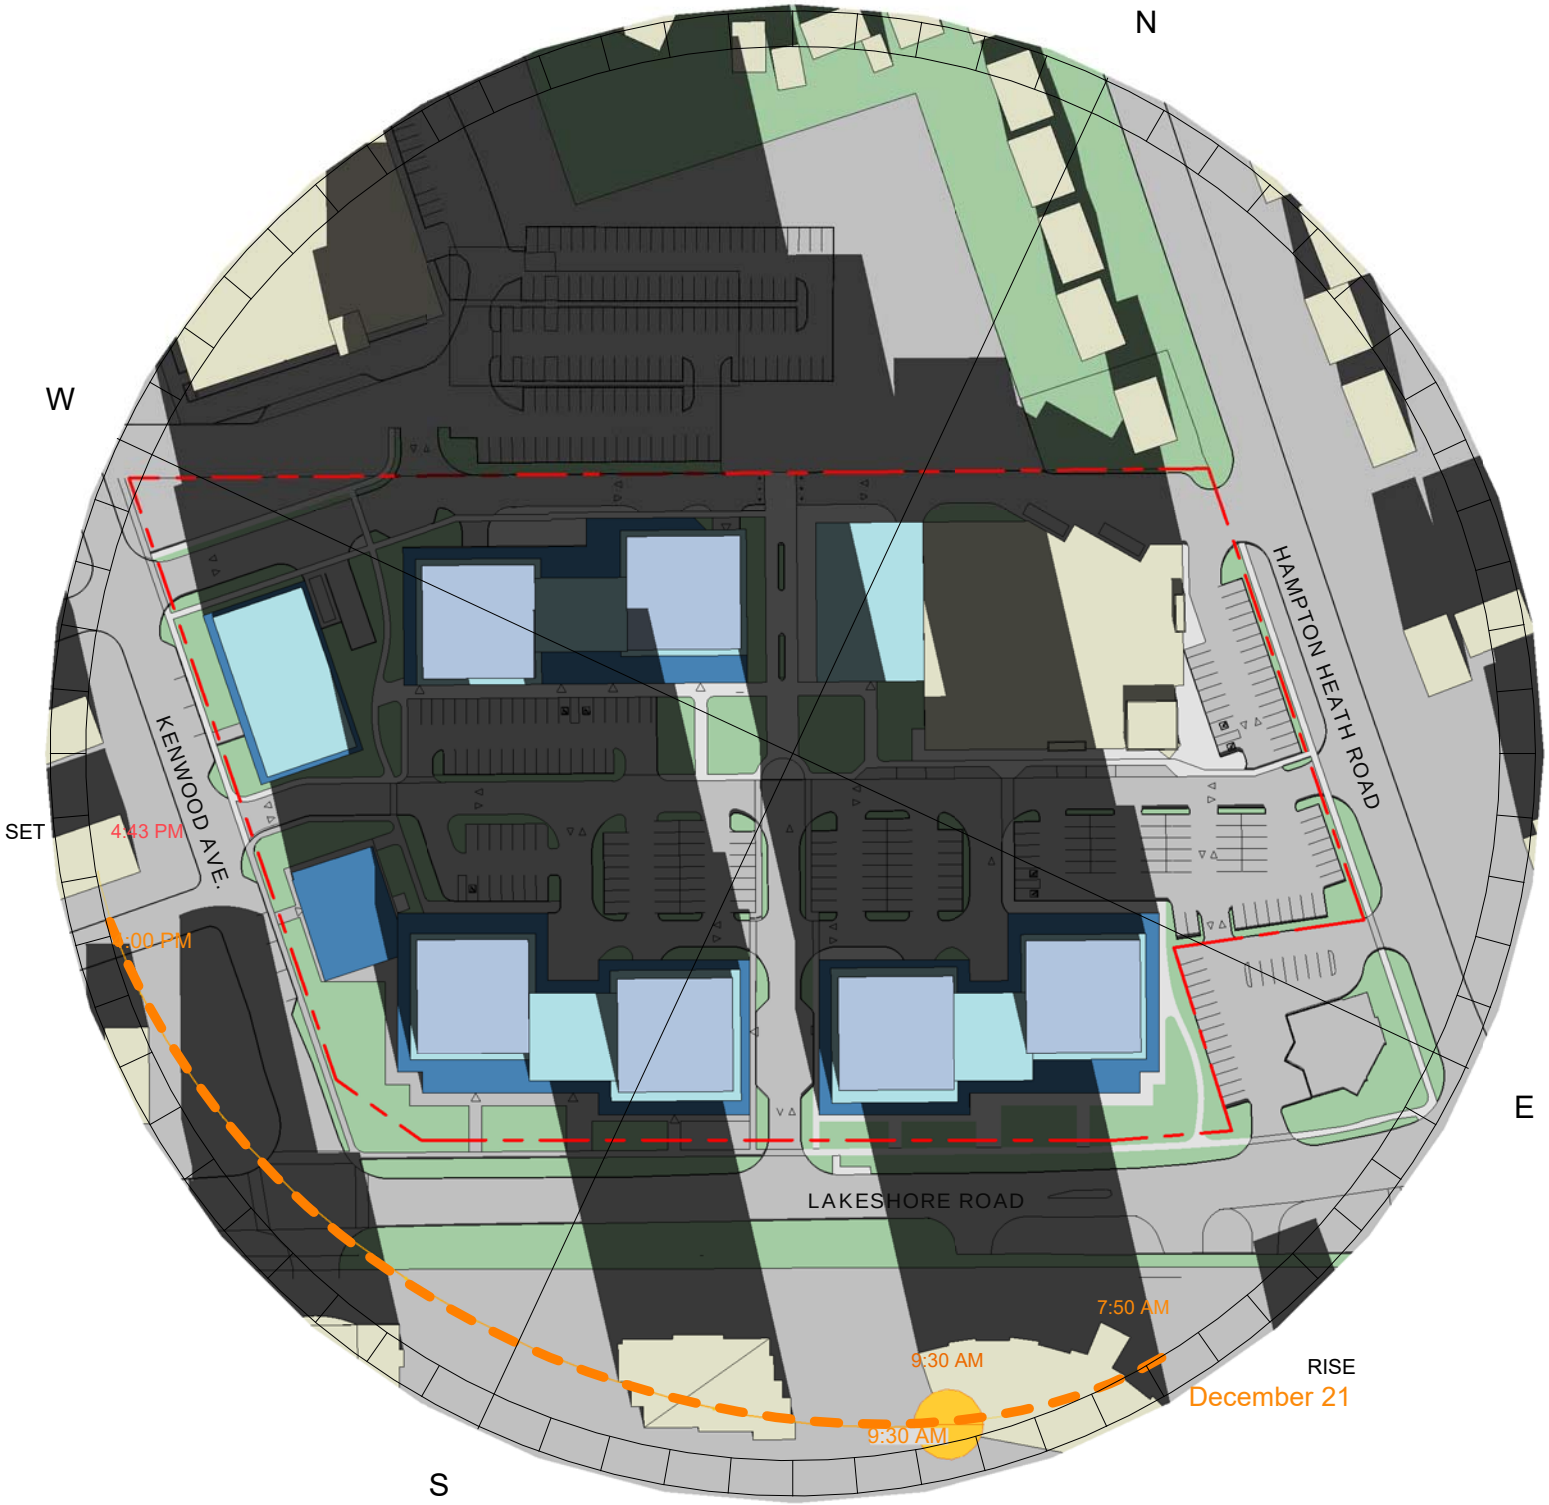

CYNTHIA ZAHORUK ARCHITECTS
3077 NEW STREET,
BURLINGTON, ON L7N1M6
905.331.4480

LAKESIDE VILLAGE

MIXED-USE DEVELOPMENT

5353 LAKESHORE ROAD
BURLINGTON, ONTARIO


SHADOW STUDY

DECEMBER 21
9:30 AM EDT

0 10 20 30 METERS

S.07

PREPARED
Apr 18th ,2018

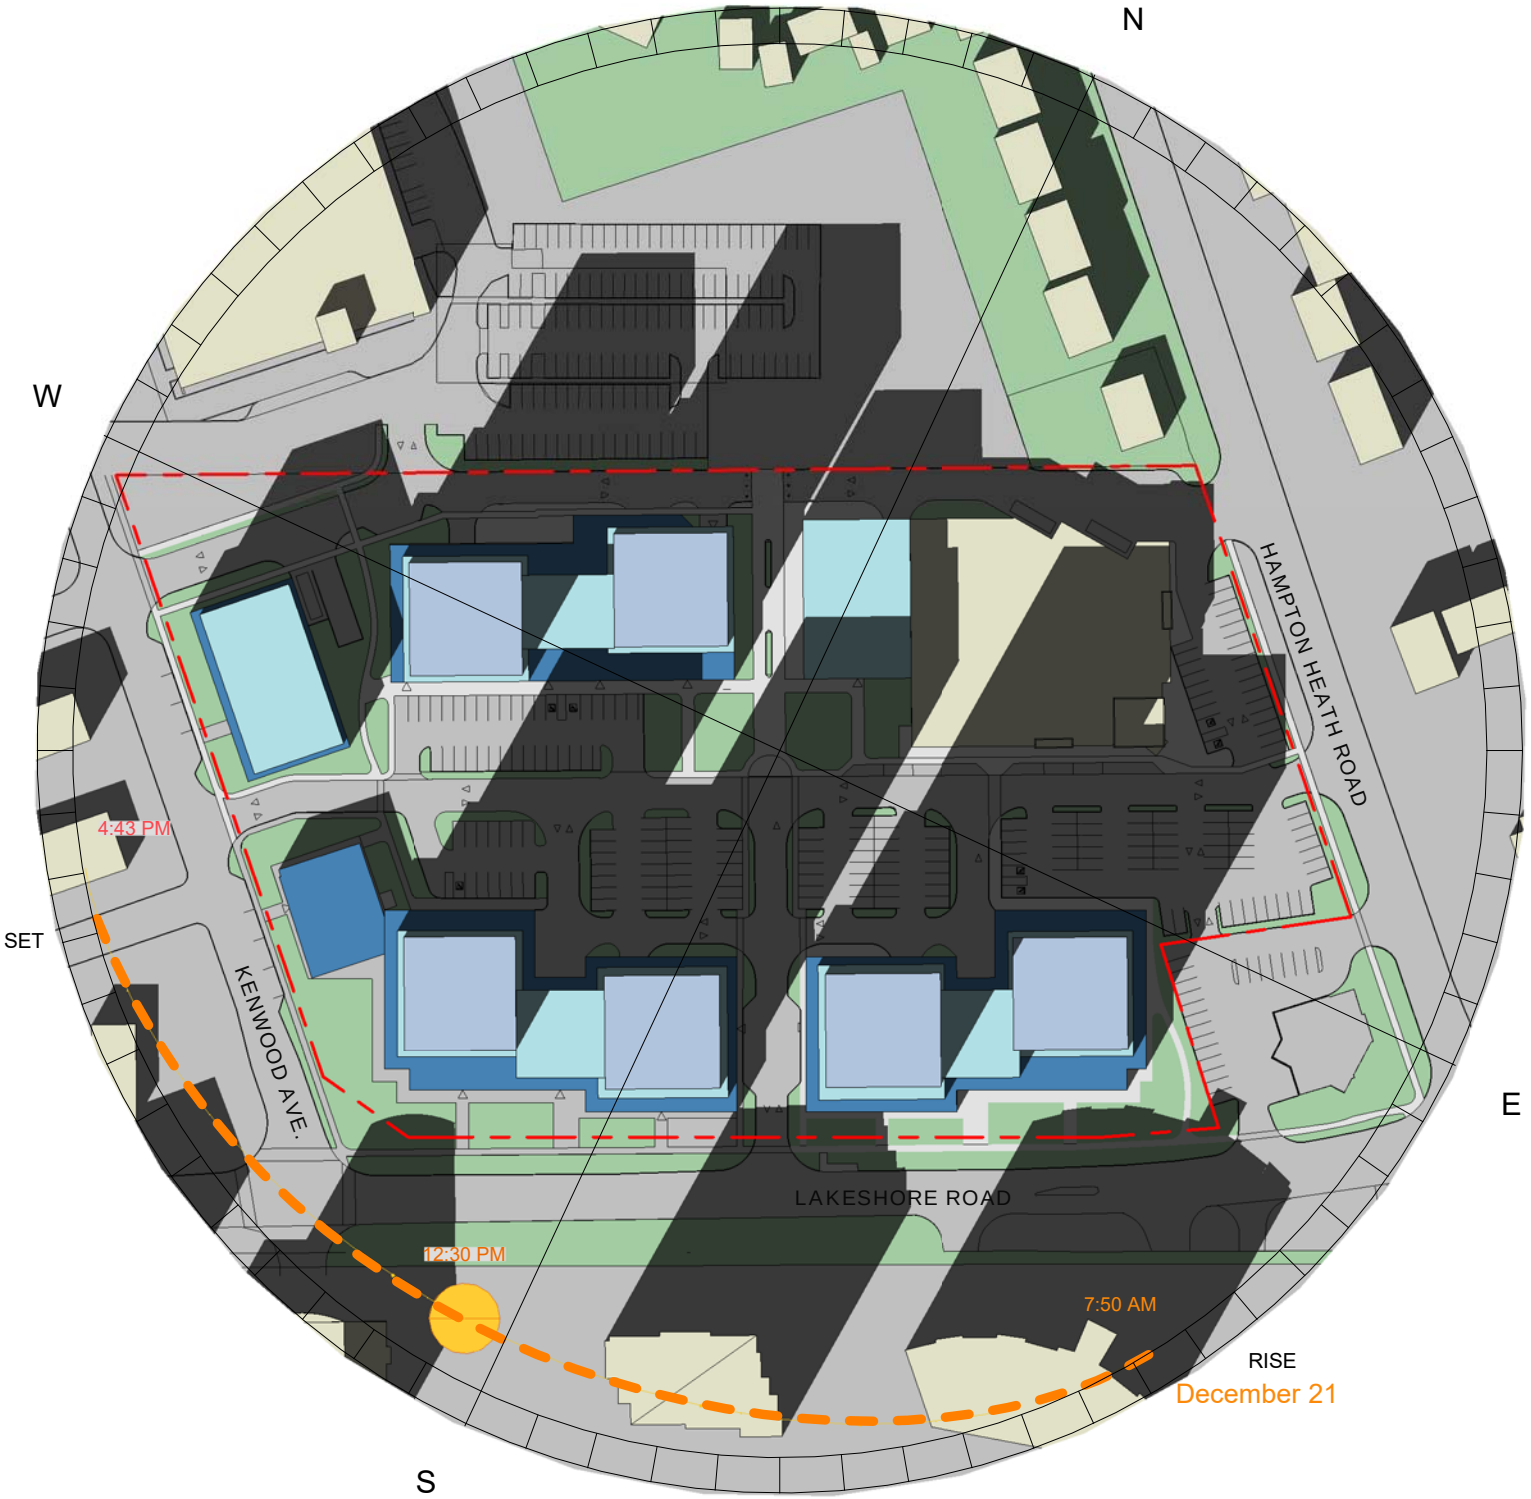

CYNTHIA ZAHORUK ARCHITECTS
3077 NEW STREET,
BURLINGTON, ON L7N1M6
905.331.4480

LAKESIDE VILLAGE

MIXED-USE DEVELOPMENT

5353 LAKESHORE ROAD
BURLINGTON, ONTARIO


SHADOW STUDY

DECEMBER 21
12:30 PM EDT

0 10 20 30 METERS

S.08

PREPARED
Apr 18th ,2018

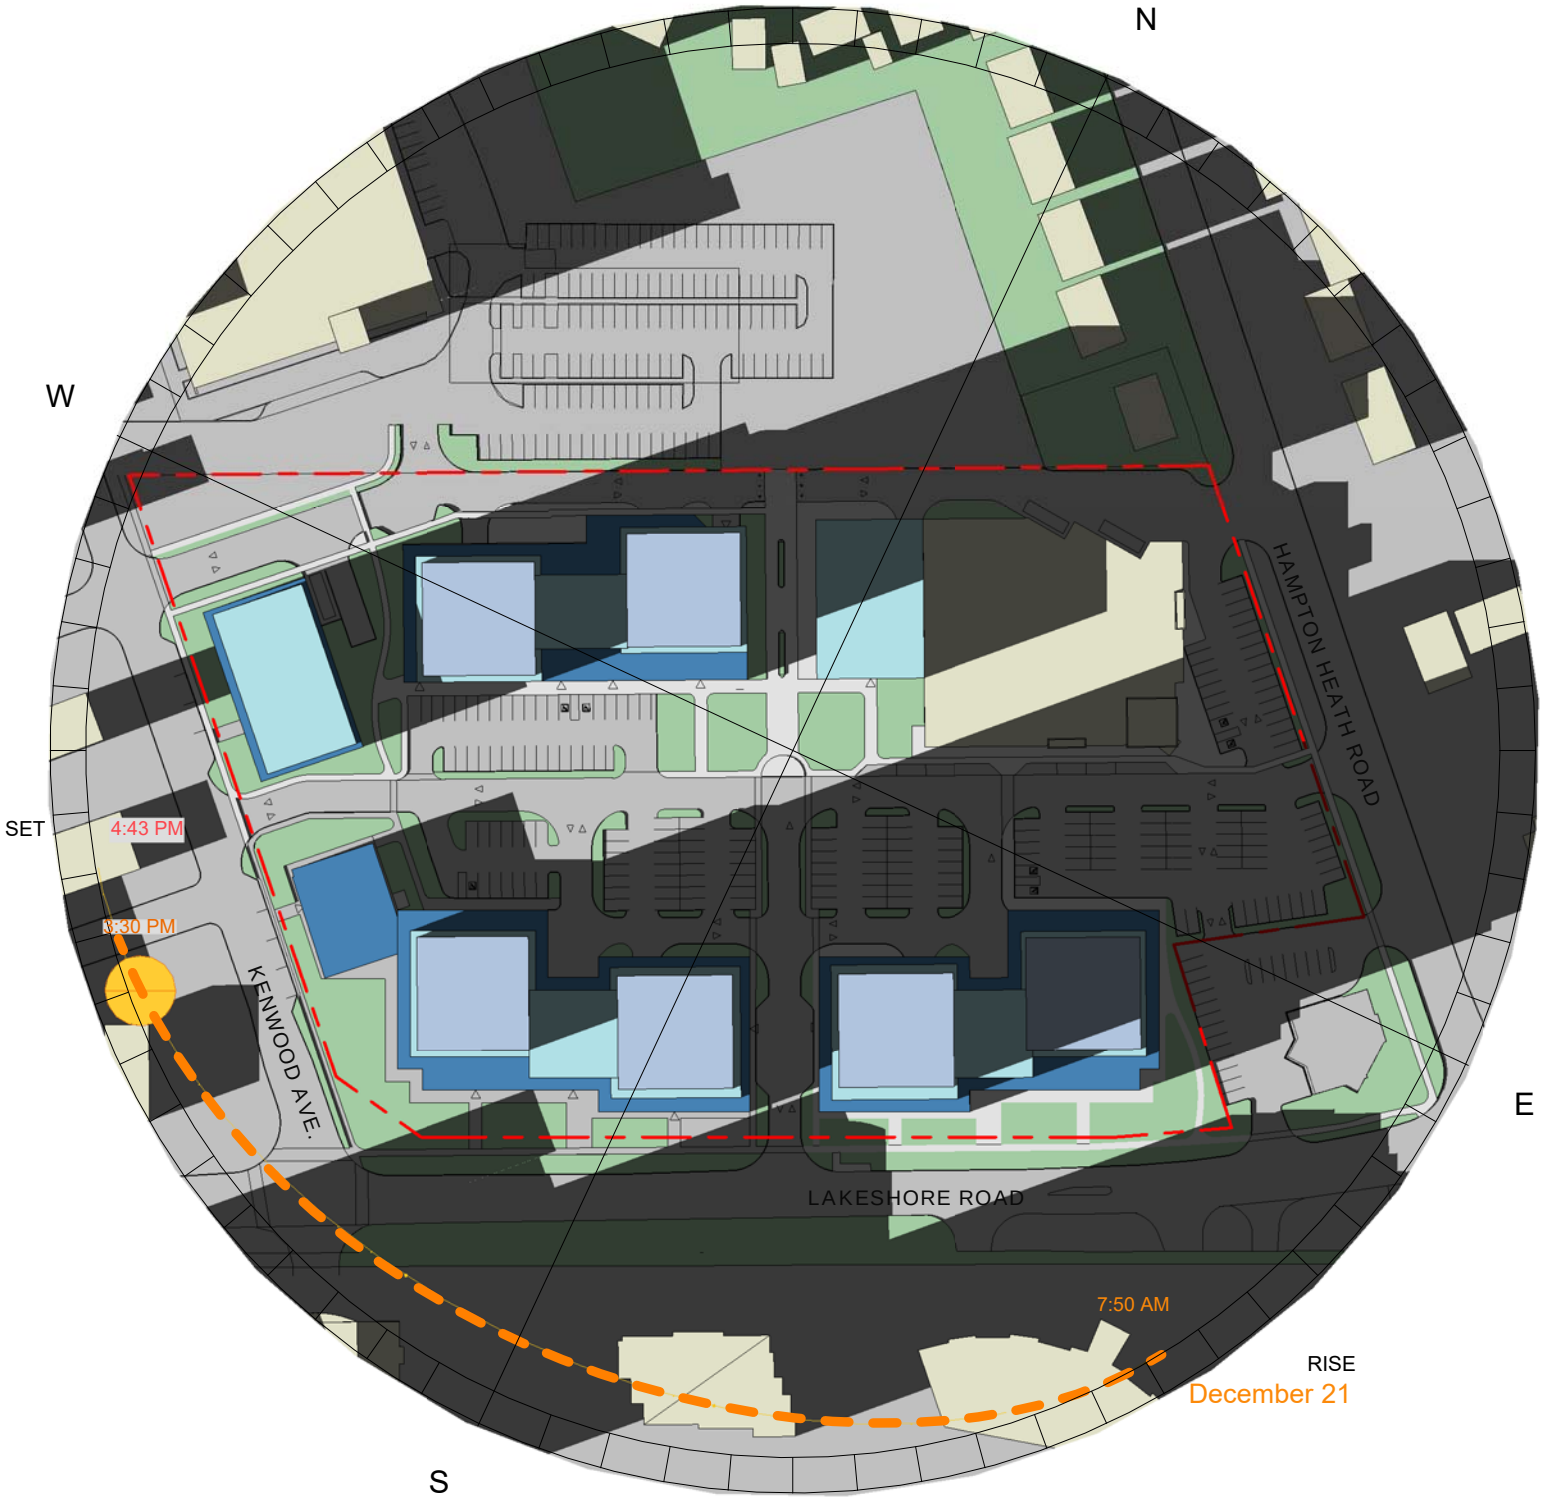

CYNTHIA ZAHORUK ARCHITECTS
3077 NEW STREET,
BURLINGTON, ON L7N1M6
905.331.4480

LAKESIDE VILLAGE

MIXED-USE DEVELOPMENT

5353 LAKESHORE ROAD
BURLINGTON, ONTARIO

SHADOW STUDY

DECEMBER 21
3:30 PM EDT

0 10 20 30 METERS

S.09

PREPARED
Apr 18th ,2018