127 PLAINS ROAD W, BURLINGTON

CONCEPT LANDSCAPE PLAN

Nov 2024


MHBC PLANNING URBAN DESIGN & LANDSCAPE ARCHITECTURE

LANDSCAPE PROFILE







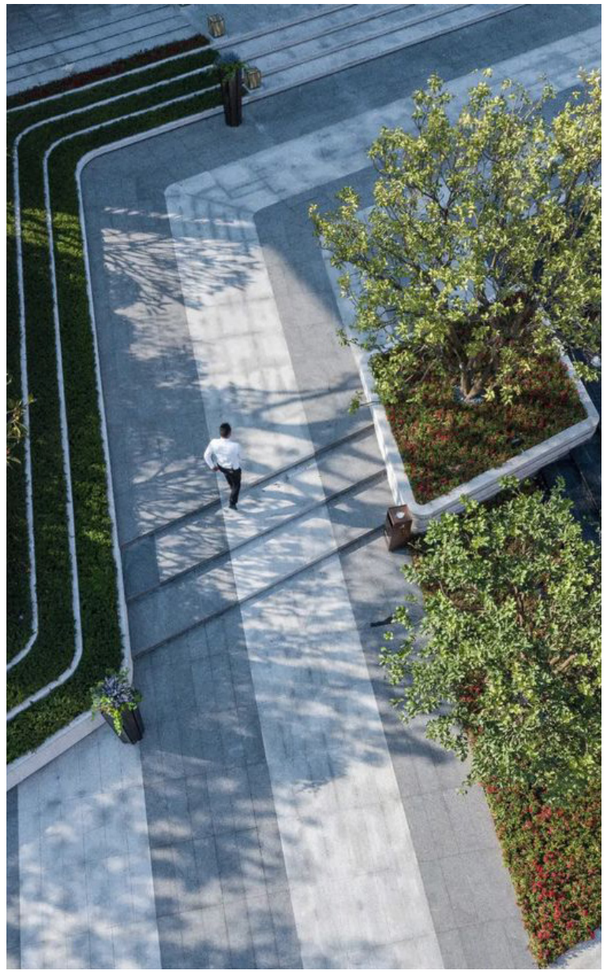







Nov 2024

MHBC PLANNING URBAN DESIGN & LANDSCAPE ARCHITECTURE



feature seating



1

shade structure



5

paving



2

feature plant pot



6

benches



3

patio area




4


GROUND FLOOR - PLAN VIEW

Nov 2024


MHBC PLANNING URBAN DESIGN & LANDSCAPE ARCHITECTURE

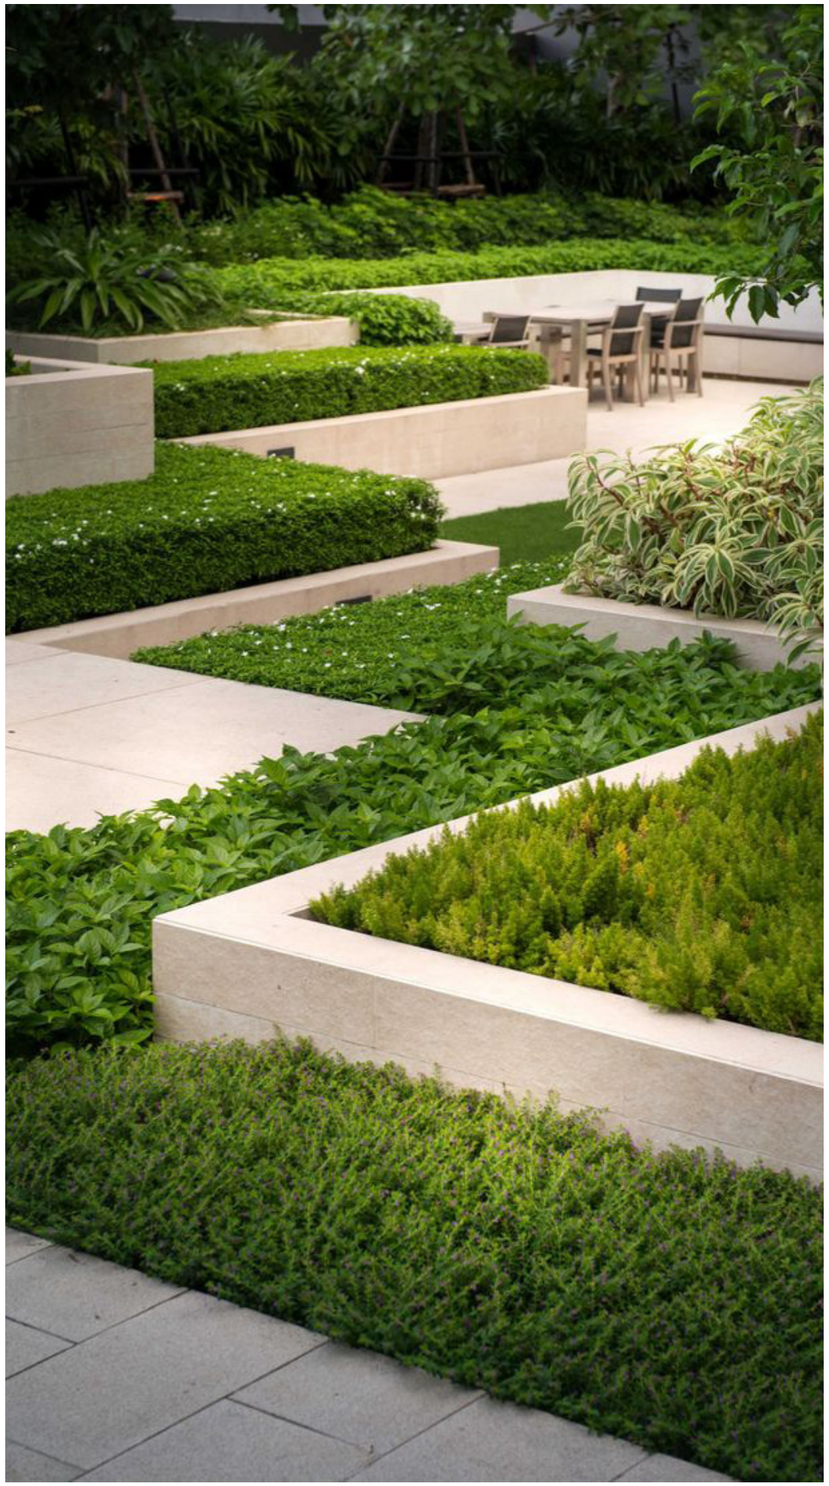



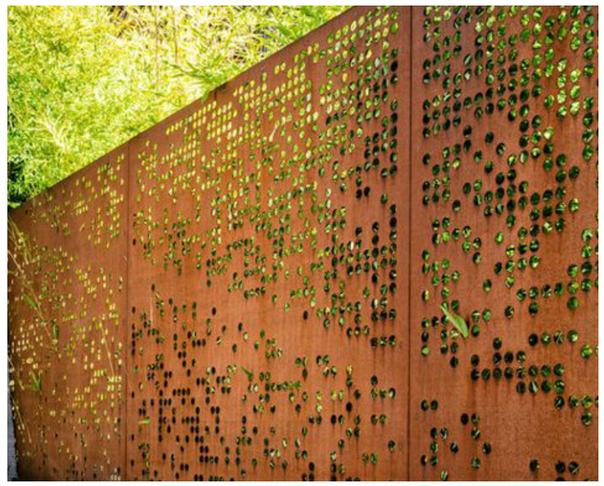



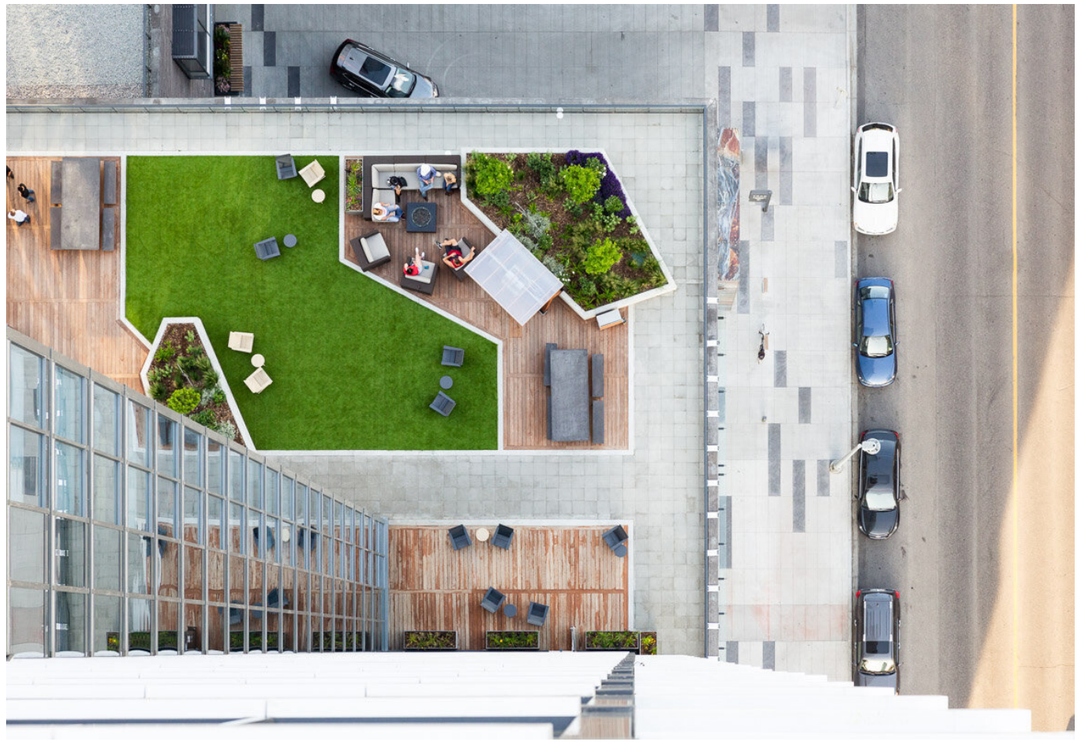


LEVEL 6 AMENITY SPACE



Nov 2024

MHBC PLANNING URBAN DESIGN & LANDSCAPE ARCHITECTURE

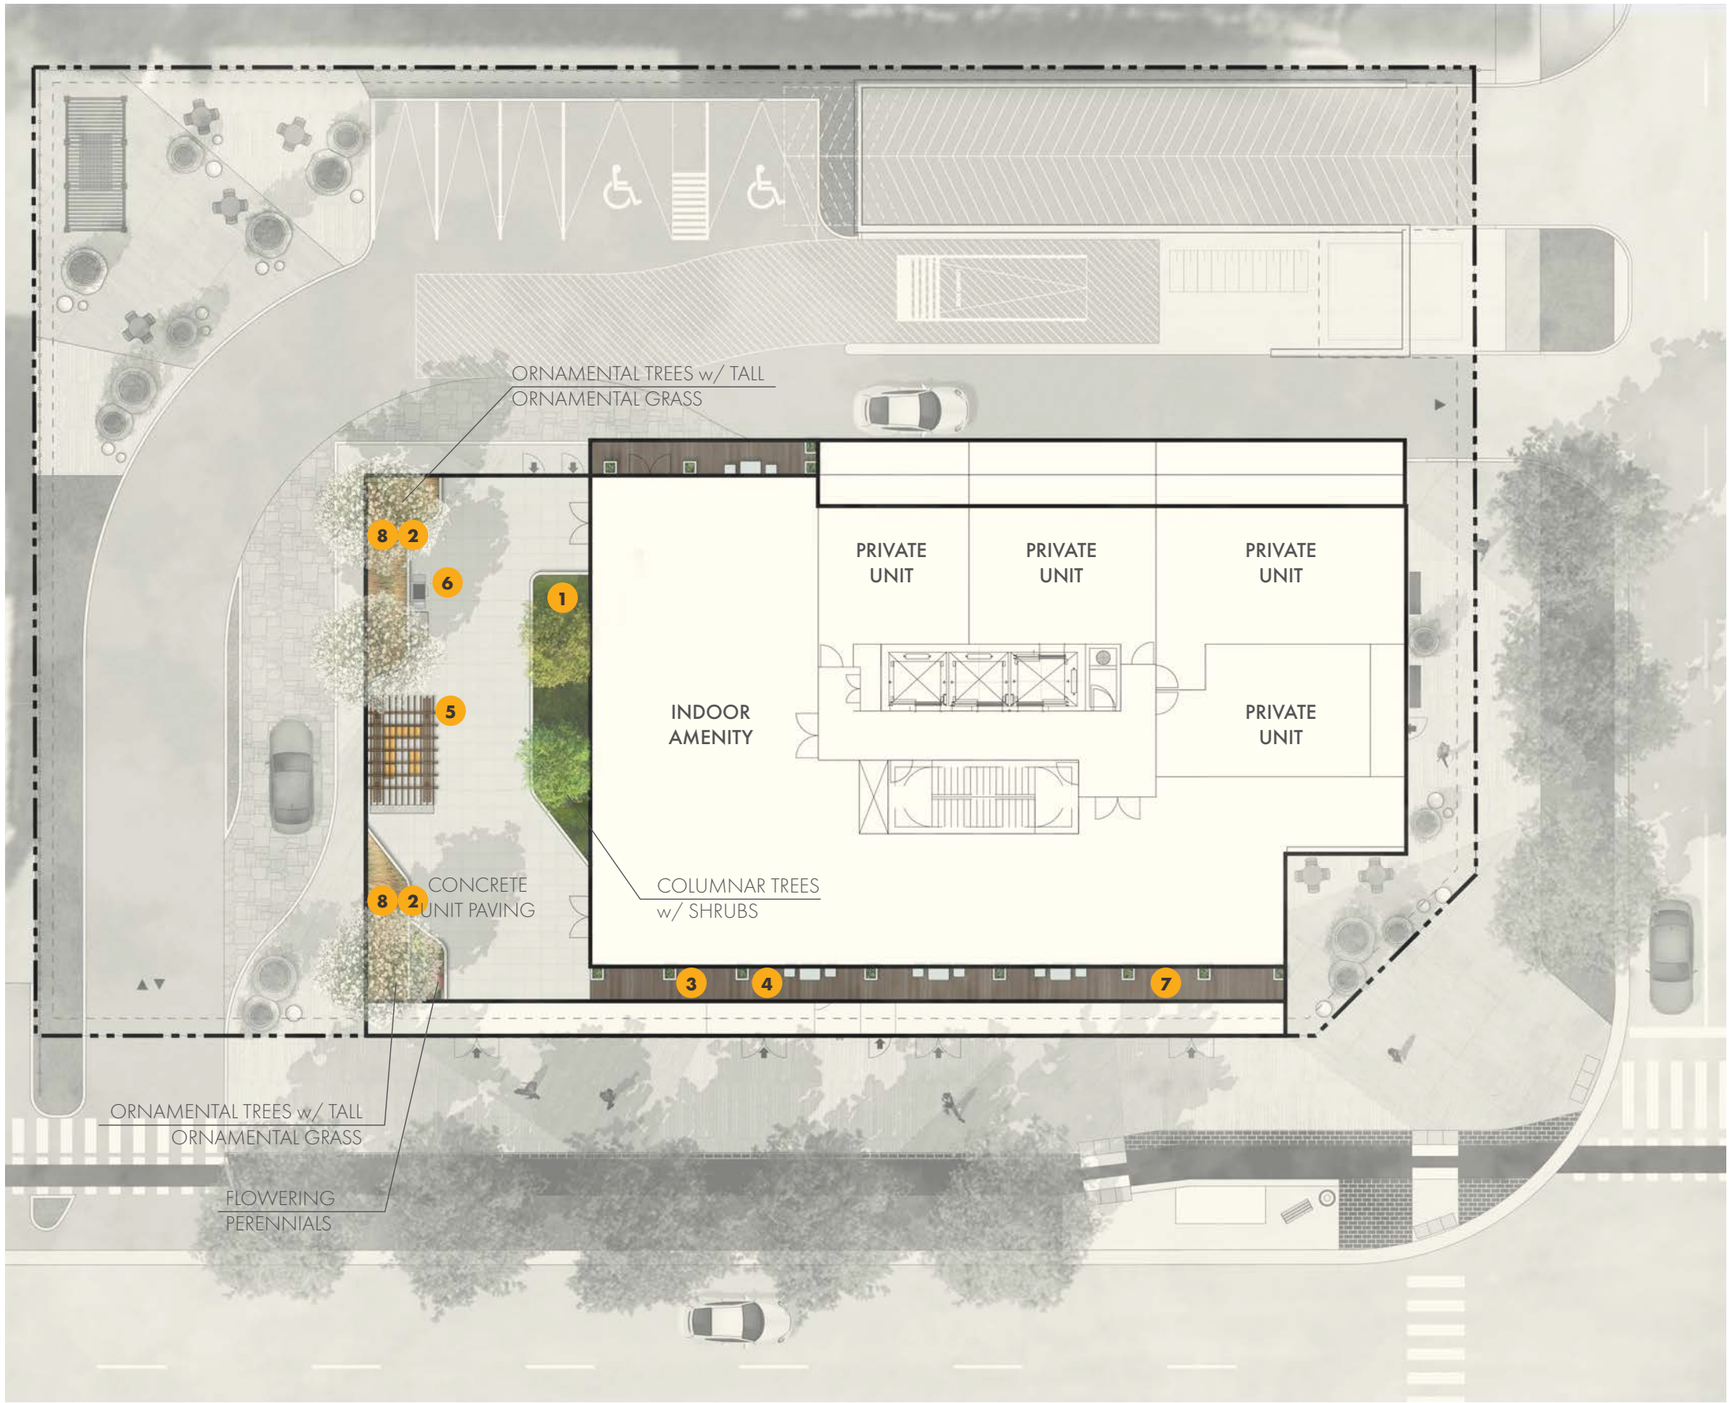

















ROOFTOP AMENITY SPACE - 6TH FLOOR - PLAN VIEW

Nov 2024


MHBC PLANNING URBAN DESIGN & LANDSCAPE ARCHITECTURE







ROOF DECK AMENITY SPACE

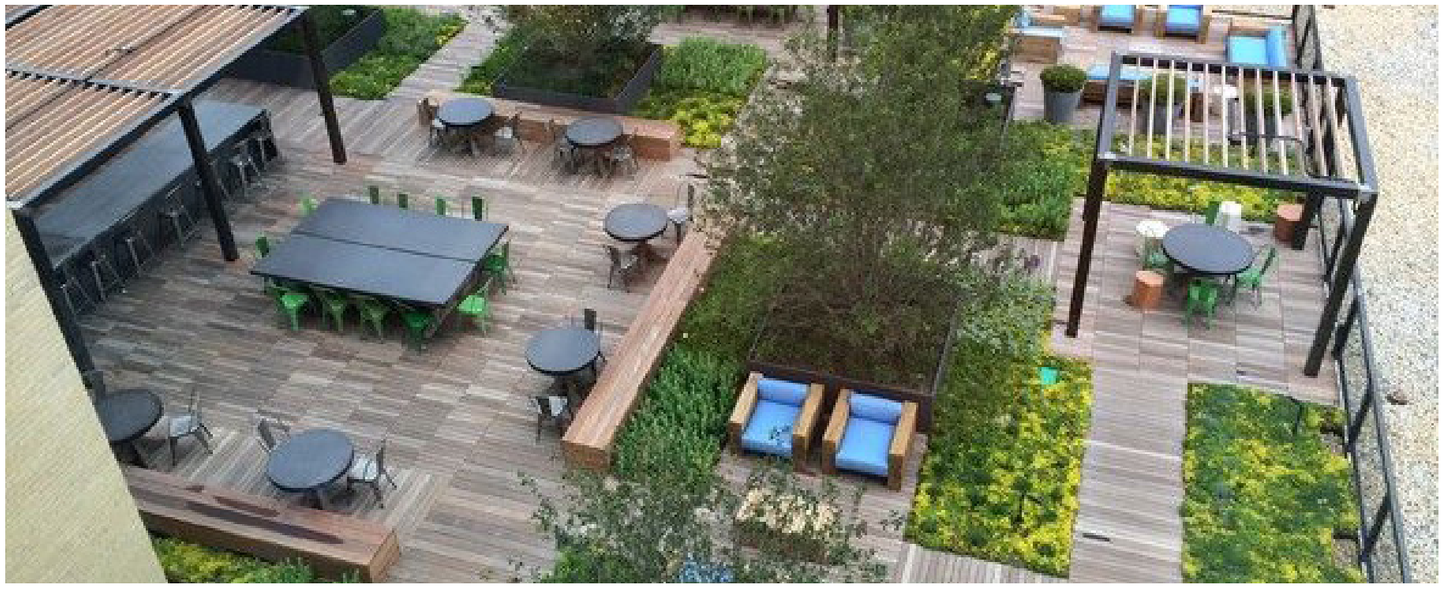







Nov 2024

MHBC PLANNING URBAN DESIGN & LANDSCAPE ARCHITECTURE

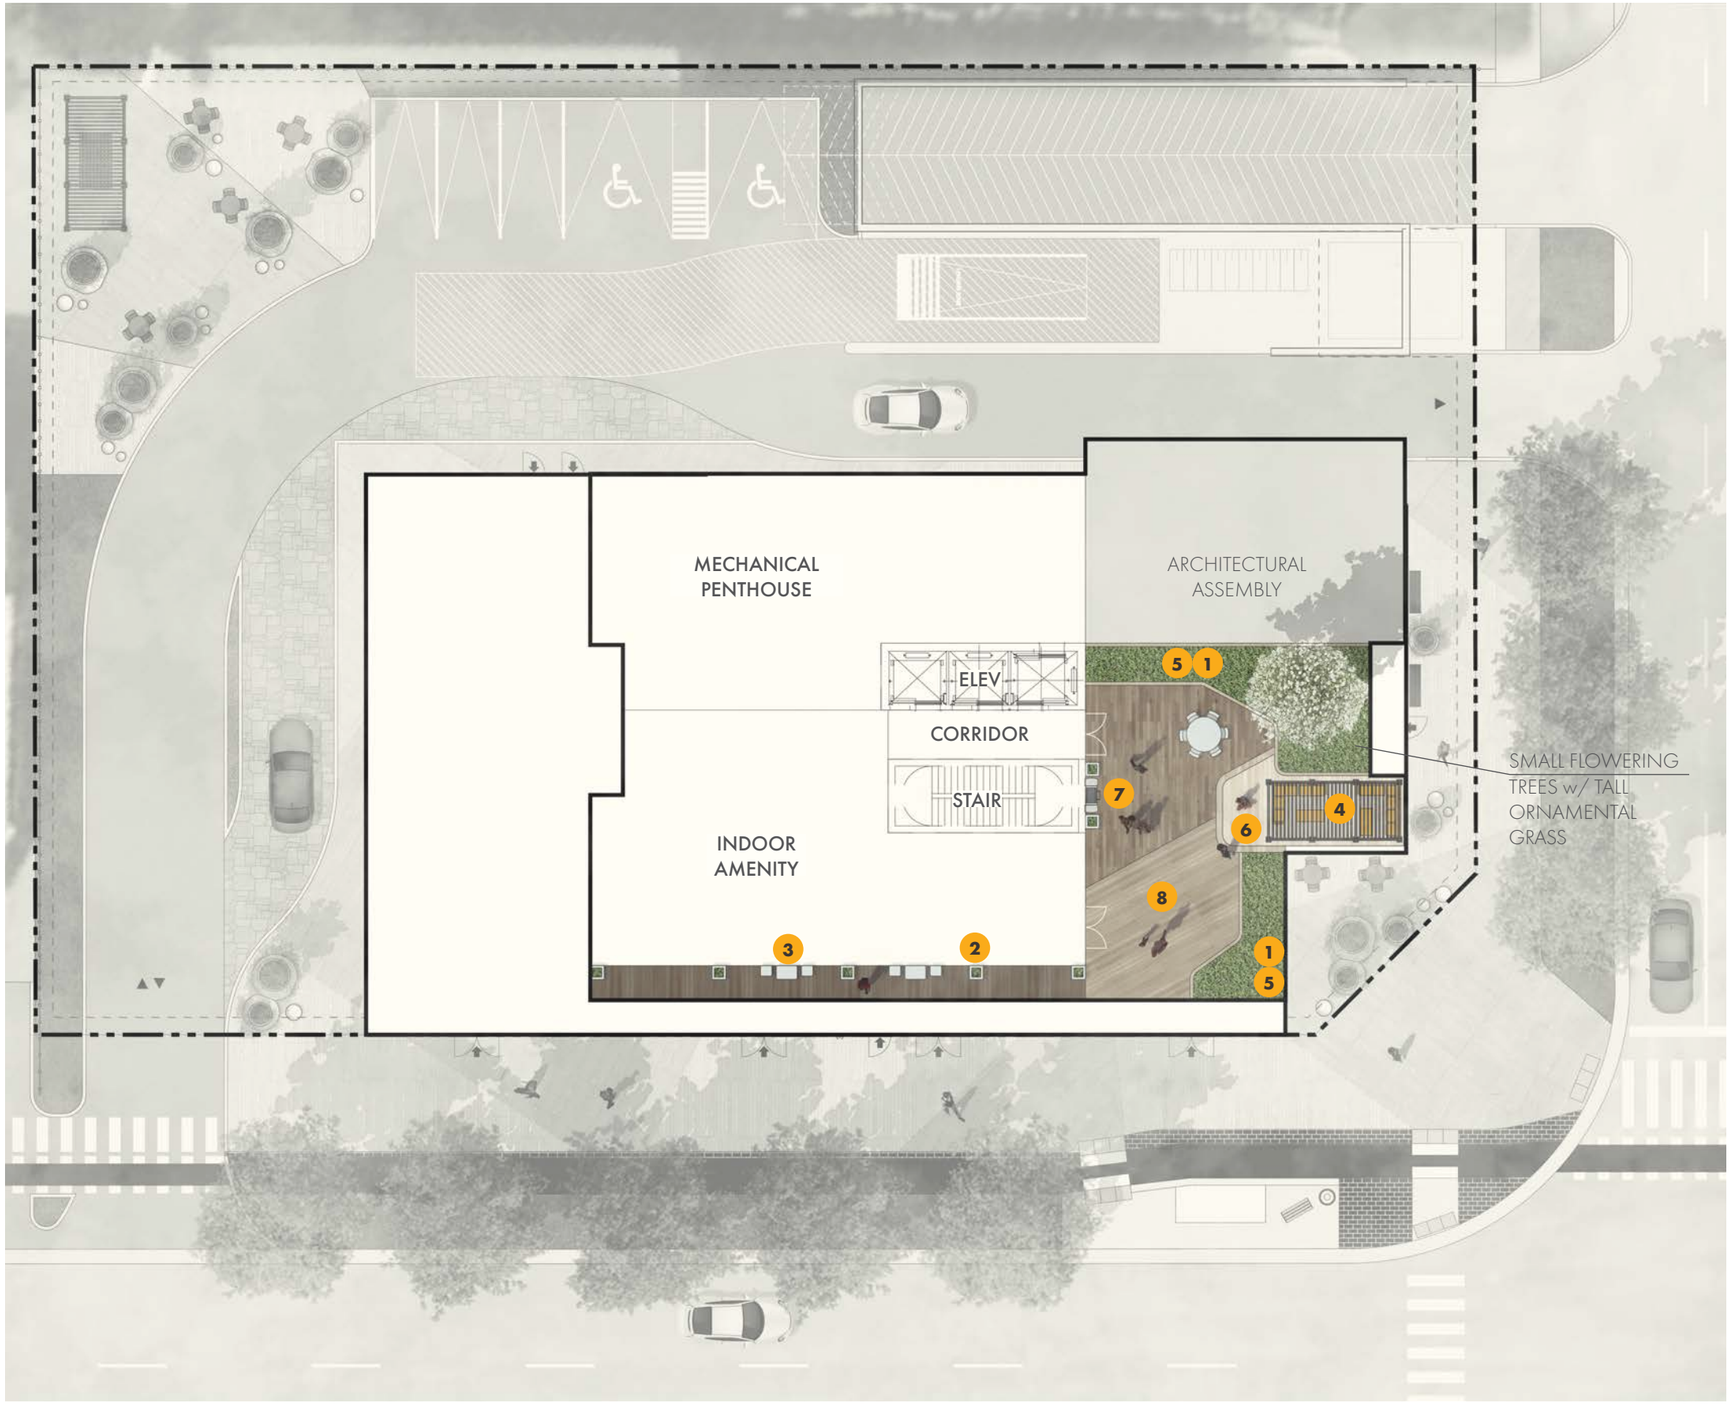

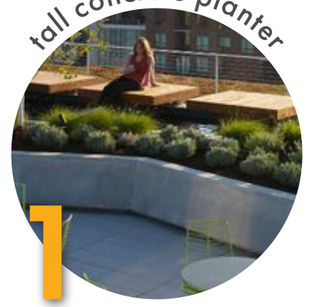















ROOF DECK AMENITY SPACE - PLAN VIEW

Nov 2024

MHBC PLANNING URBAN DESIGN & LANDSCAPE ARCHITECTURE