
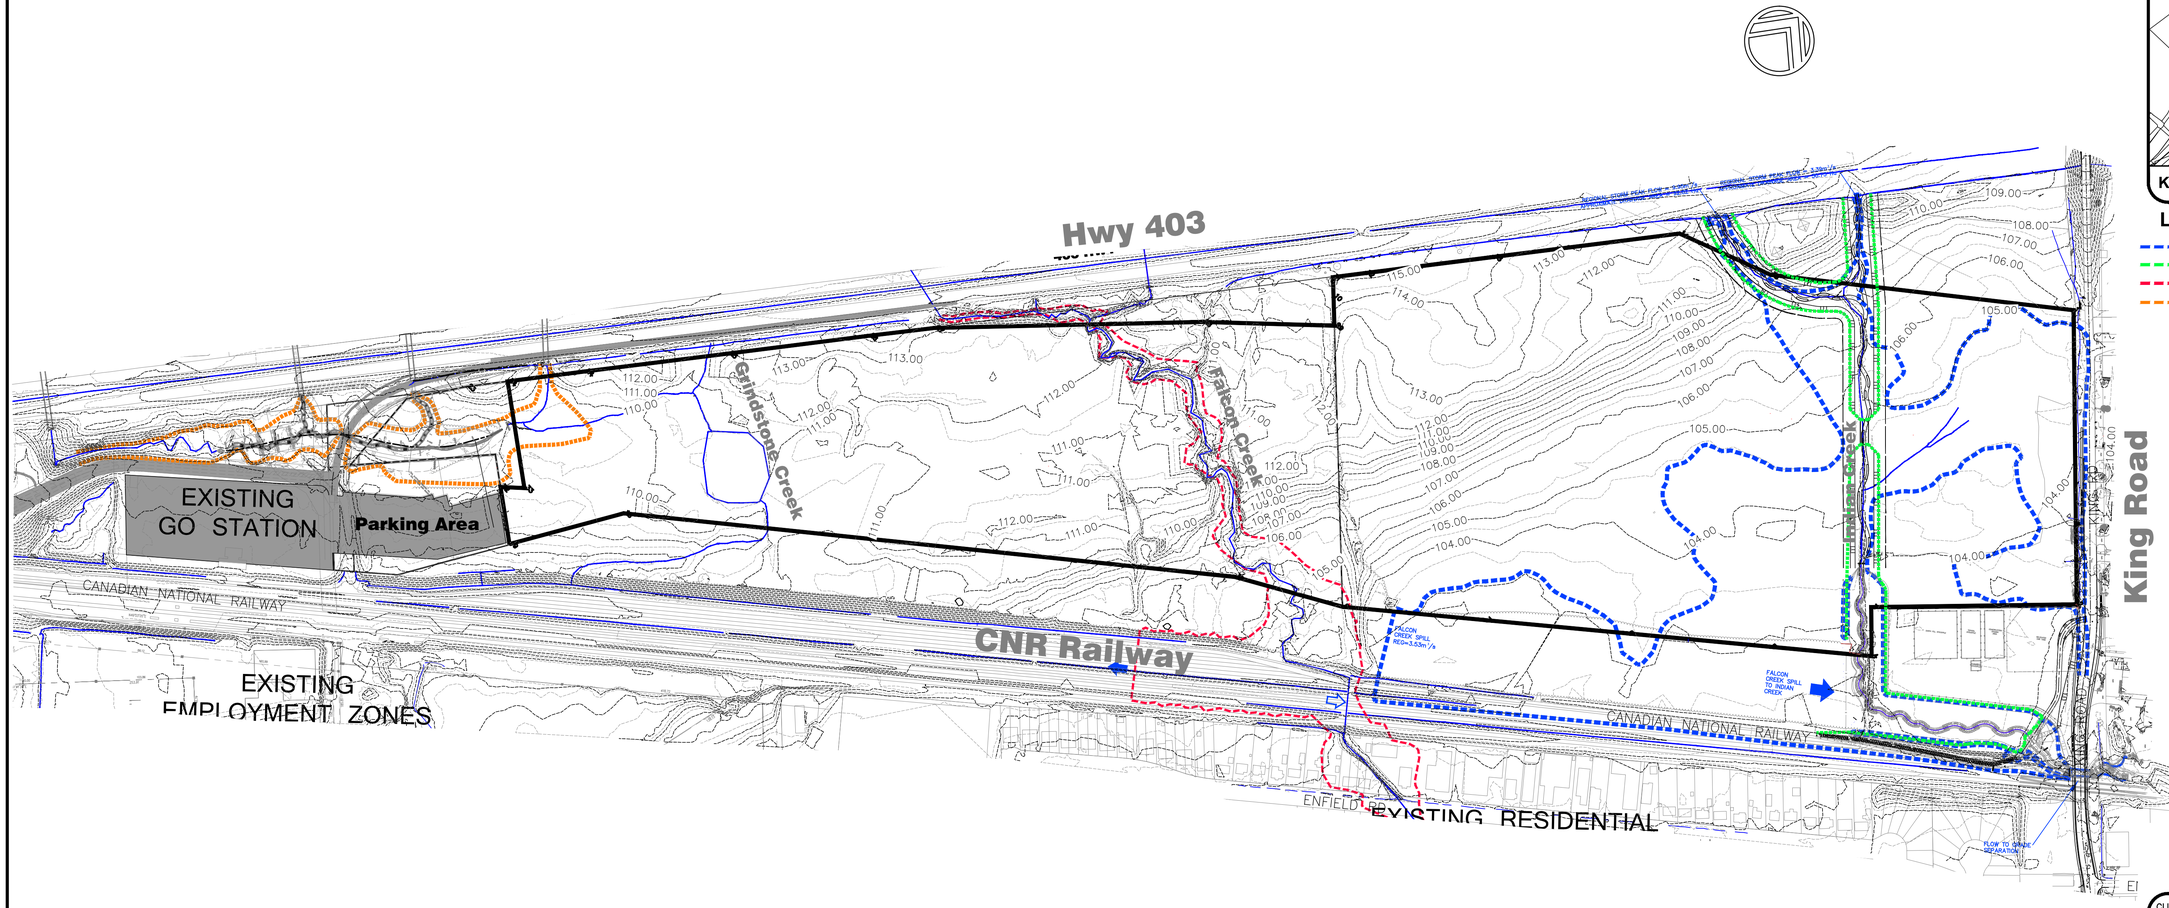


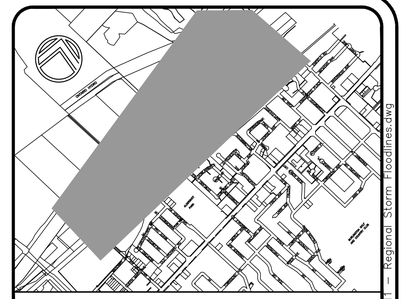

LEGEND :

- EXISTING INDIAN CREEK REGIONAL FLOODLINE
- POST–DEVELOPMENT INDIAN CREEK REGIONAL FLOODLINE
- EXISTING FALCON CREEK REGIONAL FLOODLINE
- EXISTING GRINDSTONE CREEK REGIONAL FLOODLINE

P:\Paletta\P10003 King Road\dwg\Engineering\Fig 11 - Regional Storm Floodlines.dwg

CLIENT:

PENTA PROPERTIES INC.
4480 Paletta Court
Burlington, Ontario L7L 5R2

METROPOLITAN CONSULTING INC.
2290 QUEENSWAY DRIVE
BURLINGTON, ON L7R 3 T2
TEL. 905.637.2926
FAX. 905.637.3268
EMAIL : ENGINEERING@METROCON.CA

MUNICIPALITY:

CITY OF Burlington

PROJECT:

1200 King Road
Functional Servicing Report

TITLE:

Regional Storm Floodlines

DATE: **JANUARY 2014**

SCALE: 1:3000
0 10 20 30

DRAWING:

Figure 11