project #: 21-219

north

5 2 0 5 10 15
1:400 (m)

(8) Rosa blanda
(3) Cornus racemosa
7.5m SETBACK FROM STABLE TOP OF BANK
-REFER TO CIVIL PLANS

(1) Carya ovata
(7) Rosa blanda
(5) Viburnum lentago
(3) Cornus alternifolia

STABLE TOP OF BANK AS STAKED BY CONSERVATION HALTON NOV 1 2017
-REFER TO CIVIL PLANS

(5) Amelanchier sanguinea
(1) Quercus alba
(3) Prunus virginiana

15m SETBACK FROM STABLE TOP OF BANK
-REFER TO CIVIL PLANS

(2) Carya cordiformis
(8) Viburnum lentago
(6) Rosa blanda

10m SETBACK FROM STAKED DRIPLINE
-REFER TO CIVIL PLANS

OVERFLOW SPILLWAY LINED WITH HYDROTURF
-REFER TO CIVIL PLANS

PROPOSED NATIVE TERRASEED MIX
-SEE TERRASEED NOTES'A' FOR
SPECIES COMPOSITION

(7) Amelanchier sanguinea
(1) Carya cordiformis
(5) Cornus racemosa
(3) Cornus alternifolia
(4) Amelanchier sanguinea

DRIPLINE AS STAKED BY
CONSERVATION HALTON NOV 1 2017
-REFER TO CIVIL PLANS

(3) Prunus virginiana
(4) Cornus alternifolia
(7) Amelanchier sanguinea
(13) Rosa blanda
(5) Cornus racemosa
(12) Viburnum lentago
(2) Quercus alba
(8) Rosa blanda
(2) Carya cordiformis
(8) Cornus alternifolia
(8) Viburnum lentago
(6) Prunus pensylvanica
(3) Cornus alternifolia
(2) Tilia americana
(8) Prunus virginiana
(7) Cornus racemosa

(3) Prunus pensylvanica
(3) Betula papyrifera

SPILLWAY LINED WITH HYDROTURF
-REFER TO CIVIL PLANS

7.5m SETBACK

TREE PROTECTION FENCE (TYP.)
-REFER TO TREE INVENTORY PLAN BY
GEOPROCESS RESEARCH ASSOCIATES

EXISTING TREE TO REMAIN (TYP.)
-REFER TO TREE INVENTORY PLAN BY
GEOPROCESS RESEARCH ASSOCIATES

FACILITY TOP = 121.00m
DESIGN OPERATING LEVEL = 120.50
BOTTOM OF POND (118.70)

PROPOSED SWM FACILITY
-REFER TO CIVIL PLANS

REFER TO L-2 FOR SWM FACILITY PLANTING PLAN

SLOPE STAKED BY CONSERVATION HALTON NOV 1 2017

7.5m SETBACK

DRIP LINE

UPDATED DRIPLINE

10m SETBACK

15m SETBACK

(7) Prunus virginiana
(5) Cornus racemosa
(2) Quercus alba
(2) Carya cordiformis
(3) Prunus virginiana
(1) Carya ovata
(10) Rosa blanda
(1) Betula papyrifera
(5) Cornus alternifolia

DECOMMISSIONED
STOCKPILE AREA
-REFER TO CIVIL PLANS

(3) Betula papyrifera
(9) Viburnum lentago
(1) Carya ovata
(7) Rosa blanda
(3) Cornus alternifolia
(3) Prunus virginiana
(2) Quercus alba
(4) Cornus racemosa
(4) Rosa blanda
(1) Carya cordiformis
(2) Tilia americana
(7) Amelanchier sanguinea
(7) Cornus alternifolia
(2) Carya ovata
(6) Amelanchier sanguinea

EXISTING TREE TO REMAIN (TYP.)
-REFER TO TREE INVENTORY PLAN BY
GEOPROCESS RESEARCH ASSOCIATES

(1) Tilia americana
(8) Cornus racemosa
(12) Rosa blanda
(2) Betula papyrifera

EXISTING 8.0m HYDRO
EASEMENT (TYP.)

EXISTING 5.0m HYDRO
EASEMENT (TYP.)

9m SETBACK

5.0m HYDRO EASEMENT

14m SETBACK

(4.0m)

KING ROAD

NORTH SERVICE ROAD

TERRASEED NOTES 'A':

1. *Areas to be seeded with naturalization mix shall receive an application of naturalization seed at the rate of 25-30 kg/hectare or 2 kg/100m² for spot applications, in the following mixture:*

*Native Woodland Edge Seed Mix**

Black Eyed Susan (Rudbeckia hirta)	*1%*
Evening Primrose (Oenothera biennis)	*1%*
Canada Anemone (Anemone canadensis)	*1%*
Canada Goldenrod (Solidago caesia)	*1%*
Woodland Sunflower (Helianthus divaricatus)	*1%*
Heart-leaved Aster (Aster cordifolius)	*1%*
Hairy Beardtongue (Penstemon hirsutus)	*5%*
Grass-leaved Goldenrod (Euthamia graminifolia)	*5%*
Big Blue Stem (Andropogon gerardii)	*10%*
Pennsylvania Sedge (Carex pensylvanica)	*10%*
Bottle Brush Grass (Elymus hystrix)	*30%*
Canada Rye (Elymus canadensis)	*30%*

*apply with Annual Oats (Avena sativa) nursecrop at 22kg/hectare.

Supplied by:
St. Williams Nursery & Ecological Centre (or approved equal)
P: 1-519-586-9116
W: www.stwilliamsnursery.com

2. *Contractor responsible for soil test to determine fertilizer rates. Results of soil test shall be provided to the Landscape Architect for review and approval.*
3. *Hydraulic mulch to be approved by the Landscape Architect shall be applied at the rate of 2100kg per hectare.*
4. *The contractor shall not carry out the work under adverse weather conditions such as high wind, frozen ground or ground covered with snow, ice or standing water.*
5. *All areas to be terraseeded to receive 150mm of topsoil.*
6. *Seeded areas to be maintained by contractor ensuring adequate water, fertilizer, maintenance and repair until seeded areas are properly established. Areas seeded in fall will be accepted in following spring, one month after start of growing season provided acceptance conditions are fulfilled.*

LANDSCAPE NOTES:

1. *All work to be carried out in accordance with by-laws and codes having jurisdiction over site location.*
2. *Complete all work to the satisfaction of the Landscape Architect.*
3. *Report any changes, discrepancies or substitutions to the Landscape Architect for review. Obtain approval from the Landscape Architect before proceeding.*
4. *It is the contractor's responsibility to determine existing service locations.*
5. *Exact locations of plant material will be determined by placement of site services such as hydro vaults, meters, utilities roof rain water leaders, driveways, light standards, etc.*
6. *All plant material locations to be staked or marked out and approved by Landscape Architect prior to installation.*
7. *Supply all plant material in accordance with the Canadian Standards for Nursery Stock (8th ed.).*
8. *Install plant material according to details shown.*
9. *Supply and place mulch in accordance with Canadian Landscape Standard (Section 10, Mulching). Disturbed soil areas around trees and shrubs are to be covered with shredded conifer bark mulch such as 'Cedar Bark Mulch' by All Treat Farms or 'Classic Cedar Mulch' by Gro-Bark, or approved equivalent. Alternative mulches must be approved by the Landscape Architect.*
10. *Contractor to utilize layout dimensions where provided*
11. *Provide planting bed area as noted on the drawing or to accommodate mature size of plant material.*
12. *All support systems must be removed by the contractor at time of final acceptance. No extras will be paid to complete this work*
13. *Supply and place topsoil in accordance with Canadian Landscape Standard (Section 4, Grading & Drainage and Section 6, Growing Medium) to a minimum depth of 150mm unless otherwise specified.*
14. *Supply and place sod in accordance with Canadian Landscape Standard (Section 7, Lawns & Grass and Section 8, Turfgrass Sod)unless otherwise specified.*
15. *Supply and place seed in accordance with Canadian Landscape Standard (Section 4, Grading & Drainage and Section 6, Growing Medium) unless otherwise specified. All 5:1 or greater slopes to be seeded with tacifier. Contractor to provide necessary erosion control protection as required to ensure soil stabilization and proper seed germination.*
16. *All dimensions in meters unless otherwise noted.*
17. *If discrepancies arise between plant material count shown on drawing and plant list, the drawing shall be considered correct.*
18. *Contractor to provide minimum one (1) year warranty (including trees on municipal property) from date accepted on all work unless otherwise specified.*
19. *Any site plan or grading and servicing shown is for information only. Refer to approved drawings.*
20. *Not for construction unless stamped, signed and dated by Landscape Architect.*
21. *Drawings not to be reproduced without written consent from Landscape Architect.*
22. *Approval of landscape plan to be obtained from municipality.*
23. *All plant material to be planted a minimum of 1.0m from any swales or ditches.*
24. *For grading and servicing information refer to the consulting Engineer's drawings.*
25. *For lighting information and power distribution refer to the electrical consultant's drawings.*

PLANT SCHEDULE BUFFER

QTY	BOTANICAL NAME	COMMON NAME	SIZE	COND.	MATURE HT. (M)	MATURE SPR. (M)	O.C. (M)	REMARKS
TREES								
9	*Betula papyrifera*	*Paper Birch*	*250cm Ht.*	*#15 cont.*	*15.0*	*11.0*	*As Shown*	*Native to Ontario*
9	*Carya cordiformis*	*Bitternut Hickory*	*200cm Ht.*	*#10 cont.*	*20.0*	*15.0*	*As Shown*	*Native to Ontario*
7	*Carya ovata*	*Shagbark Hickory*	*200cm Ht.*	*#10 cont.*	*25.0*	*17.0*	*As Shown*	*Native to Ontario*
9	*Prunus pensylvanica*	*Pin Cherry*	*200cm Ht.*	*#7 cont.*	*10.0*	*4.0*	*As Shown*	*Native to Ontario*
7	*Quercus alba*	*White Oak*	*250cm Ht.*	*W.B.*	*18.0*	*18.0*	*As Shown*	*Native to Ontario*
6	*Tilia americana*	*American Linden*	*150cm Ht.*	*#7 cont.*	*25.0*	*15.0*	*As Shown*	*Native to Ontario*
SHRUBS								
51	*Amelanchier sanguinea*	*Roundleaf Serviceberry*	*30cm*	*#2 cont.*	*6.0*	*4.0*		
40	*Cornus alternifolia*	*Pagoda Dogwood*	*40cm*	*#3 cont.*	*4.0*	*7.0*	*As Shown*	*Native to Ontario*
37	*Cornus racemosa*	*Gray Dogwood*	*60cm*	*#3 cont.*	*3.0*	*3.0*	*2.5*	*Native to Ontario*
35	*Prunus virginiana*	*Chokecherry*	*60cm*	*#5 cont.*	*6.0*	*6.0*	*3.5*	*Native to Ontario*
75	*Rosa blanda*	*Meadow Rose*	*30cm*	*#2 cont.*	*1.3*	*1.5*	*1.4*	*Native to Ontario*
48	*Viburnum lentago*	*Nannyberry*	*50cm*	*#3 cont.*	*5.0*	*2.0*	*1.5*	*Native to Ontario*

KEY MAP - N.T.S.



LEGEND

- property line
- existing tree to remain
- proposed deciduous tree
- proposed shrub
- +125.20 existing elevation
- +(118.90) proposed elevation
- min. 150mm topsoil, fine grade & native woodland edge seed mixture - see terraseed notes 'A'
- tree protection fence -refer to tree inventory by GeoProcess Research Associates

DRAFT
ISSUED FOR REVIEW & COMMENTS ONLY

REVISIONS/ SUBMISSIONS

#	DATE	DESCRIPTION
1	2022-02-14	Issued for review
2	2022-02-18	Issued for submission
3	2023-05-02	Issued for submission
4	2023-11-15	Issued for submission
5	2024-05-30	Issued for submission

STAMP

ONTARIO ASSOCIATION OF LANDSCAPE ARCHITECTS
SCOTT PB HENDERSON
MEMBER

CLIENT
Quantum Realty Management

MUNICIPALITY
City of Burlington

PROJECT
1450 King Road

MUNICIPAL FILE NUMBER

SHEET
Buffer Planting Plan


L-1

adesso design inc.
landscape architecture

69 John Street South, Suite 250
Hamilton, ON L8N 2B9
t. 905.526.8876
www.adessodesigninc.ca

REF:C:\Adesso Work\Projects_2021\21-219_1450 King Road, Burlington\01 Current Drawings\21-219_King Rd.VW2021 | Landscape
LAST SAVED BY: Jessica Ng, Thursday, May 30, 2024 8:04:38 AM PLOTTED BY: Carleigh Plank, Thursday, May 30, 2024 8:06:53 AM

project #: 21-219

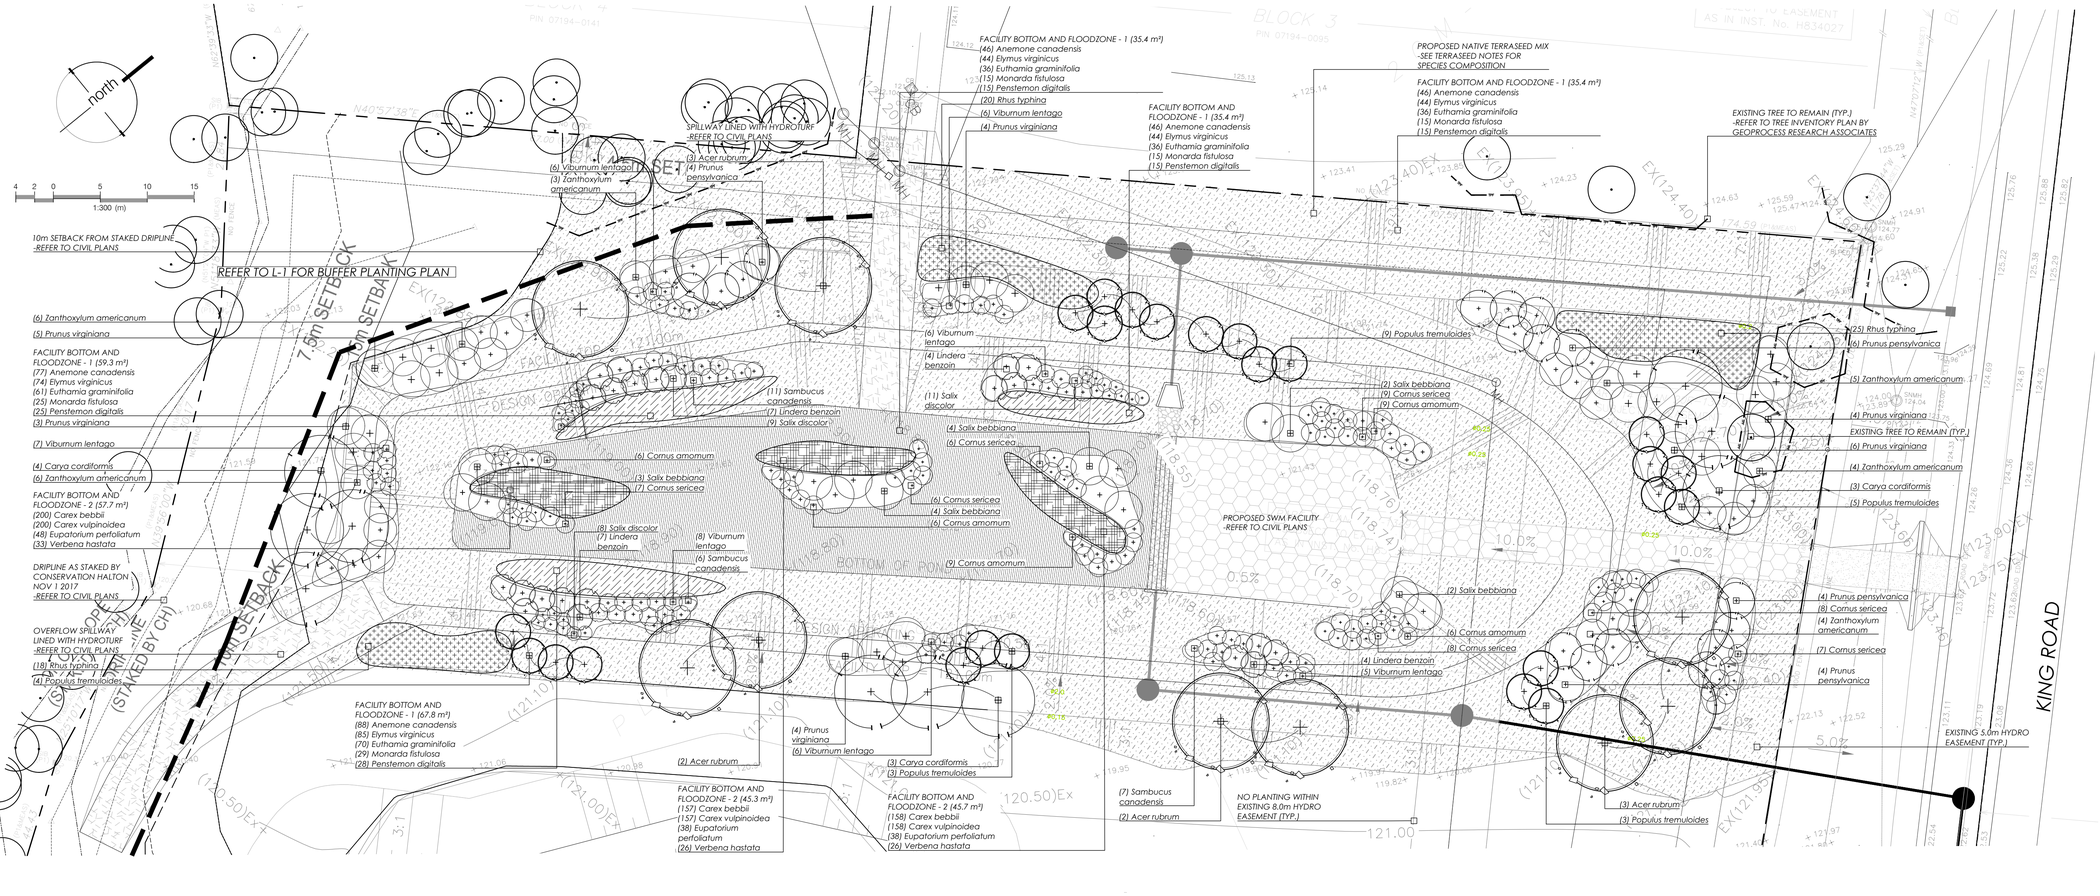

KEY MAP - N.T.S.



LEGEND

- property line
- existing tree to remain
- proposed deciduous tree
- proposed shrub
- +125.20 existing elevation
- +(118.90) proposed elevation
- min. 150mm topsoil, fine grade & shoreline native seed mixture - see terraseed notes 'B'
- min. 150mm topsoil, fine grade & stormwater pond native seed mixture - see terraseed notes 'C'
- tree protection fence -refer to tree inventory by GeoProcess Research Associates

PLANT SCHEDULE SWMF

QTY	BOTANICAL NAME	COMMON NAME	SIZE	COND.	MATURE HT. (M)	MATURE SPR. (M)	O.C. (M)	REMARKS
TREES								
10	*Acer rubrum*	*Red Maple*	250cm Ht.	#15 cont.	15.0	12.0	As Shown	Native to Ontario
10	*Carya cordiformis*	*Bitternut Hickory*	200cm Ht.	#10 cont.	20.0	15.0	As Shown	Native to Ontario
24	*Populus tremuloides*	*Trembling Aspen*	200cm Ht.	#15 cont.	12.0	5.0	As Shown	Native to Ontario
18	*Prunus pensylvanica*	*Pin Cherry*	200cm Ht.	#7 cont.	10.0	4.0	As Shown	Native to Ontario
SHRUBS								
36	*Cornus amomum*	*Silky Dogwood*	30cm	#3 cont.	2.0	2.0	1.75	Native to Ontario
51	*Cornus sericea*	*Red Osier Dogwood*	50cm	#3 cont.	1.75	2.0	1.75	Native to Ontario
22	*Lindera benzoin*	*Spicebush*	40cm	#3 cont.	4.0	3.0	2.5	Native to Ontario
26	*Prunus virginiana*	*Chokecherry*	60cm	#5 cont.	6.0	6.0	3.5	Native to Ontario
15	*Salix bebbiana*	*Beaked Willow*	60cm	#3 cont.	5.0	10.0	5.0	Native to Ontario
28	*Salix discolor*	*Pussy Willow*	40cm	#3 cont.	5.0	1.5	1.1	Native to Ontario
24	*Sambucus canadensis*	*Elderberry*	50cm	#3 cont.	2.5	2.0	1.75	Native to Ontario
44	*Viburnum lentago*	*Nannyberry*	50cm	#3 cont.	5.0	2.0	1.5	Native to Ontario
28	*Zanthoxylum americanum*	*Common Pricklyash*	30cm	#3 cont.	6.0	4.0	3.5	Native to Ontario
GROUND COVERS								
211	*Anemone canadensis*	*Canadian Anemone*	--	#1 cont.	0.50	0.50		Native to Ontario
515	*Carex bebbii*	*Bebb's Sedge*	--	Plug	0.80	0.20		Native to Ontario
515	*Carex vulpinoidea*	*Fox Sedge*	--	Plug	0.90	0.50		Native to Ontario
203	*Elymus virginicus*	*Virginia Wild Rye*	--	Plug	1.5	0.60		Native to Ontario
124	*Eupatorium perfoliatum*	*Common Boneset*	--	#1 cont.	1.25	0.90		Native to Ontario
167	*Euthamia graminifolia*	*Grass-leafed Goldenrod*	--	Plug	1.0	0.60		Native to Ontario
69	*Monarda fistulosa*	*Bergamot*	--	#1 cont.	1.1	0.90		Native to Ontario
68	*Penstemon digitalis*	*Beardtongue*	--	#1 cont.	0.60	0.60		Native to Ontario
63	*Rhus typhina*	*Staghorn Sumac*	50cm	#3 cont.	2.5	2.5	2.0	Native to Ontario
85	*Verbena hastata*	*Blue Vervain*	--	#1 cont.	2.0	0.90		Native to Ontario

TERRASEED NOTES 'B':

1. *Areas to be seeded with naturalization mix shall receive an application of naturalization seed at the rate of 25-30 kg/hectare or 2 kg/100m² for spot applications, in the following mixture:*

*OCS Shoreline Native Seed Mixture 8250**

Green Bulrush (Scirpus atrovirens)	1%
Spotted Joe Pye Weed (Eupatorium maculatum)	1%
Purple Stemmed Aster (Aster puniceus)	2%
Swamp Milkweed (Asclepias incarnata)	2%
Blue Vervain (Verbena hastata)	9%
Blunt Broom Sedge (Carex scoparia)	10%
Sweet Flag (Acorus americanus)	10%
Fox Sedge (Carex vulpinoide)	25%
Virginia Wild Rye (Elymus virginicus)	40%

*apply with Annual Oats (Avena sativa) nursecrop at 22kg/hectare.

Supplied by:
OSC - Ontario Seed Co. Limited
P: 1-519-886-0557
W: www.oscseeds.com

2. *Contractor responsible for soil test to determine fertilizer rates. Results of soil test shall be provided to the Landscape Architect for review and approval.*
3. *Hydraulic mulch to be approved by the Landscape Architect shall be applied at the rate of 2100kg per hectare.*
4. *The contractor shall not carry out the work under adverse weather conditions such as high wind, frozen ground or ground covered with snow, ice or standing water.*
5. *All areas to be terraseeded to receive 150mm of topsoil.*
6. *Seeded areas to be maintained by contractor ensuring adequate water, fertilizer, maintenance and repair until seeded areas are properly established. Areas seeded in fall will be accepted in following spring, one month after start of growing season provided acceptance conditions are fulfilled.*

TERRASEED NOTES 'C':

1. *Areas to be seeded with naturalization mix shall receive an application of naturalization seed at the rate of 25-30 kg/hectare or 2 kg/100m² for spot applications, in the following mixture:*

*OCS Stormwater Pond Native Mixture 8190**

New England Aster (Aster novae-anglaie)	2%
Black Eyed Susan (Rudbeckia hirta)	3%
Canada Wild Rye (Elymus canadensis)	15%
Fox Sedge (Carex vulpinoide)	15%
Indiangrass (Sorghastum nutans)	15%
Fowl Bluegrass (Poa palustris)	25%
Virginia Wild Rye (Elymus virginicus)	25%

*apply with Annual Oats (Avena sativa) nursecrop at 22kg/hectare.

Supplied by:
OSC - Ontario Seed Co. Limited
P: 1-519-886-0557
W: www.oscseeds.com

2. *Contractor responsible for soil test to determine fertilizer rates. Results of soil test shall be provided to the Landscape Architect for review and approval.*
3. *Hydraulic mulch to be approved by the Landscape Architect shall be applied at the rate of 2100kg per hectare.*
4. *The contractor shall not carry out the work under adverse weather conditions such as high wind, frozen ground or ground covered with snow, ice or standing water.*
5. *All areas to be terraseeded to receive 150mm of topsoil.*
6. *Seeded areas to be maintained by contractor ensuring adequate water, fertilizer, maintenance and repair until seeded areas are properly established. Areas seeded in fall will be accepted in following spring, one month after start of growing season provided acceptance conditions are fulfilled.*

LANDSCAPE NOTES:

1. *All work to be carried out in accordance with by-laws and codes having jurisdiction over site location.*
2. *Complete all work to the satisfaction of the Landscape Architect.*
3. *Report any changes, discrepancies or substitutions to the Landscape Architect for review. Obtain approval from the Landscape Architect before proceeding.*
4. *It is the contractor's responsibility to determine existing service locations.*
5. *Exact locations of plant material will be determined by placement of site services such as hydro vaults, meters, utilities roof rain water leaders, driveways, light standards, etc..*
6. *All plant material locations to be staked or marked out and approved by Landscape Architect prior to installation.*
7. *Supply all plant material in accordance with the Canadian Standards for Nursery Stock (8th ed.).*
8. *Install plant material according to details shown.*
9. *Supply and place mulch in accordance with Canadian Landscape Standard (Section 10, Mulching). Disturbed soil areas around trees and shrubs are to be covered with shredded conifer bark mulch such as 'Cedar Bark Mulch' by All Treat Farms or 'Classic Cedar Mulch' by Gro-Bark, or approved equivalent. Alternative mulches must be approved by the Landscape Architect.*
10. *Contractor to utilize layout dimensions where provided*
11. *Provide planting bed area as noted on the drawing or to accommodate mature size of plant material.*
12. *All support systems must be removed by the contractor at time of final acceptance. No extras will be paid to complete this work*
13. *Supply and place topsoil in accordance with Canadian Landscape Standard (Section 4, Grading & Drainage and Section 6, Growing Medium) to a minimum depth of 150mm unless otherwise specified.*
14. *Supply and place sod in accordance with Canadian Landscape Standard (Section 7, Lawns & Grass and Section 8, Turfgrass Sod)unless otherwise specified.*
15. *Supply and place seed in accordance with Canadian Landscape Standard (Section 4, Grading & Drainage and Section 6, Growing Medium) unless otherwise specified. All 5:1 or greater slopes to be seeded with tacifier. Contractor to provide necessary erosion control protection as required to ensure soil stabilization and proper seed germination.*
16. *All dimensions in meters unless otherwise noted.*
17. *If discrepancies arise between plant material count shown on drawing and plant list, the drawing shall be considered correct.*
18. *Contractor to provide minimum one (1) year warranty (including trees on municipal property) from date accepted on all work unless otherwise specified.*
19. *Any site plan or grading and servicing shown is for information only. Refer to approved drawings.*
20. *Not for construction unless stamped, signed and dated by Landscape Architect.*
21. *Drawings not to be reproduced without written consent from Landscape Architect.*
22. *Approval of landscape plan to be obtained from municipality.*
23. *All plant material to be planted a minimum of 1.0m from any swales or ditches.*
24. *For grading and servicing information refer to the consulting Engineer's drawings.*
25. *For lighting information and power distribution refer to the electrical consultant's drawings.*

DRAFT
ISSUED FOR REVIEW & COMMENTS ONLY

REVISIONS/ SUBMISSIONS

#	DATE	DESCRIPTION
1	2022-02-14	Issued for review
2	2022-02-18	Issued for submission
3	2023-05-02	Issued for submission
4	2023-11-15	Issued for submission
5	2024-05-30	Issued for submission

ST

ONTARIO ASSOCIATION OF LANDSCAPE ARCHITECTS
SCOTT P.S. HENDERSON
MEMBER

CLIENT
Quantum Realty Management

MUNICIPALITY
City of Burlington

PROJECT
1450 King Road

MUNICIPAL FILE NUMBER


SHEET
SWM Facility Landscape Plan
L-2

adesso design inc.
landscape architecture

69 John Street South, Suite 250
Hamilton, ON L8N 2B9
t. 905.526.8876
www.adessodesigninc.ca

FILE:G:\Project Data\Burlington_2021\21-219_1450 King Road\Burlington\SWF\Current Drawings\21-219_King_1450SWF2_Landscape_SWMF
LAST SAVED BY: Nelson G. Thursday, May 16, 2024 8:56:38 AM PLOTTED BY: Carleigh Poole Thursday, May 16, 2024 8:57:01 AM


project #: 21-219

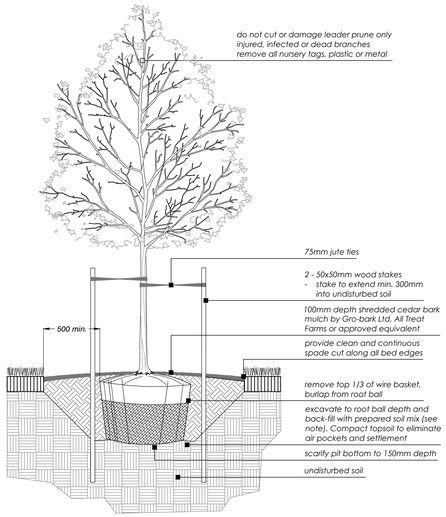

Balled & Burlapped/ Wire Basket Deciduous Tree

1 L-3


SCALE: NTS

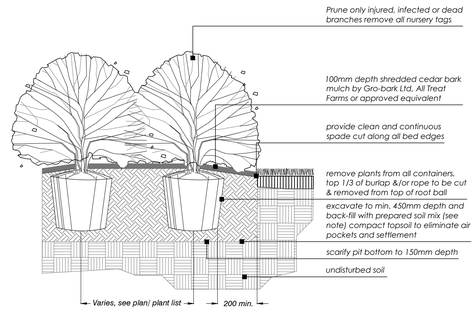

Container Grown Shrub

2 L-3


SCALE: NTS

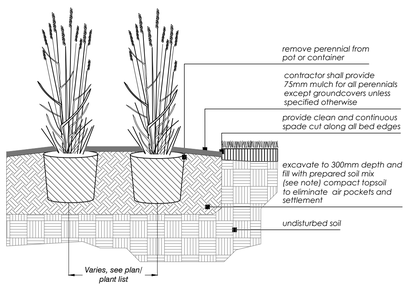

Container Grown Perennial

3 L-3

SCALE: NTS

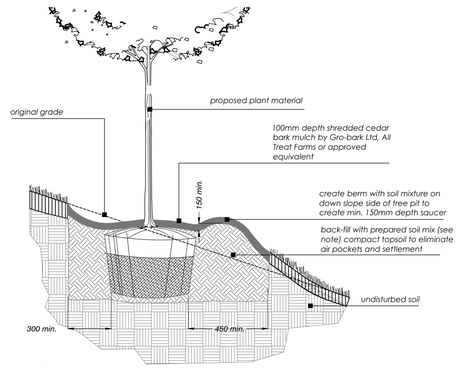


Slope Planting

4 L-3

SCALE: NTS

Tree Protection and Preservation
Specification No.: SS12A

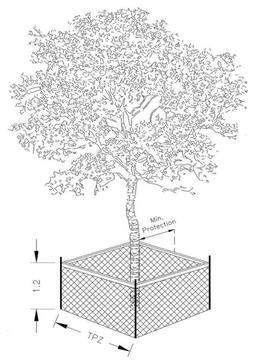

Detail TP-1 – Tree Protection Detail.

Trunk Diameter (DBH) [2]	Minimum Tree Protection Zone (MTPZ) Distances Required [3]	Critical Root Zone (CRZ) Distances Required [3&4]
< 10 cm	1.8 m	1.8 m
11 - 40 cm	2.4 m	4.0 m
41 - 50 cm	3.0 m	5.0 m
51 - 60 cm	3.6 m	6.0 m
61 - 70 cm	4.2 m	7.0 m
71 - 80 cm	4.8 m	8.0 m
81 - 90 cm	5.4 m	9.0 m
91 - 100+ cm	6.0 m	10.0 m

NOTES:

[1] The roots of a tree can extend from the trunk to approximately 2-3 times the distance of the drip line.
[2] Diameter at breast height (DBH) is the measurement of tree trunk taken at 1.4 metres above ground.
[3] Minimum Tree Protection Zone and Critical Root Zone distances are to be measured from the outside edge of the tree base towards the drip line and may be limited by an existing paved surface, provided the existing paved surface remains intact throughout the construction work and is subject to Section 6 of this specification.
[4] Where work is being performed beyond the Minimum Tree Protection Zone but within the Critical Root Zone the works are subject to Section 8 of this specification.

TREE PROTECTION BARRIER

1. The required barrier is a 1.2 metre (4 ft) high orange plastic web snow fencing on 2" x 4" frame. Where orange plastic web snow fencing creates a restriction to sightlines, page wire fencing with reflective tape can be used.
2. Tree protection barriers are to be erected prior to the commencement of any construction or grading activities on the site and are to remain in place throughout the entire duration of the project. The barriers shall be maintained erect and in good repair throughout the duration of construction operations with breaks and unsupported sections repaired immediately. Tree protection may be not be removed prior to the completion of construction without written authorization from the Manager of Urban Forestry or designate.
3. All supports and bracing used to safely secure the barrier should be located outside the MTPZ. All supports and bracing should minimize damage to roots.
4. Where some fill or excavated material must be temporarily located near a MTPZ, a wooden barrier with silt fencing must be used to ensure no material enters the MTPZ.
5. No materials or fill may be stored within the MTPZ.
6. Equipment or vehicles shall not be operated, parked, repaired, or refueled within the MTPZ.
7. No construction activity, grade changes, surface treatment or excavations of any kind is permitted within the MTPZ without written authorization from the Manager of Urban Forestry or designate.
8. A laminated Minimum Tree Protection Zone sign (See Detail TP-3 – Minimum Tree Protection Zone Sign) must be attached to the side of the Tree Protection where it will be visible by persons entering the site. Minimum size must be 10"x14".

City of Burlington Tree Preservation Details

5 L-3

SCALE: NTS

City of Burlington

TREE PROTECTION ZONE (TPZ)

No equipment or vehicles shall be operated, parked, repaired or refueled within the Tree Protection Zone.

No construction activity, grade changes, surface treatment or excavations of any kind is permitted within the Tree Protection Zone.

No materials or fill may be stored within the Tree Protection Zone.

This tree protection barrier must not be removed prior to the completion of construction without written authorization from the City of Burlington, Urban Forestry Department.

For information, contact:
City of Burlington, Development and Infrastructure Division,
905-335-7642.

TREE PRESERVATION SIGNAGE

PLANTING NOTES:

1. Soil mixture: four (4) parts native soil, one (1) part well rotted compost.If existing soil is not suitable provide triple mix topsoil or approved equal.
2. Saucer shall be soaked with water and mulched immediately following planting.
3. Massed shrubs shall be planted in continuous mulched beds unless otherwise noted.
4. Staking schedule:
   - < 30mm caliper size/ 2500mm ht, - one stake
   - > 30mm caliper size/ 2500mm ht, - two stakes
   - > 70mm caliper - three stakes
5. All support systems must be removed once tree is established.
6. All trees to be straight and planted vertically regardless of slope.
7. Top of root flare shall be positioned 50mm above grade.
8. The following depths of soil are required for planting:
   - 15cm topsoil for sod;
   - 30cm of topsoil for perennials;
   - 45cm of topsoil for shrubs;
   - 90cm of topsoil for trees

DRAFT
ISSUED FOR REVIEW & COMMENTS ONLY

REVISIONS/ SUBMISSIONS

#	DATE	DESCRIPTION
1	2022-02-14	Issued for review
2	2022-02-18	Issued for submission
3	2023-05-02	Issued for submission
4	2023-11-15	Issued for submission
5	2024-05-30	Issued for submission

STAMP

ONTARIO ASSOCIATION OF LANDSCAPE ARCHITECTS SCOTT PB HENDERSON MEMBER

CLIENT
Quantum Realty Management

MUNICIPALITY
City of Burlington

PROJECT
1450 King Road

MUNICIPAL FILE NUMBER

SHEET
Details

L-3

adesso design inc.
landscape architecture

69 John Street South, Suite 250
Hamilton, ON L8N 2B9
t. 905.526.8876
www.adessodesigninc.ca

REG:\Projects\Burlington\21-219_1450 King Road, Burlington\01 Current Drawings\21-219_dwg_LAYOUT1 Planting Details
LAST SAVED BY:Brandon.M Thursday, May 30, 2024 8:54:38 AM PLOTTED BY:Calleigh Pope Thursday, May 30, 2024 8:57:10 AM