SKETCH ILLUSTRATING ROOFTOP PEAK ELEVATIONS

FOR PART OF

PLAINS ROAD EAST, FILMANDALE ROAD, & MERLE AVENUE


IN THE

CITY OF BURLINGTON

SCALE 1:750 METRIC

15 7.5 0 15 30 45 metres

S.D. McLAREN, O.L.S. – 2021

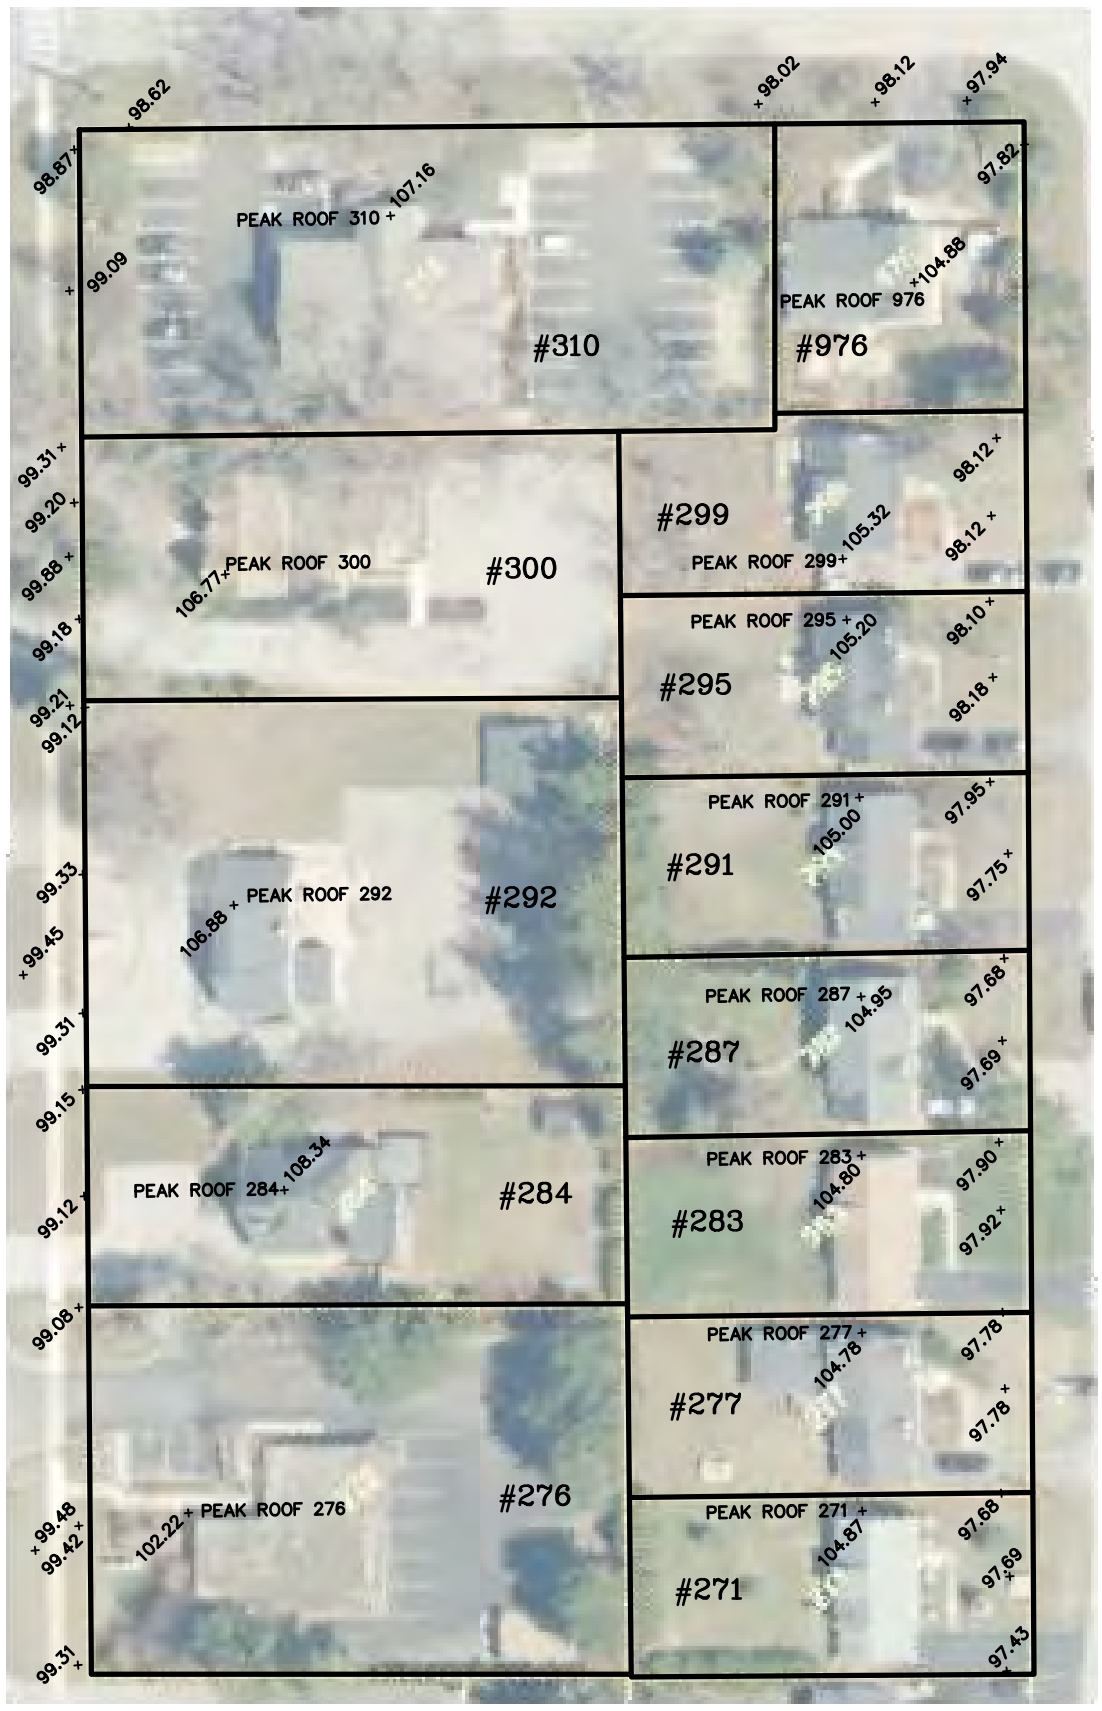

APRIL 21, 2021

DATE

© S.D. McLAREN, O.L.S. – 2021. NO PERSON MAY COPY REPRODUCE, DISTRIBUTE OR ALTER THIS PLAN IN WHOLE OR IN PART WITHOUT THE WRITTEN PERMISSION OF S.D. McLAREN, O.L.S.

A.T. McLaren Limited
LEGAL AND ENGINEERING SURVEYS
69 JOHN STREET SOUTH, SUITE 230
HAMILTON, ONTARIO, L8N 2B9
PHONE (905) 527–8559 FAX (905) 527–0032

Drawn	Checked	Crew Chief	Scale	Dwg.No.
TC	RAM	JS	1:750	36654–S