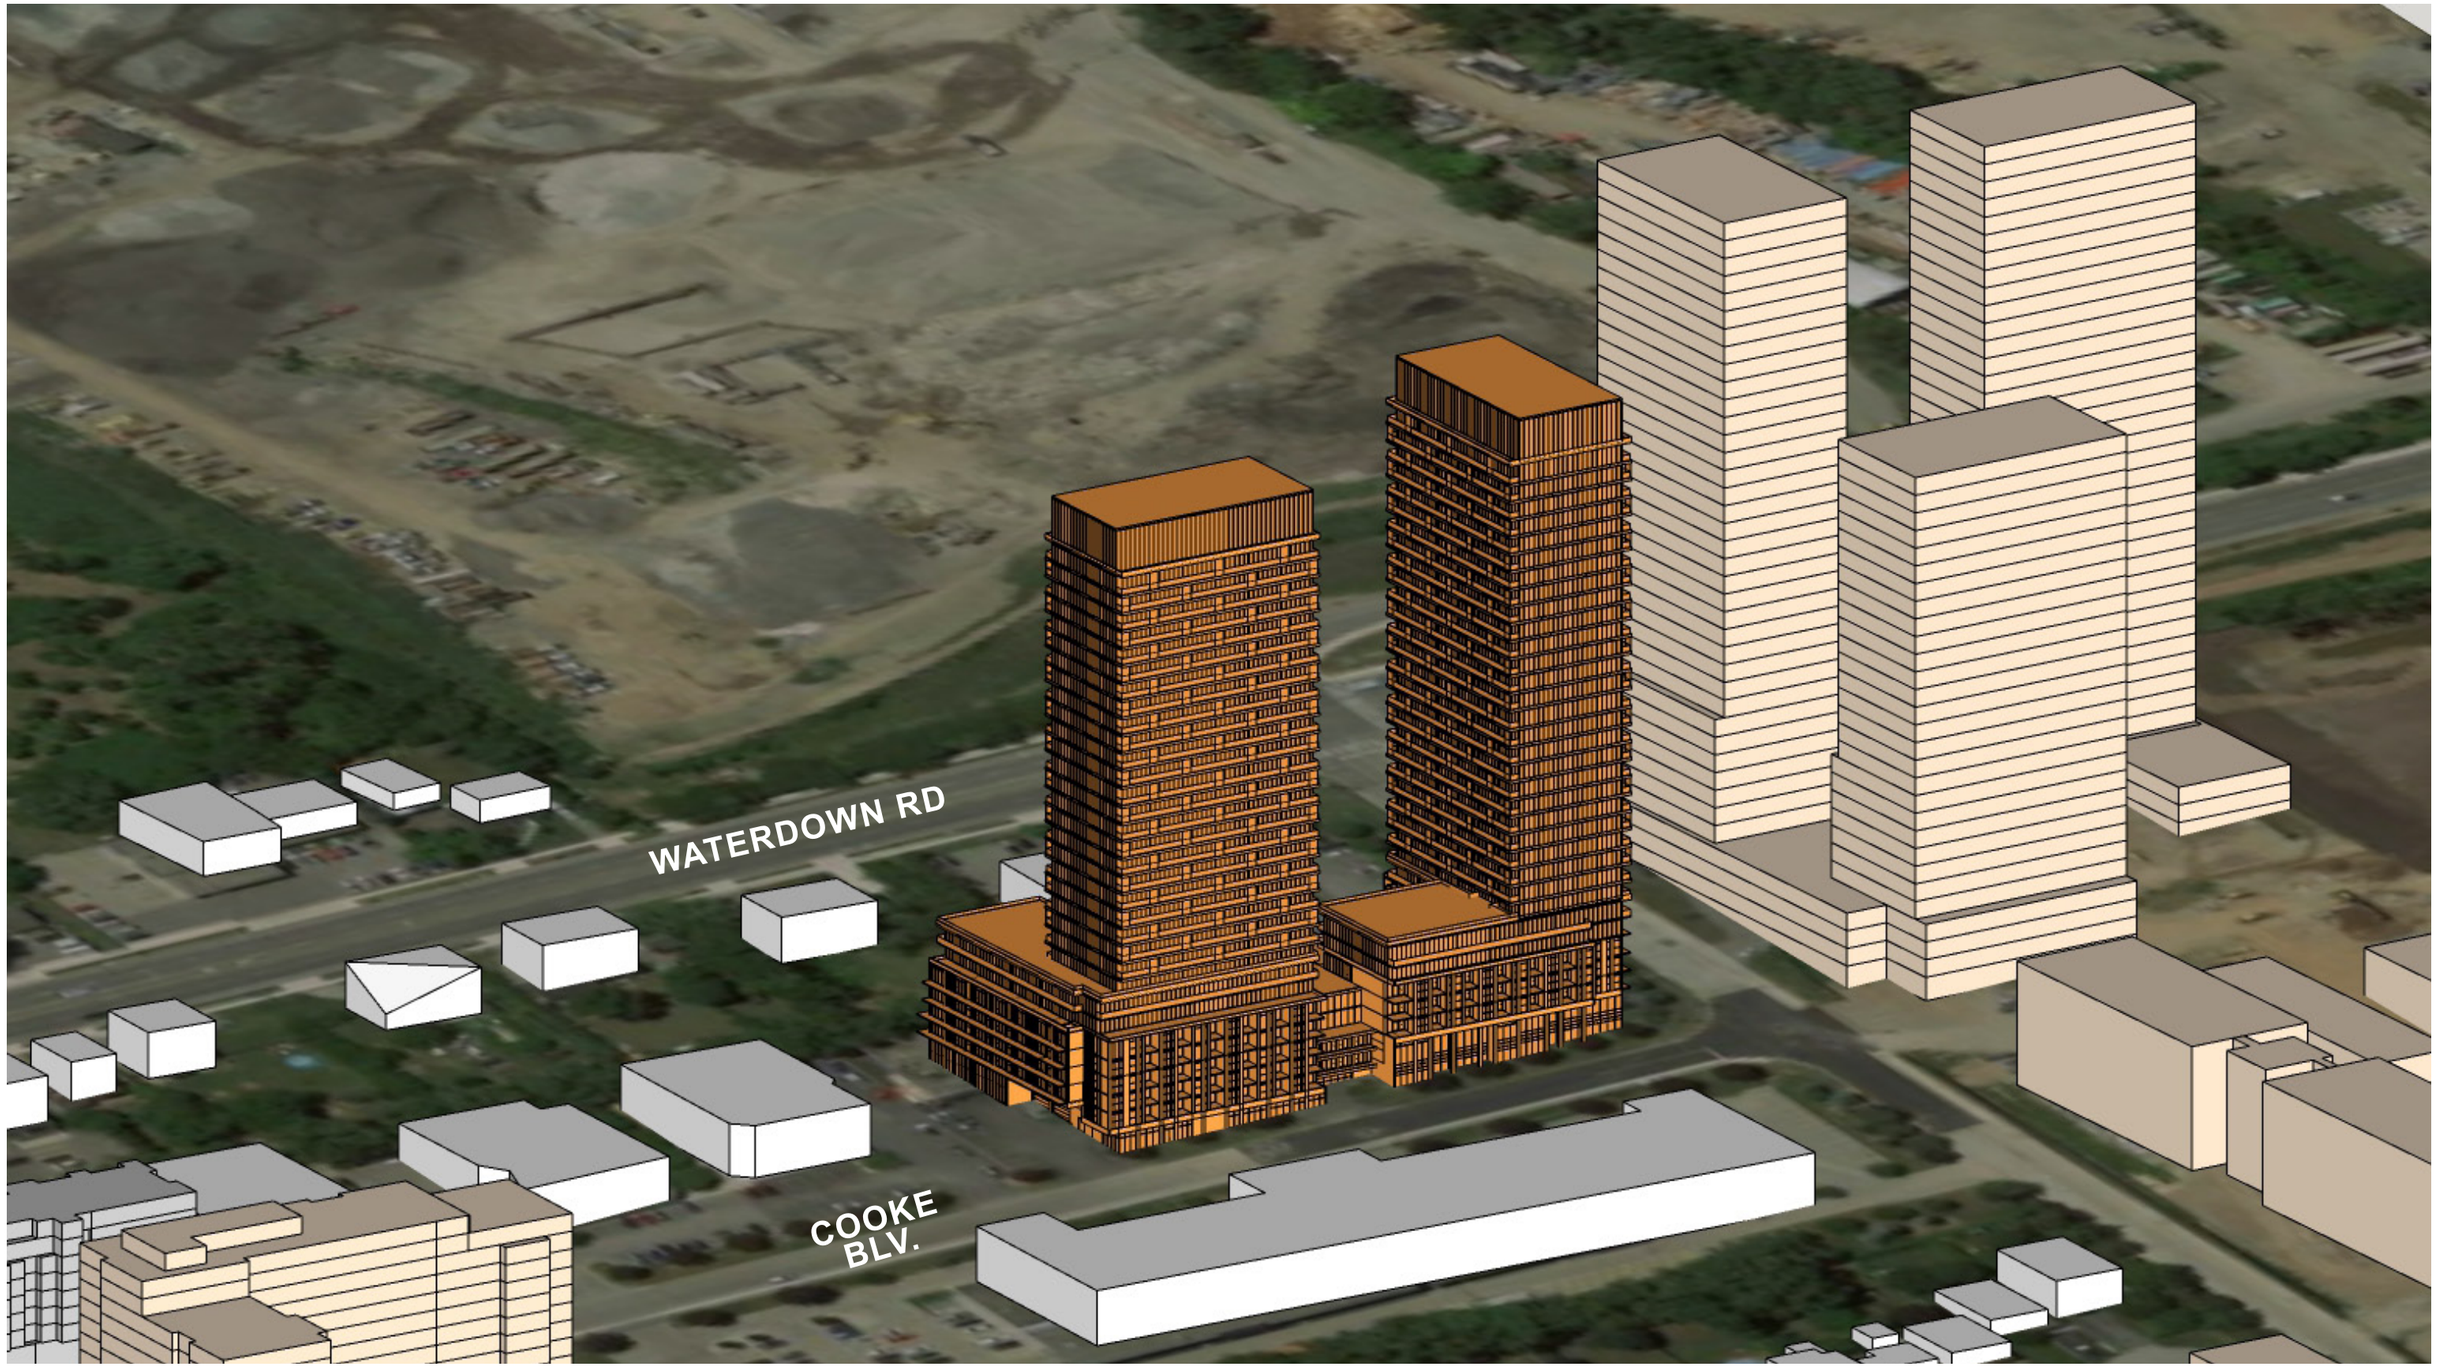



NORTH WEST VIEW

PROPOSED MASSING

PROPOSED CONTEXT

EXISTING CONTEXT

RAW

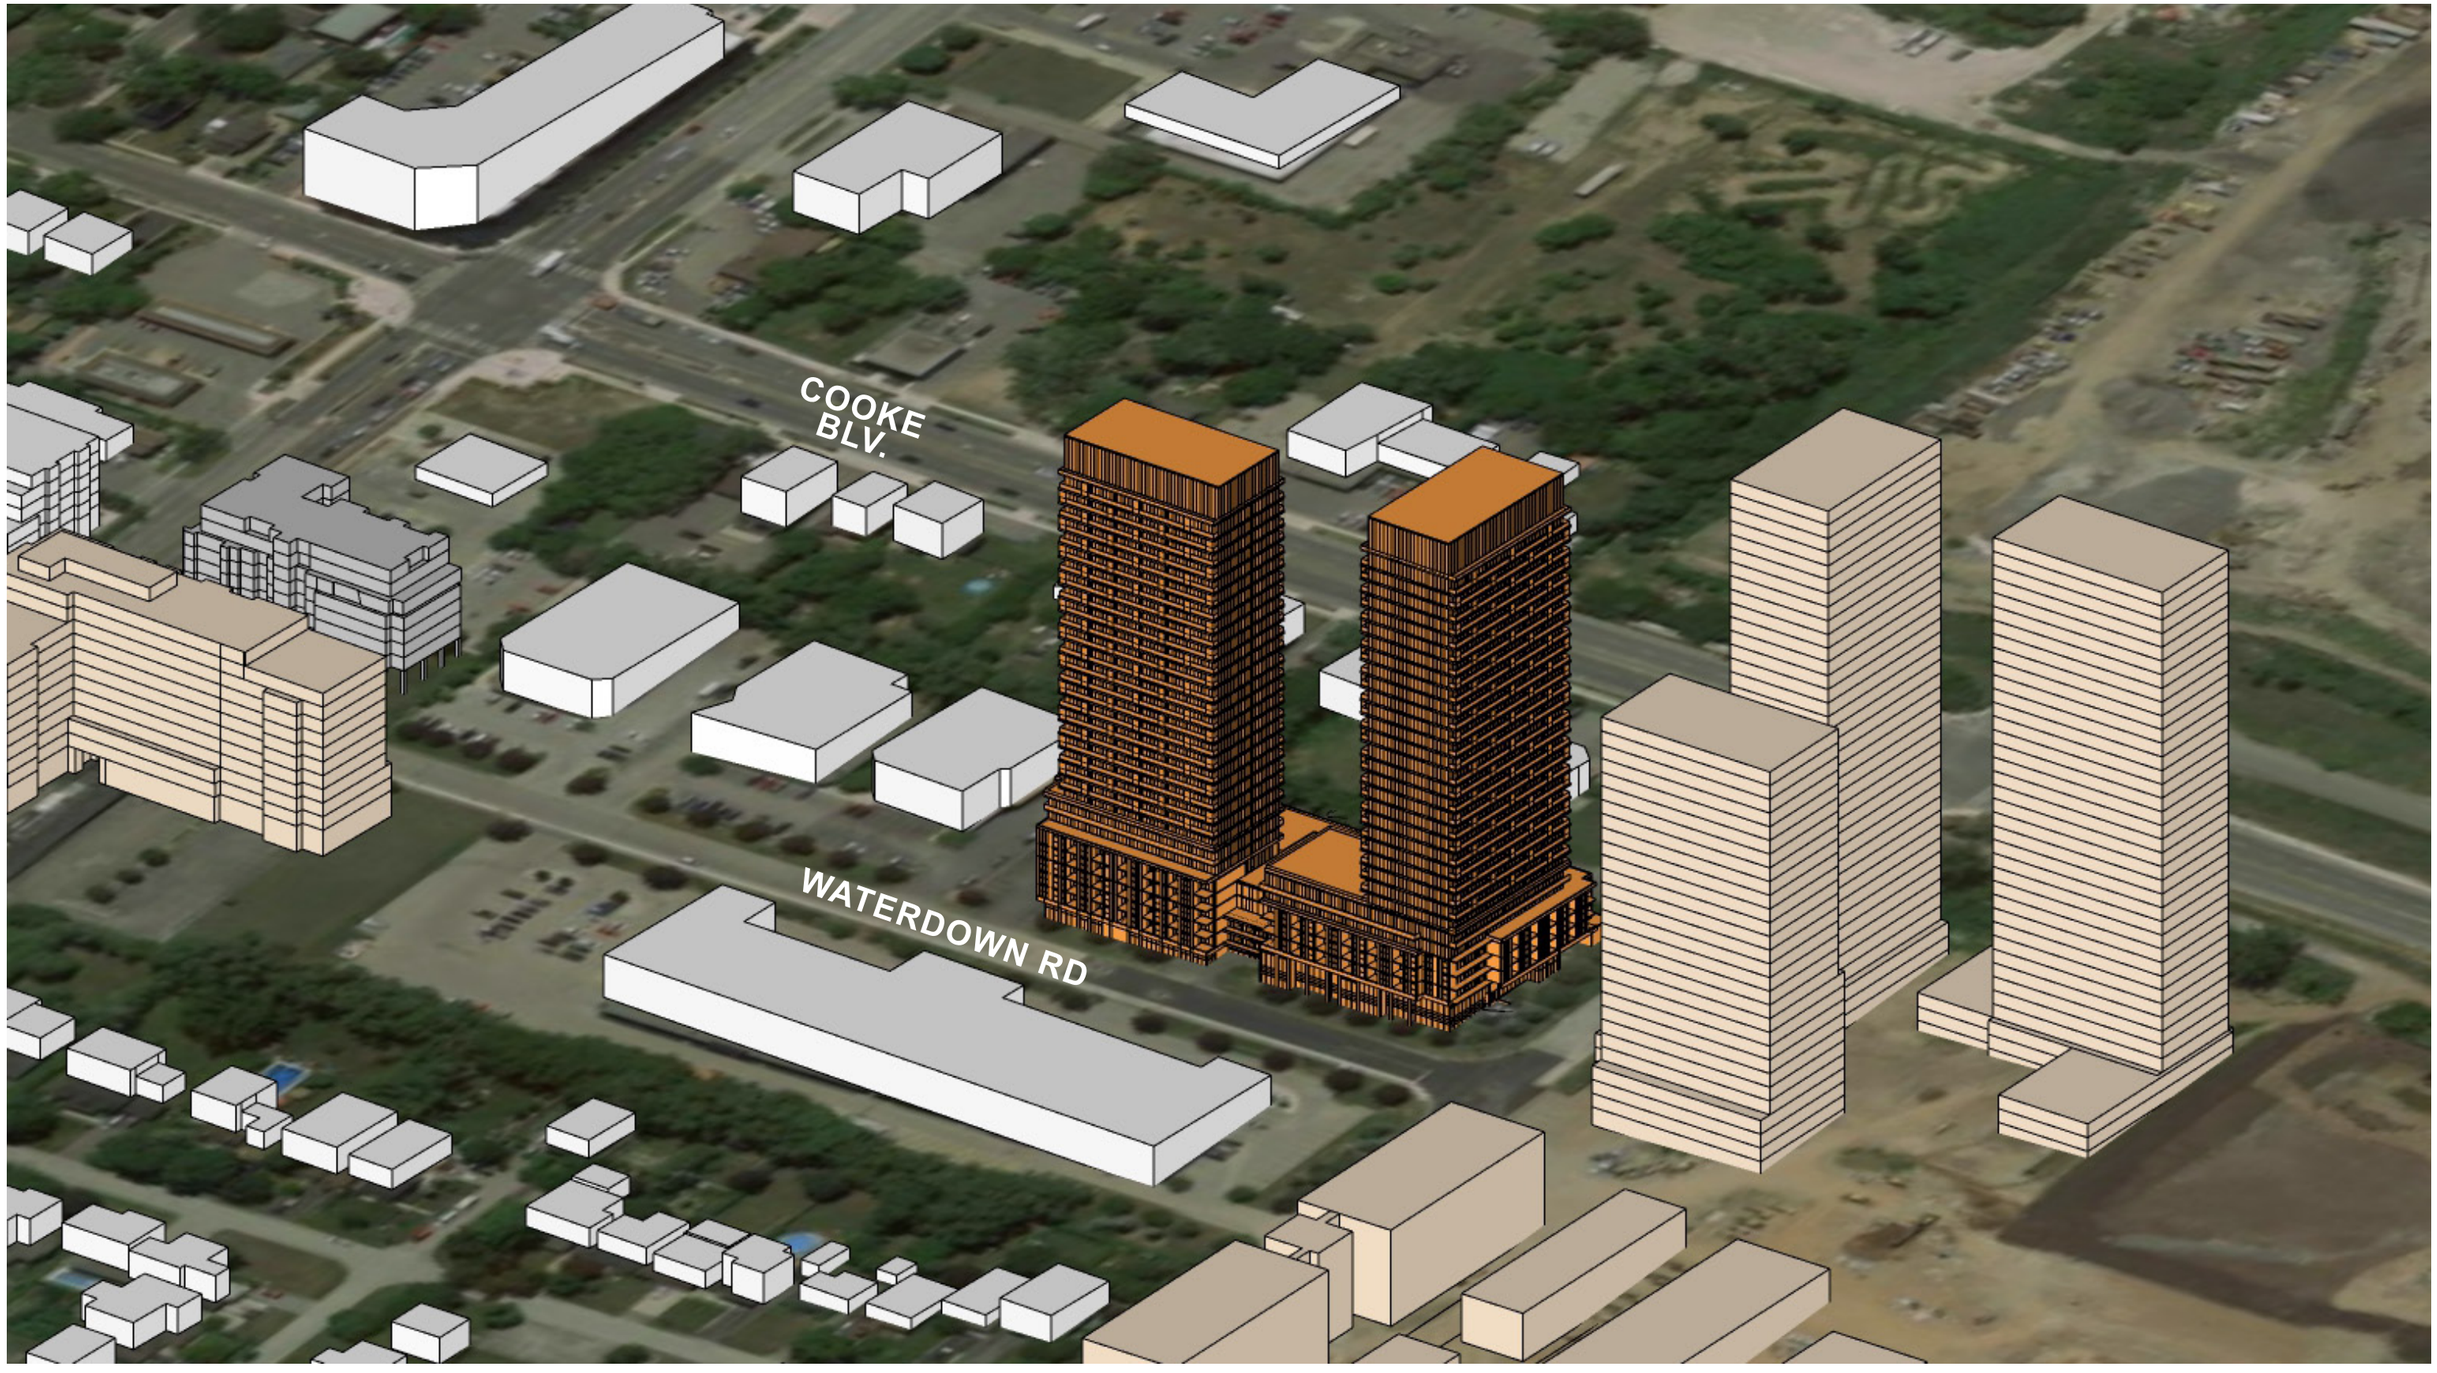

NORTH EAST VIEW


PROPOSED MASSING

PROPOSED CONTEXT

EXISTING CONTEXT

18072- COOKE BLV. 20220912

RAW

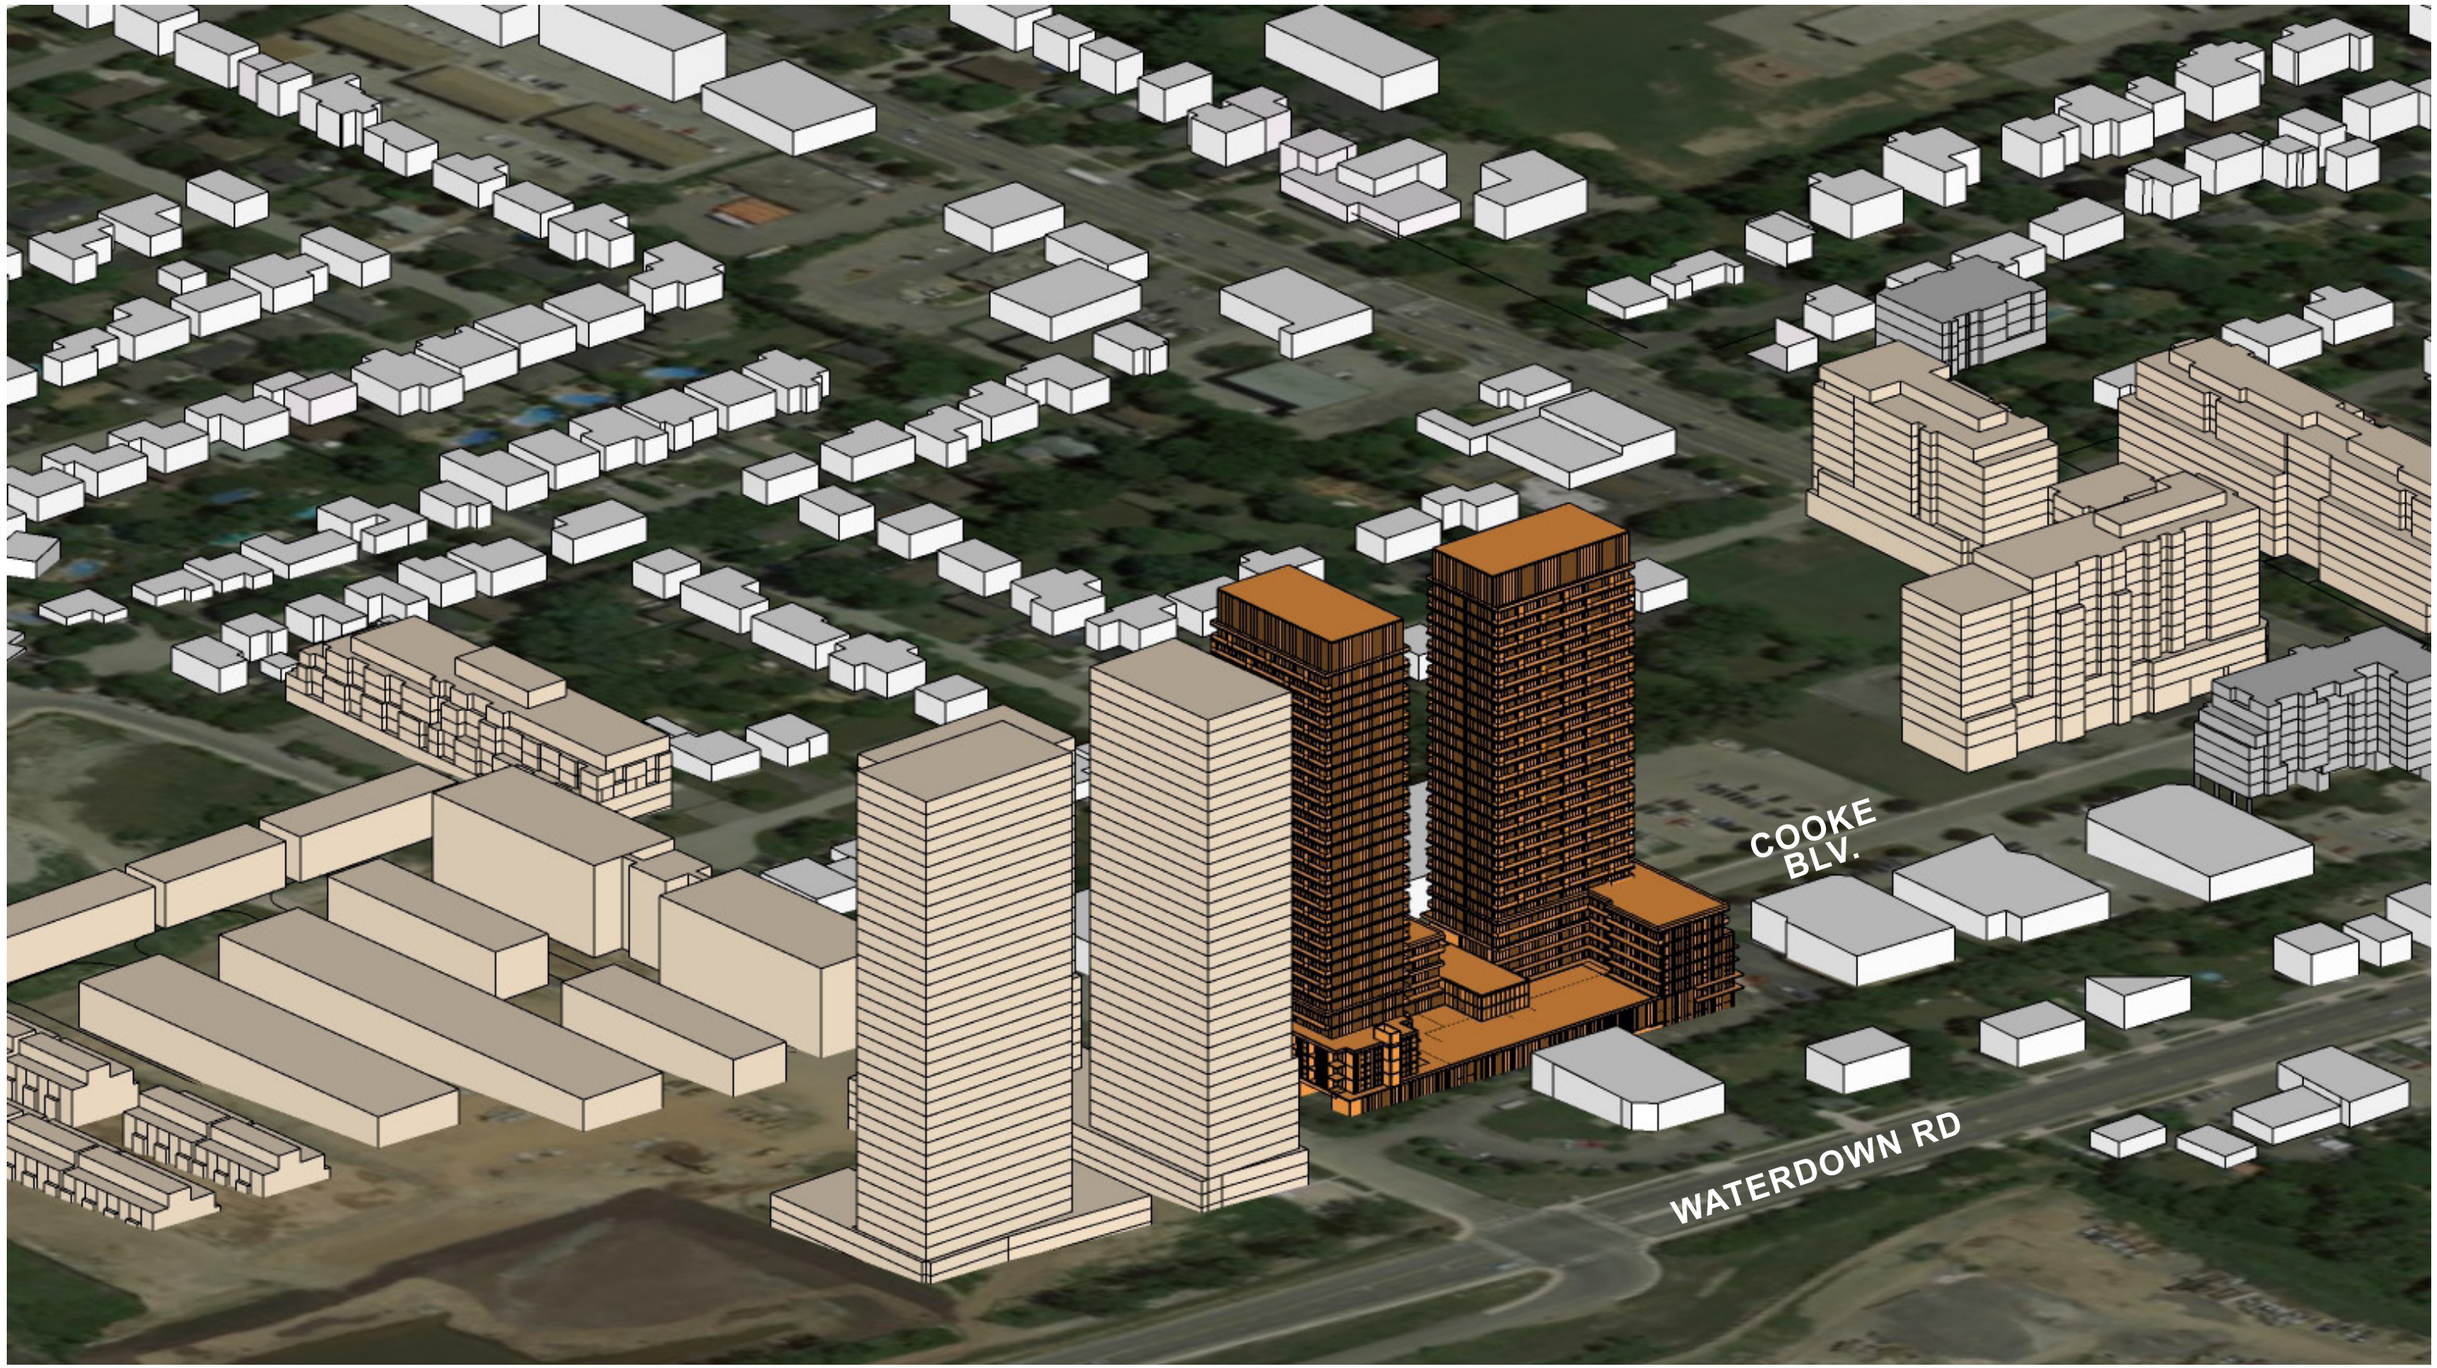

NORTH WEST VIEW


PROPOSED MASSING

PROPOSED CONTEXT

EXISTING CONTEXT

18072- COOKE BLV. 20220912

RAW

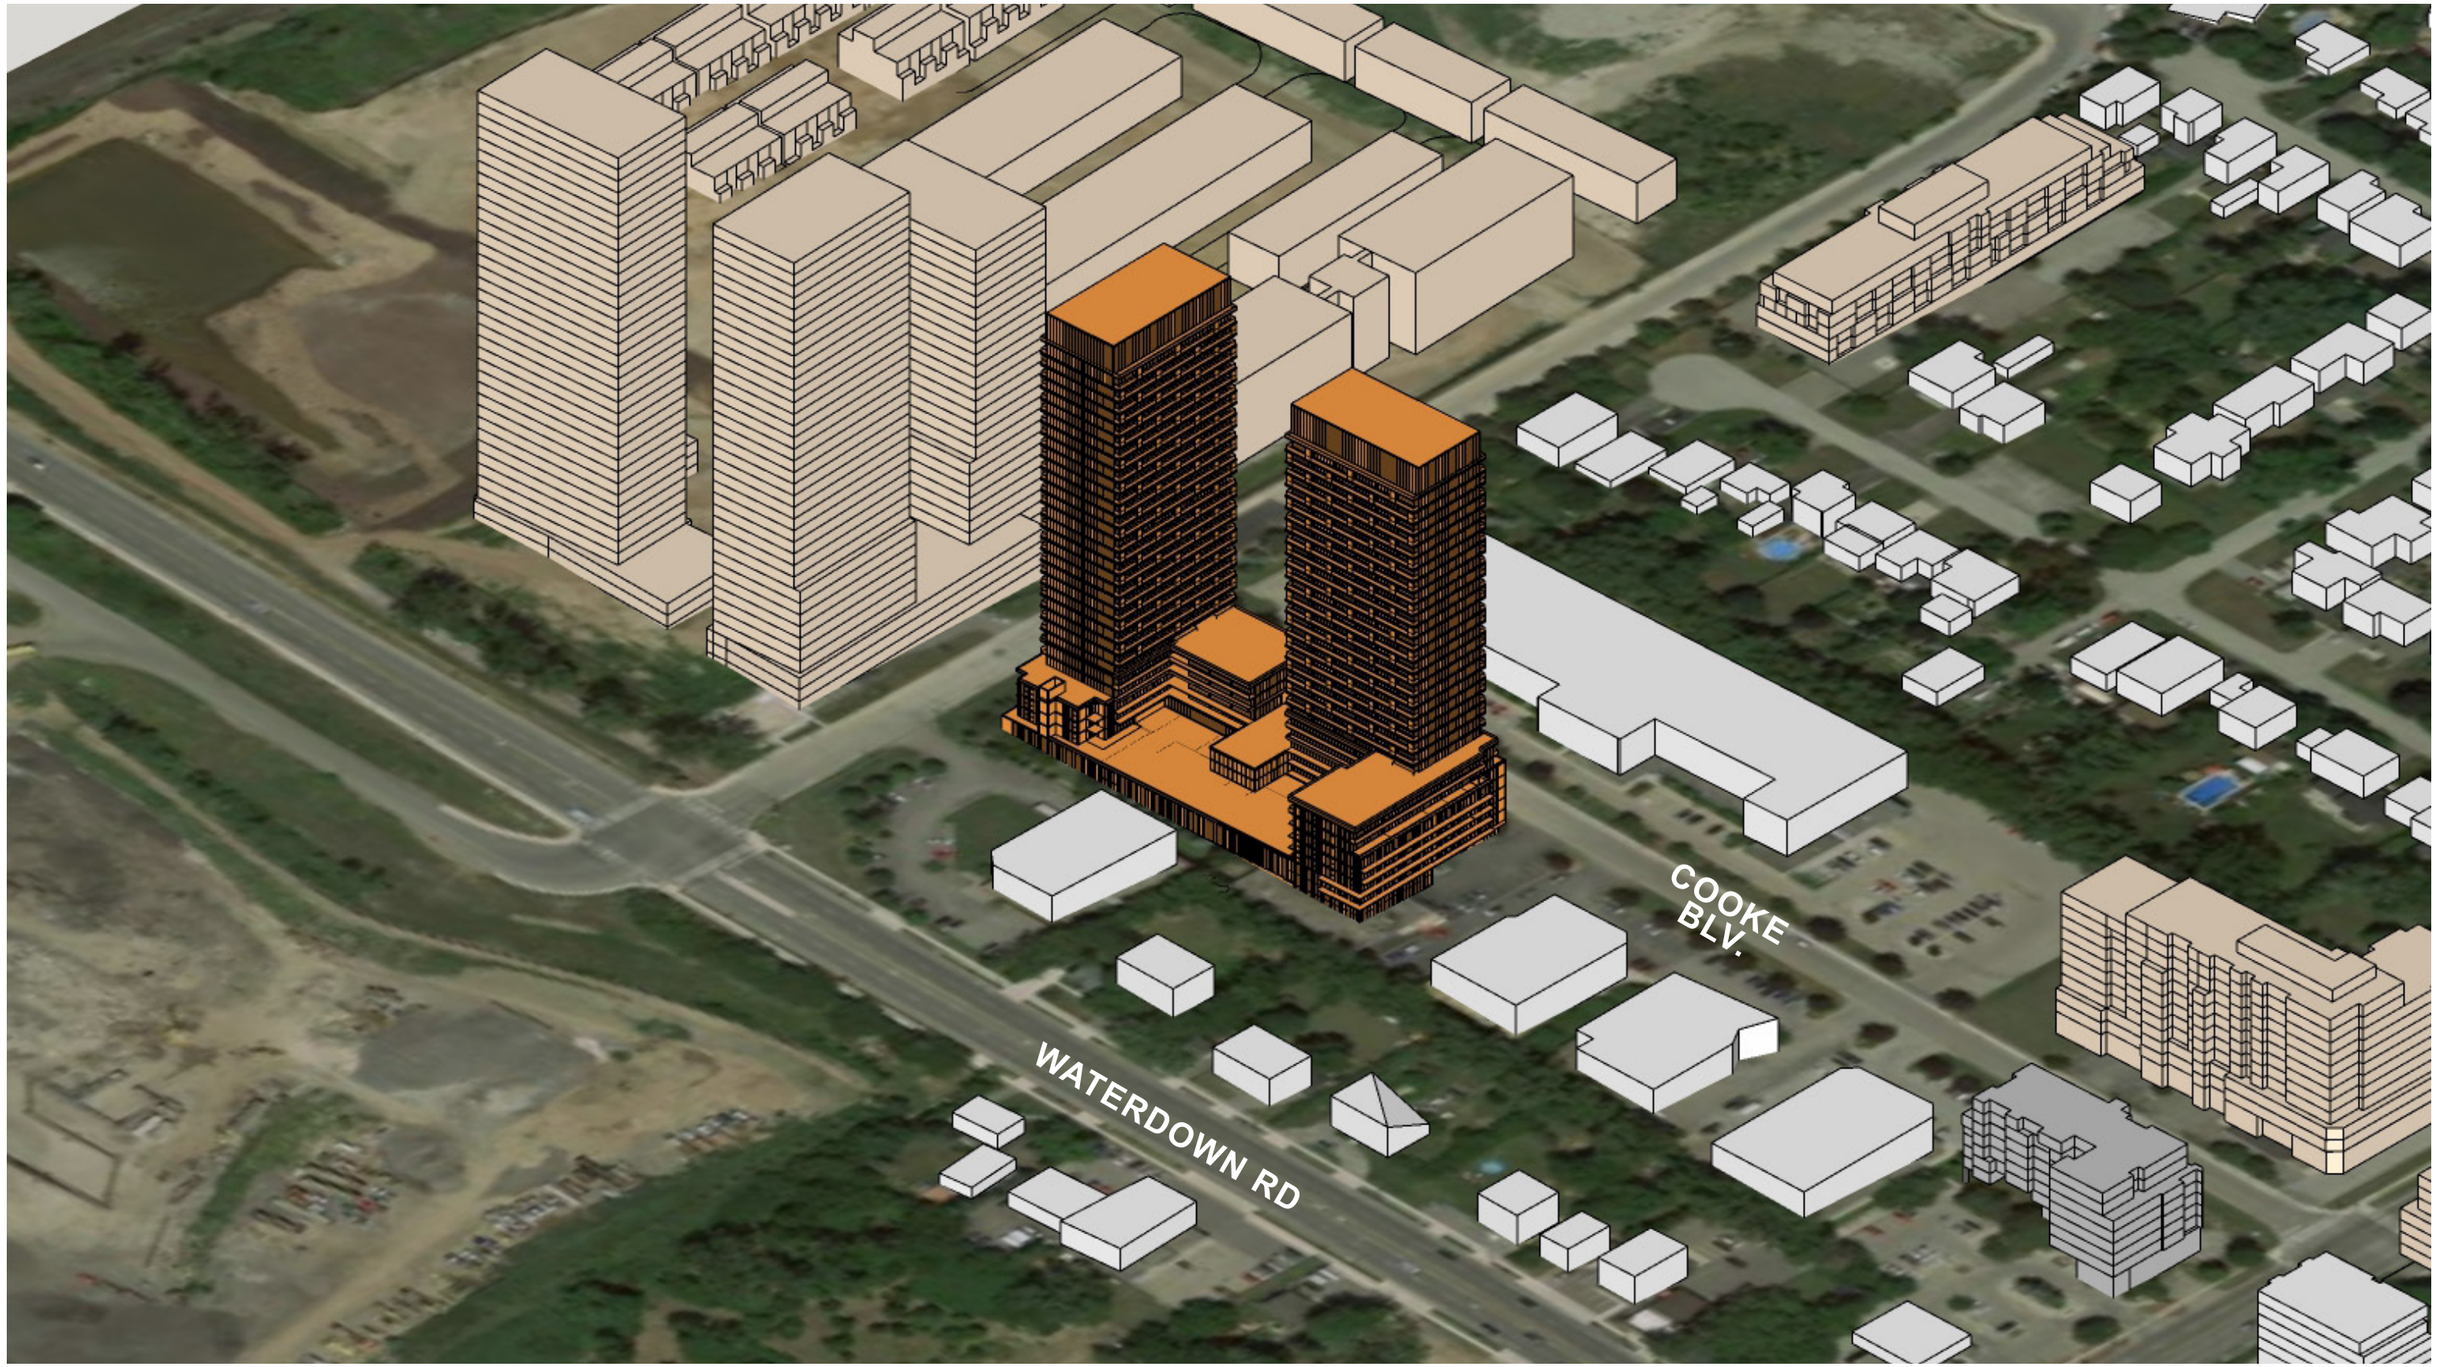

SOUTH WEST VIEW

PROPOSED MASSING

PROPOSED CONTEXT

EXISTING CONTEXT

RAW