
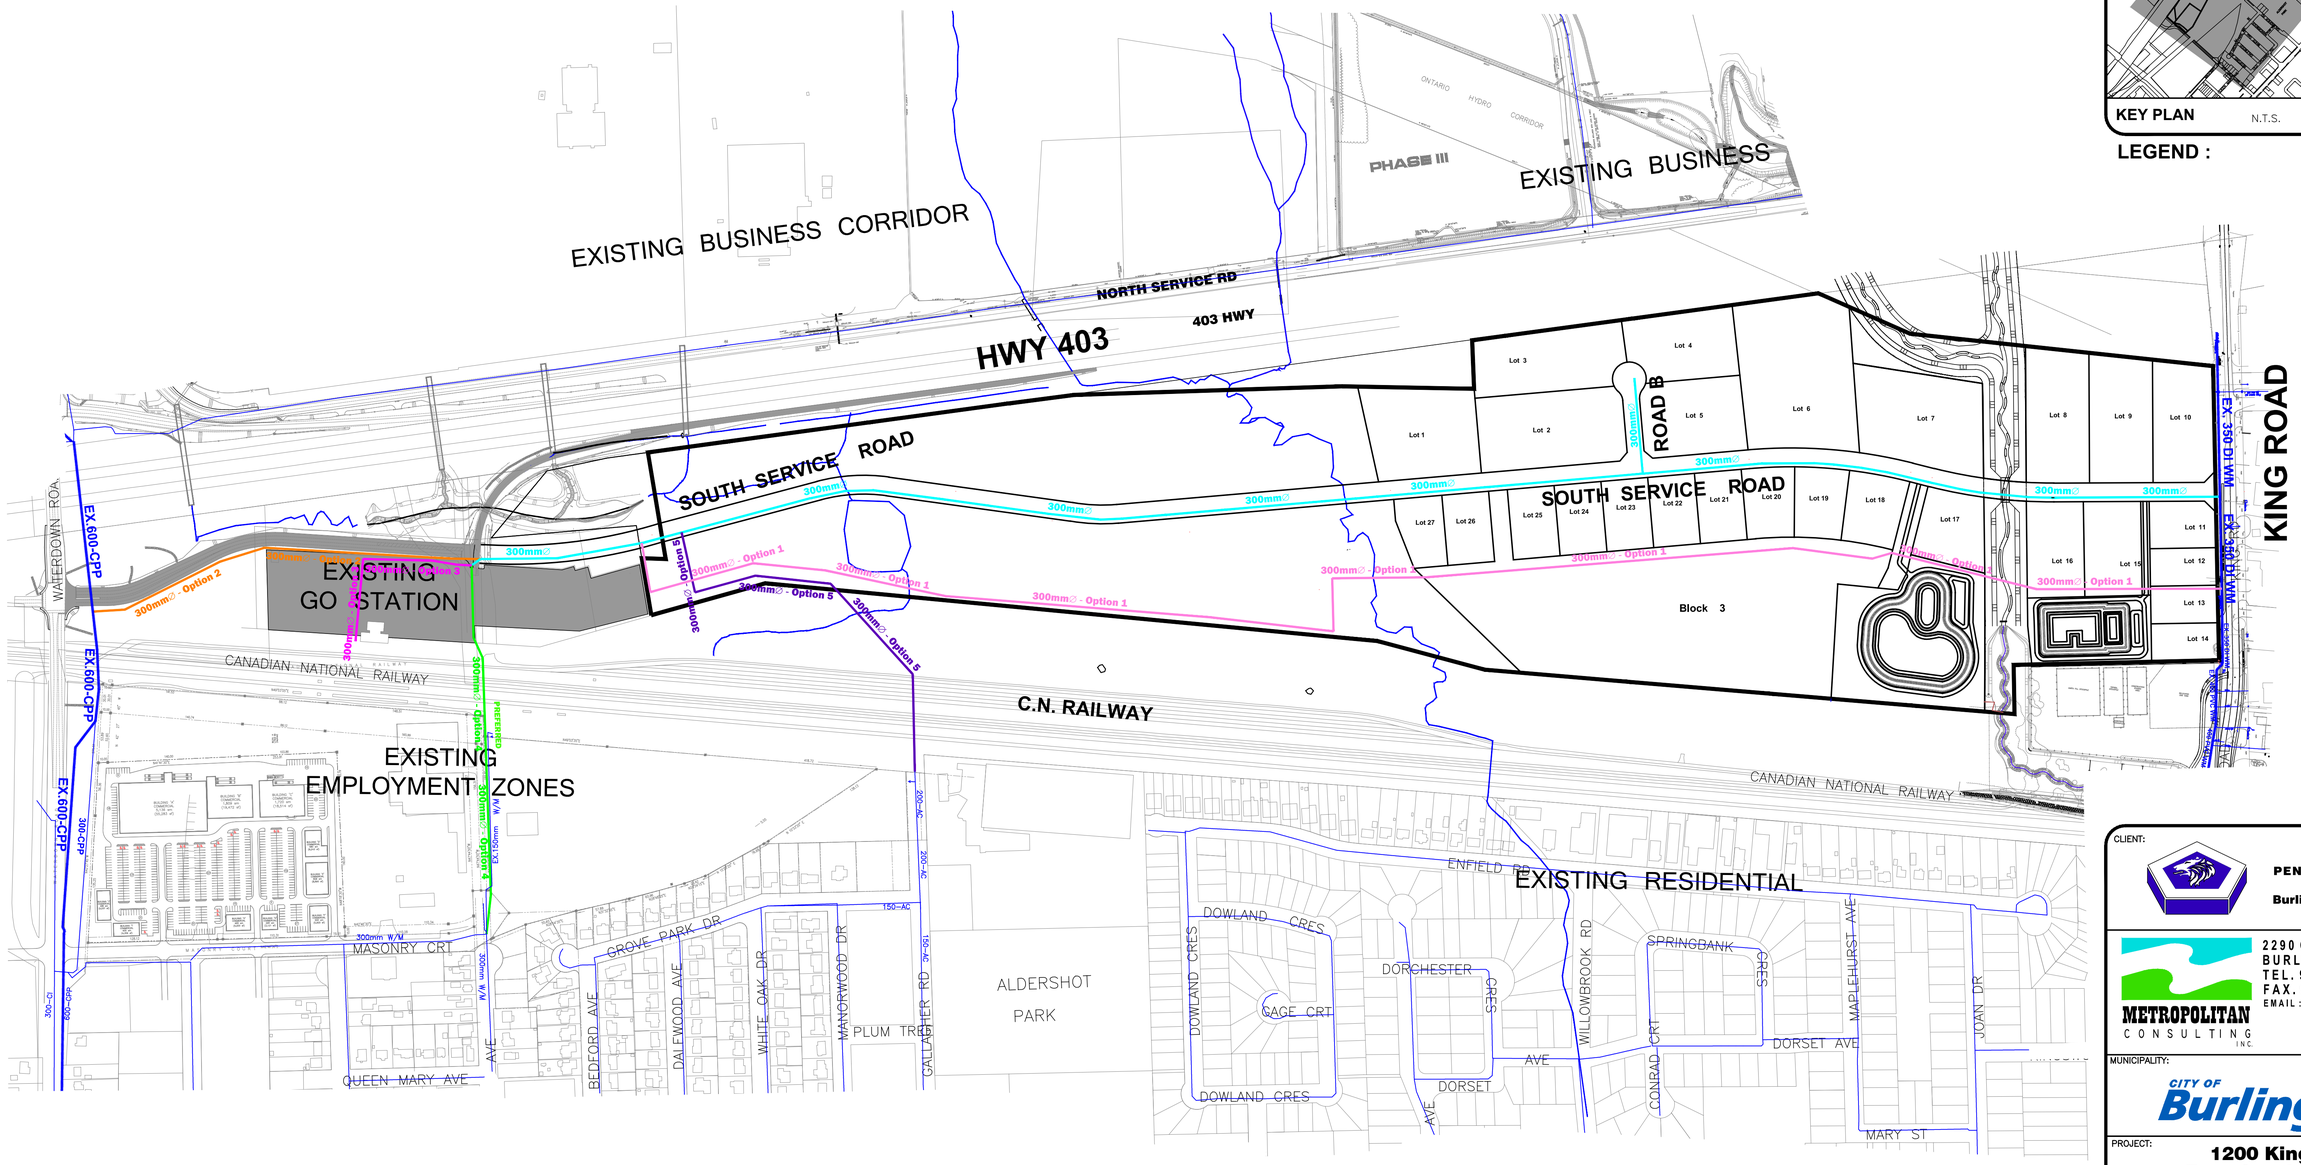


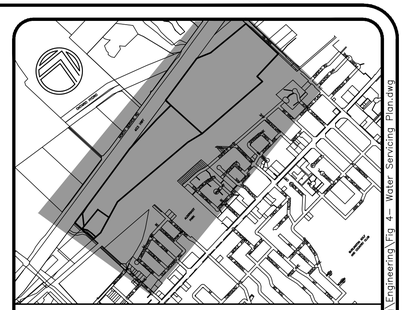

LEGEND :

- EXISTING WATERMAIN
- PROPOSED 300mmø WATERMAIN
- PROPOSED 300mmø WATERMAIN OPTION 1
- PROPOSED 300mmø WATERMAIN OPTION 2
- PROPOSED 300mmø WATERMAIN OPTION 3
- PROPOSED 300mmø WATERMAIN OPTION 4
- PROPOSED 300mmø WATERMAIN OPTION 5

CLIENT:

PENTA PROPERTIES INC.
4480 Paletta Court
Burlington, Ontario L7L 5R2

METROPOLITAN CONSULTING INC.
2290 QUEENSWAY DRIVE
BURLINGTON, ON L7R 3 T2
TEL. 905.637.2926
FAX. 905.637.3268
EMAIL : ENGINEERING@METROCON.CA

MUNICIPALITY:

CITY OF Burlington

PROJECT:

1200 King Road Functional Servicing Report

TITLE:

WATER SERVICING PLAN

DATE: **JANUARY 2014**

SCALE: 1:3000 (0 10 20 30)

DRAWING:

FIGURE 4

P:\Paletta\P10003 King Road\dwg\Engineering\Fig 4- Water Servicing Plan.dwg