
PROPOSED 1.8m HIGH WOOD PRIVACY FENCE
(SEE DETAIL L2)

PROPOSED WOOD PERGOLA
(SEE DETAIL L2)

5 VANDERWOLF'S PYRAMIDAL PINE
4 LITTLELEAF LINDEN
1 RED SUNSET MAPLE
37 GOLDEN PRIVET
5 RED SUNSET MAPLE
PROPOSED 1.8m HIGH WOOD PRIVACY FENCE
(SEE DETAIL L2)
12 JAPANESE FOREST GRASS
11 GOLDSTURM CONEFLOWER
9 QUICK FIRE HYDRANGEA
9 EMERALD CEDAR
9 QUICK FIRE HYDRANGEA
17 JAPANESE FOREST GRASS
14 GOLDSTURM CONEFLOWER
PROPOSED 1.8m HIGH WOOD PRIVACY FENCE
(SEE DETAIL L2)
2 CHANTICLEER ORNAMENTAL PEAR
10 EAST FRIESLAND MEADOW SAGE
5 JAPANESE FOREST GRASS
3 DAWYCK PURPLE BEECH
5 JAPANESE FOREST GRASS
10 EAST FRIESLAND MEADOW SAGE
PROPOSED 1.8m HIGH WOOD PRIVACY FENCE
(SEE DETAIL L2)
6 GOLDEN PRIVET
12 QUICK FIRE HYDRANGEA
WOOD SCREEN (SEE DETAIL L2)
WOOD SCREEN (SEE DETAIL L2)
38 Gem Box Inkberry Holly
13 Gem Box Inkberry Holly
14 GOLDEN PRIVET
LOW STONE WALL
10 GOLDEN PRIVET
9 GOLDEN PRIVET
LOW STONE WALL

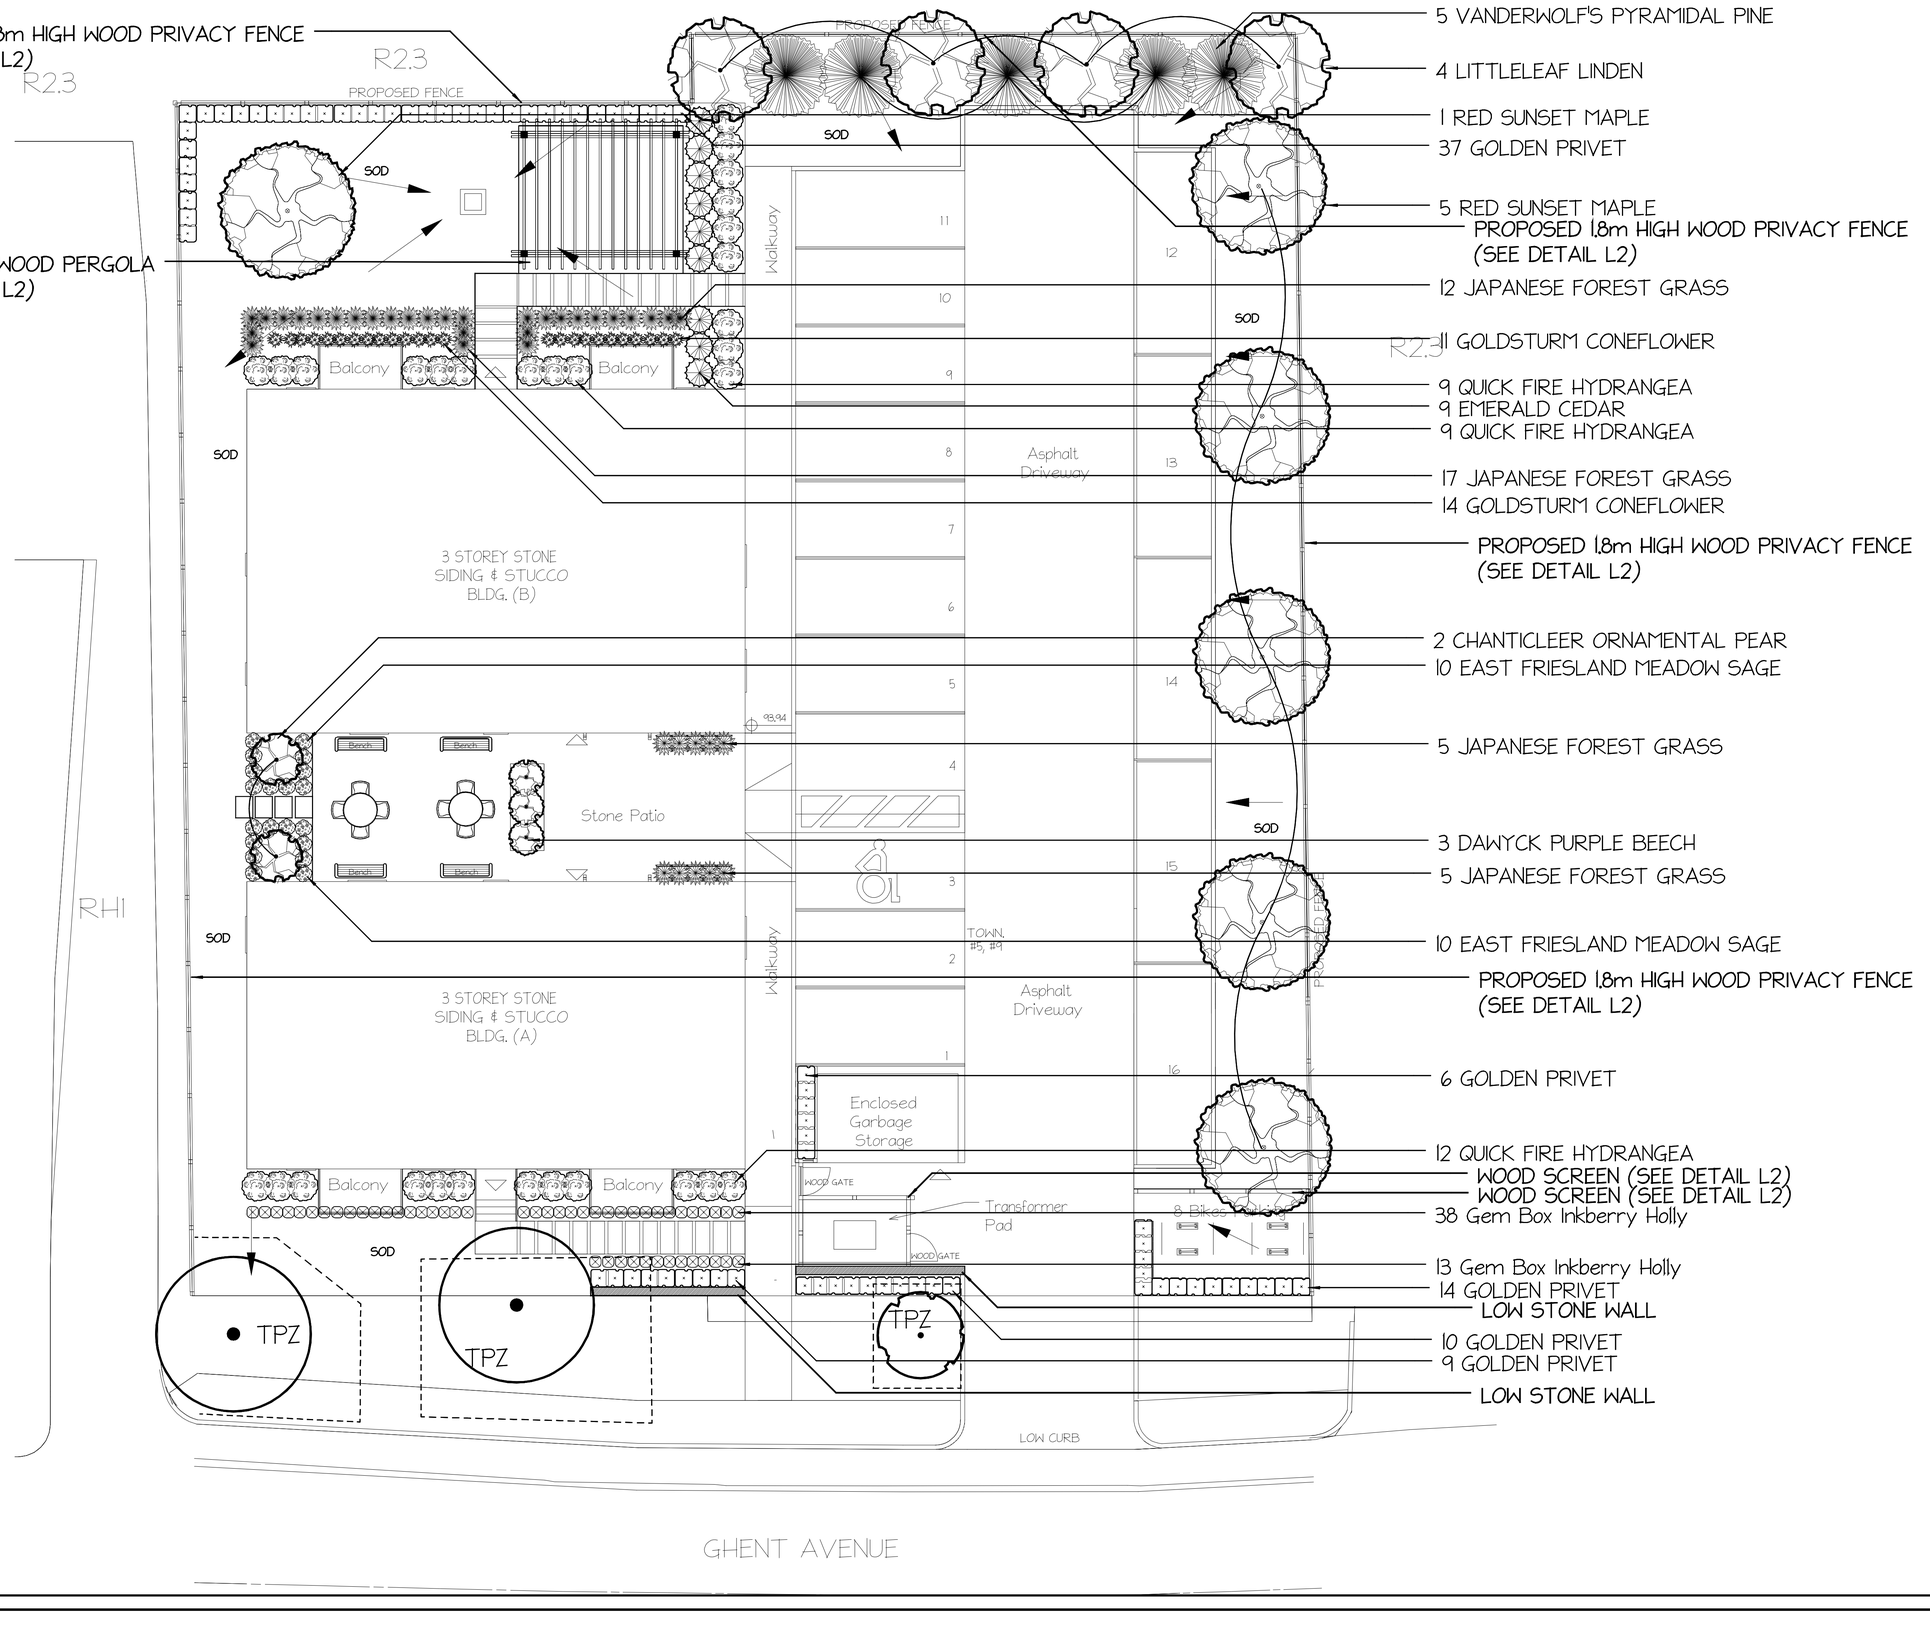

NOTES

No.	Date	Description
1	19/09/24	SUBMISSION FOR SPA APPROVAL

REVISIONS

PROJECT:

MULTI RESIDENTIAL DEVELOPMENT

2169 & 2175 GHENT AVE.
BURLINGTON, ON

LANDSCAPE PLAN


LANDSCAPE FLORIDA
679 LINCOLN AVE. NIAGARA-ON-THE-LAKE, ON L0S 1J0
PH: 9056415250 E: chris@landscapeflorida.ca

SCALE	1 : 100
DRAWN BY	C.S.
CHECKED BY	C.S.
DATE	11/09/24
DATE OF PRINT	11/09/24

PROJECT NO. 24-812

SHEET NO. L1


Powered by DynaSCAPE®

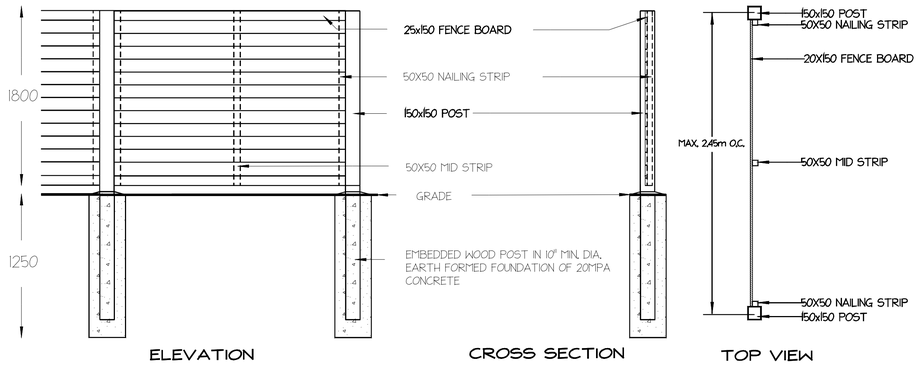

WOOD SCREEN & FENCE DETAIL

TYPICAL INSTALLATION N.T.S.


NOTES:
1. ALL LUMBER TO BE PRESSURE TREATED SPF.
2. HARDWARE AND FASTENERS TO BE GALVANIZED, COATED (RUST INHIBITIVE), OR ALUMINUM.

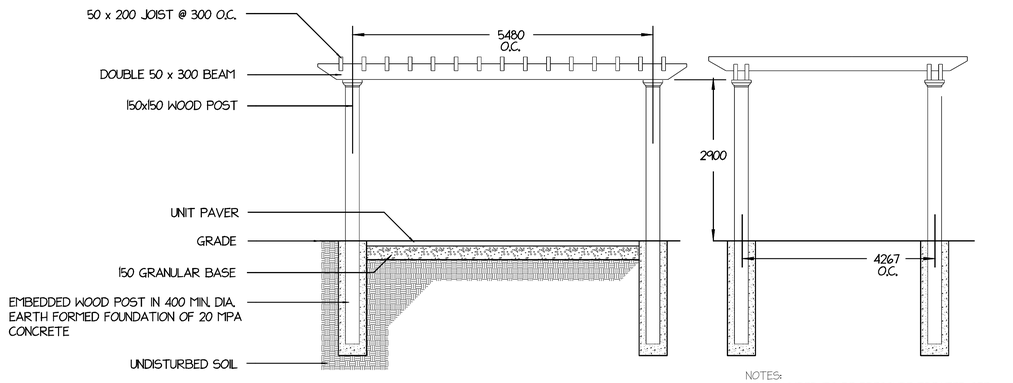

PERGOLA DETAIL


TYPICAL INSTALLATION N.T.S.

NOTES:
1. ALL LUMBER TO BE PRESSURE TREATED SPF.
2. HARDWARE AND FASTENERS TO BE GALVANIZED, COATED (RUST INHIBITIVE), OR ALUMINUM.

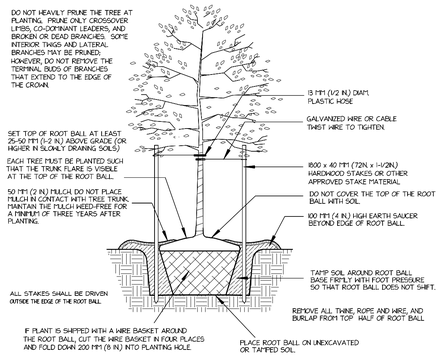


DECIDUOUS TREE PLANTING DETAIL

TYPICAL INSTALLATION - 3" (75MM) CALIPER OR LESS

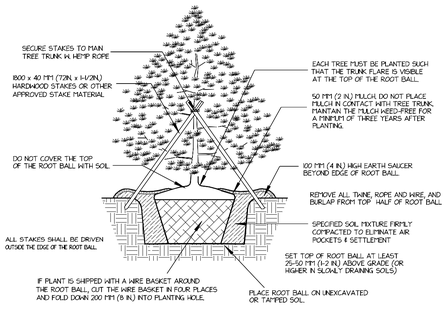

CONIFEROUS TREE PLANTING DETAIL

TYPICAL INSTALLATION - 66" (200CM) OR LESS

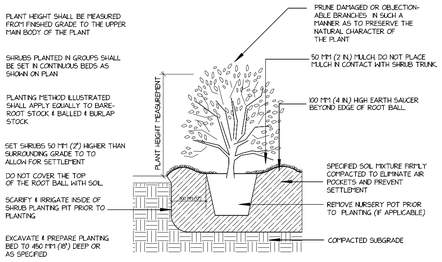

SHRUB PLANTING DETAIL

TYPICAL INSTALLATION

PLANT LIST

Qty	Botanical Name	Common Name	Size/Condition
Trees			
6	Acer rubrum 'Franksred (Red Sunset®)'	RED SUNSET MAPLE	60 mm W.B.
3	Fagus sylvatica 'Dawyck Purple'	DAWYCK PURPLE BEECH	45mm W.B.
2	Pyrus calleryana 'Chanticleer'	CHANTICLEER ORNAMENTAL PEAR	60mm W.B.
4	Tilia cordata	LITTLELEAF LINDEN	60mm W.B.
Conifers			
5	Pinus flexilis 'Vanderwolf's Pyramidal'	VANDERWOLF'S PYRAMIDAL PINE	175cm W.B.
9	Thuja occidentalis 'EMERALD'	EMERALD CEDAR	175 cm B.B.
Shrubs			
30	Hydrangea paniculata 'Quick Fire'	QUICK FIRE HYDRANGEA	3 gal pot
51	Ilex glabra 'Gem Box'	Gem Box Inkberry Holly	30 cm 2 gal pot
76	Ligustrum x vicaryi	GOLDEN PRIVET	60cm 3 gal
Ornamental Grasses			
39	Hakonechloa macra	JAPANESE FOREST GRASS	1 gal pot
Perennials and Annuals			
25	Rudbeckia fulgida var. sullivantii 'Goldsturm'	GOLDSTURM CONEFLOWER	1 GAL POT
20	Salvia nemorosa 'East Friesland'	EAST FRIESLAND MEADOW SAGE	1 gal pot

NOTES:

CONTRACTOR TO SUPPLY & INSTALL PLANT MATERIAL PER DESIGN, CONTRACTOR TO VERIFY QUANTITIES ON PLANT LIST TO PLAN.

PLANT MATERIAL TO CONFORM TO CANADIAN NURSERY ASSOCIATION METRIC GUIDE TO SPECIFICATIONS FOR NURSERY STOCK

CONTRACTOR RESPONSIBLE FOR UTILITY LOCATES.

ALL PLANT MATERIAL TO BE GUARANTEED FOR ONE(1) YEAR.

ALL SHRUB AND PERENNIAL PLANTINGS SHALL BE CONTINUOUS BEDS UNLESS OTHERWISE NOTED.

ALL BEDS TO BE MULCHED WITH SHREDDED PINE OR CEDAR MULCH TO A DEPTH OF 75MM.

ALL REMAINING AREAS TO BE SODDED WITH #1 KENTUCKY BLUE GRASS. AREAS DISTURBED BY CONSTRUCTION TO BE RE-GRADED AND SODDED.

BACKFILL ALL PLANT BEDS WITH SOIL MIXTURE TO A DEPTH OF NO LESS THAN 250MM.
SOIL MIXTURE: 6 PARTS SAND LOAM, TWO PARTS WELL ROTTED MANURE AND ONE PART PEATMOSS.

NOTES

ONTARIO ASSOCIATION OF LANDSCAPE ARCHITECTS
CHRISTOPHER T STAMSON
OALA MEMBER

N

No.	Date	Description
1	19/09/24	SUBMISSION FOR SPA APPROVAL

REVISIONS

PROJECT:

MULTI RESIDENTIAL DEVELOPMENT

2169 & 2175 GHENT AVE.
BURLINGTON, ON

LANDSCAPE PLAN

LANDSCAPE FLORIDA
679 LINCOLN AVE. NIAGARA-ON-THE-LAKE, ON L0S 1J0
PH: 9056415250 E: chris@landscapeflorida.ca

SCALE	1 : 100
DRAWN BY	C.S.
CHECKED BY	C.S.
DATE	11/09/24
DATE OF PRINT	11/09/24

PROJECT NO. 24-812

SHEET NO. L2