


June 21 @ 15:30 — 9 RZ-10
Scale: 1 : 1000

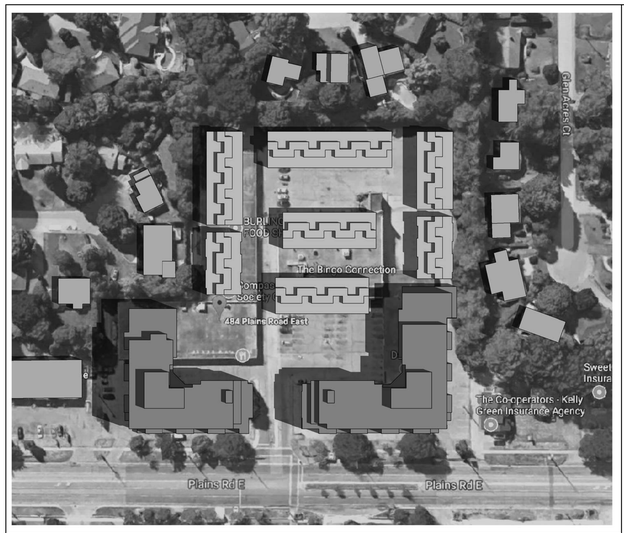


September 21 @ 15:30 — 6 RZ-10
Scale: 1 : 1000




March 21 @ 15:30 — 3 RZ-10
Scale: 1 : 1000



June 21 @ 12:30 — 8 RZ-10
Scale: 1 : 1000

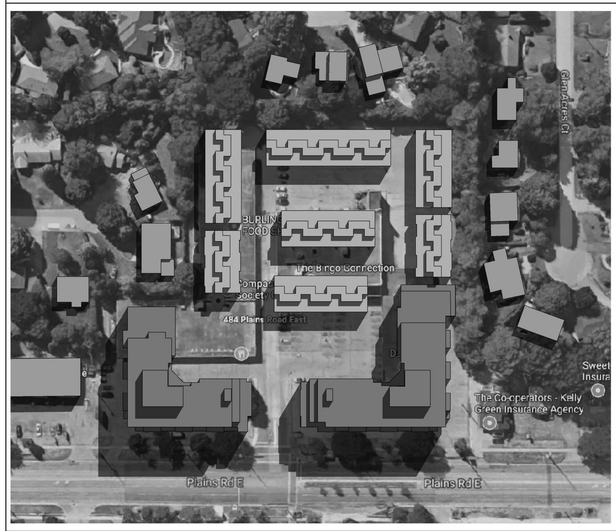

September 21 @ 12:30 — 5 RZ-10
Scale: 1 : 1000

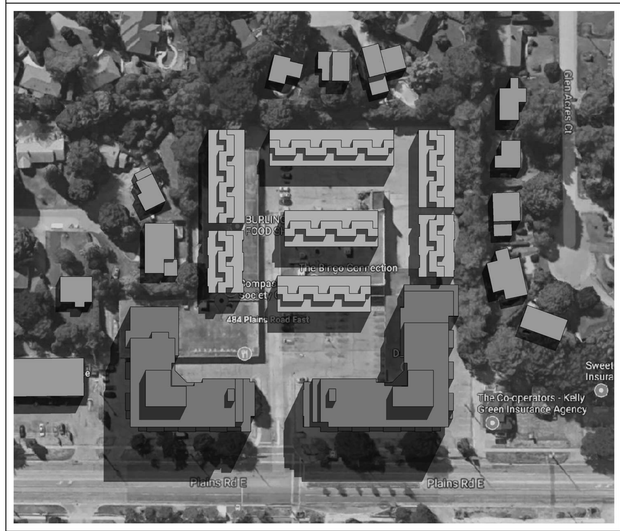

March 21 @ 12:30 — 2 RZ-10
Scale: 1 : 1000



June 21 @ 09:00 — 7 RZ-10
Scale: 1 : 1000



September 21 @ 09:30 — 4 RZ-10
Scale: 1 : 1000



March 21 @ 09:00 — 1 RZ-10
Scale: 1 : 1000

Contractor Must Check And Verify All Dimensions On The Job.

Do Not Scale The Drawings.

All Drawings, Specifications And Related Documents Are The Copyright Of The Architect And Must Be Returned Upon Request.

Reproduction Of Drawings, Specifications And Related Documents In Part Or Whole Is Forbidden Without The Architects Written Permission.

This Drawing Is Not To Be Used For Construction Until Signed ByThe Architect.

Date:

KIRKOR ARCHITECTS + PLANNERS

20 De Boers Dr. # 400 Toronto ON M3J 0H1
TEL 416 665 6060 kirkorarchitects.com

No.:	Revision:	Date:

No.:	Issued For:	Date:
01	RE-ZONING	10-30-17

Drawing Title:

Shadow Study - March, June, September

Project:
National Homes

Residential Development
484 Plains Road E.

Scale: 1 : 1000
Drawn by: B.K./S.S.
Checked by: S.M.
Project No.: 17-047
Date: Oct. 30, 2017
Drawing No.:

RZ-10

Plot Date: 10/30/2017 9:26:16 AM File Path: C:\Users\ssojdyk\Documents\REVIT 2017 WORKING FILES\17047P11-Model-484 Plains Road_ssojdyk.rvt



December 21 @ 15:30 — 3 RZ-11

Scale: 1 : 1000



December 21 @ 12:30 — 2 RZ-11

Scale: 1 : 1000



December 21 @ 09:00 — 1 RZ-11

Scale: 1 : 1000

Contractor Must Check And Verify All Dimensions On The Job.

Do Not Scale The Drawings.

All Drawings, Specifications And Related Documents Are The Copyright Of The Architect And Must Be Returned Upon Request.

Reproduction Of Drawings, Specifications And Related Documents In Part Or Whole Is Forbidden Without The Architects Written Permission.

This Drawing Is Not To Be Used For Construction Until Signed ByThe Architect.

Date:

KIRKOR ARCHITECTS + PLANNERS

20 De Boers Dr. # 400 Toronto ON M3J 0H1
TEL 416 665 6060 kirkorarchitects.com

No.:	Revision:	Date:

No.:	Issued For:	Date:
01	RE-ZONING	10-30-17

Drawing Title:

Shadow Study - Decemeber

Project:
National Homes

Residential Development

484 Plains Road E.

Scale: 1 : 1000

Drawn by: B.K.

Checked by: S.M.

Project No.: 17-047

Date: Oct. 30, 2017

Drawing No.:

RZ-11