
HAVENDALE BOULEVARD AREA
MINOR RECONSTRUCTION

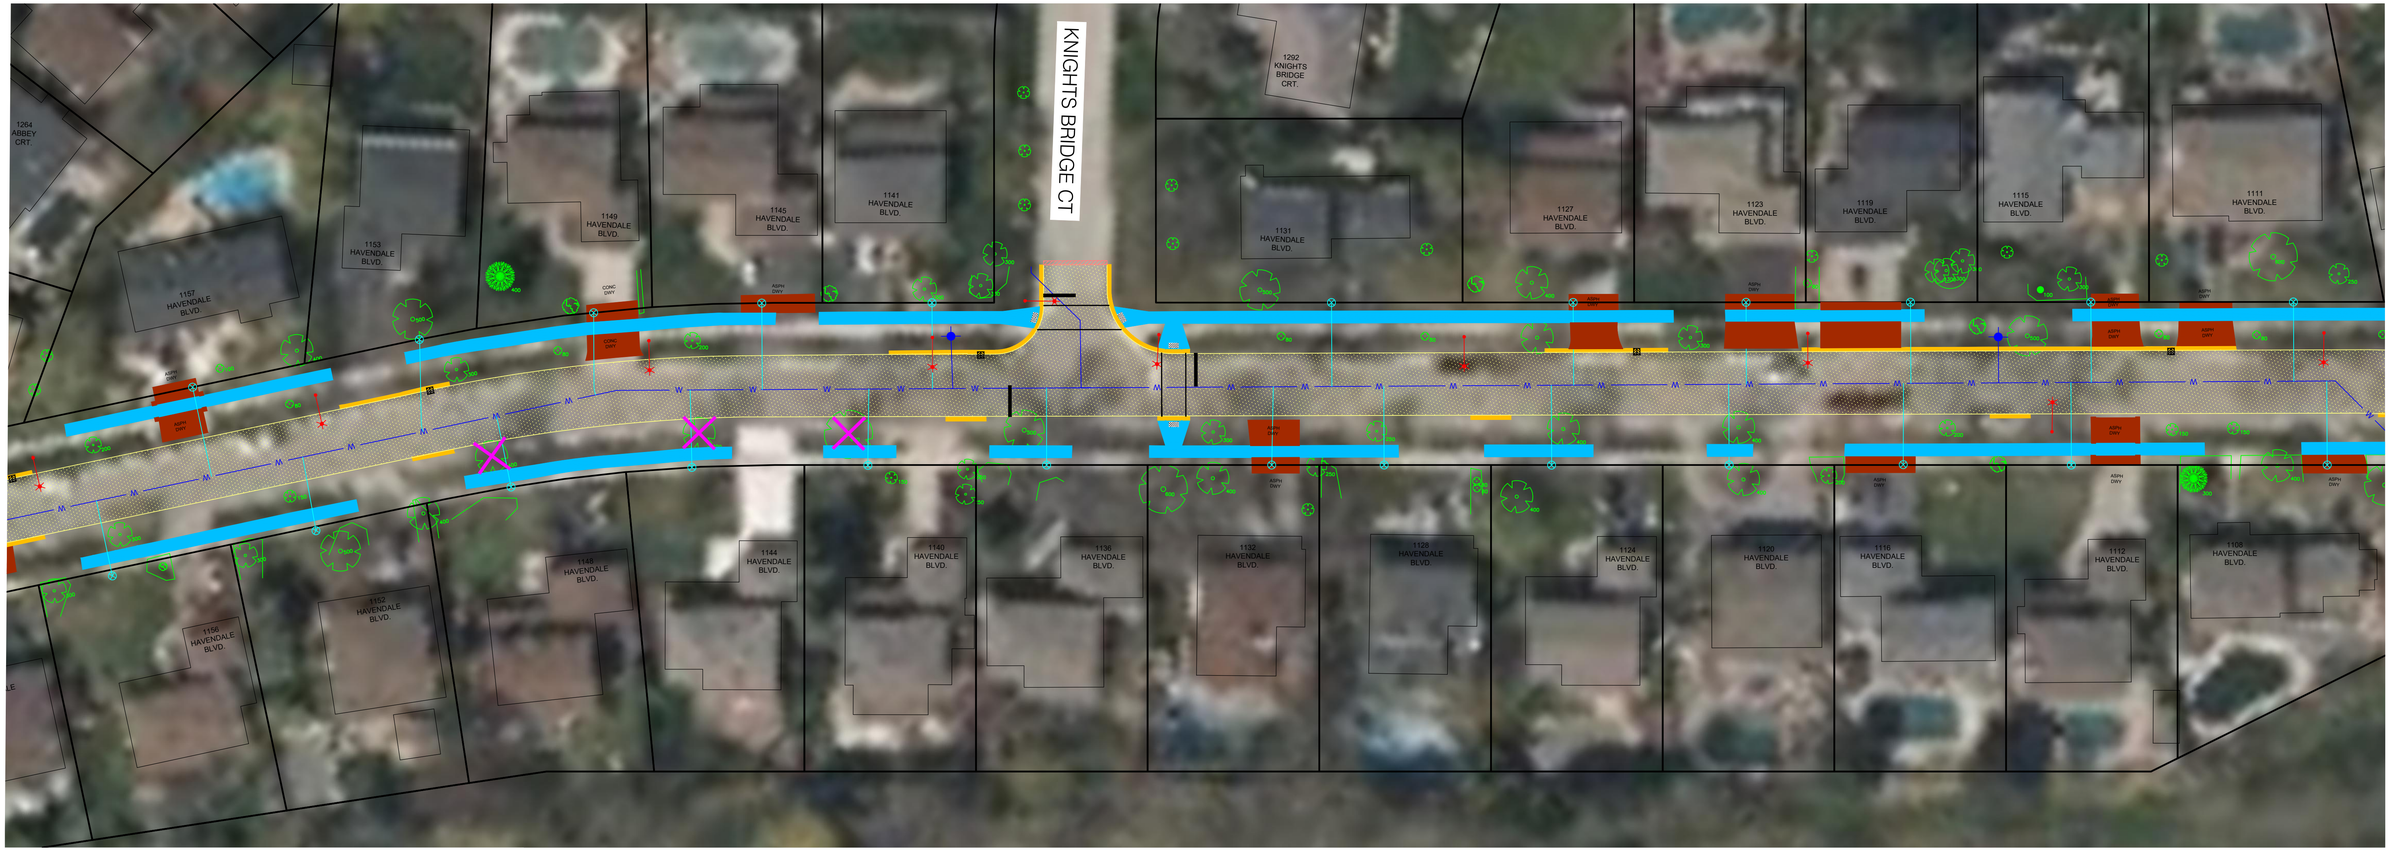

LEGEND:

- ASPHALT REPLACEMENT
- CONCRETE SIDEWALK REPLACEMENT
- DRIVEWAY REPLACEMENT
- CURB & GUTTER REPLACEMENT
- STORM SEWER REPLACEMENT
- WATERMAIN / SERVICE REPLACEMENT
- PROPOSED STREET LIGHT
- TREES TO BE REMOVED

Halton REGION

CITY OF Burlington
ENGINEERING SERVICES DEPARTMENT

ES-24-08 HAVENDALE BOULEVARD MINOR RECONSTRUCTION