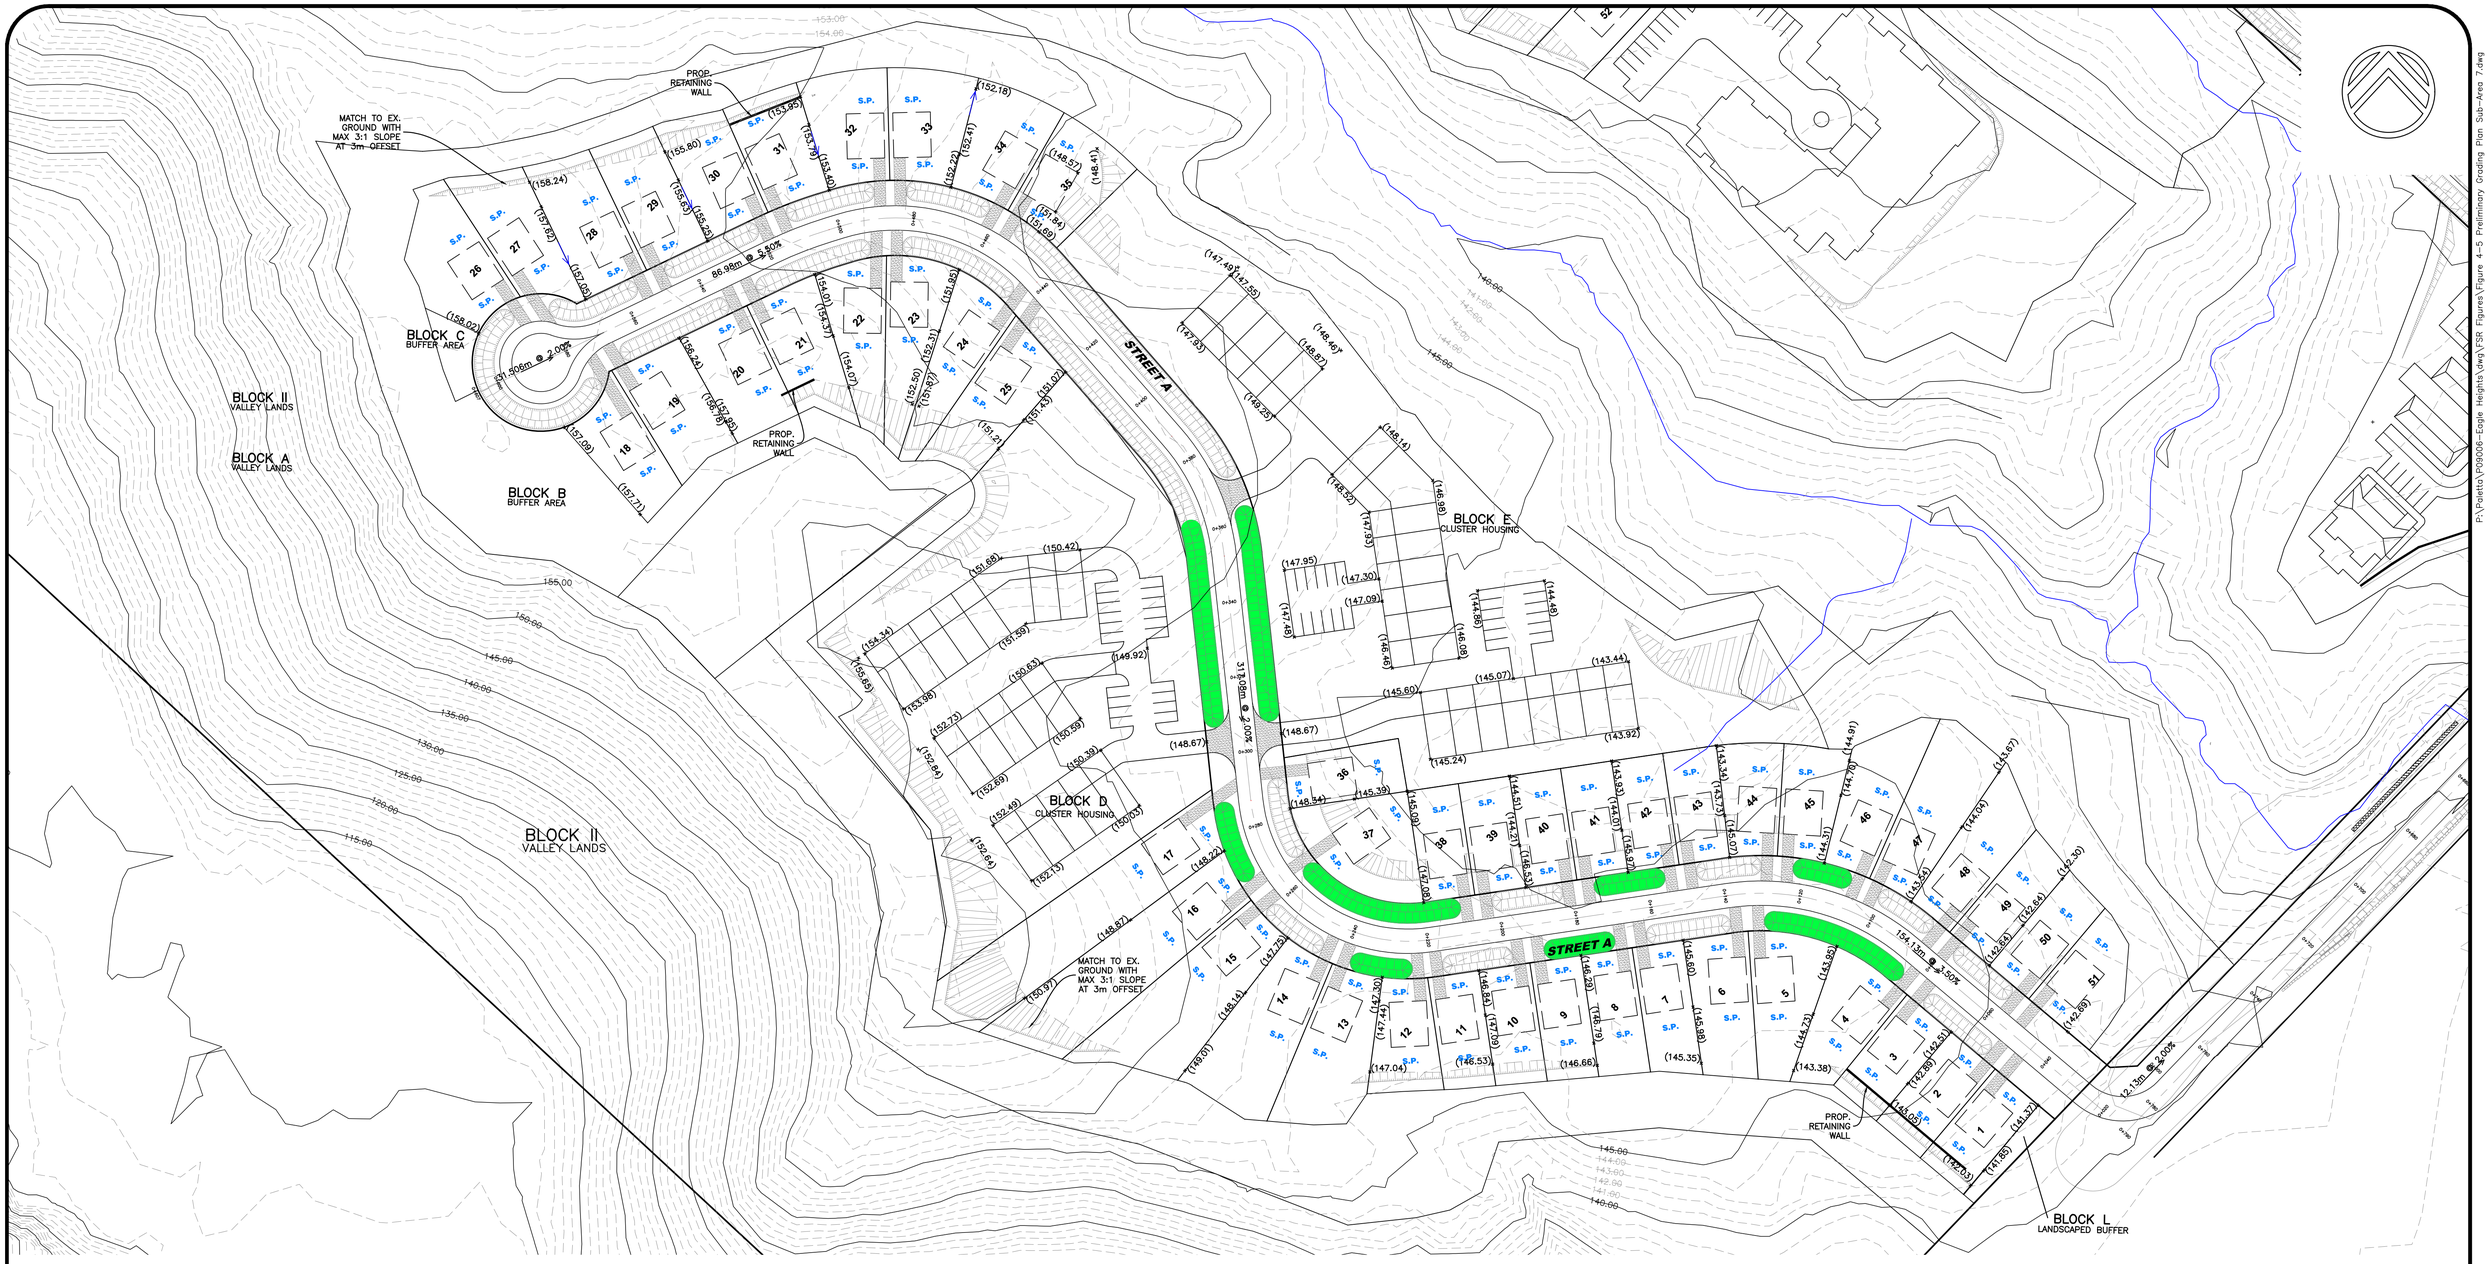


LEGEND

- RAIN WATER GARDEN
- SPLIT DRAINAGE
- REAR TO FRONT DRAINAGE
- L.O. — LOOK OUT STYLE
- W.O. — WALK OUT STYLE
- S.P. — SOAK AWAY PIT
- POTENTIAL ROOF TOP GARDEN
- TYPICAL HOUSE FOOTPRINT
- PROPOSED GRADE
- PROPOSED DRAINAGE SWALE
- PROPOSED CULVERT
- INFILTRATION TRENCH

CLIENT
PENTA PROPERTIES INC.
4480 PALETTA COURT
BURLINGTON
ON L7L 5R2

MUNICIPALITY
CITY OF Burlington
CITY OF BURLINGTON, ONTARIO, CANADA

SCALE
1:750

METROPOLITAN CONSULTING
4450 PALETTA COURT
BURLINGTON, ON L7L 5R2
TEL. 905.637.2926
FAX. 905.637.3268
EMAIL: ENGINEERING@METROCON.CA

PROJECT
EAGLE HEIGHTS
FUNCTIONAL SERVICING REPORT

DWG
PRELIMINARY GRADING PLAN
SUB-AREA 7

DATE
August 2018

PROJECT NO.
P09006

FIGURE 4-5

P:\Paletta\P09006-Eagle Heights\dwg\FSR Figures\Figure 4-5 Preliminary Grading Plan Sub-Area 7.dwg