
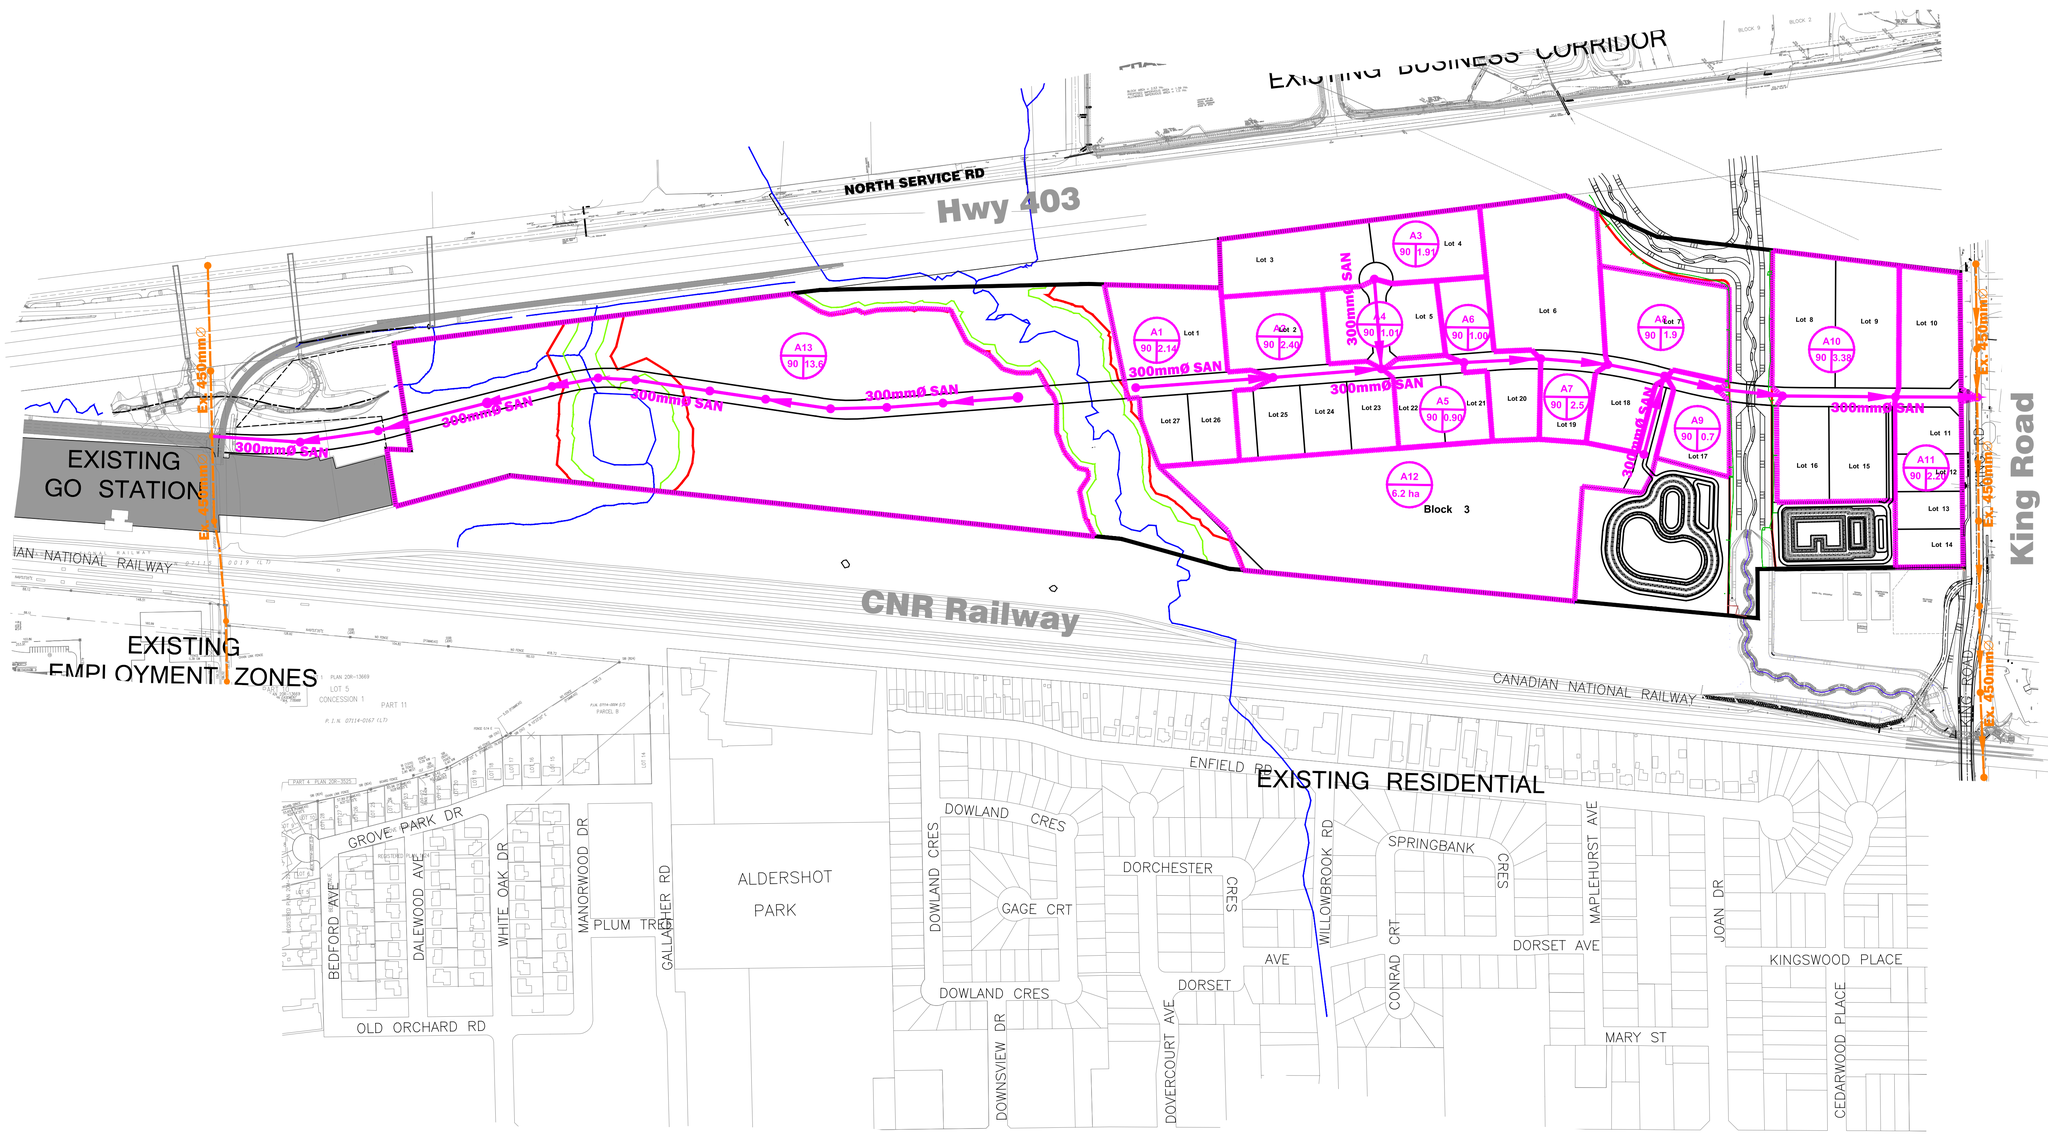


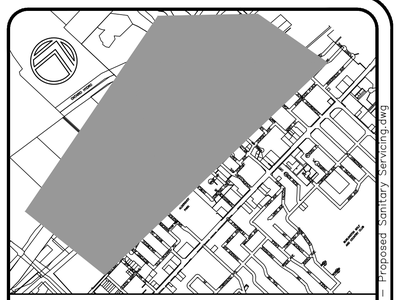

KEY PLAN N.T.S. LOCATION

LEGEND :

- P2-16 / 90 / 2.2 — PROPOSED DRAINAGE AREA No. / PROPOSED RUNOFF COEFFICIENT / PROPOSED AREA (Ha)
- PROPOSED SANITARY DRAINAGE AREA BOUNDARY
- 5 — PROPOSED SANITARY SEWER
- 3 — EXISTING SANITARY SEWER
- DRIP LINE
- DEVELOPOMENT BOUNDARY
- ENVIRONMENTALLY SENSITIVE AREA
- EXISTING TOP OF BANK
- REGIONAL FLOOD LINE
- FALCON CREEK

P:\Paletta\P10003 King Road\dwg\Engineering\Fig 6 - Proposed Sanitary Servicing.dwg

CLIENT:

PENTA PROPERTIES INC.
4480 Paletta Court
Burlington, Ontario L7L 5R2

METROPOLITAN CONSULTING INC.
2290 QUEENSWAY DRIVE
BURLINGTON, ON L7R 3 T2
TEL. 905.637.2926
FAX. 905.637.3268
EMAIL : ENGINEERING@METROCON.CA

MUNICIPALITY: CITY OF Burlington

PROJECT:
1200 King Road Functional Servicing Report

TITLE:
Proposed Sanitary Servicing

DATE: JANUARY 2014

SCALE: 1:3000 (0 10 20 30)

DRAWING:
Figure 6