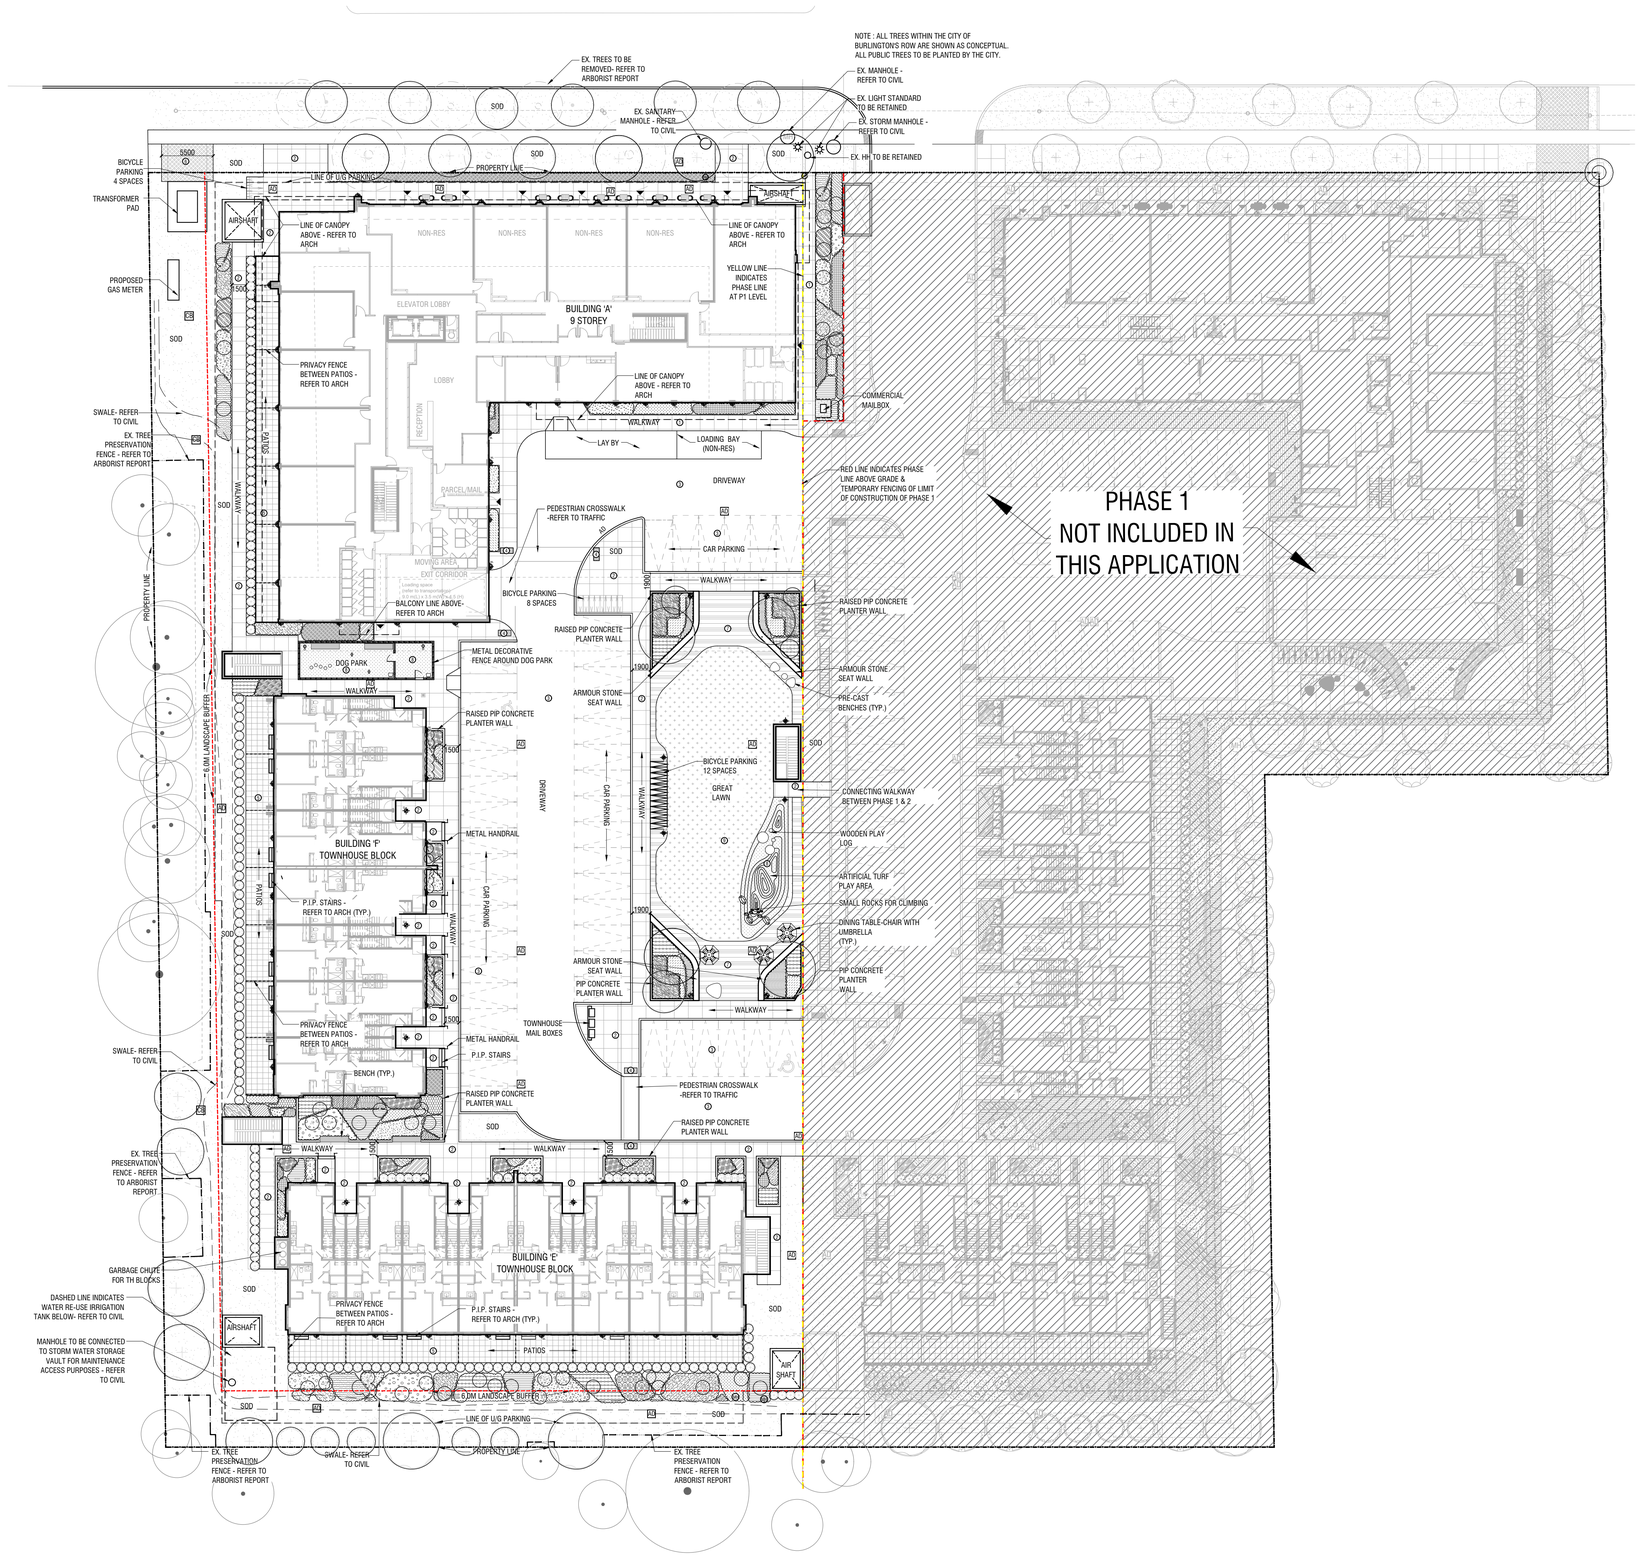


LEGEND - PAVING (PRIVATE SITE)

1. Unit Paving - Pedestrian Strength
"Beacon Hill" Smooth by Unilock
Size: 190x380x60mm
Color: Fossil, Pattern: Linear
2. P.I.P. Concrete Paving
Pedestrian strength
Colour: Natural
SRI: 35
3. Asphalt Paving
Heavy-Duty
SRI: <29
4. Tactile Walking Surface Indicator
5. Patio Slabs - Pedestrian Strength
"Diamond Texture" by Brooklin
Concrete Products
Size: 610x610x450mm
Color and Finish: Natural-Standard
6. Turf Stone by Unilock-Vehicular Strength
Size: 400x600x80mm
Color: Natural, Finish: Classic
7. P.I.P.Concrete with
decorative score lines
8. Artificial Turf
9. Natural Lawn

LEGEND - LIGHTING

- LS Light Standard
- LB Light Bollard (Pro.)
- WL Wall Light
- CL Ceiling Light

LEGEND - TREE PRESERVATION **

- Ex. Deciduous Tree to be Retained **
- Ex. Deciduous Tree to be Removed **
- Minimum Tree Protection Zone (TPZ)

**Refer to Tree Preservation Plan and Arborist Report prepared by Kuntz Forestry Cosnulting Inc.

LANDARTDESIGN
landscape architects inc.
52 Mimico Avenue, Studio B
Toronto ON M8V 1R1
T. 416-840-0039
www.ladesign.ca

Architect -
Civil Eng -
Mech Eng -
Interior -

GENERAL NOTES

1. All dimensions in millimetres (mm)
2. Verify all dimensions
3. Do not scale drawings
4. Check drawings against specifications
5. Use the latest revised drawings only
6. Report any discrepancies to the Landscape Architect before proceeding
7. Drawings and specifications are the property of the Landscape Architect, and must be returned upon completion of the work

NOT FOR TENDER
NOT FOR CONSTRUCTION

REV	DATE	DESCRIPTION	INITIAL
2	MAY.16.2024	Issue for Coordination	BN
1	MAY.13.2024	Issue for Coordination	BN

LANDSCAPE MASTER-PLAN

DRAWN BY: BN
CHECKED BY: JSC
PRINT DATE: May.17.2024

L-001

484 PLAINS ROAD

BURLINGTON, ON
NATIONAL HOMES (GP) PLAINS ROAD INC

LAD-541.1.
JAN.19.2024

N

SCALE