
project #: 23-165

north

4 2 0 5 10 15
1:300 (m)

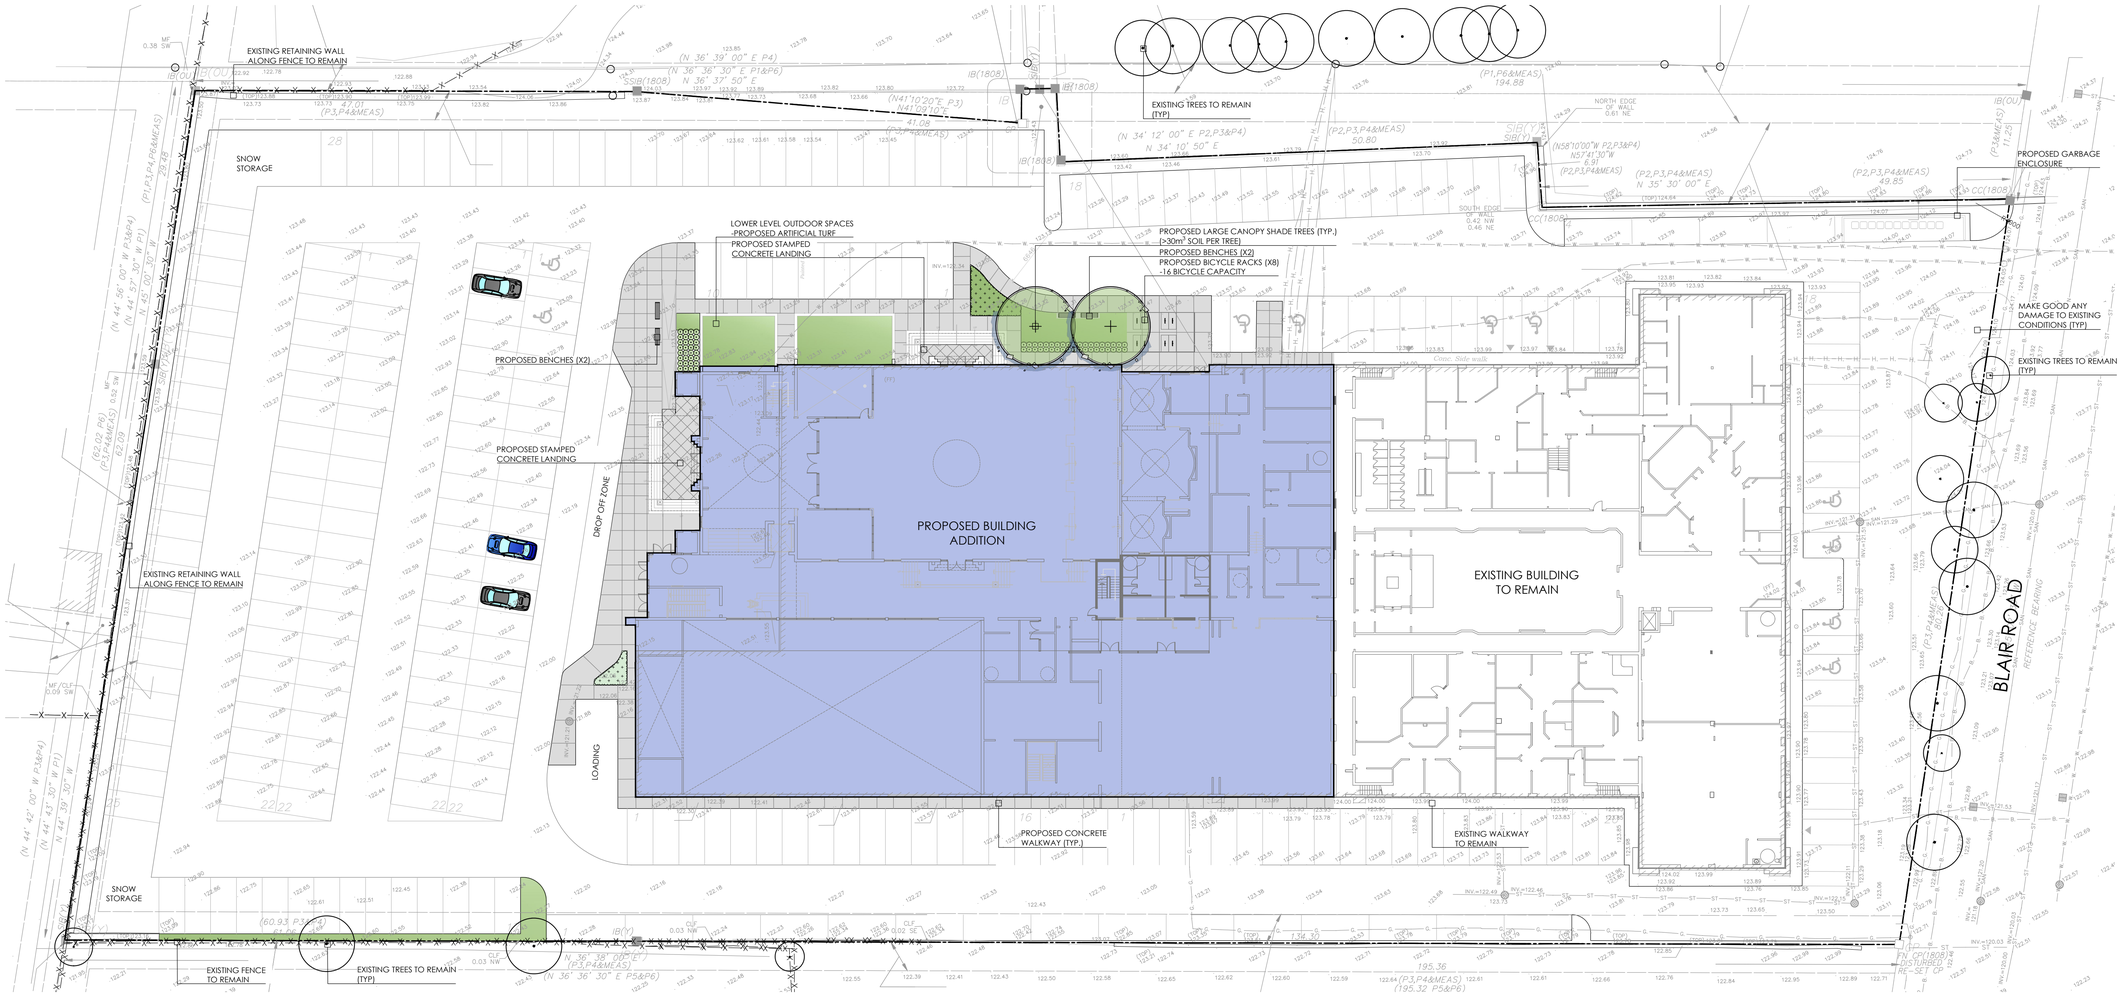

KEY MAP - N.T.S.



LEGEND

- property line
- existing tree to remain
- proposed deciduous tree
- proposed shrub
- min. 150mm topsoil, fine grade & sod
- proposed C.I.P. concrete

NOT FOR CONSTRUCTION
ISSUED FOR REVIEW & COMMENTS ONLY

REVISIONS/ SUBMISSIONS

#	DATE	DESCRIPTION
1	2023-08-11	Issued for client review
2	2023-08-14	Issued for submission

STAMP

ONTARIO ASSOCIATION OF LANDSCAPE ARCHITECTS
MARIO PATRUNO
OALA MEMBER

CLIENT
ARSM Coptic Community Centre of Burlington
MUNICIPALITY
City of Burlington

PROJECT
Orthodox Church Development
1160 Blair Rd

MUNICIPAL FILE NUMBER

SHEET
Landscape Concept L-01

adesso design inc.
landscape architecture

69 John Street South, Suite 250
Hamilton, ON L8N 2B9
t. 905.526.8876
www.adessodesigninc.ca

REF:\Project Shelf\Projects_2023\23-165_1160 Blair Rd, Burlington, Ont\3_Drawings\01 Layout & Drawings\23-165_dwg - LAYOUT01 Landscape
LAST SAVED Ethan Mackay, August 14, 2023 2:25:53 PM PLOTTED Ethan Mackay, August 14, 2023 4:41:06 PM