
ONTARIO HYDRO

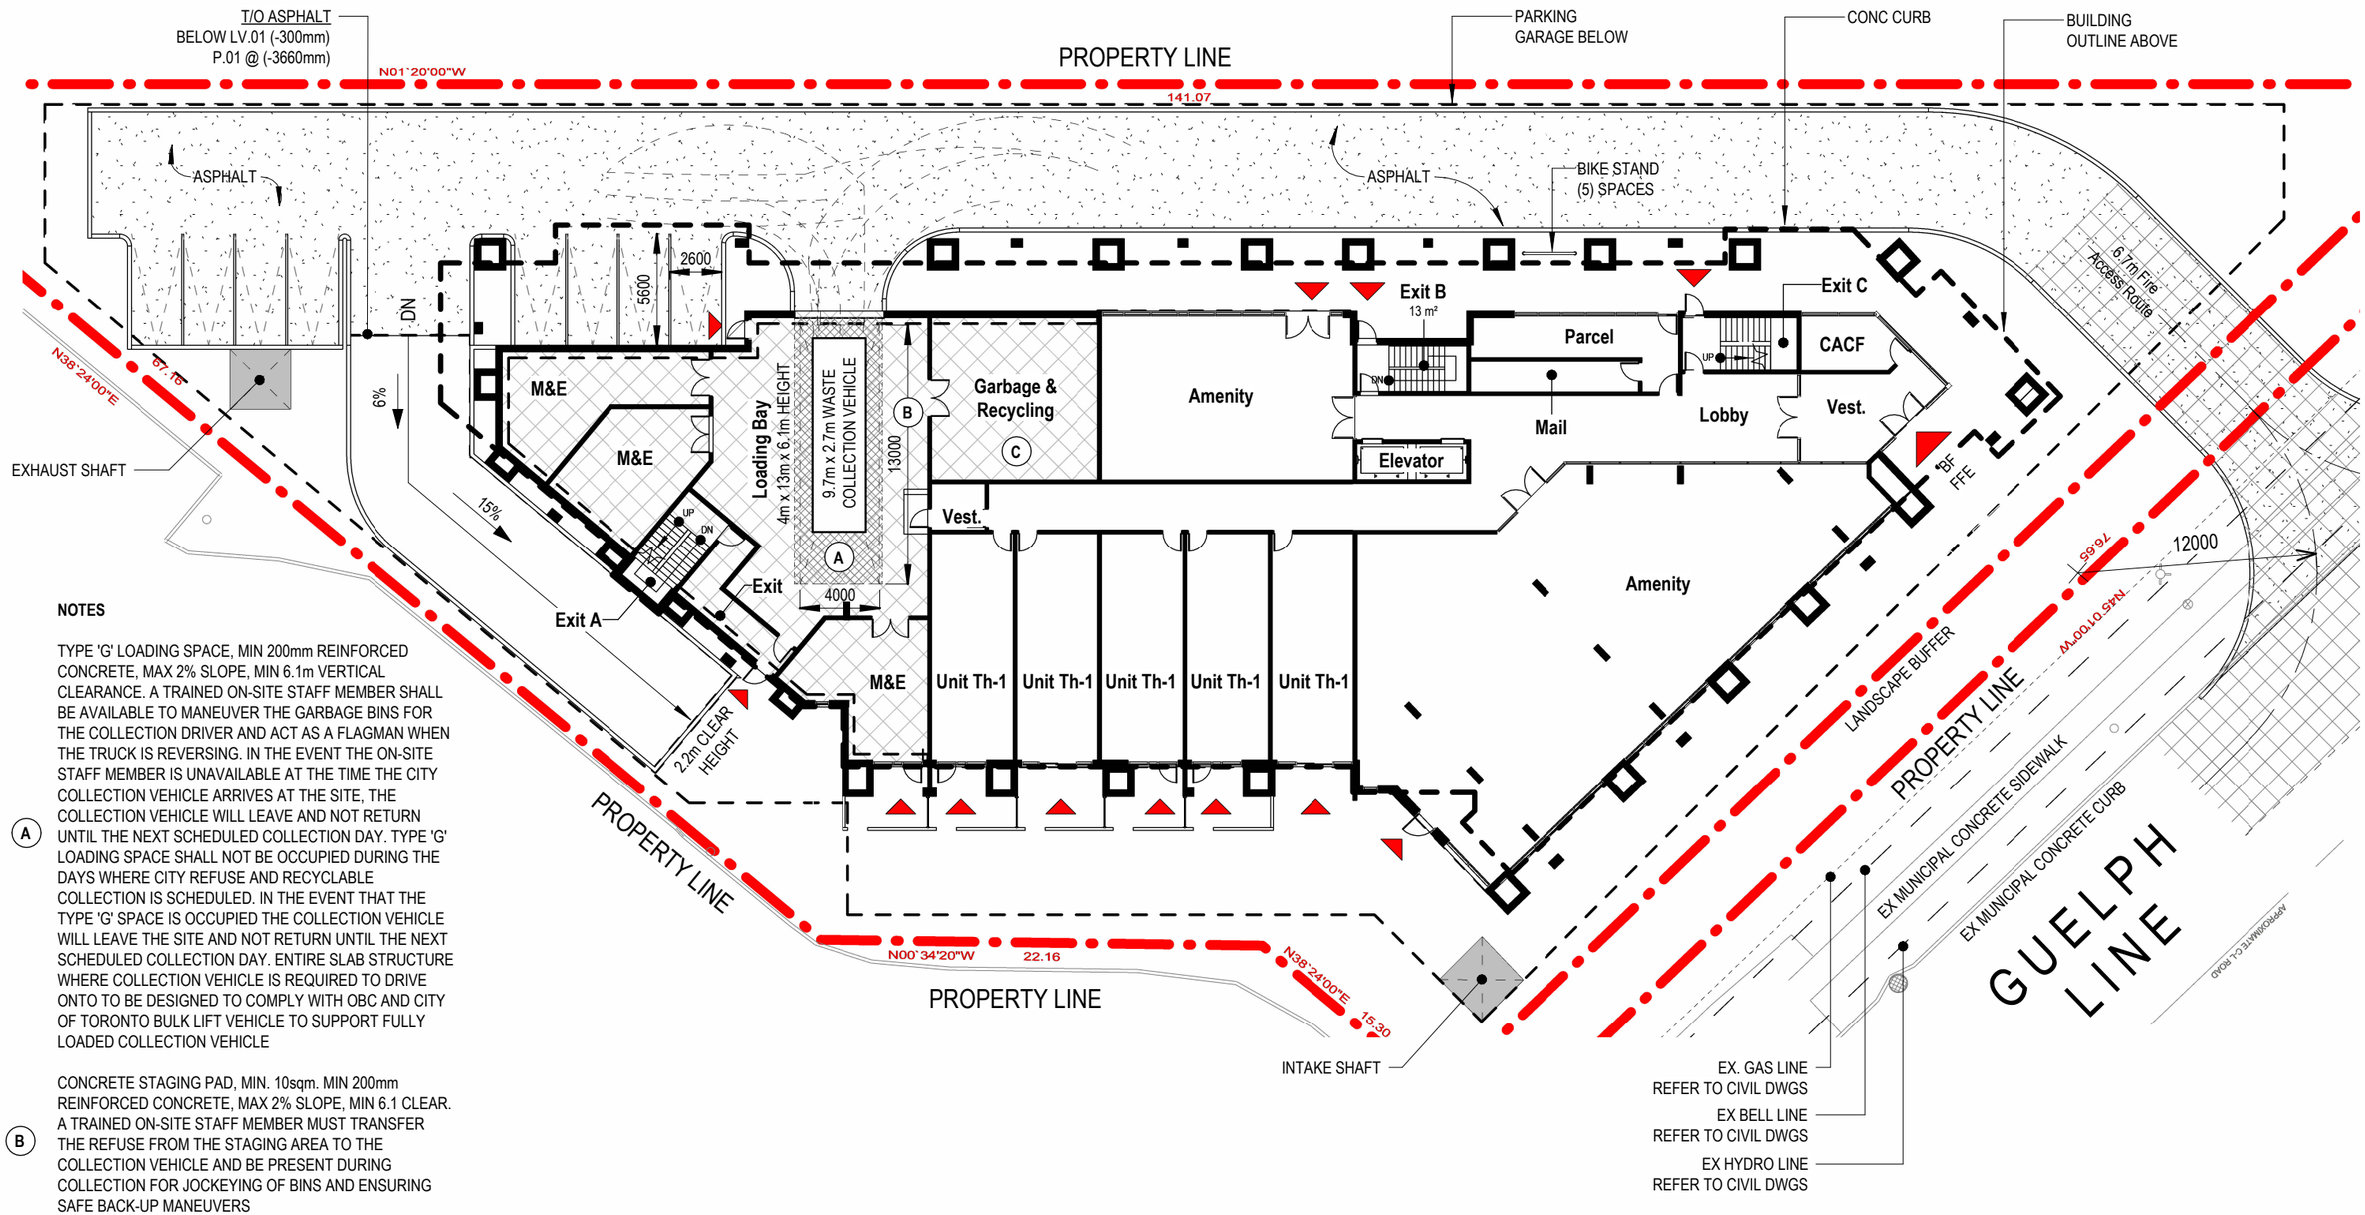

NOTES

TYPE 'G' LOADING SPACE, MIN 200mm REINFORCED CONCRETE, MAX 2% SLOPE, MIN 6.1m VERTICAL CLEARANCE. A TRAINED ON-SITE STAFF MEMBER SHALL BE AVAILABLE TO MANEUVER THE GARBAGE BINS FOR THE COLLECTION DRIVER AND ACT AS A FLAGMAN WHEN THE TRUCK IS REVERSING. IN THE EVENT THE ON-SITE STAFF MEMBER IS UNAVAILABLE AT THE TIME THE CITY

(A) COLLECTION VEHICLE ARRIVES AT THE SITE, THE COLLECTION VEHICLE WILL LEAVE AND NOT RETURN UNTIL THE NEXT SCHEDULED COLLECTION DAY. TYPE 'G' LOADING SPACE SHALL NOT BE OCCUPIED DURING THE DAYS WHERE CITY REFUSE AND RECYCLABLE COLLECTION IS SCHEDULED. IN THE EVENT THAT THE TYPE 'G' SPACE IS OCCUPIED THE COLLECTION VEHICLE WILL LEAVE THE SITE AND NOT RETURN UNTIL THE NEXT SCHEDULED COLLECTION DAY. ENTIRE SLAB STRUCTURE WHERE COLLECTION VEHICLE IS REQUIRED TO DRIVE ONTO TO BE DESIGNED TO COMPLY WITH OBC AND CITY OF TORONTO BULK LIFT VEHICLE TO SUPPORT FULLY LOADED COLLECTION VEHICLE

(B) CONCRETE STAGING PAD, MIN. 10sqm. MIN 200mm REINFORCED CONCRETE, MAX 2% SLOPE, MIN 6.1 CLEAR. A TRAINED ON-SITE STAFF MEMBER MUST TRANSFER THE REFUSE FROM THE STAGING AREA TO THE COLLECTION VEHICLE AND BE PRESENT DURING COLLECTION FOR JOCKEYING OF BINS AND ENSURING SAFE BACK-UP MANEUVERS

(C) BINS TO BE FILLED AND STORED IN DESIGNATED WASTE/RECYCLING ROOMS AND BROUGHT TO LOADING / STAGING AREA ONLY ON DAY OF COLLECTION

Scale : 1 : 300

ZEDD ARCHITECTURE INC HOLDS THIS DRAWING, THE COPYRIGHT AND OWNERSHIP OF THE DESIGN, AND ALL INSTRUMENTS OF SERVICE AS EXCLUSIVE PROPERTY, AND MAY NOT BE USED FOR ANY OTHER PROJECT, SOLD OR BE OFFERED FOR SALE (OR AS PART OF A SALE OF PROPERTY) WITHOUT THE WRITTEN CONSENT OF ZEDD ARCHITECTURE INC.

zedd ARCHITECTURE
Z-627 maitland street london ontario N5Y 2V7 519 518 9333
www.zeddarchitecture.com info@zeddarchitecture.com

3/8/2022 2:01:15 PM
File: C:\Users\nplaczek\Documents\Revit Local Files\21-027 Guelph Line Burlington - SD_Opt2_nplaczek.rvt