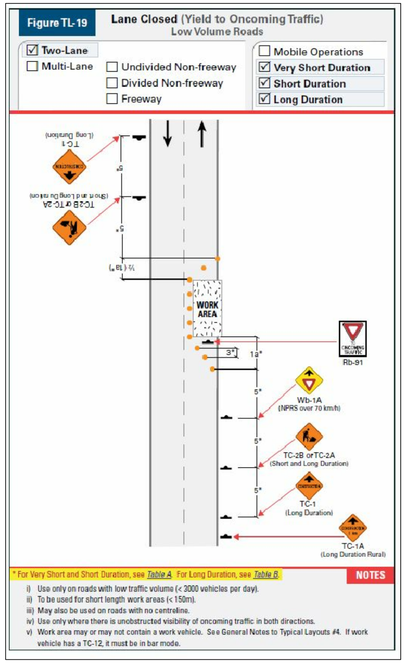


NOTES:

- TL-19 TO BE USED FOR TEMPORARY LANE CLOSURES FOR UTILITY INSTALLATION ON KERNS ROAD.
- ROAD CLOSURES TO STAGGERED ONE AFTER THE OTHER, NOT CONCURRENT


TEMP LANE CLOSURE "A" (SOUTHBOUND KERNS ROAD)

- WATER, STORM AND SANITARY INSTALLATIONS FROM SITE TO EX. MAINS ON KERNS ROAD
- PEDESTRIAN DETOUR SIGNAGE WILL BE IN PLACE FOR "TEMP LANE CLOSURE A" WHICH REQUIRES UTILITIES TO CROSS THE WEST SIDEWALK
- SIDEWALKS AND ROADS ARE TO BE REINSTATED TO ACCEPTABLE CONDITIONS PRIOR TO REOPENING TO PEDESTRIAN AND VEHICULAR TRAFFIC

TEMP LANE CLOSURE "B" (NORTHBOUND KERNS ROAD)

- EXTENSION OF STORM CONNECTION TO EX. MAIN
- NO SIDEWALKS ARE REQUIRED TO BE CLOSED DURING THIS WORK
- RESIDENTIAL DRIVEWAY TO REMAIN ACCESSIBLE THROUGHOUT CLOSURE AND WORKS
- ROAD IS TO BE REINSTATED TO ACCEPTABLE CONDITIONS PRIOR TO REOPENING TO VEHICULAR TRAFFIC

BOOK 7 - TL-19
Scale: N.T.S.
2 CMMP3

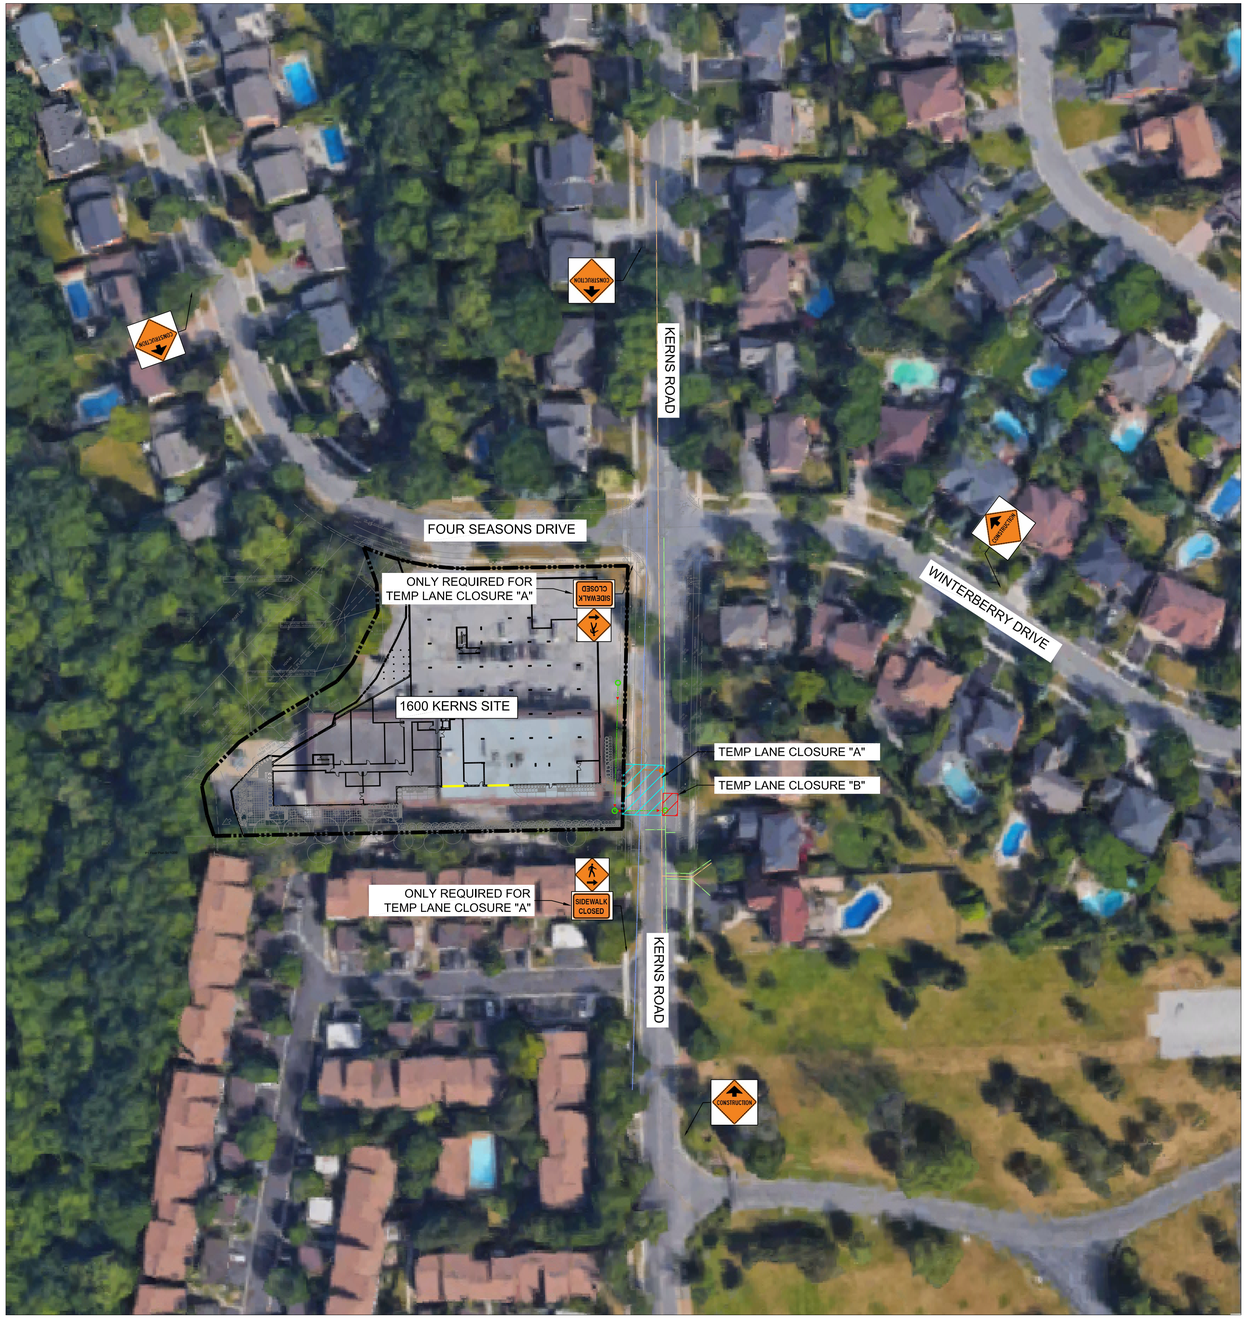

Construction Management and Mobility Plan - TEMP CLOSURES AND SIGNAGE PLAN
Scale: 1 : 750
1 CMMP3

No.:	Revision:	Date:

No :	Issued For:	Date:

Drawing Title:

Construction Management and Mobility Plan
SIGNAGE

Project:
FIELDGATE PROPERTIES

1600 KERNS RETIREMENT HOME

1600 KERNS ROAD, BURLINGTON, ON

Scale:	1 : 200
Drawn by:	J.D.
Checked by:	J.D.
Project No.:	1600K
Date:	22/02/24

Drawing No.:
CMMP3

Plot Date: File Path: