


MTE FILE No: 46037-100-C2.3
PRELIMINARY CROSS SECTIONS PLAN
P:\P\46037\100\46037-100-C2

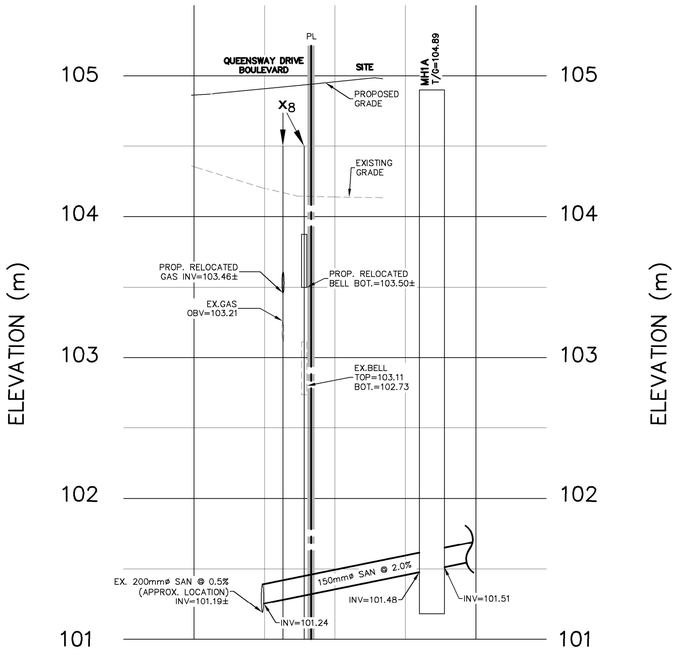


CROSS-SECTION A-A (SANITARY CONNECTION)
1: 200H/1: 20V

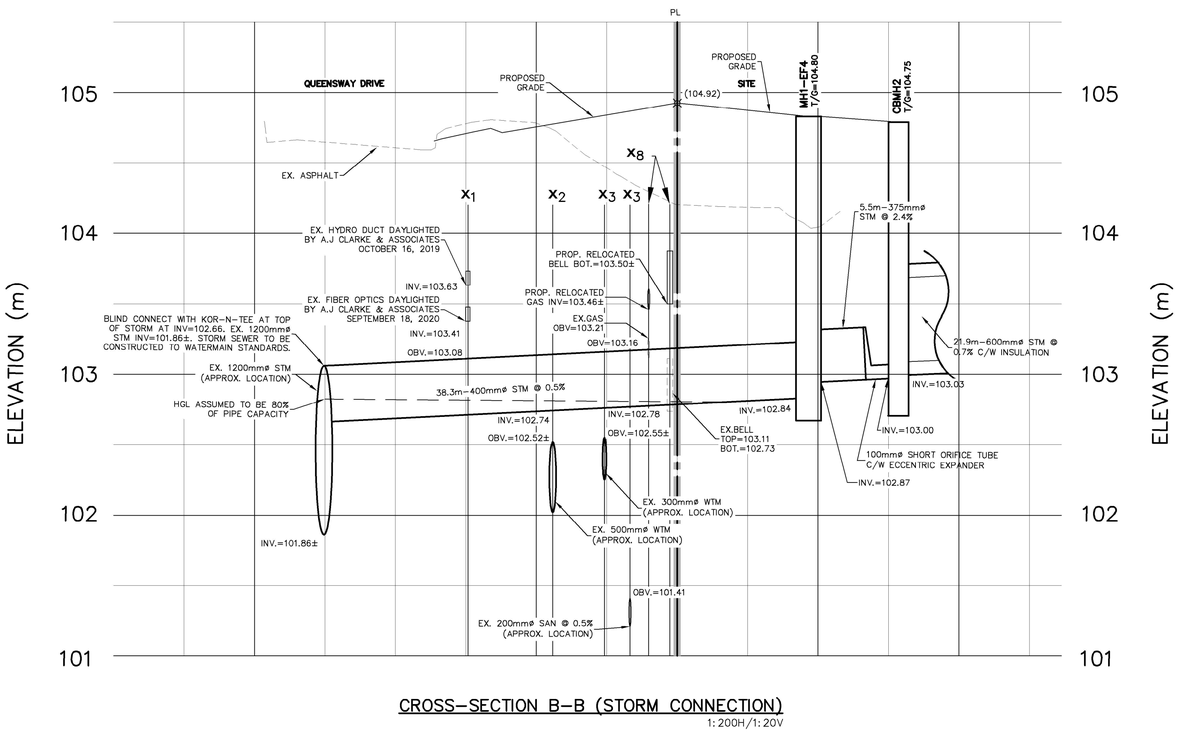


CROSS-SECTION B-B (STORM CONNECTION)
1: 200H/1: 20V

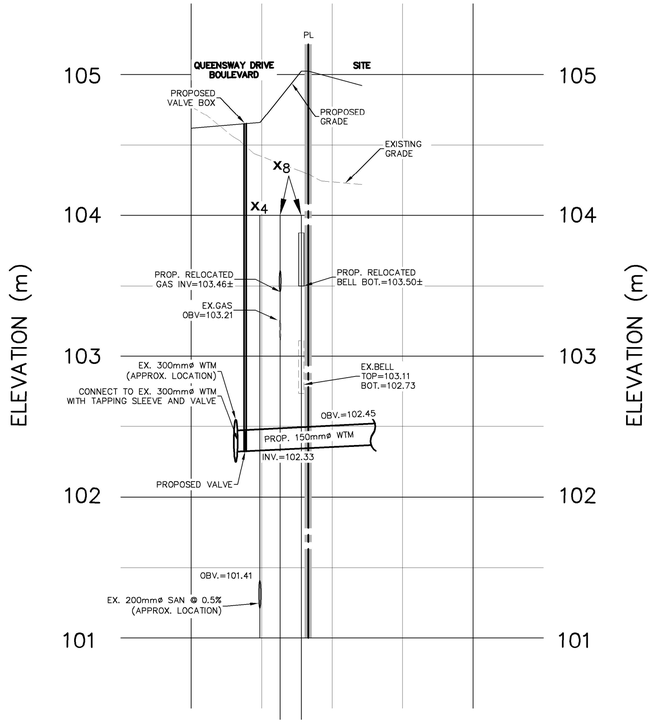


CROSS-SECTION C-C (WATERMAIN CONNECTION)
1: 200H/1: 20V

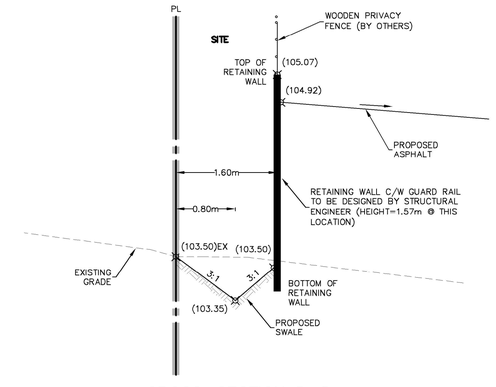

CROSS-SECTION D-D
N.T.S.

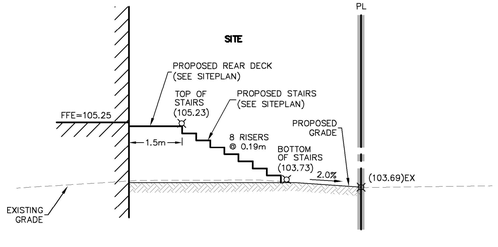


CROSS-SECTION F-F
N.T.S.

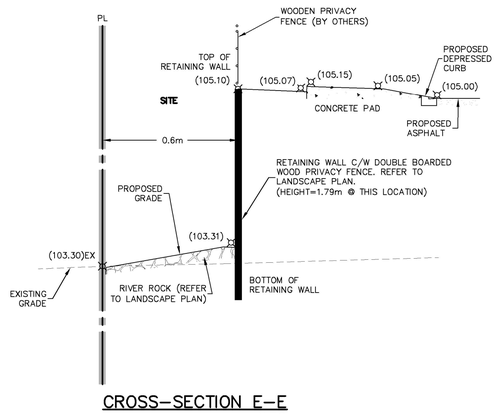


CROSS-SECTION E-E
N.T.S.

NOTE:
ELEVATION INFORMATION OF EXISTING UTILITY CROSSINGS (500mmø WTM, 300mmø WTM, 200mmø SAN, HYDRO, GAS AND BELL) OBTAINED FROM DAYLIGHTING OPERATIONS PERFORMED BY A.J. CLARKE AND ASSOCIATES LTD. DATED JULY 12 AND OCTOBER 16, 2019.

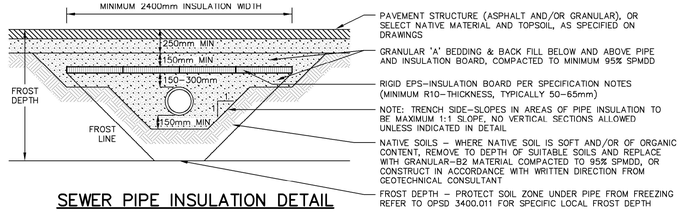

SEWER PIPE INSULATION DETAIL
FOR SEWER PIPES HAVING LESS THAN 1400mm COVER AND MINIMUM 615mm COVER
N.T.S.

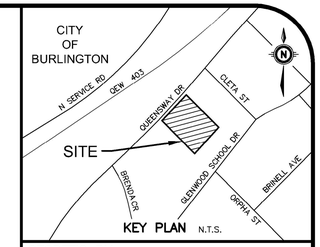

GEODETIC BM ELEV. = m

SITE BENCHMARK ELEV. = 104.825 m
CITY OF BURLINGTON BENCHMARK NO. 399, BRASS PLAQUE ON A CONCRETE HEAD WALL ON THE SOUTH SIDE OF QUEENSWAY DRIVE BETWEEN NO. 2374 AND NO. 2384 QUEENSWAY. PLAQUE IS LOCATED 0.3m NORTHEASTERLY OF THE SOUTHWEST CORNER AND 0.1m BELOW THE TOP OF HEAD WALL.

NOTE TO CONTRACTOR :
DO NOT SCALE DRAWINGS.

CONTRACTORS MUST CHECK AND VERIFY ALL DIMENSIONS AND REPORT ANY DISCREPANCIES TO THE ENGINEER BEFORE PROCEEDING WITH THE WORK.

ALL DRAWINGS REMAIN THE PROPERTY OF THE ENGINEER AND SHALL NOT BE REPRODUCED OR REUSED WITHOUT THE ENGINEER'S WRITTEN PERMISSION.

THE OWNER/ARCHITECT/CONTRACTOR IS ADVISED THAT M.T.E. CONSULTANTS INC. CANNOT CERTIFY ANY COMPONENT OF THE SITE WORKS NOT INSPECTED DURING CONSTRUCTION. IT IS THE RESPONSIBILITY OF THE GENERAL CONTRACTOR TO NOTIFY M.T.E. CONSULTANTS INC. PRIOR TO COMMENCEMENT OF CONSTRUCTION TO ARRANGE FOR INSPECTION.

No.	REVISION	BY	DATE
8.			
7.			
6.			
5.			
4.			
3.			
2.			
1.	ISSUED FOR ZBA	KRR	SEPT. 30/19

MTE
Engineers | Scientists | Surveyors
(905) 639-2552 www.mte85.com

NOT FOR CONSTRUCTION

CLIENT
WAGGY INC.
69 MARKLAND STREET HAMILTON, ON

PROJECT
2294-2300 QUEENSWAY DRIVE NEW TOWNHOUSE DEVELOPMENT
2294-2300 QUEENSWAY DRIVE BURLINGTON, ON

DRAWING
PRELIMINARY CROSS SECTIONS PLAN

Project Manager K. RAMSEWAK	Project No. 46037-100
Design By RDZ	Checked By KRR
Drawn By GXS/EXK	Checked By KRR
Surveyed By OTHERS	Drawing No. C2.3
Date Jul.12/19	
Scale 1:200	Sheet 4 of 4

November 30, 2020 - 2:04 p.m. - Plotted By: rcalogero