



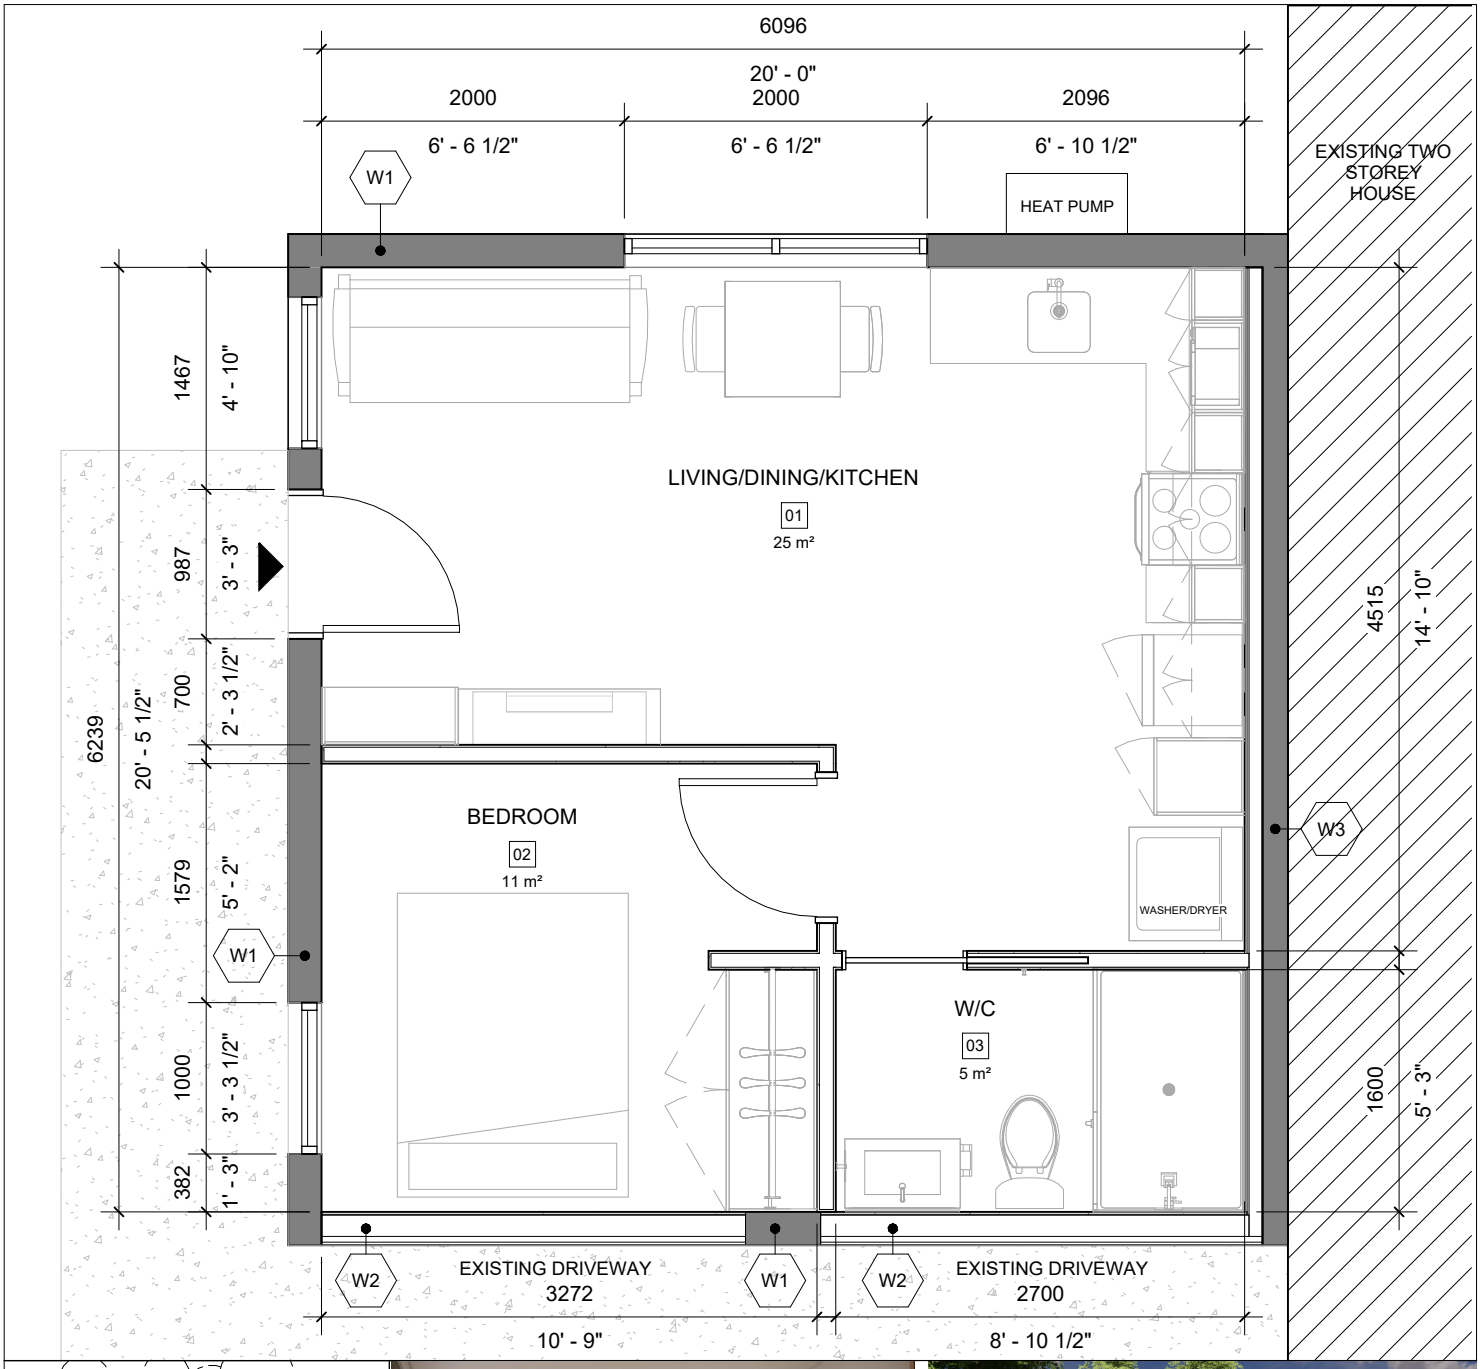

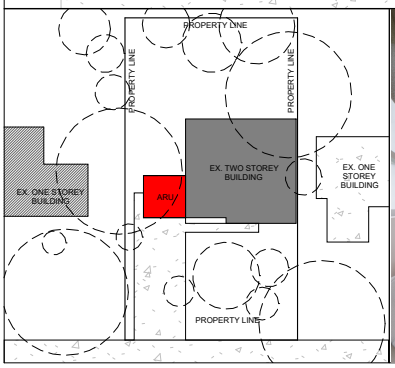



INVIZIJ
Architects Inc.

185 YOUNG STREET
HAMILTON, ON L8S 1V9
T: 905 525 9000 | invizij.ca

PROJECT NAME	DRAWING TITLE	REV. NO
BURLIGTON ADU	ATTACHED TWO CAR GARAGE	

PROJECT NUMBER	SCALE	ADDRESS	DRAWING NO.
24039	1:50	BURLINGTON, ON	A201

ALL DRAWINGS AND RELATED DOCUMENTS ARE THE COPYRIGHT PROPERTY OF THE ARCHITECT AND MUST BE RETURNED UPON REQUEST. REPRODUCTION OF DRAWINGS WITHOUT PERMISSION IS FORBIDDEN.

DRWN:	CHKD:	DATE:
TR	EC	