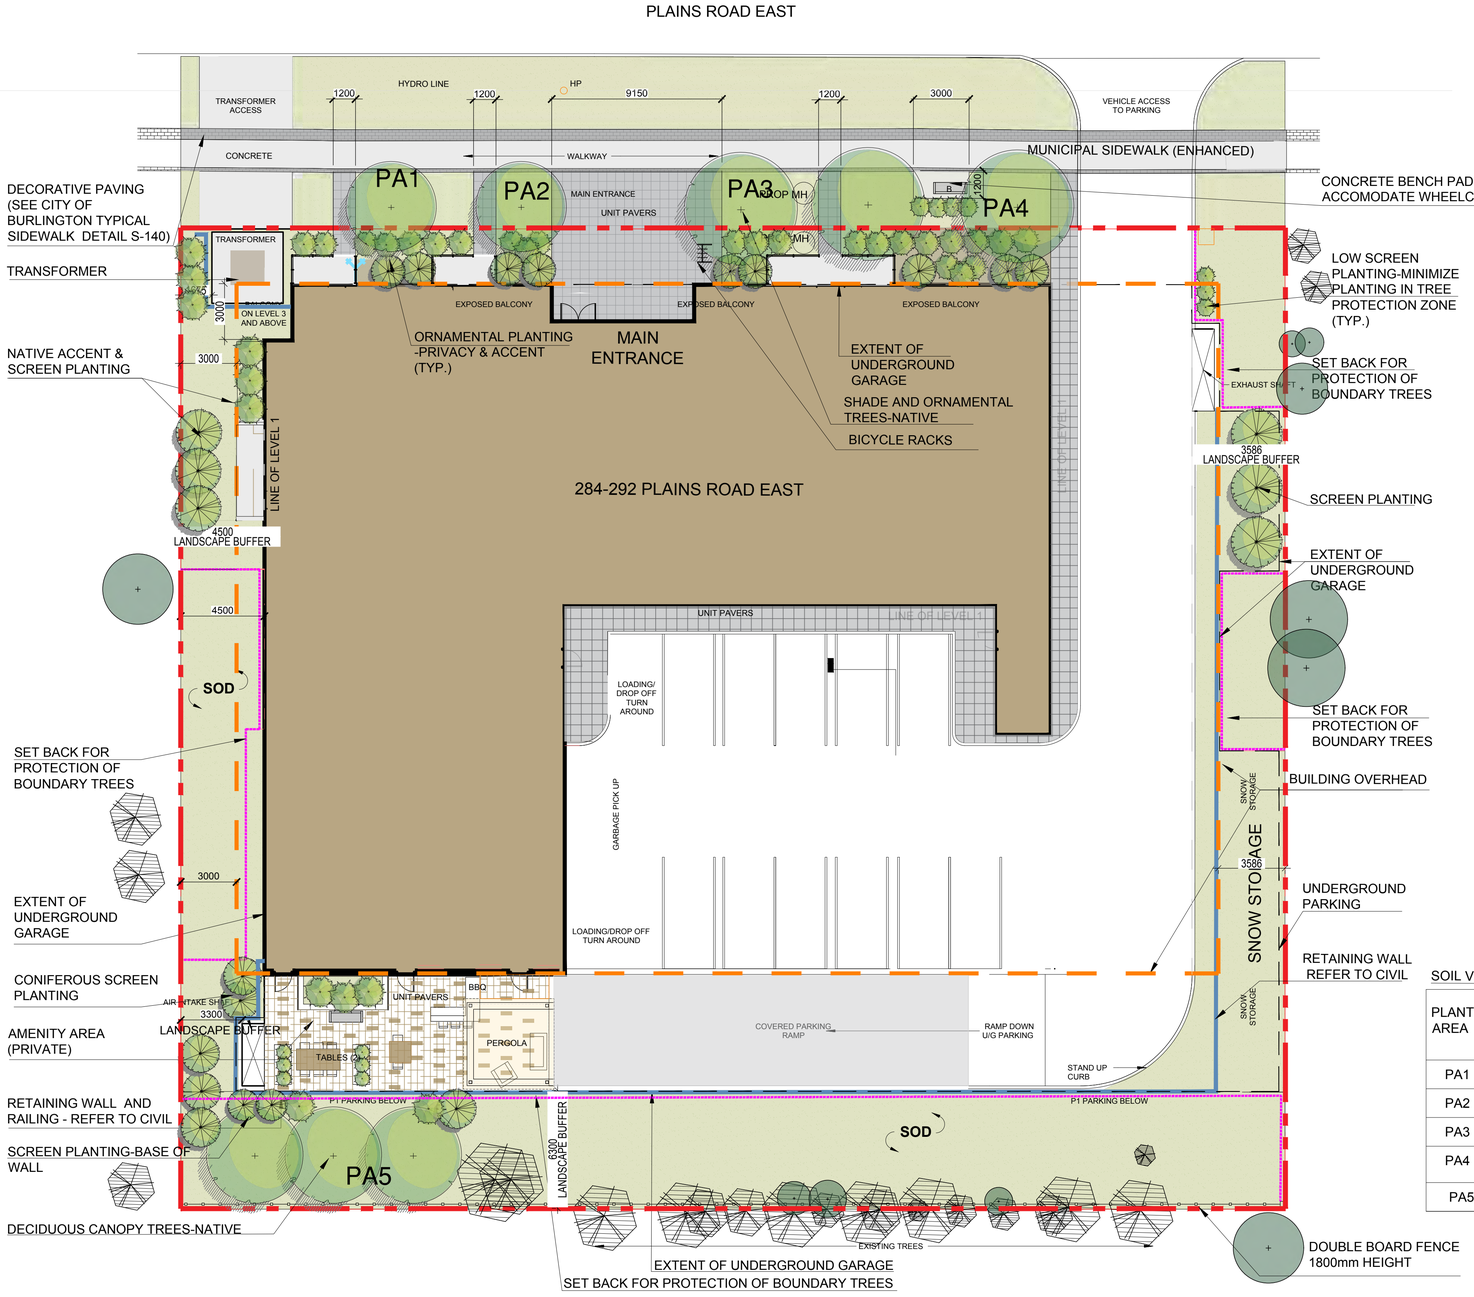


LEGEND

- EXISTING PROPERTY LINE
- EXISTING DECIDUOUS TREE TO BE RETAINED
- EXISTING CONIFEROUS TREE TO BE RETAINED
- PROPOSED DECIDUOUS TREE
- PROPOSED DECIDUOUS TREE
- PROPOSED CONCRETE PAVING
- PROPOSED UNIT PAVING
- PROPOSED SODDED AREA
- BICYCLE RACKS
- TABLE AND CHAIRS
- PROPOSED BENCH SEATING (PRIVATE)
- B — PROPOSED BENCH SEATING FOR PUBLIC REALM BENCH - HAUSER 6' ENGLISH GARDEN (PLAINS RD. CORRIDOR URBAN DESIGN GUIDELINES 2006)
- BUILDING OVERHEAD
- SET BACK FOR PROTECTION OF BOUNDARY TREES
- EXTENT OF UNDERGROUND GARAGE

SOIL VOLUME SCHEDULE

PLANTING AREA	PROPOSED SOIL VOLUME (M3)	SOIL DEPTH (MM)	PROPOSED SOIL VOLUME PER TREE (M3)
PA1	40	1200	40
PA2	17	1200	17
PA3	25	1200	25
PA4	69	1200	34.5
PA5	89	1000	29.6

LANDSCAPE CONCEPT -1454

284-292 PLAINS RD. E, BURLINGTON

SEPTEMBER 2022

ONTARIO ASSOCIATION OF LANDSCAPE ARCHITECTS
MARIANNE MORROW
MEMBER
NOT FOR CONSTRUCTION UNTIL SIGNED

OMC LANDSCAPE ARCHITECTURE
Innovative, outside thinking. SINCE 1984
270 Sherman Avenue North, Suite 315-MILL, Hamilton, ON L8L 6N4
Telephone: 905.681.7604 Fax: 905.681.2944 www.omcla.ca
LANDSCAPE ARCHITECTURE ENVIRONMENTAL PLANNING RESOURCE ANALYSIS

N