

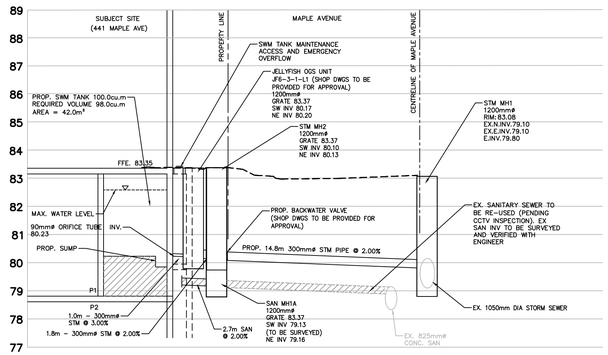



SECTION A–A
SCALE: HOR. 1:200
VERT. 1:100

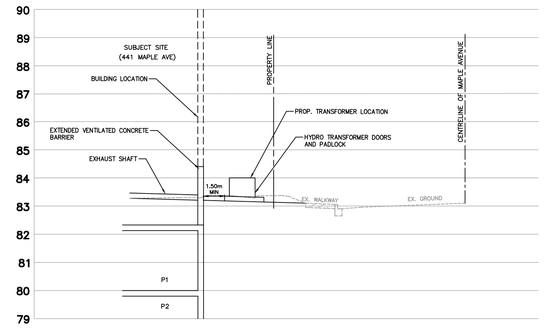

SECTION B–B
SCALE: HOR. 1:200
VERT. 1:100

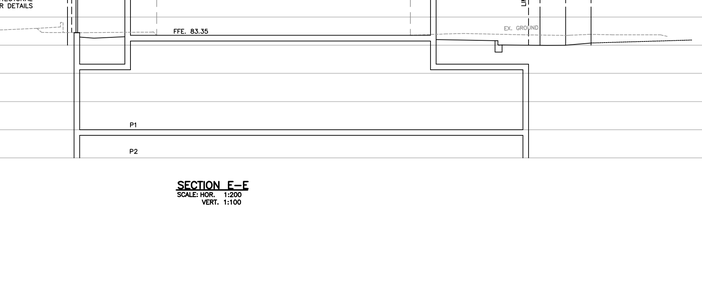


SECTION C–C
SCALE: HOR. 1:200
VERT. 1:100

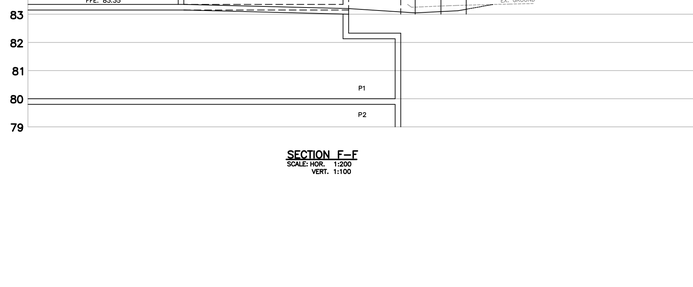

SECTION D–D
SCALE: HOR. 1:200
VERT. 1:100

SECTION E–E
SCALE: HOR. 1:200
VERT. 1:100

SECTION F–F
SCALE: HOR. 1:200
VERT. 1:100

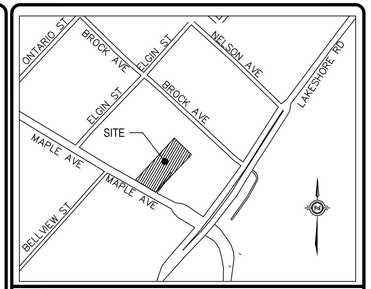

No.	REVISIONS	Date	By	App
B	3RD ZBA SUBMISSION	JUNE 2022	JL	SP
A	2ND ZBA SUBMISSION	OCT 2020	JL	SP

LICENSED PROFESSIONAL ENGINEER
S.W.P.ASSMORE
90539925
2022/06/09
PROVINCE OF ONTARIO

LICENSED PROFESSIONAL ENGINEER
CHUEMIN PARK
100168818
2022/06/09
PROVINCE OF ONTARIO

exp Services Inc.
t: +1.905.695-3217 | f: +1.289. 695-2411
220 Commerce Valley Drive West, Suite 110
Markham, ON L3T 0A8
Canada
www.exp.com

• BUILDINGS • EARTH & ENVIRONMENT • ENERGY •
• INDUSTRIAL • INFRASTRUCTURE • SUSTAINABILITY •

Owner/Client:

BETTER LIFE RETIREMENT RESIDENCE
(C/O 2564905 ONTARIO INC.)

Location:

441 MAPLE AVENUE
CITY OF BURLINGTON

Title:

CROSS SECTIONS

Designed By: JL	Drawn By: JL	Checked By: SP	
Scale: AS SHOWN	Date: OCT, 2020	Drawing No.: SEC-01	
Project No.: ALL-00251529-A0			