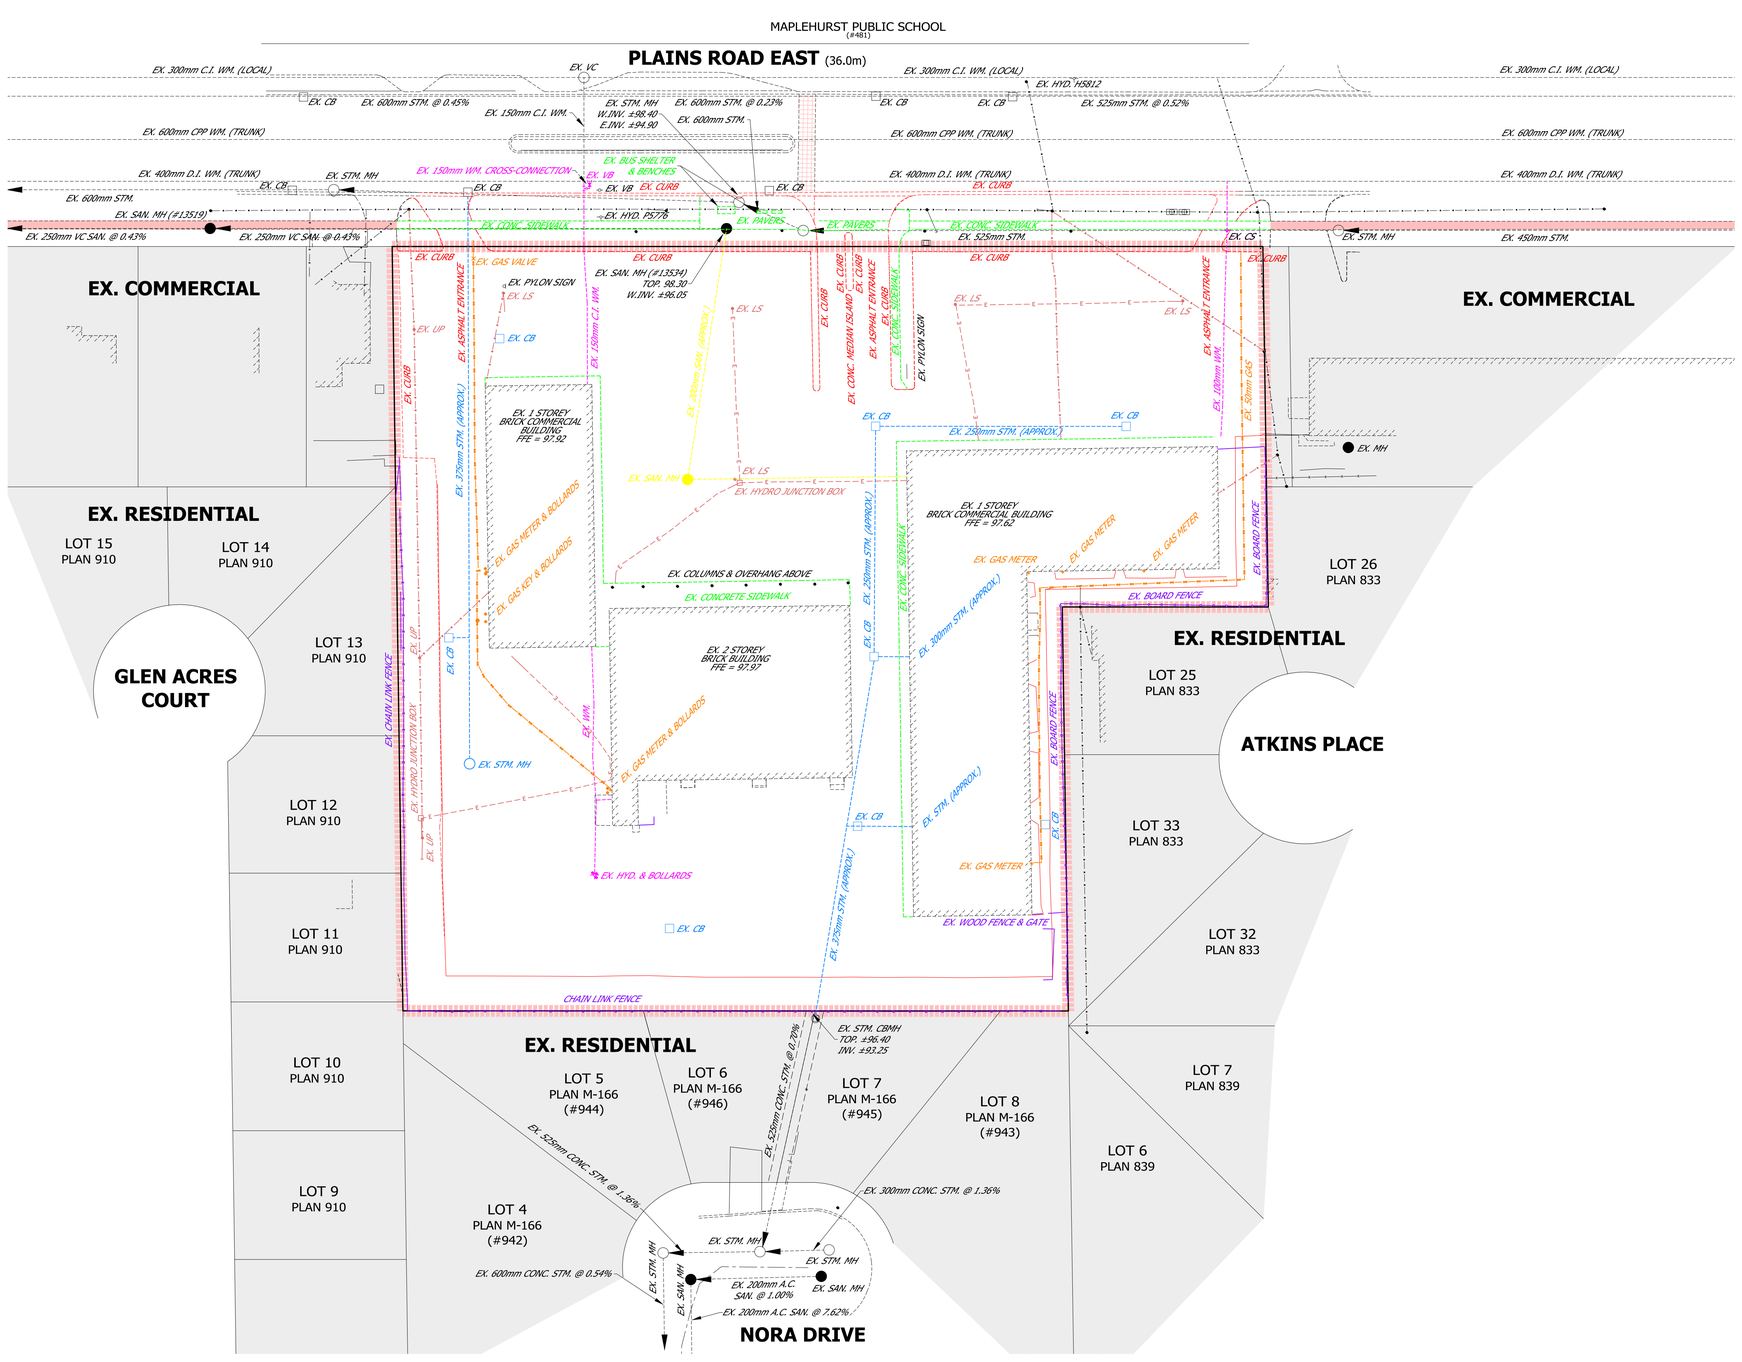


LEGEND

- EXISTING CURB, ASPHALT TO BE REMOVED
- EXISTING SIDEWALK TO BE REMOVED
- EXISTING SANITARY SEWER TO BE REMOVED
- EXISTING STORM SEWER TO BE REMOVED
- EXISTING WATERMAIN TO BE REMOVED
- EXISTING FENCING TO BE REMOVED
- EXISTING STRUCTURE TO BE REMOVED
- EXISTING GAS SERVICE TO BE REMOVED
- EXISTING OVERHEAD/UNDERGROUND HYDRO, BELL TO BE REMOVED
- LIMIT OF PROPERTY
- FUTURE/EXISTING DEVELOPMENT LANDS

urbantech
Urbantech Consulting, A Division of Leighton-Zec Ltd.
3760 14th Avenue, Suite 301, Markham, Ontario L3R 3T7
tel: 905.946.9461 fax: 905.946.9595

EXISTING CONDITIONS & REMOVALS PLAN

484 & 490 PLAINS ROAD EAST
CITY OF BURLINGTON, HALTON REGION

NATIONAL HOMES (PLAINS ROAD) LP

PROJECT No.: 17-539

DATE: SEPTEMBER 2017

SCALE:

FIGURE No.: **REM**

File: C:\Users\OSomerville\Desktop\OS WORKING FOLDER\Projects\OS_17-539\Drawings_Site Plan\Removals Plan\17-539_Removals.dwg • Revised by <OSOMERVILLE> : Wed, Sep 13 2017 • 5:57pm