
MANHOLE SCHEDULE						
NO. #	LID ELEV	N. INV. (m)	S. INV. (m)	W. INV. (m)	E. INV. (m)	
MH#4	123.10		116.89	116.95		OPSD 701.011 (1500mmø MH) WITH BENCHING; FRAME AND COVER AS PER OPSD 401.010 (TYPE A – CLOSED) SAFETY PLATFORM AS PER OPSD 404.020
DIMH#1	115.50				112.30	OPSD 701.013 (2400mmø MH) WITH SUMP (0.3m DEEP) FRAME AND COVER AS PER OPSD 706.030 (600mmHx1200mmW – TYPE A, 4:1 CLOSED)
MH#5	119.84	113.76		111.60–112.10	111.60–112.10	OPSD 701.013 (2400mmø MH) WITH SUMP (0.3m DEEP); FRAME AND COVER AS PER OPSD 401.010 (TYPE A–CLOSED) SAFETY PLATFORM AS PER OPSD 404.020

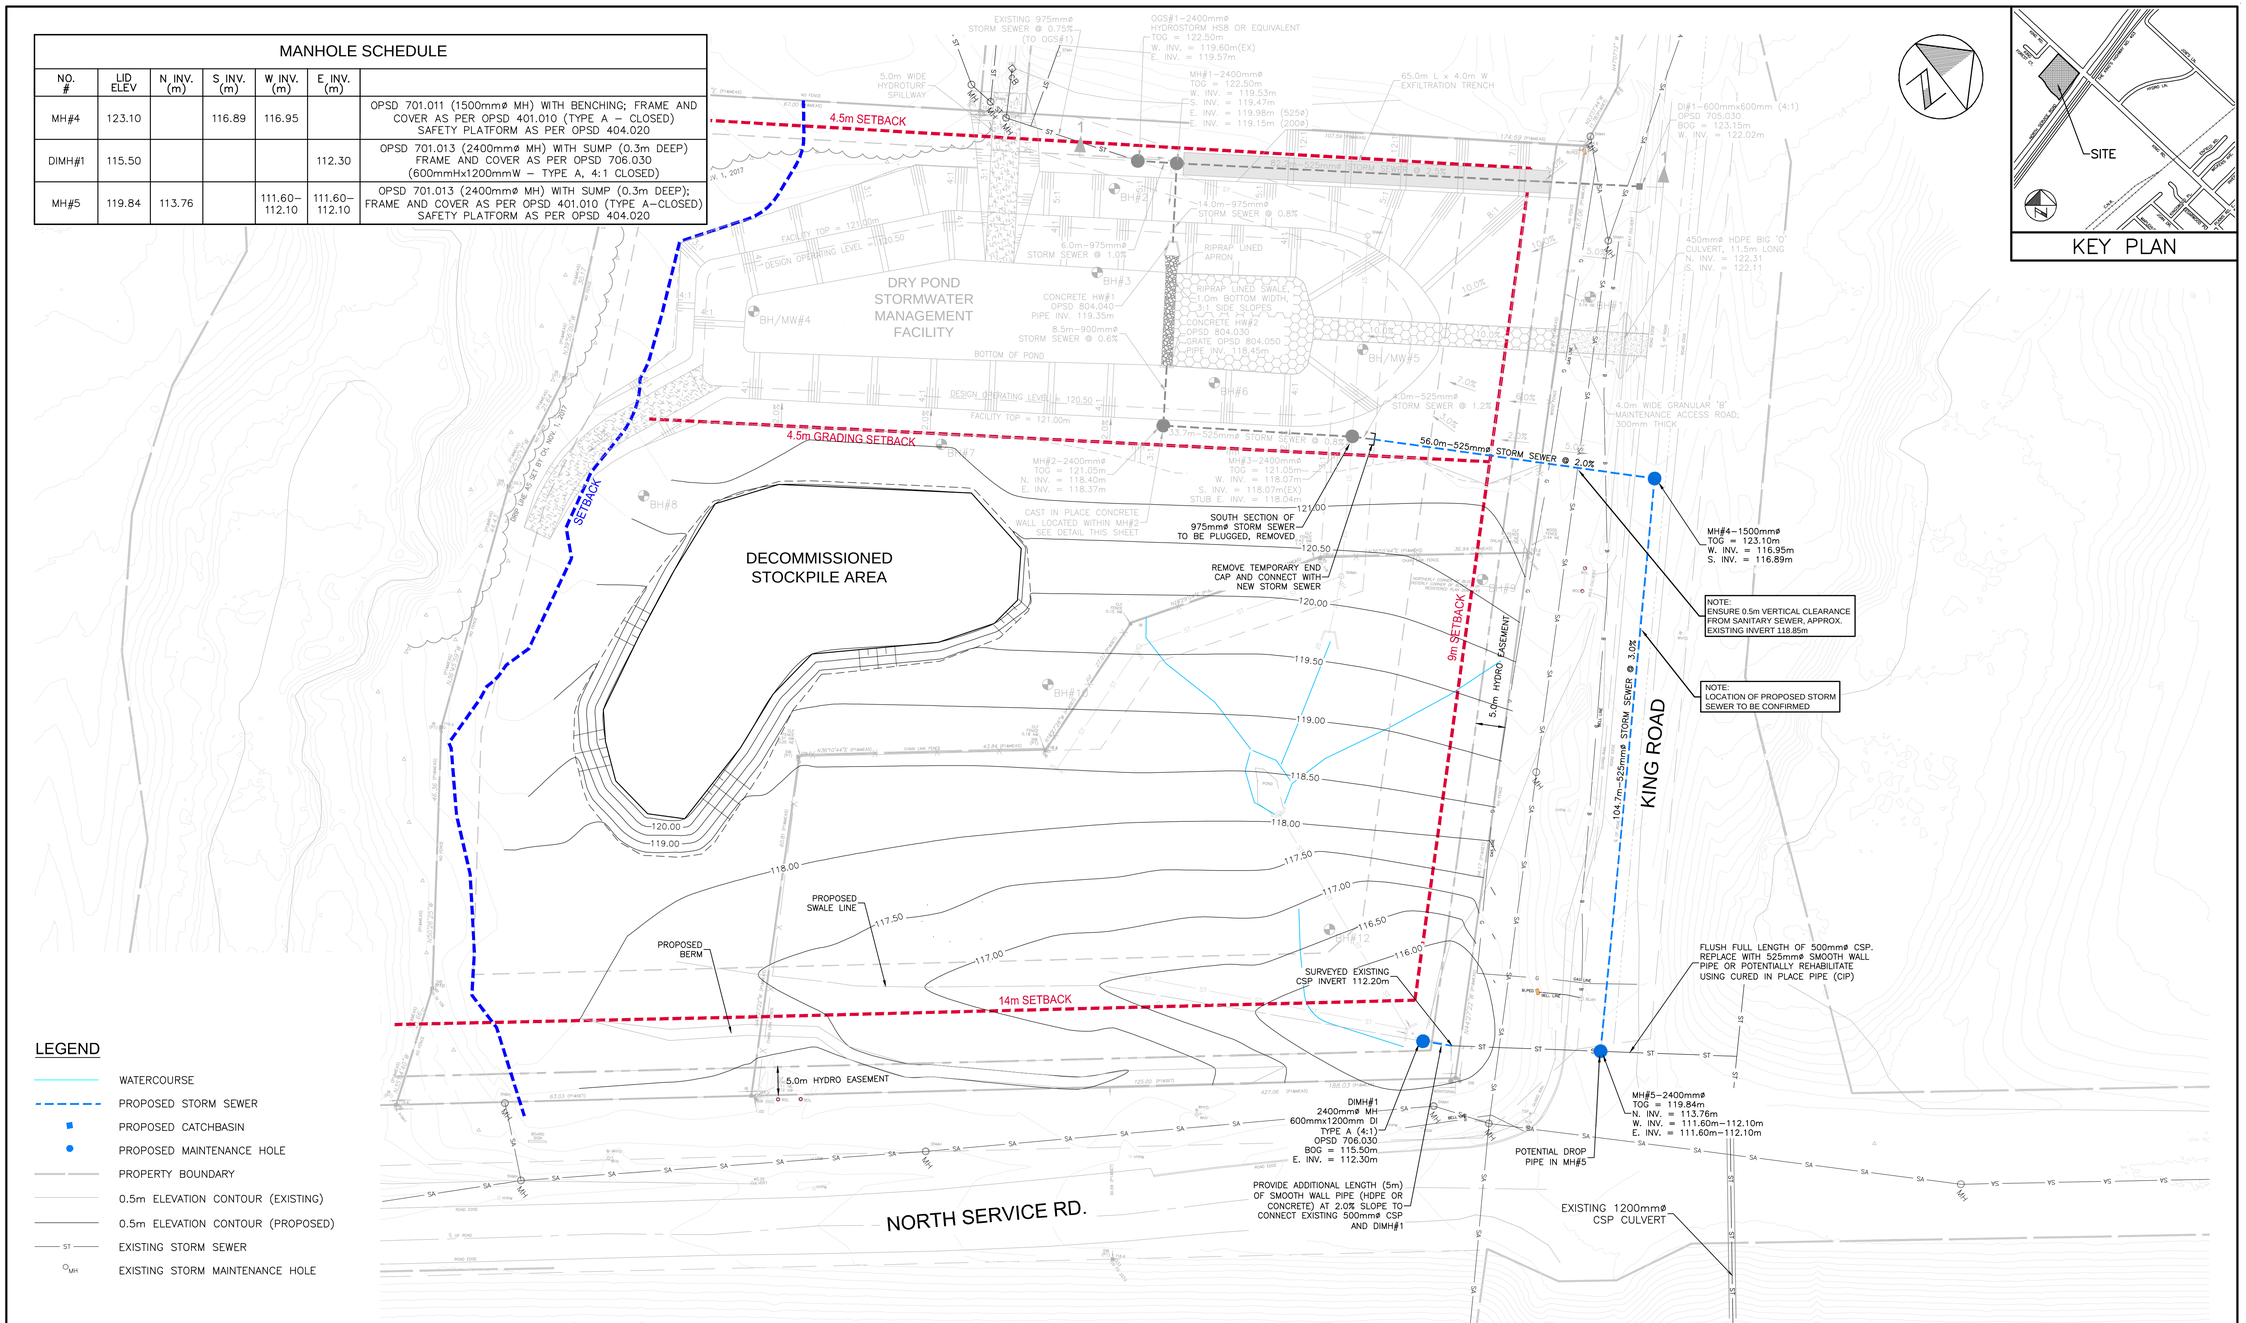

LEGEND

- WATERCOURSE
- PROPOSED STORM SEWER
- PROPOSED CATCHBASIN
- PROPOSED MAINTENANCE HOLE
- PROPERTY BOUNDARY
- 0.5m ELEVATION CONTOUR (EXISTING)
- 0.5m ELEVATION CONTOUR (PROPOSED)
- EXISTING STORM SEWER
- EXISTING STORM MAINTENANCE HOLE

No	Date	Drawn	Appr'd	Revisions
2	23-05-02	RMB	MJS	ISSUED FOR SPA SUBMISSION
1	22-01-14	MBK	MJS	INITIAL SPA SUBMISSION

APPROVALS

NOT TO BE USED FOR CONSTRUCTION

Design	MS	Checked	RBS
Drawn	MBK	Checked	MS

Scale 1:500 (0 5 10 20)

Date JANUARY 2022

LICENCED PROFESSIONAL ENGINEER M. J. SEHGAL 100110567 5/2/2023 PROVINCE OF ONTARIO

1450 KING ROAD
ASTRA REALTY MANAGEMENT INCORPORATED

DECOMMISSIONED SWMF SERVICING PLAN

wsp

Contract No.

Consultant File No. WW21012079

Drawing No. SHEET 14 OF 14

Plotted: 2023-05-03
Last Saved: 2023-05-03
Plotted By: richard.bartolo
Last Saved By: richard.bartolo
Path: I:\WW21012079 – Quantum\14 CAD\WR\PROJECTS\2023-04 (Update)\Dwg 14 – Decomm Servicing.dwg