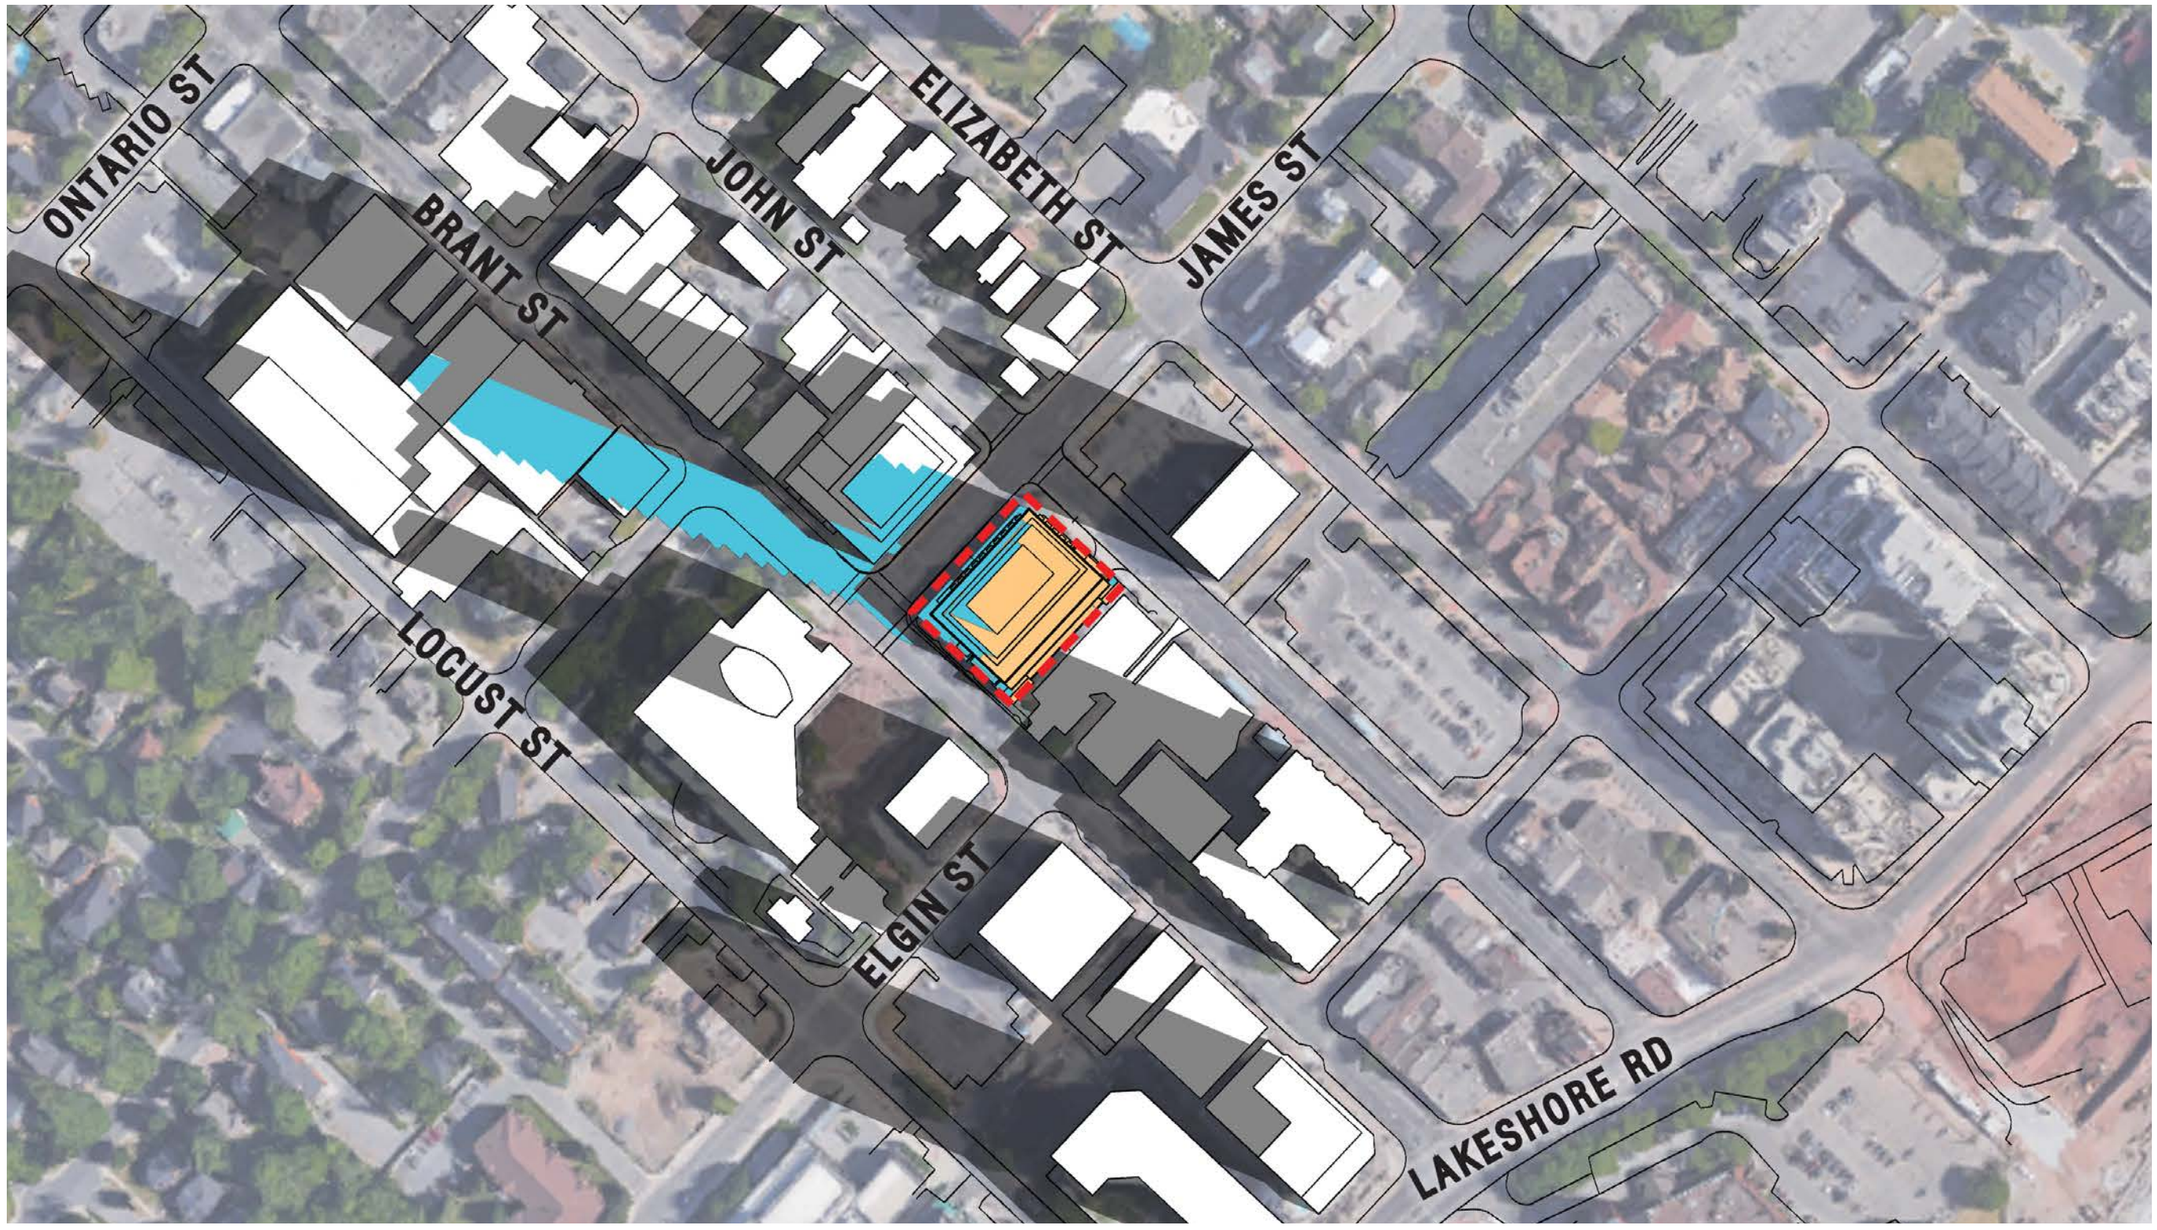


LEGEND

- PROPOSED BUILDING
- SITE
- PROPOSED 23 STOREY BUILDING SHADOW

MARCH 21
SEPTEMBER 21


MARCH/SEPTEMBER 21, 09:30 a.m.

SHADOW STUDIES

▪ Reserve Properties Ltd. ▪ Brant and James ▪ 1575.17D ▪ Jan. 17, 2018

N.T.S.

GRAZIANI + CORAZZA ARCHITECTS INC.

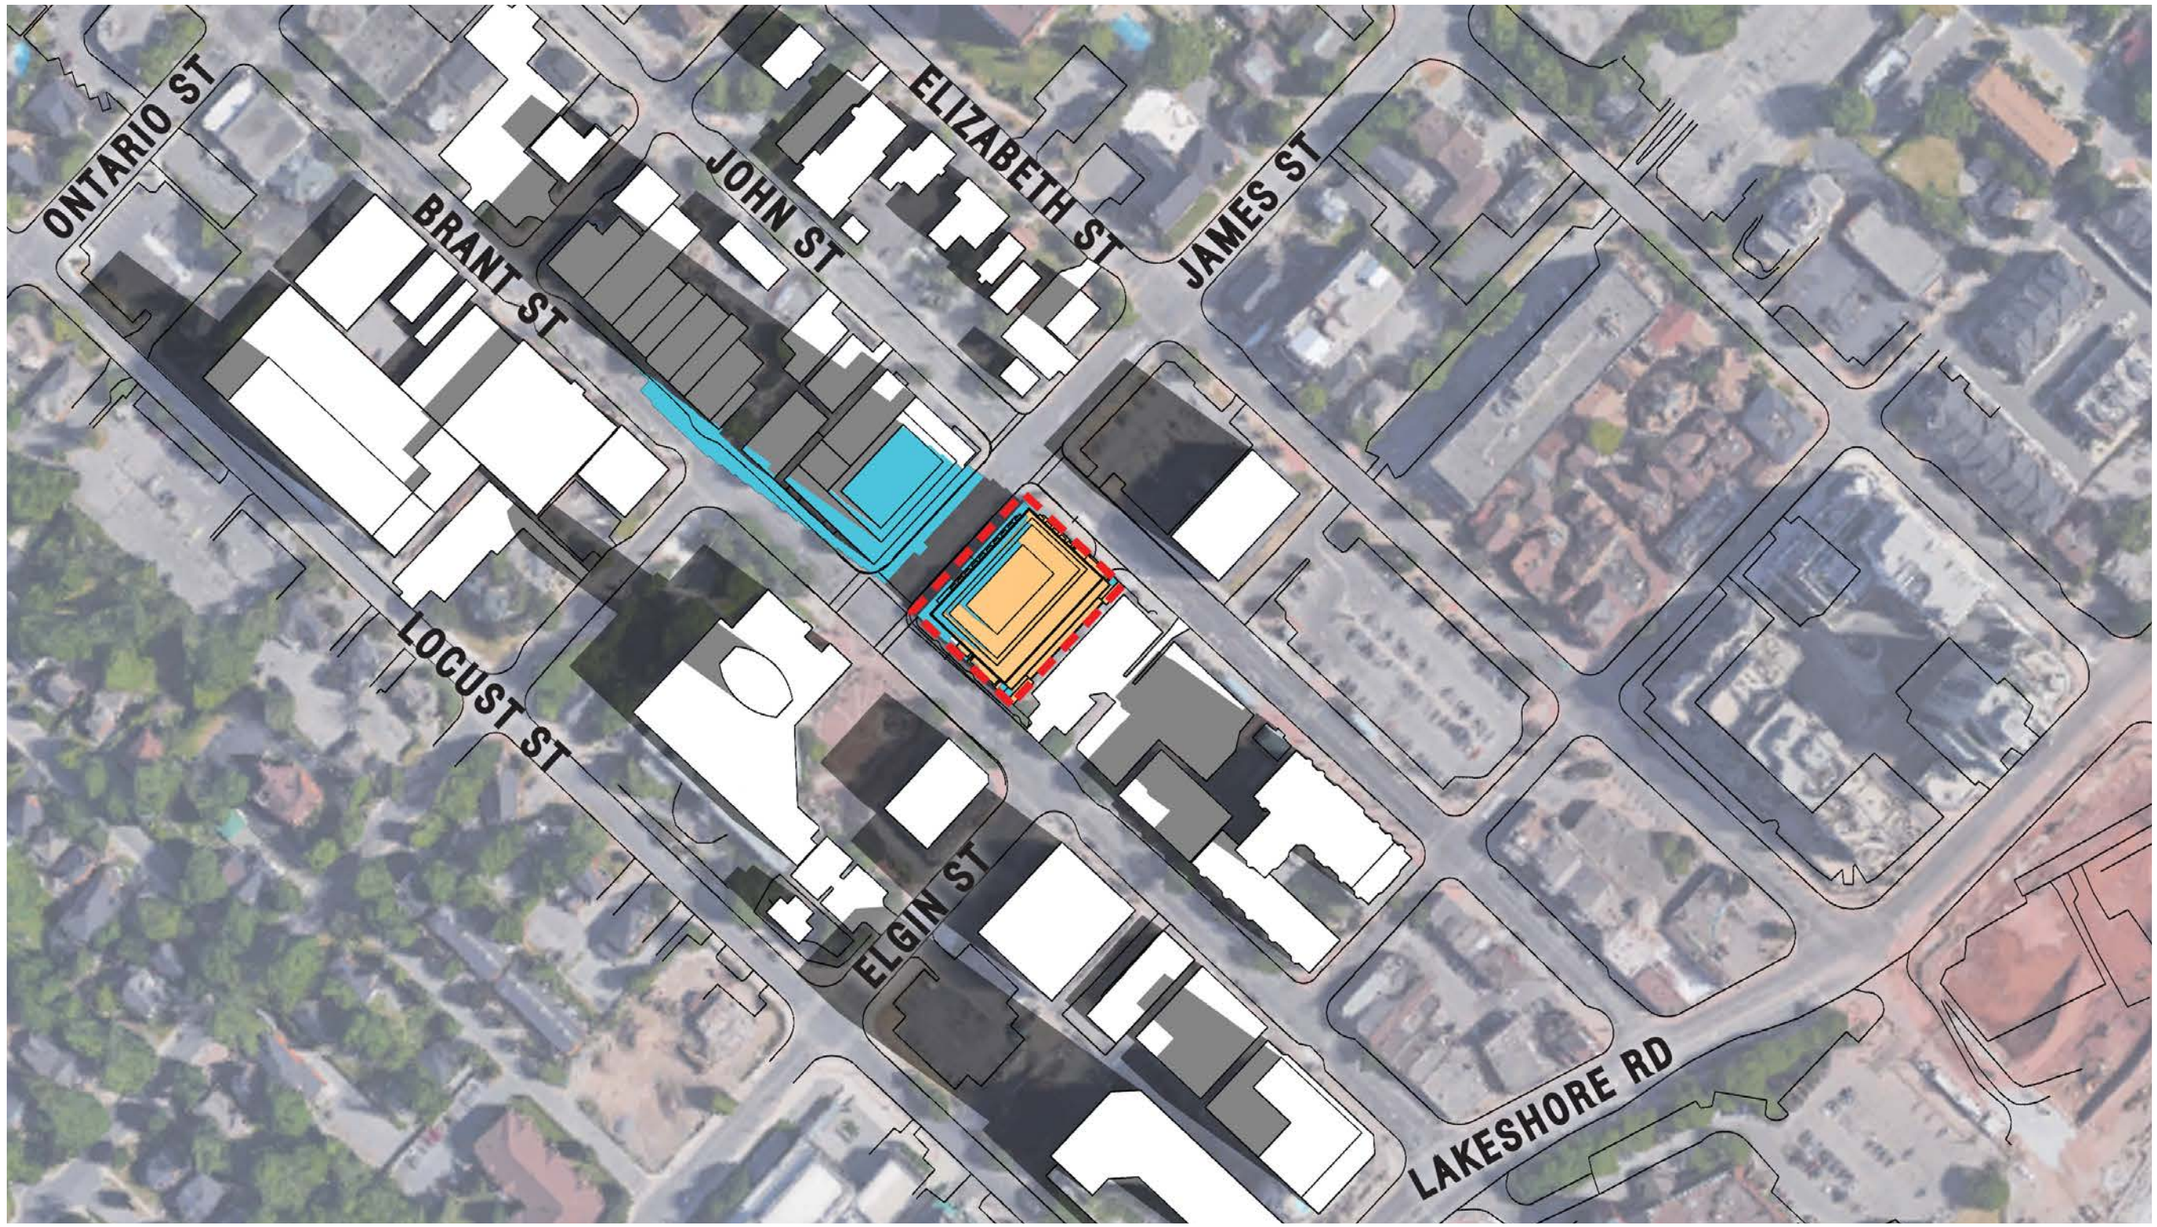

LEGEND

- PROPOSED BUILDING
- SITE
- PROPOSED 23 STOREY BUILDING SHADOW

MARCH/SEPTEMBER 21, 10:30 a.m.


MARCH 21
SEPTEMBER 21

SHADOW STUDIES

▪ Reserve Properties Ltd. ▪ Brant and James ▪ 1575.17D ▪ Jan. 17, 2018

N.T.S.

GRAZIANI + CORAZZA ARCHITECTS INC.

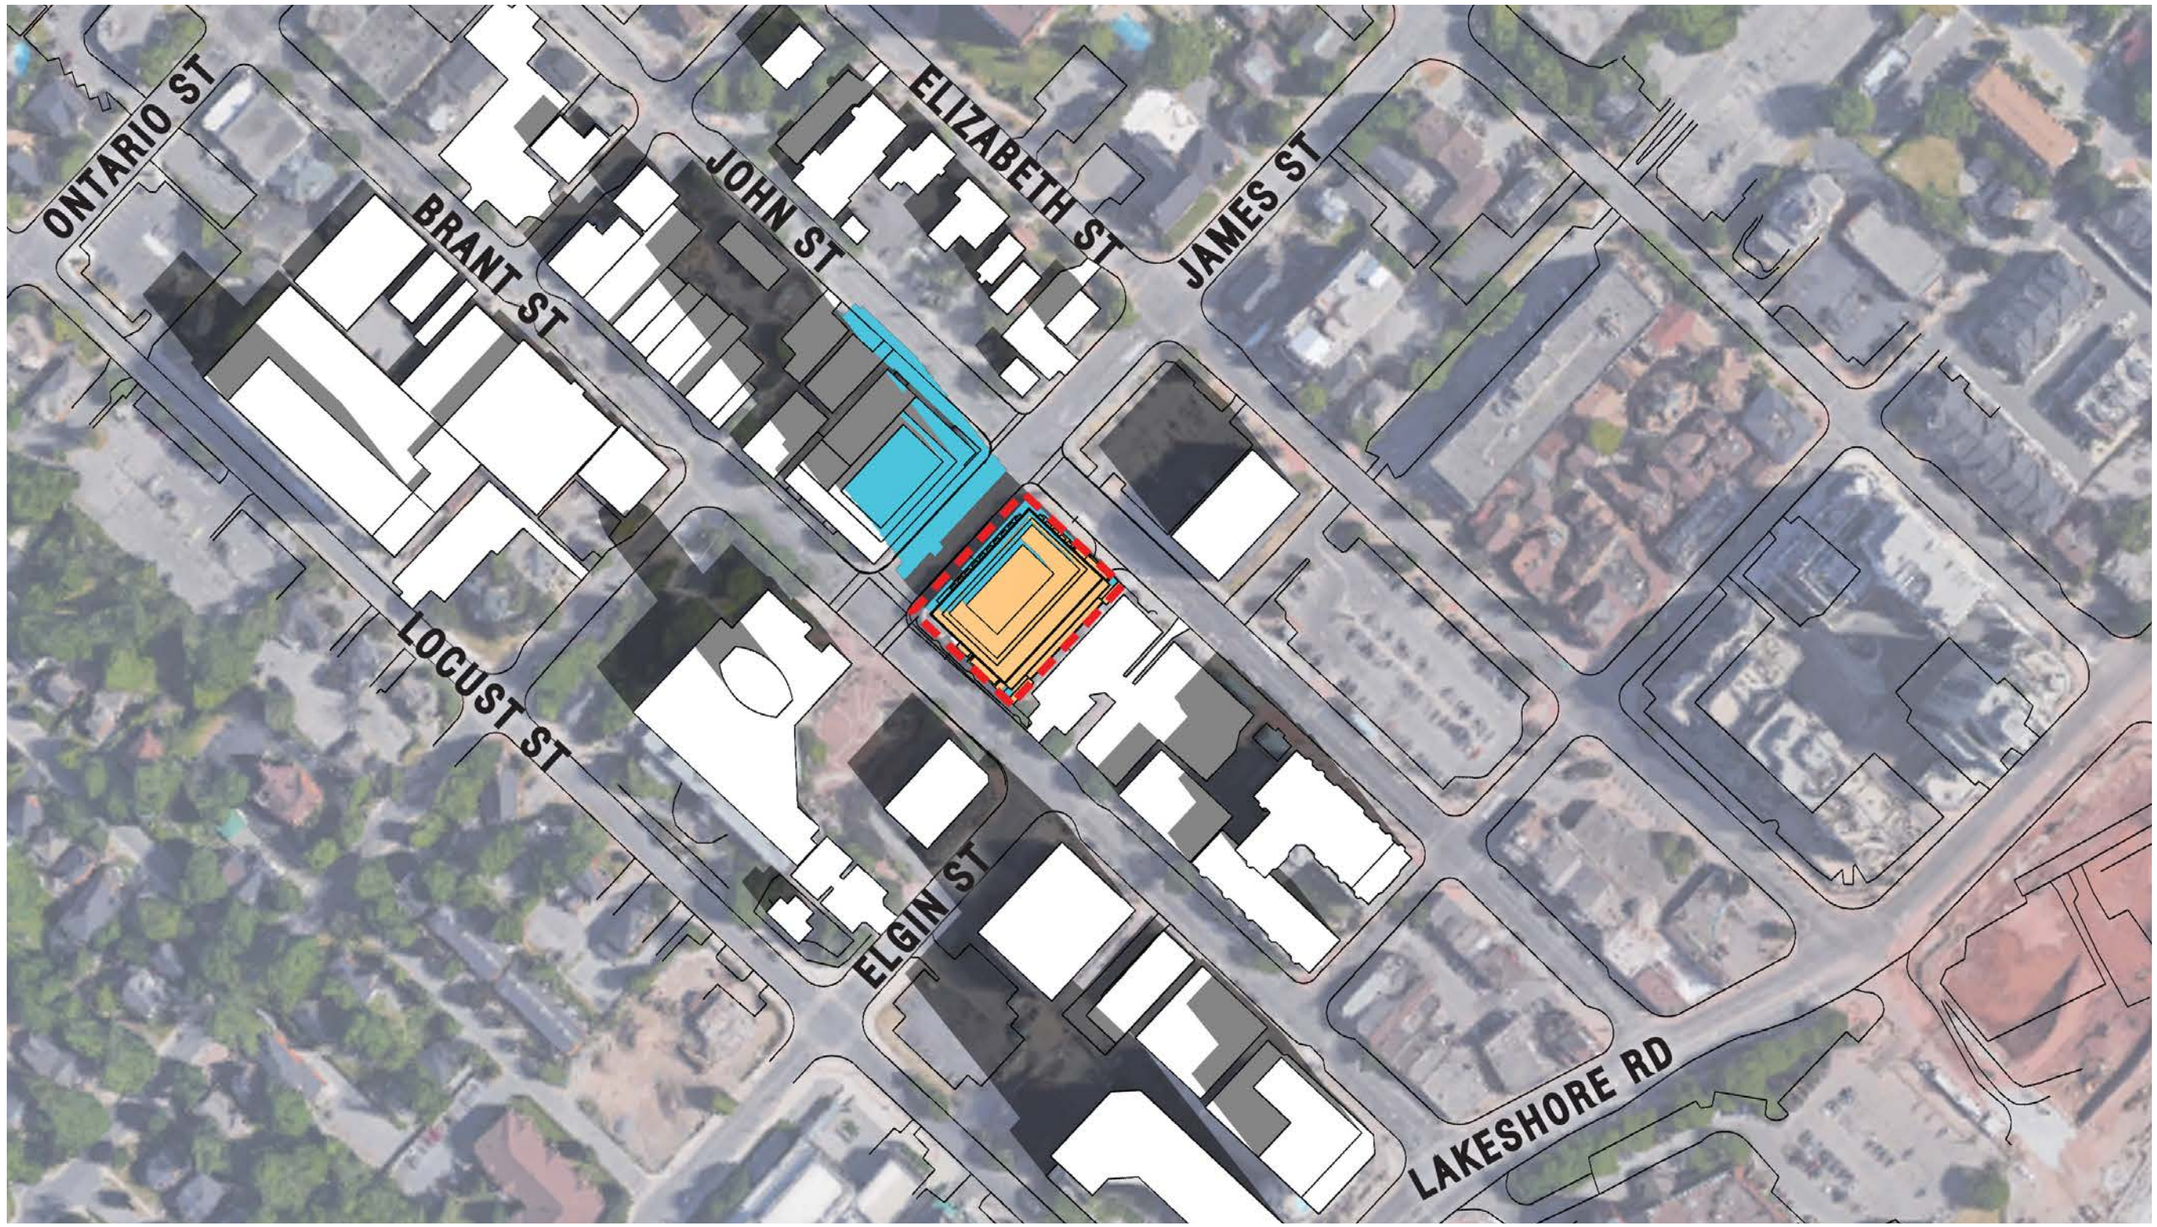

LEGEND

- PROPOSED BUILDING
- SITE
- PROPOSED 23 STOREY BUILDING SHADOW

MARCH 21
SEPTEMBER 21


MARCH/SEPTEMBER 21, 11:30 a.m.

SHADOW STUDIES

▪ Reserve Properties Ltd. ▪ Brant and James ▪ 1575.17D ▪ Jan. 17, 2018

N.T.S.

GRAZIANI + CORAZZA ARCHITECTS INC.

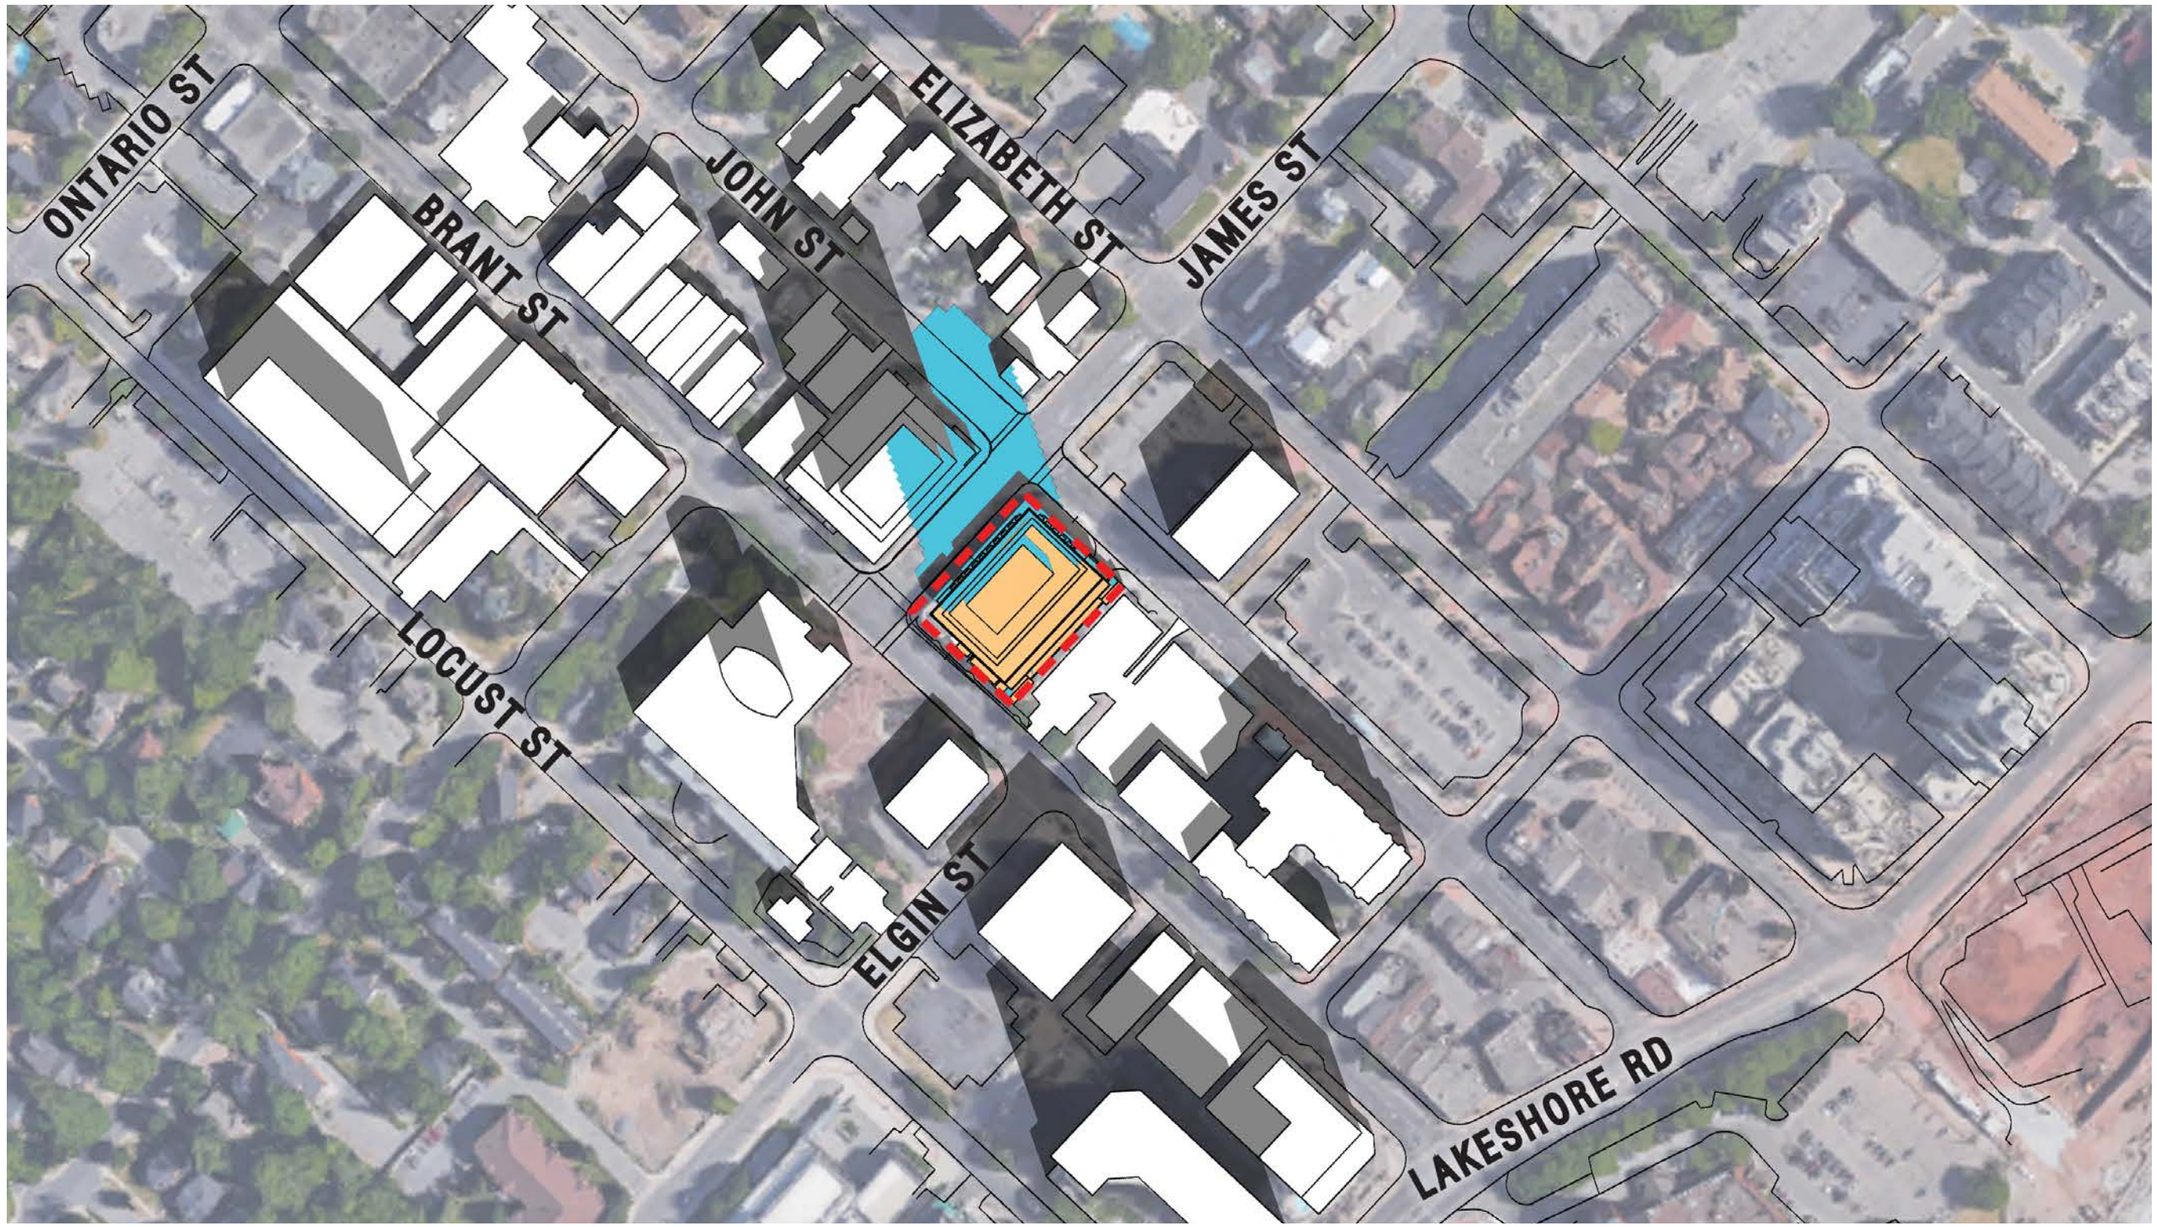

LEGEND

- PROPOSED BUILDING
- SITE
- PROPOSED 23 STOREY BUILDING SHADOW

MARCH/SEPTEMBER 21, 12:30 p.m.


MARCH 21
SEPTEMBER 21

SHADOW STUDIES

▪ Reserve Properties Ltd. ▪ Brant and James ▪ 1575.17D ▪ Jan. 17, 2018

N.T.S.

GRAZIANI + CORAZZA ARCHITECTS INC.

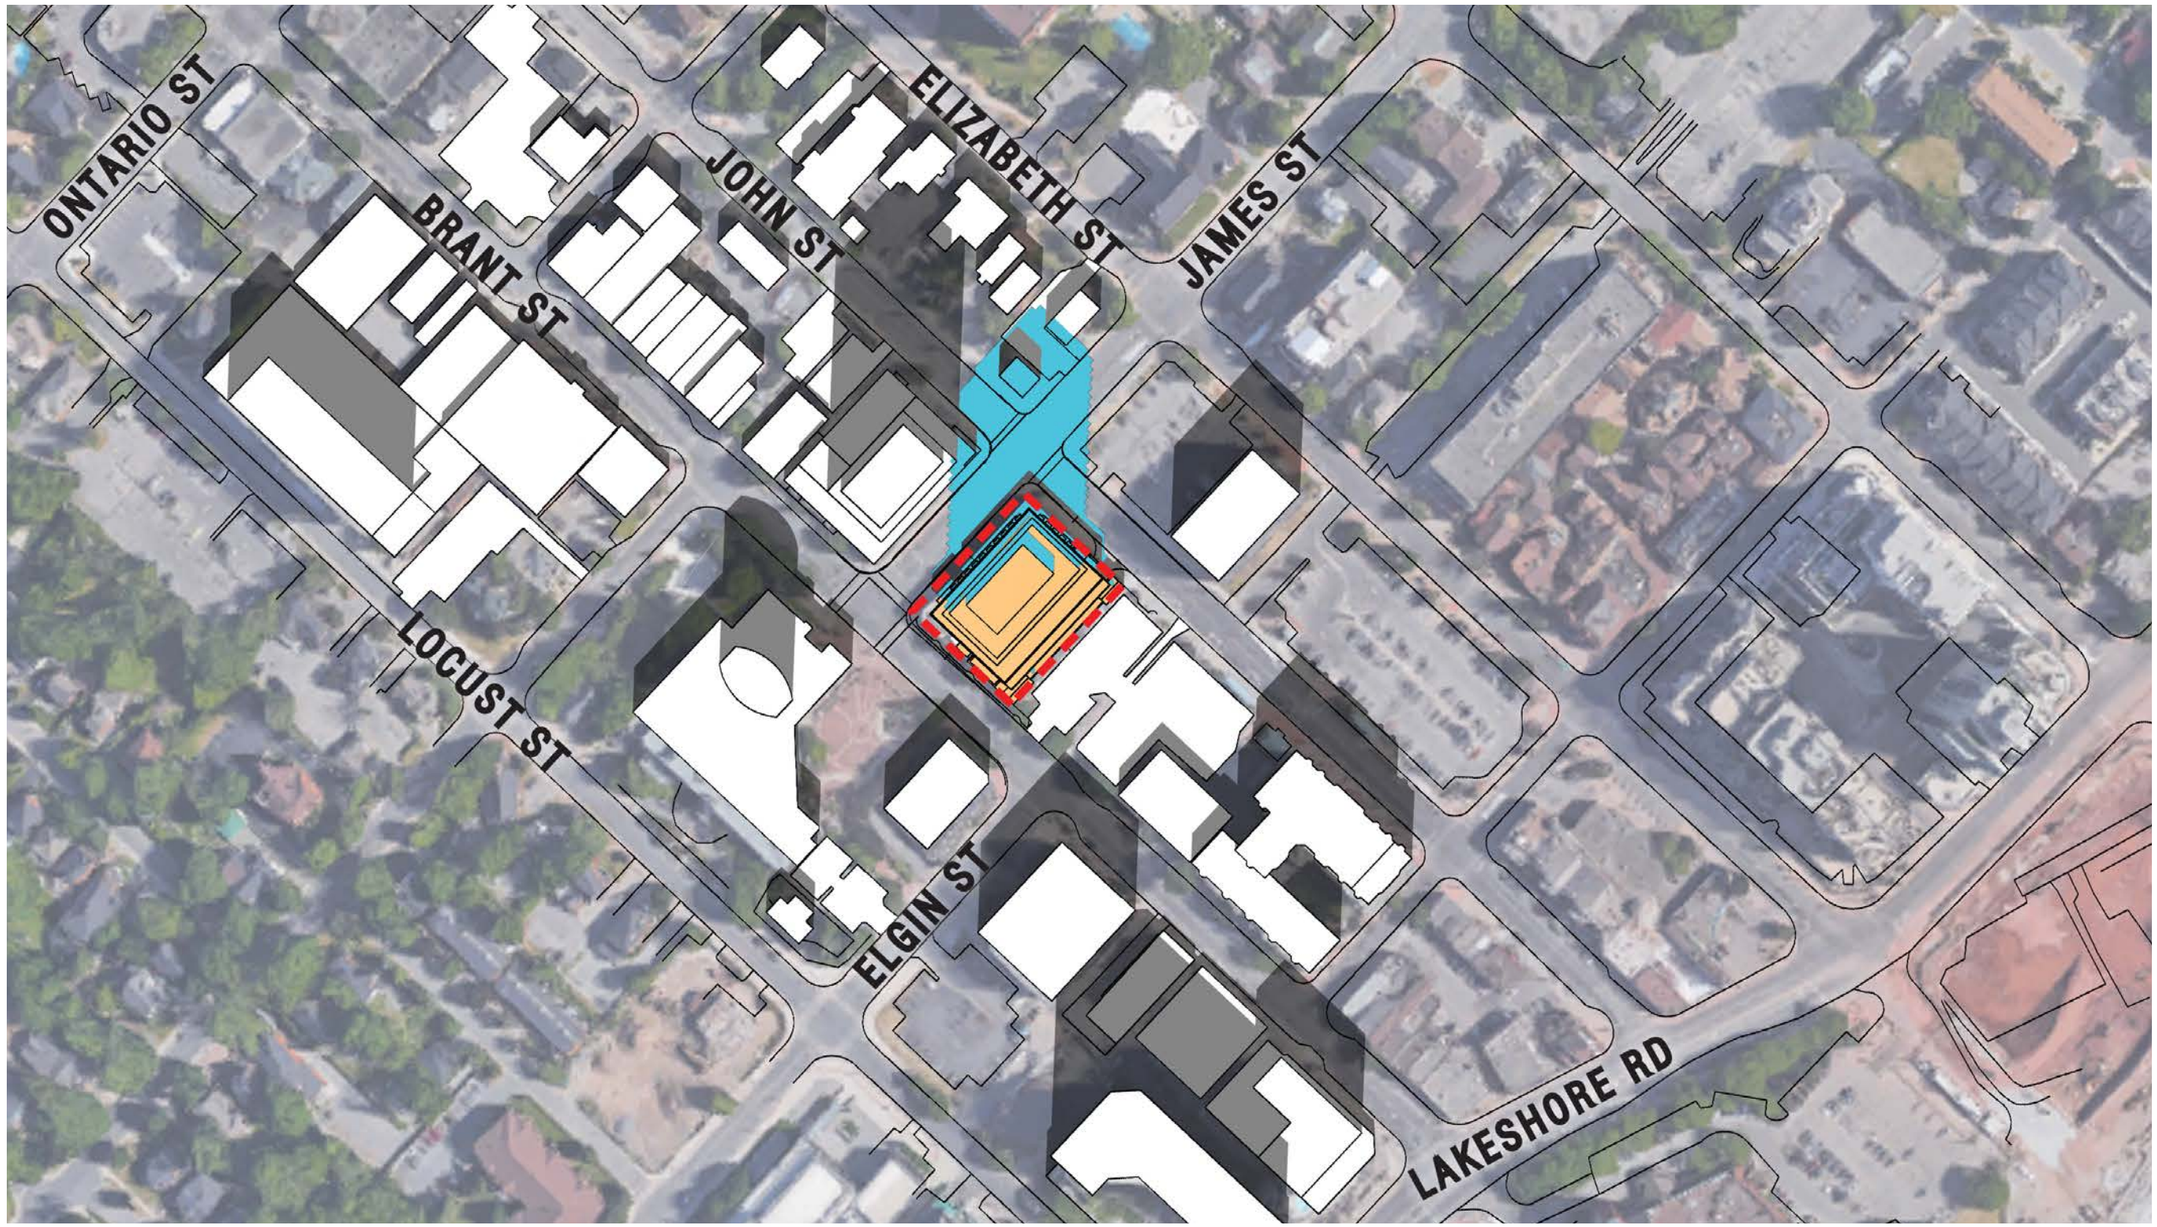

LEGEND

- PROPOSED BUILDING
- SITE
- PROPOSED 23 STOREY BUILDING SHADOW

MARCH/SEPTEMBER 21, 01:30 p.m.


MARCH 21
SEPTEMBER 21

SHADOW STUDIES

▪ Reserve Properties Ltd. ▪ Brant and James ▪ 1575.17D ▪ Jan. 17, 2018

N.T.S.

GRAZIANI + CORAZZA ARCHITECTS INC.

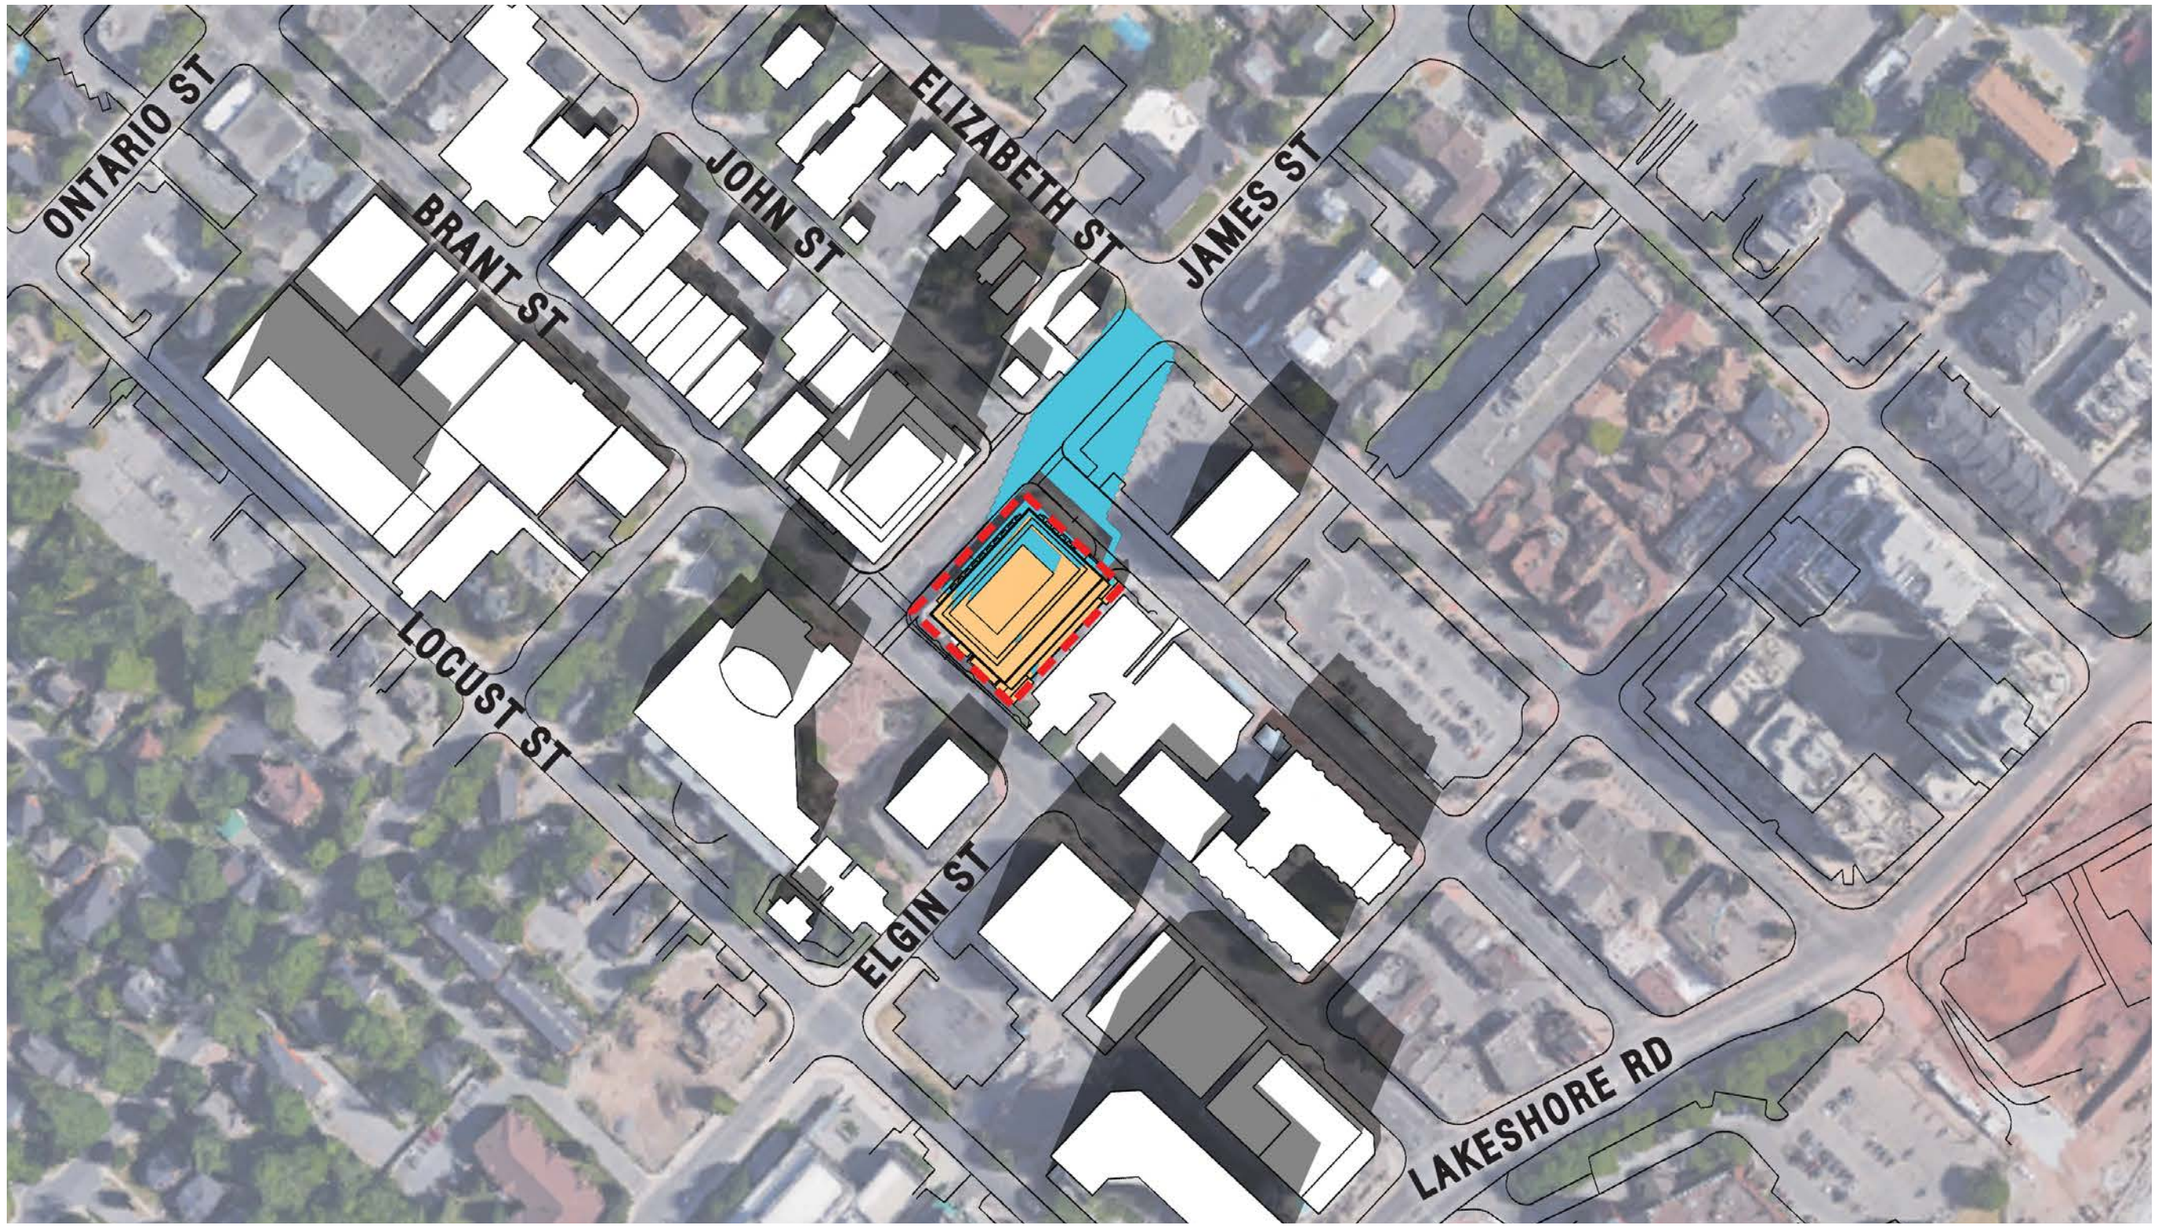

LEGEND

- PROPOSED BUILDING
- SITE
- PROPOSED 23 STOREY BUILDING SHADOW

MARCH/SEPTEMBER 21, 02:30 p.m.


MARCH 21
SEPTEMBER 21

SHADOW STUDIES

▪ Reserve Properties Ltd. ▪ Brant and James ▪ 1575.17D ▪ Jan. 17, 2018

N.T.S.

GRAZIANI + CORAZZA ARCHITECTS INC.

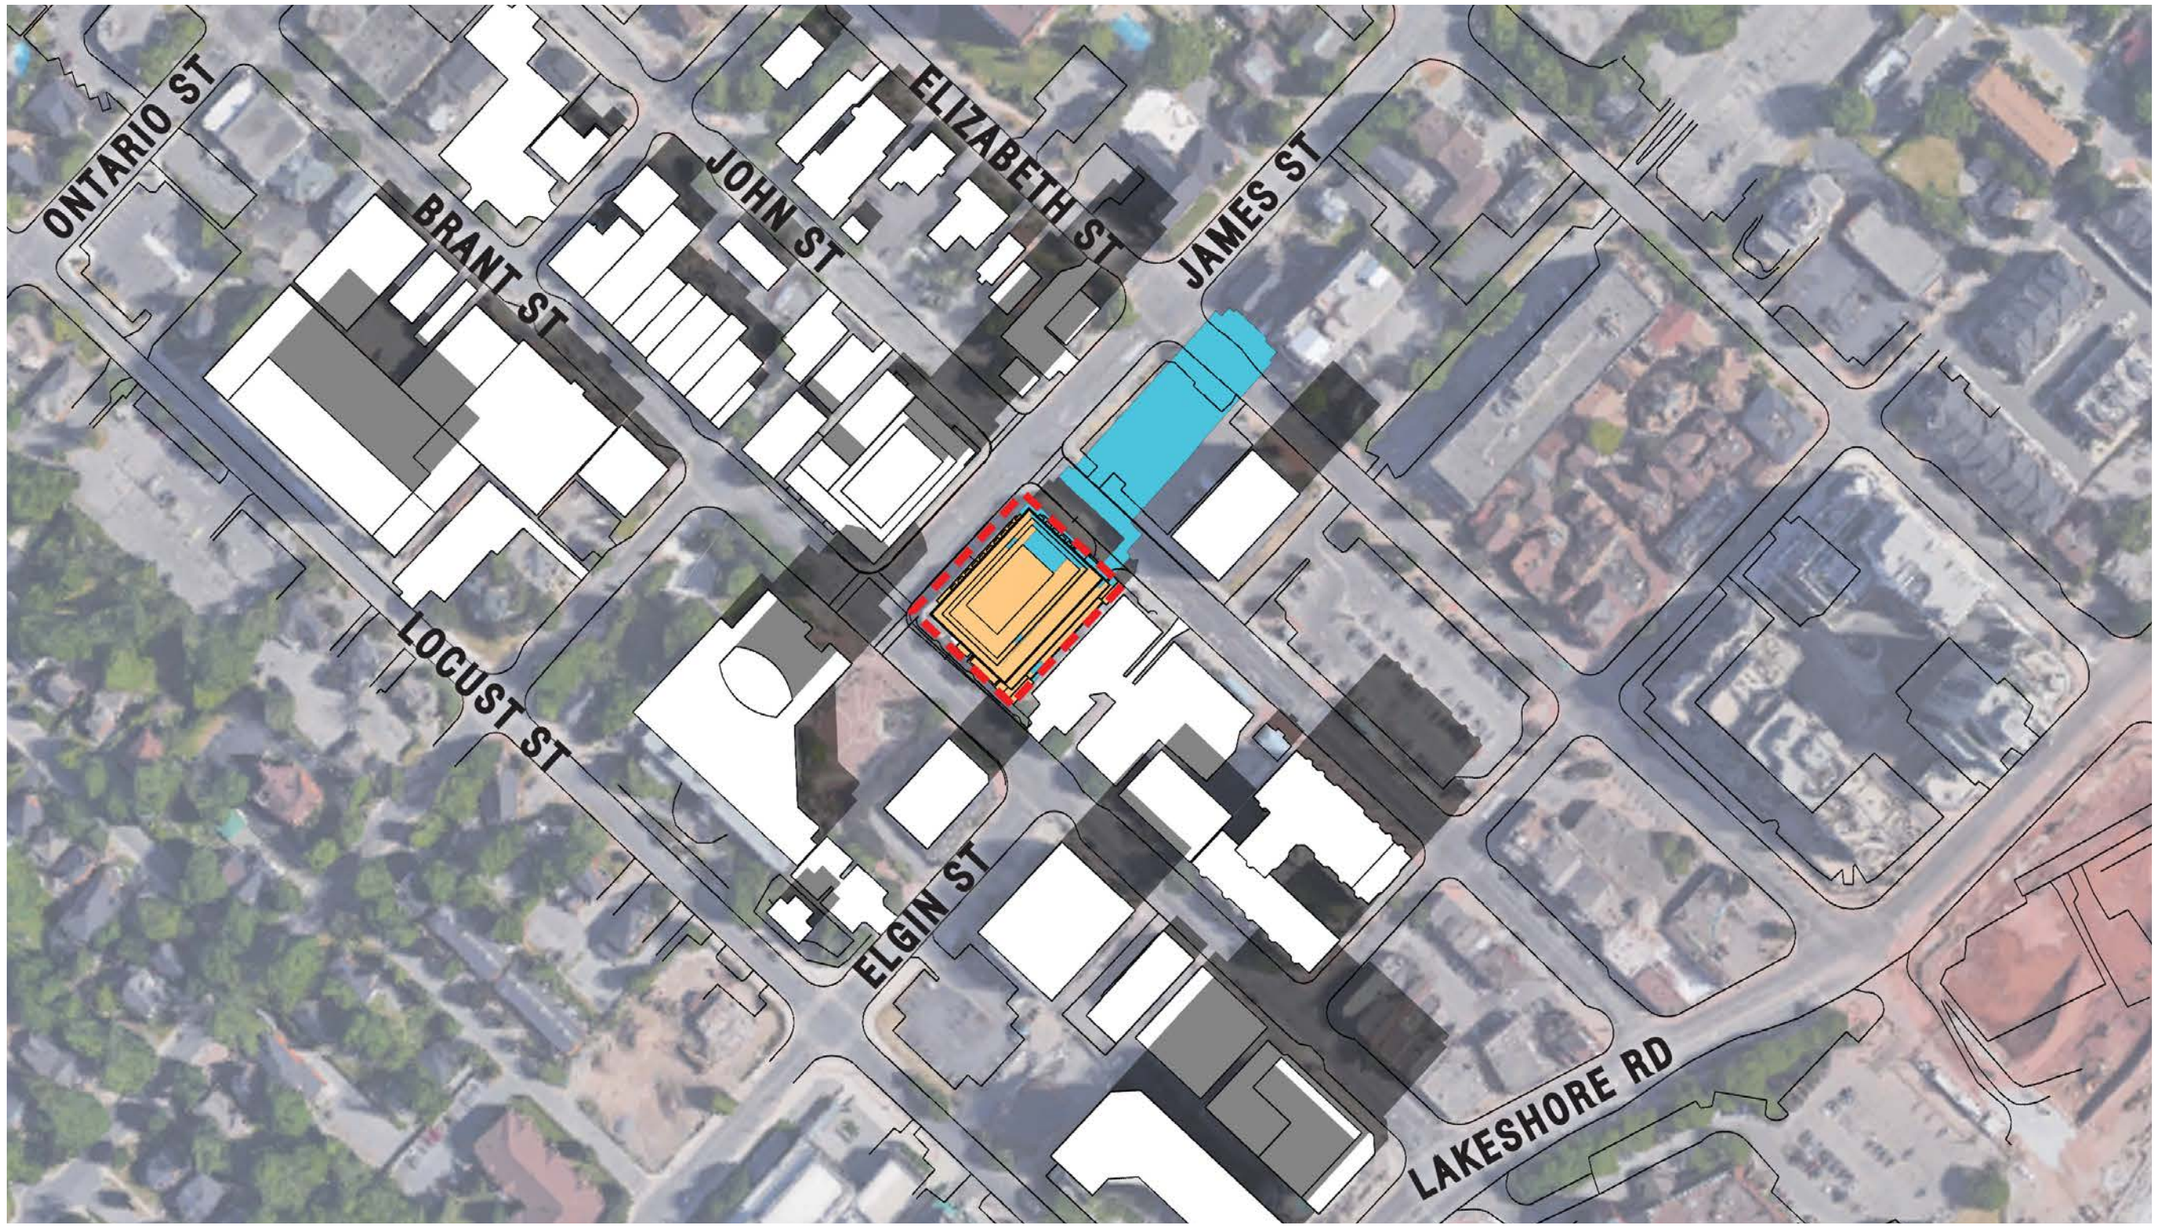

LEGEND

- PROPOSED BUILDING
- SITE
- PROPOSED 23 STOREY BUILDING SHADOW

MARCH/SEPTEMBER 21, 03:30 p.m.


MARCH 21
SEPTEMBER 21

SHADOW STUDIES

▪ Reserve Properties Ltd. ▪ Brant and James ▪ 1575.17D ▪ Jan. 17, 2018

N.T.S.

GRAZIANI + CORAZZA ARCHITECTS INC.

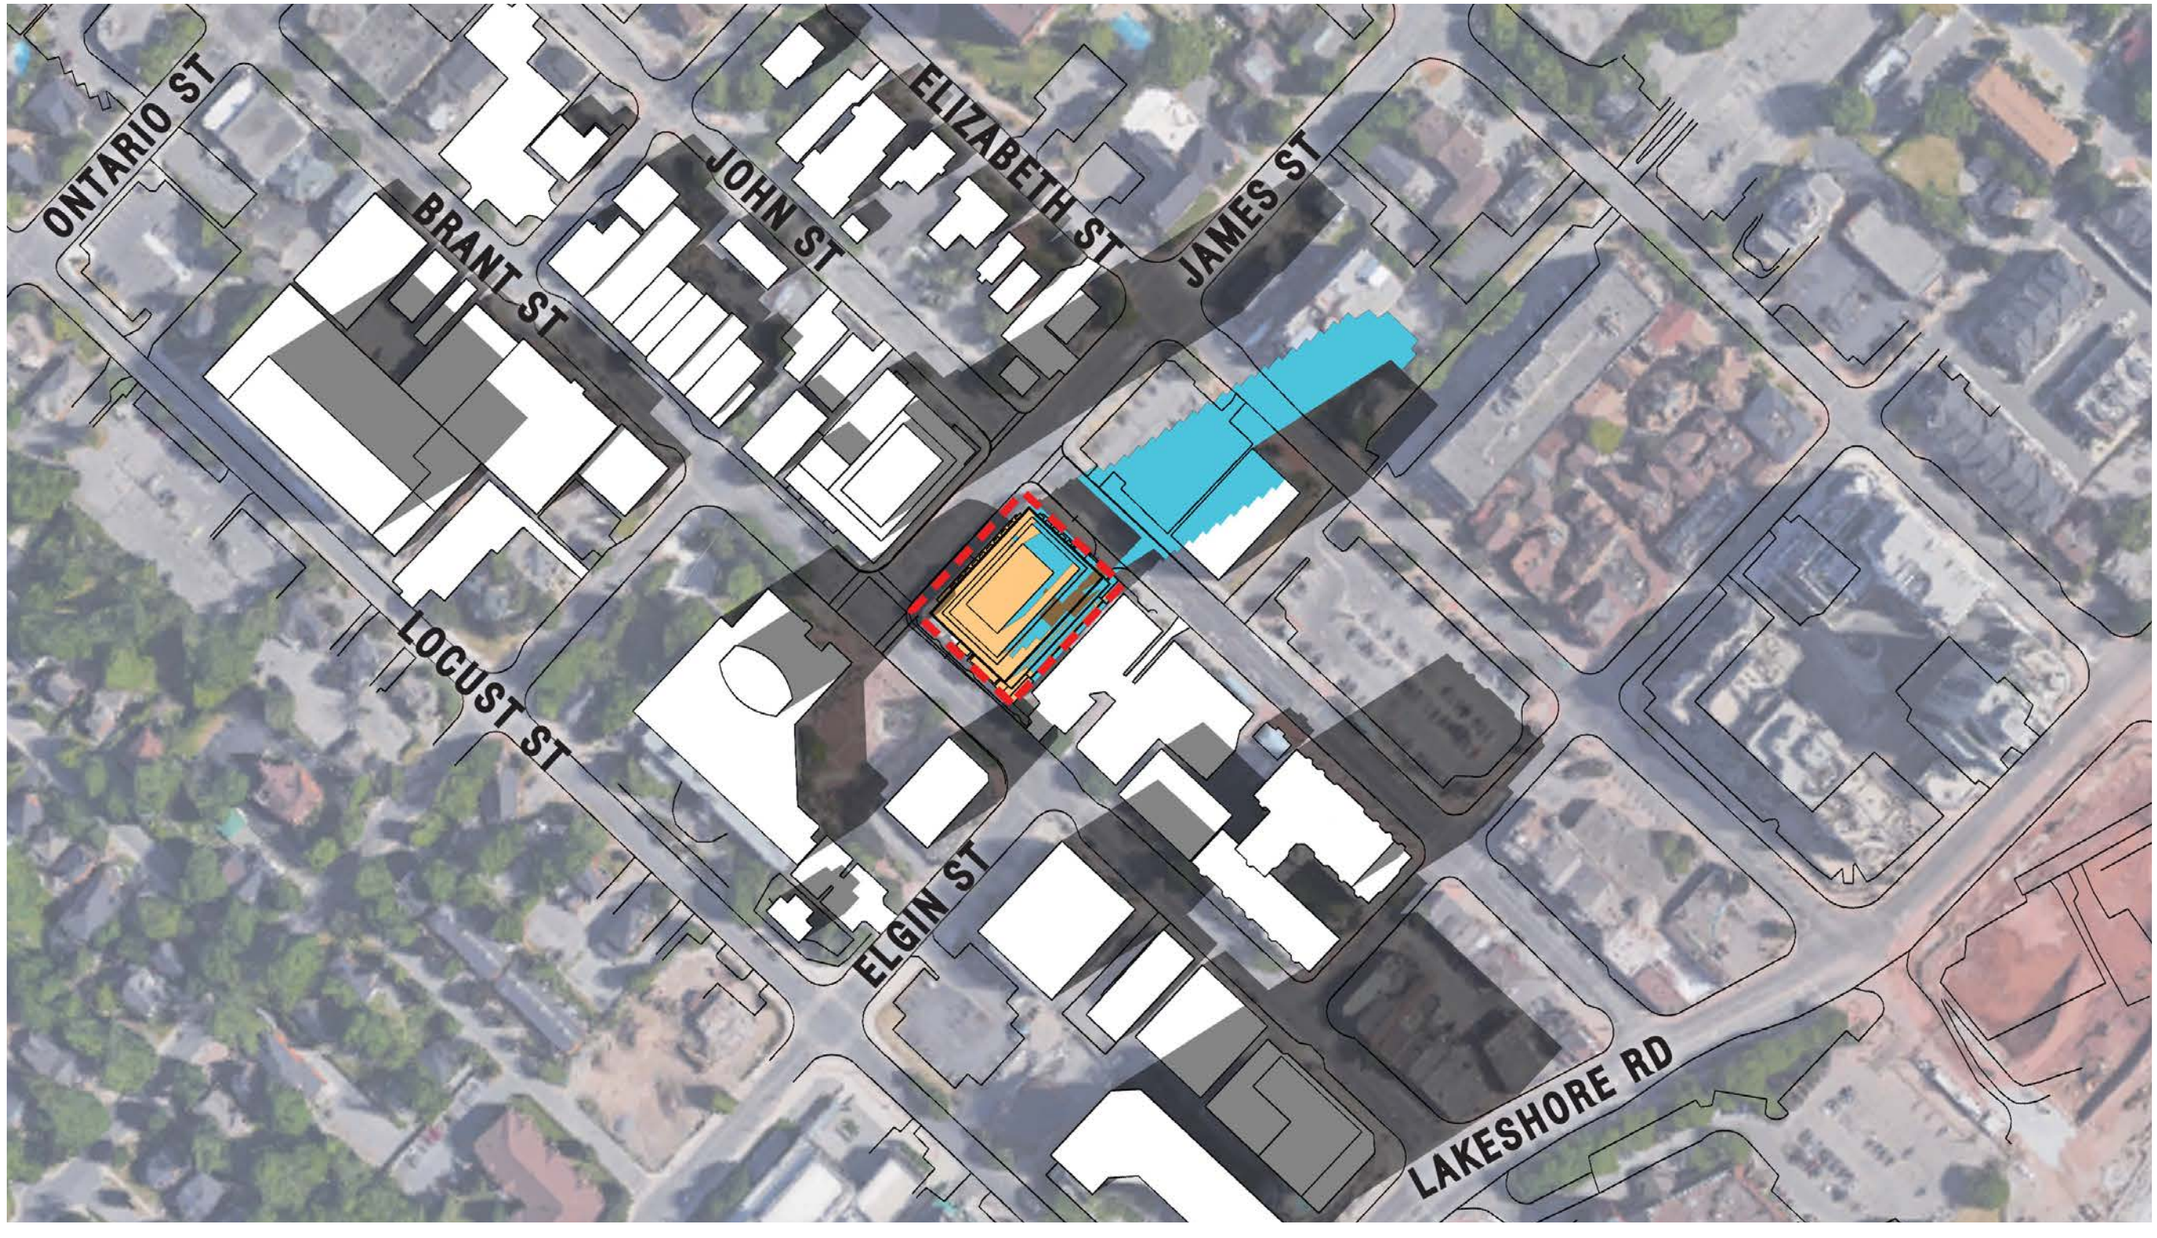

LEGEND

- PROPOSED BUILDING
- SITE
- PROPOSED 23 STOREY BUILDING SHADOW

MARCH/SEPTEMBER 21, 04:30 p.m.


MARCH 21
SEPTEMBER 21

SHADOW STUDIES

▪ Reserve Properties Ltd. ▪ Brant and James ▪ 1575.17D ▪ Jan. 17, 2018

N.T.S.

GRAZIANI + CORAZZA ARCHITECTS INC.

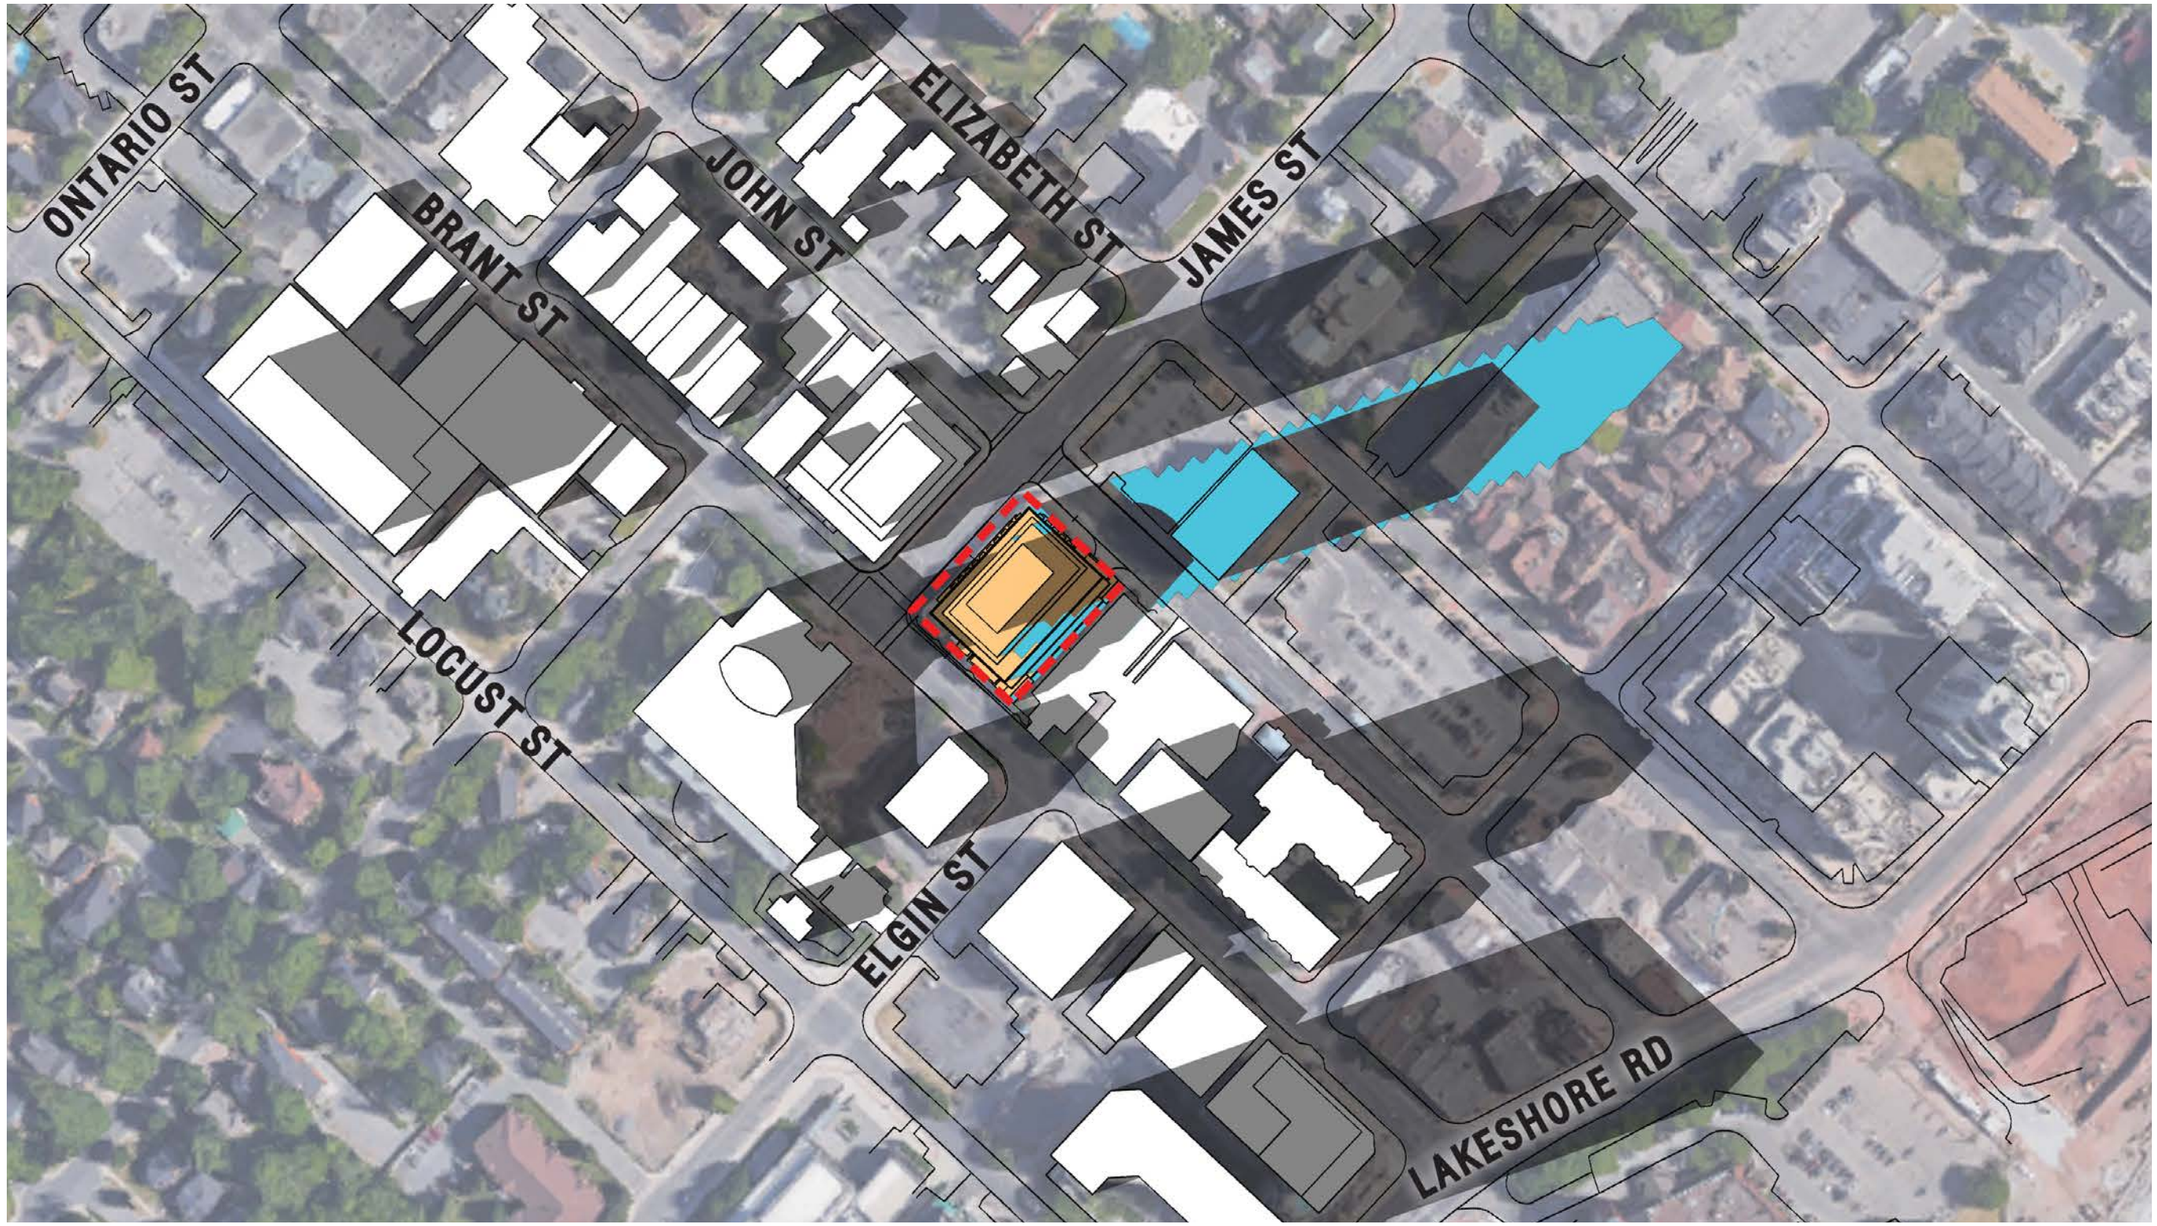

LEGEND

- PROPOSED BUILDING
- SITE
- PROPOSED 23 STOREY BUILDING SHADOW

MARCH/SEPTEMBER 21, 05:30 p.m.


MARCH 21
SEPTEMBER 21

SHADOW STUDIES

▪ Reserve Properties Ltd. ▪ Brant and James ▪ 1575.17D ▪ Jan. 17, 2018

N.T.S.

GRAZIANI + CORAZZA ARCHITECTS INC.

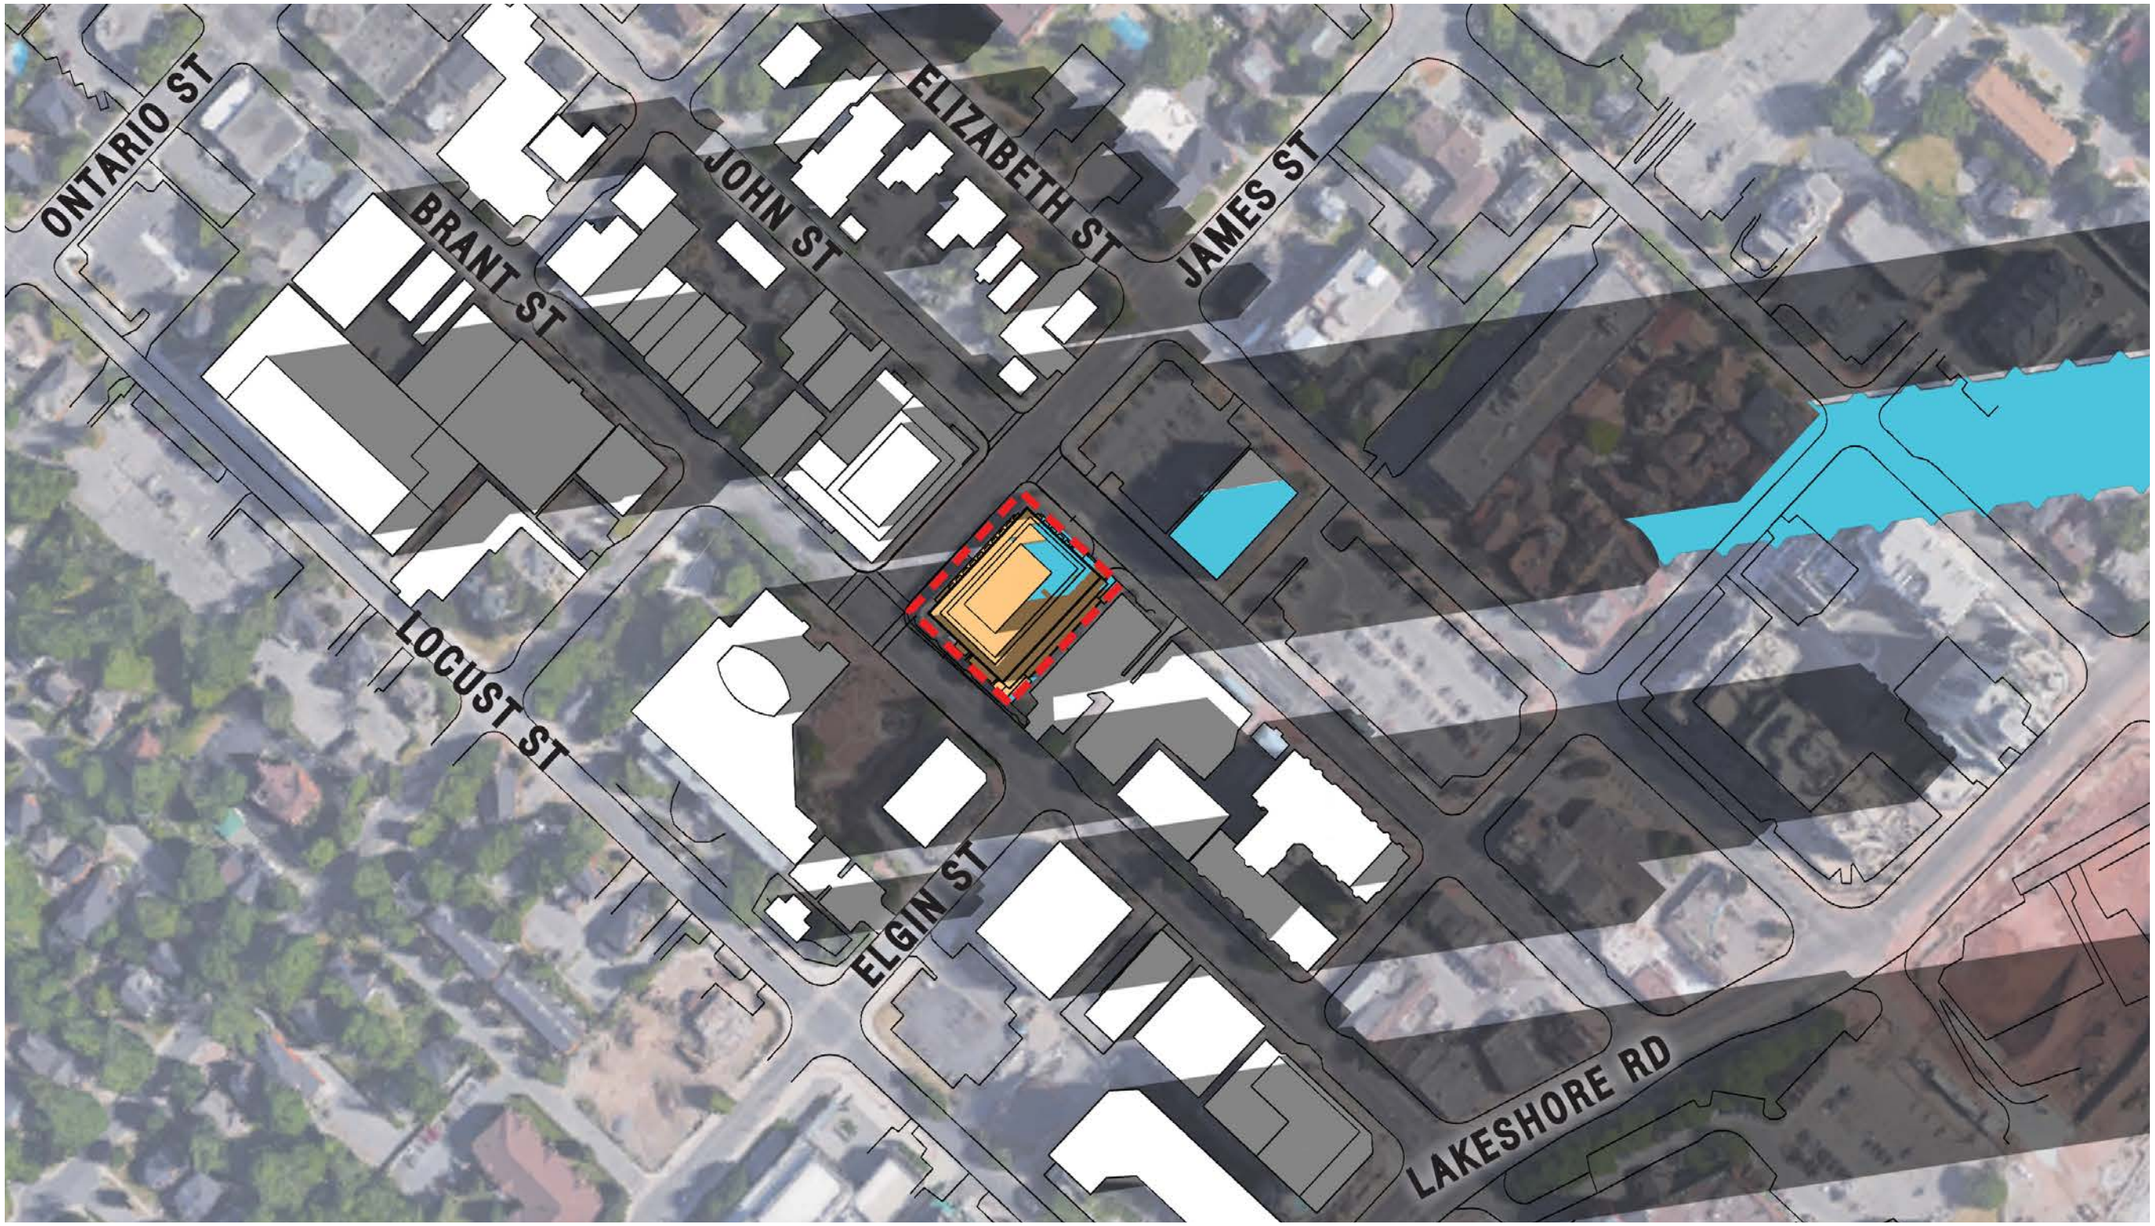

LEGEND

- PROPOSED BUILDING
- SITE
- PROPOSED 23 STOREY BUILDING SHADOW

MARCH/SEPTEMBER 21, 06:30 p.m.


MARCH 21
SEPTEMBER 21

SHADOW STUDIES

▪ Reserve Properties Ltd. ▪ Brant and James ▪ 1575.17D ▪ Jan. 17, 2018

N.T.S.

GRAZIANI + CORAZZA ARCHITECTS INC.

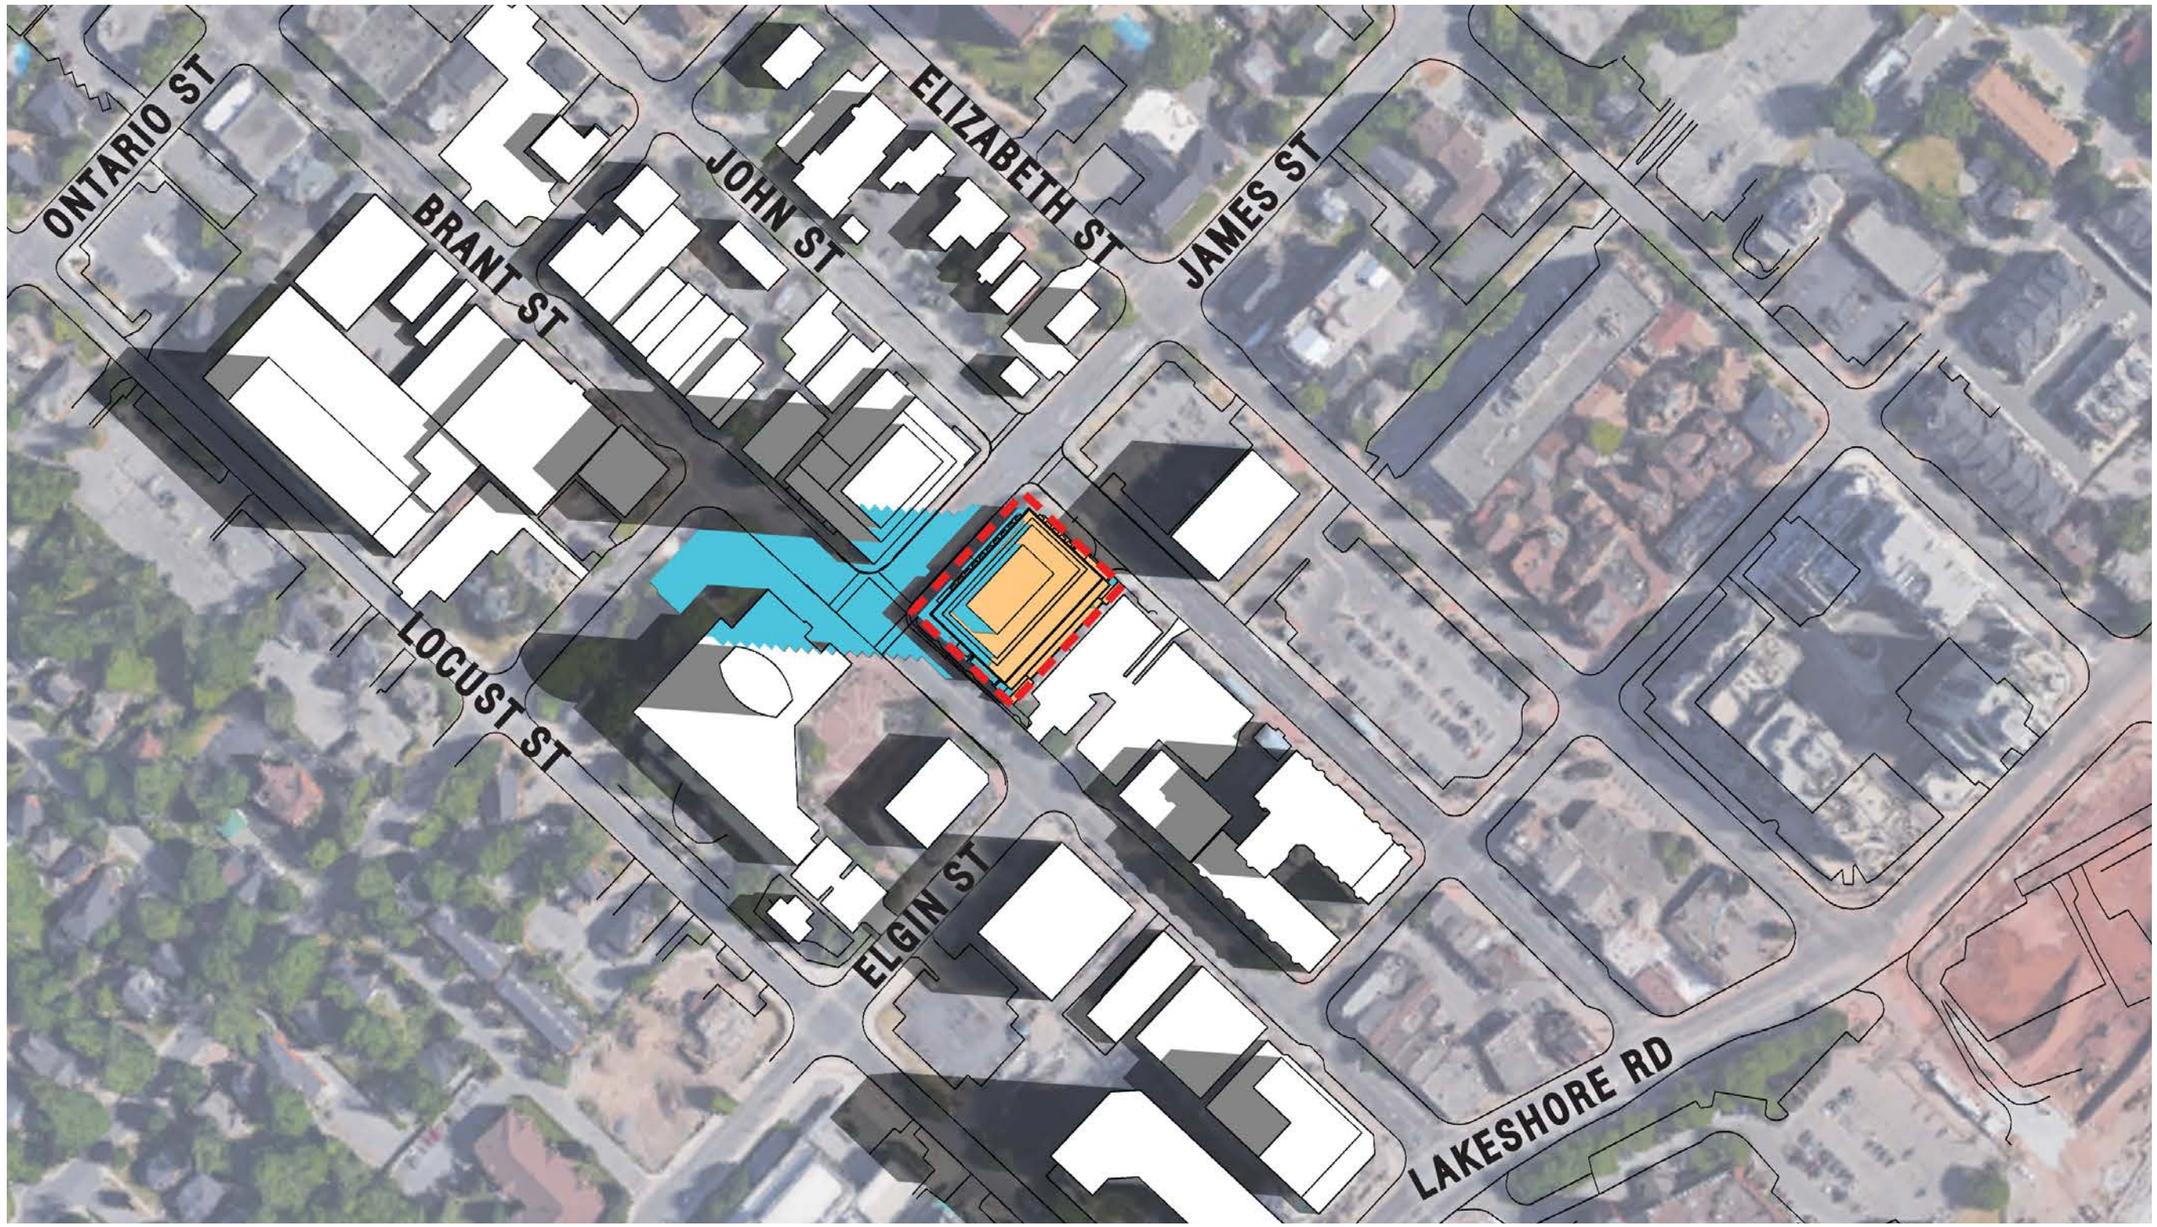

LEGEND

- PROPOSED BUILDING
- SITE
- PROPOSED 23 STOREY BUILDING SHADOW

JUNE 21


JUNE 21, 09:30 a.m.

SHADOW STUDIES

▪ Reserve Properties Ltd. ▪ Brant and James ▪ 1575.17D ▪ Jan. 17, 2018

N.T.S.

GRAZIANI + CORAZZA ARCHITECTS INC.

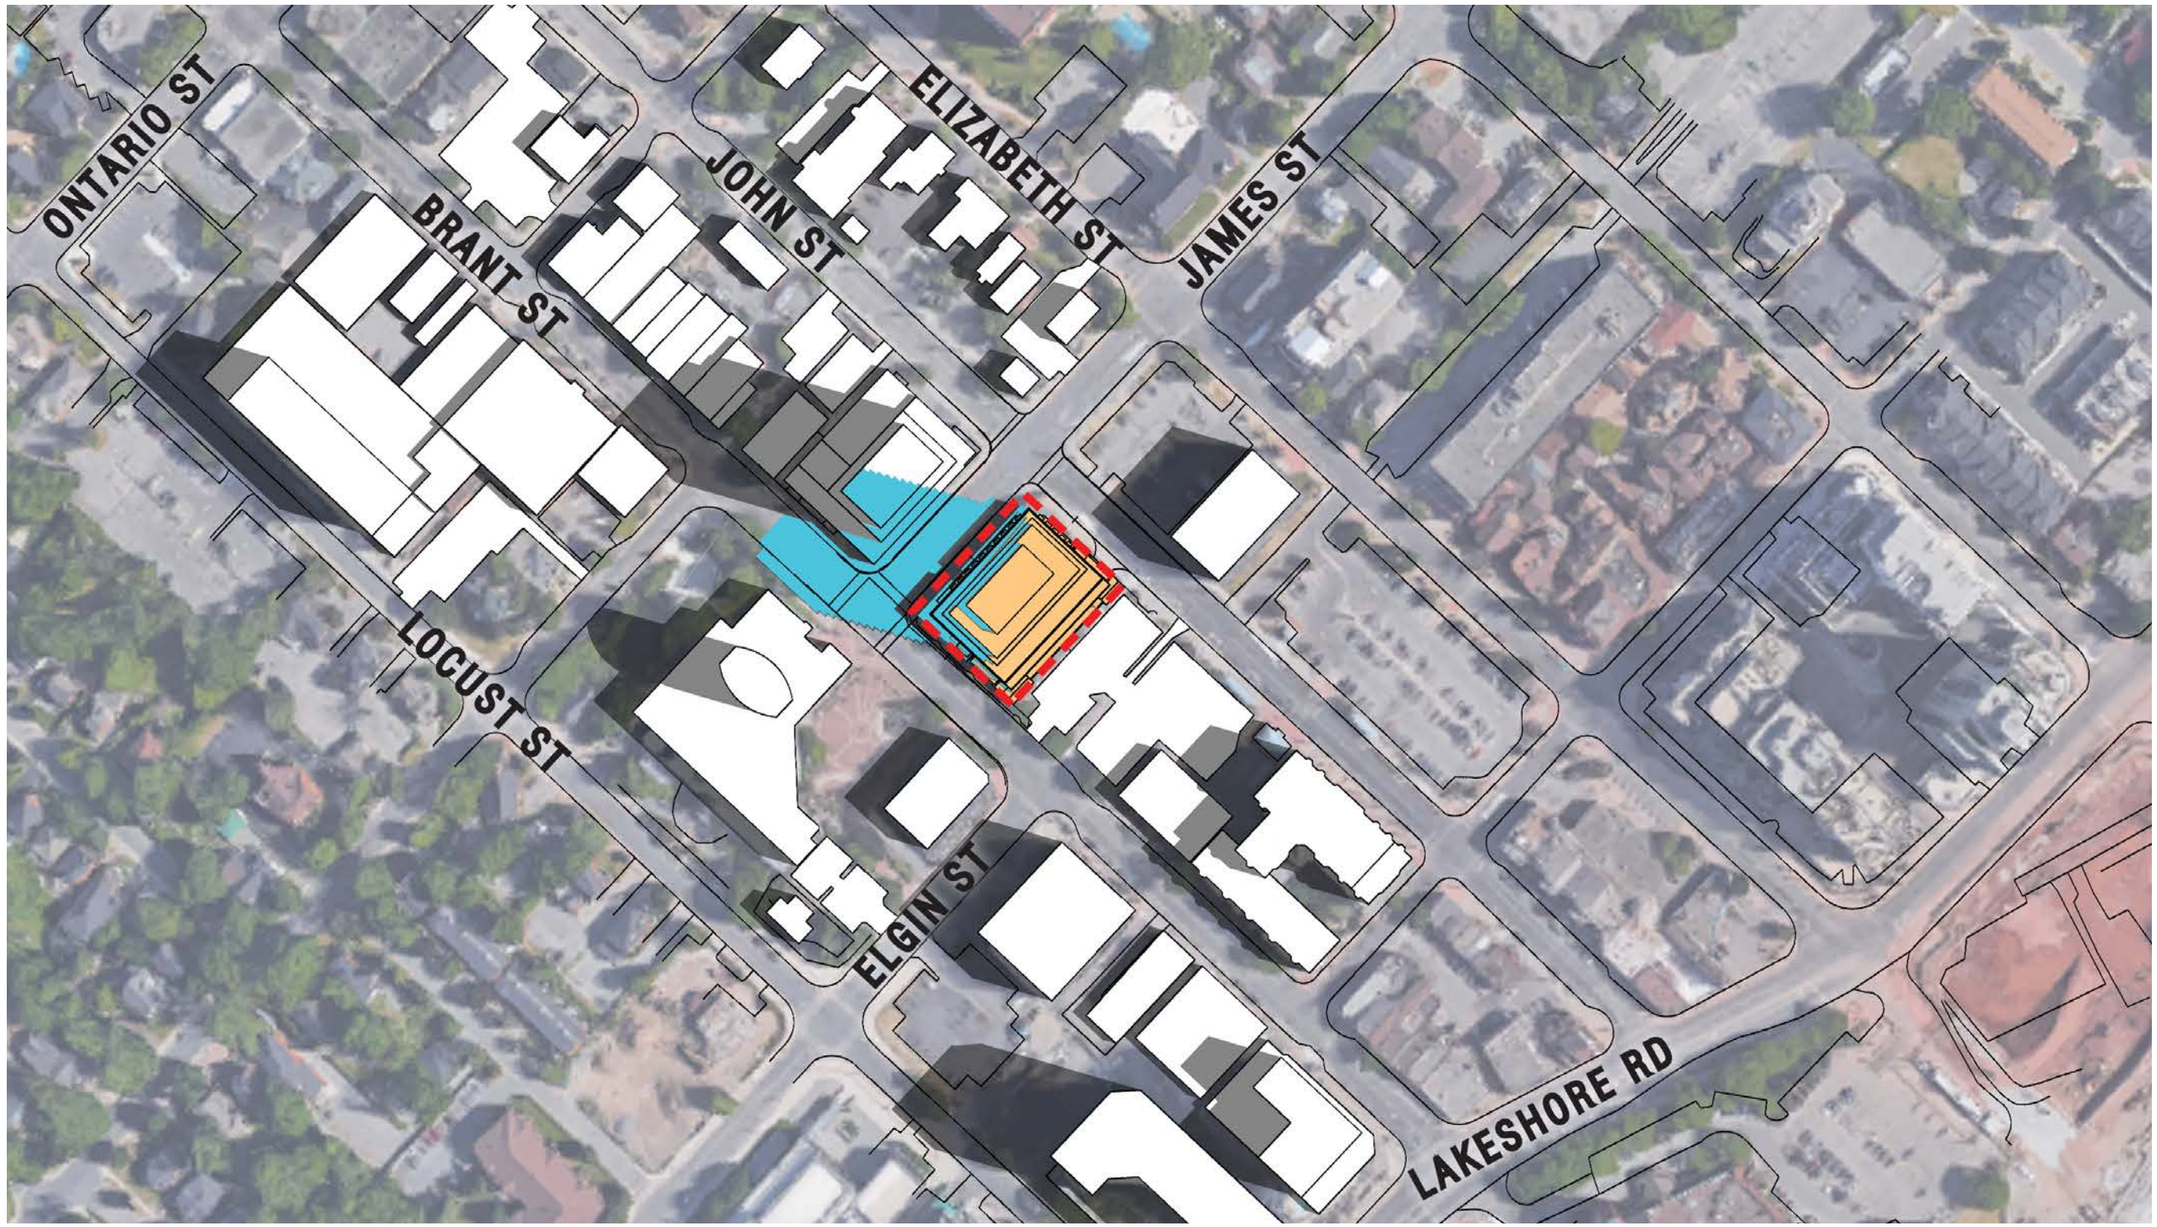

LEGEND

- PROPOSED BUILDING
- SITE
- PROPOSED 23 STOREY BUILDING SHADOW

JUNE 21


JUNE 21, 10:30 a.m.

SHADOW STUDIES

▪ Reserve Properties Ltd. ▪ Brant and James ▪ 1575.17D ▪ Jan. 17, 2018

N.T.S.

GRAZIANI + CORAZZA ARCHITECTS INC.

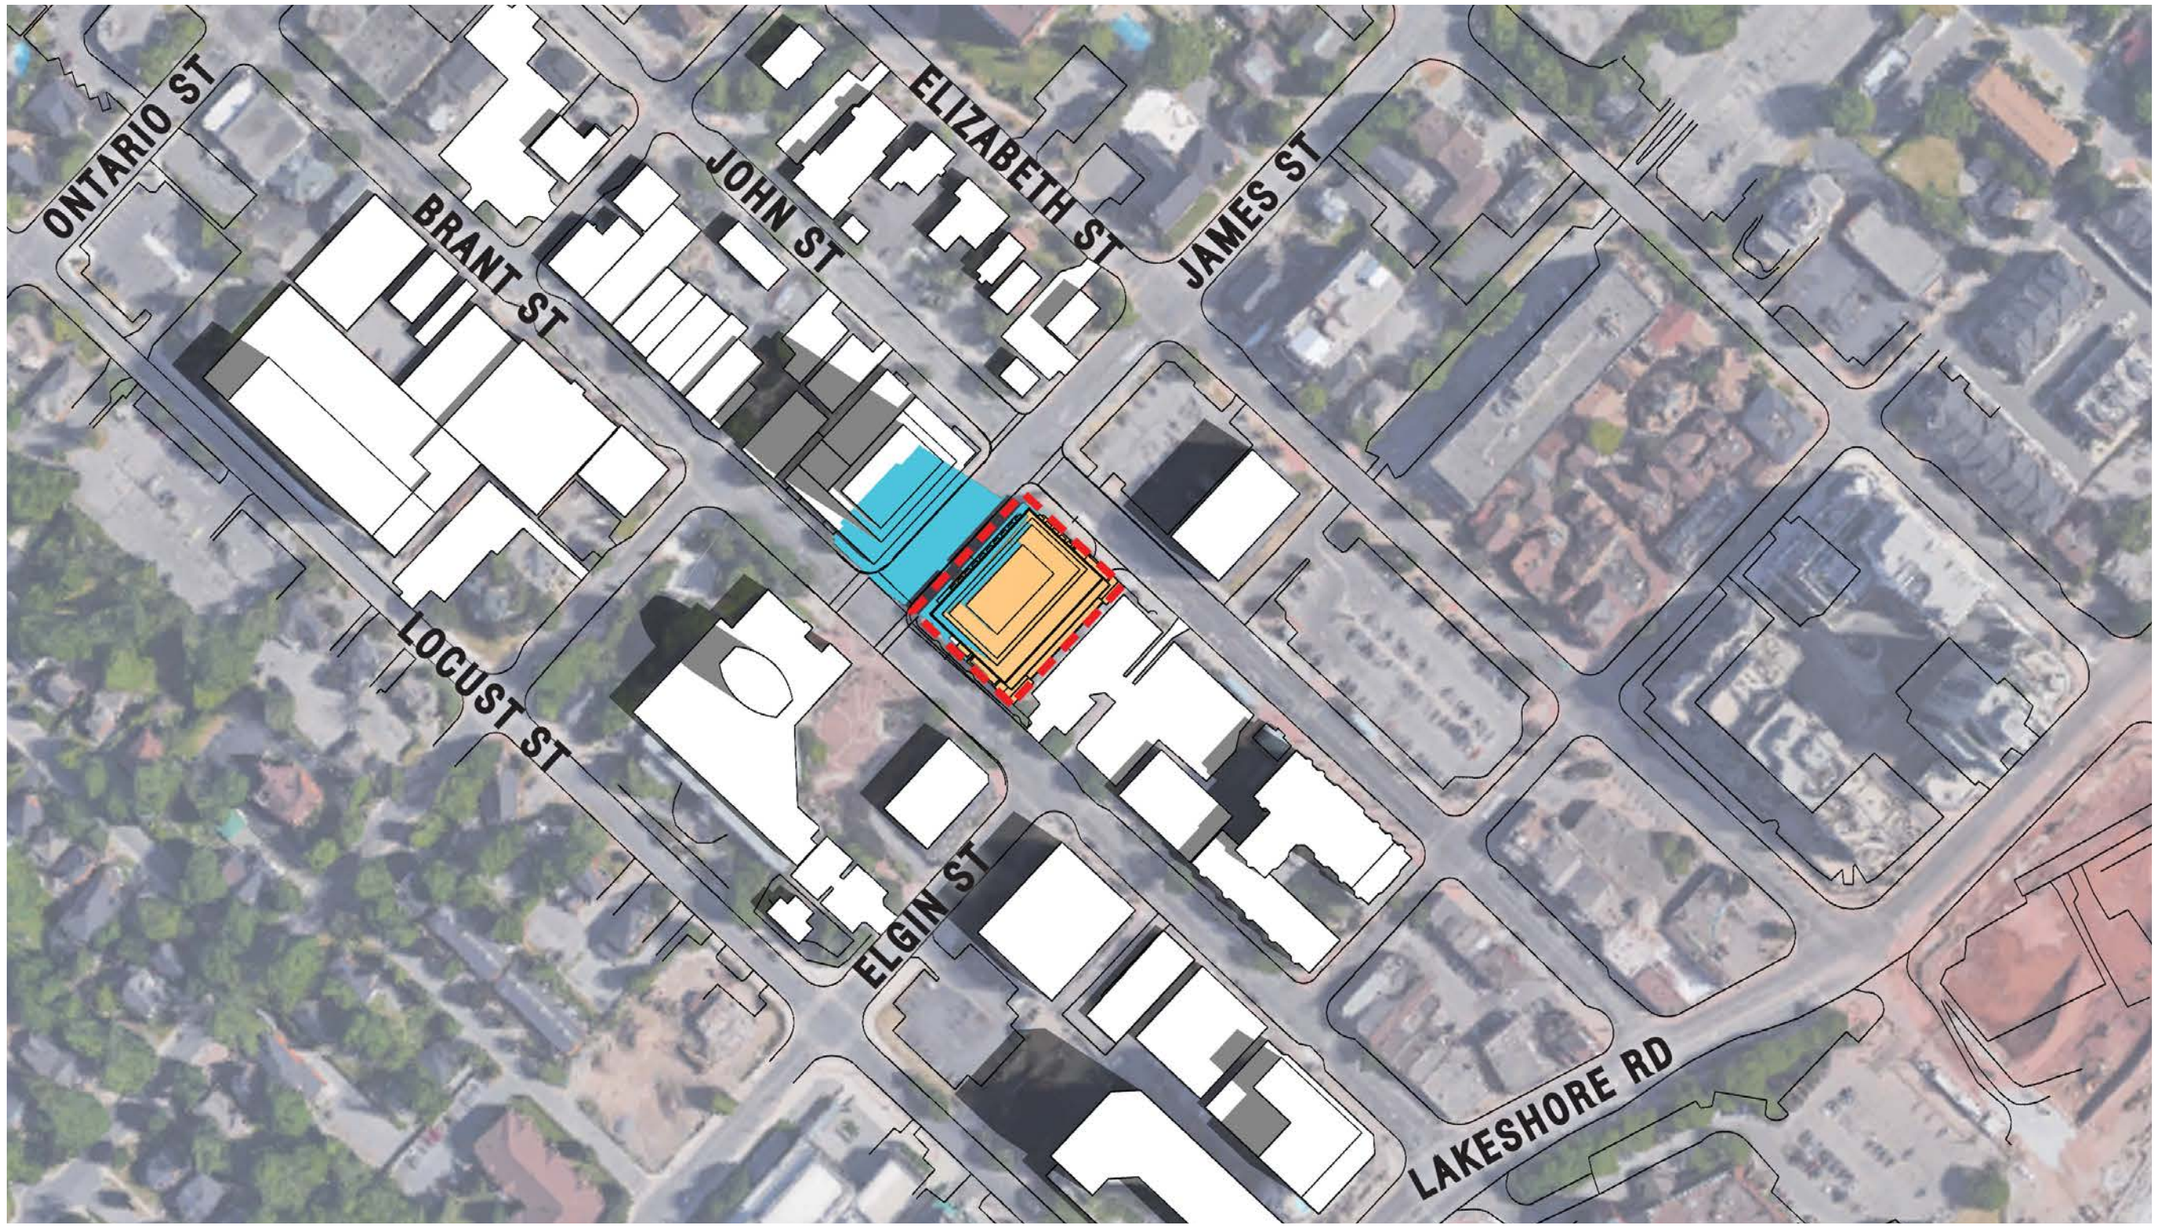

LEGEND

- PROPOSED BUILDING
- SITE
- PROPOSED 23 STOREY BUILDING SHADOW

JUNE 21


JUNE 21, 11:30 a.m.

SHADOW STUDIES

▪ Reserve Properties Ltd. ▪ Brant and James ▪ 1575.17D ▪ Jan. 17, 2018

N.T.S.

GRAZIANI + CORAZZA ARCHITECTS INC.

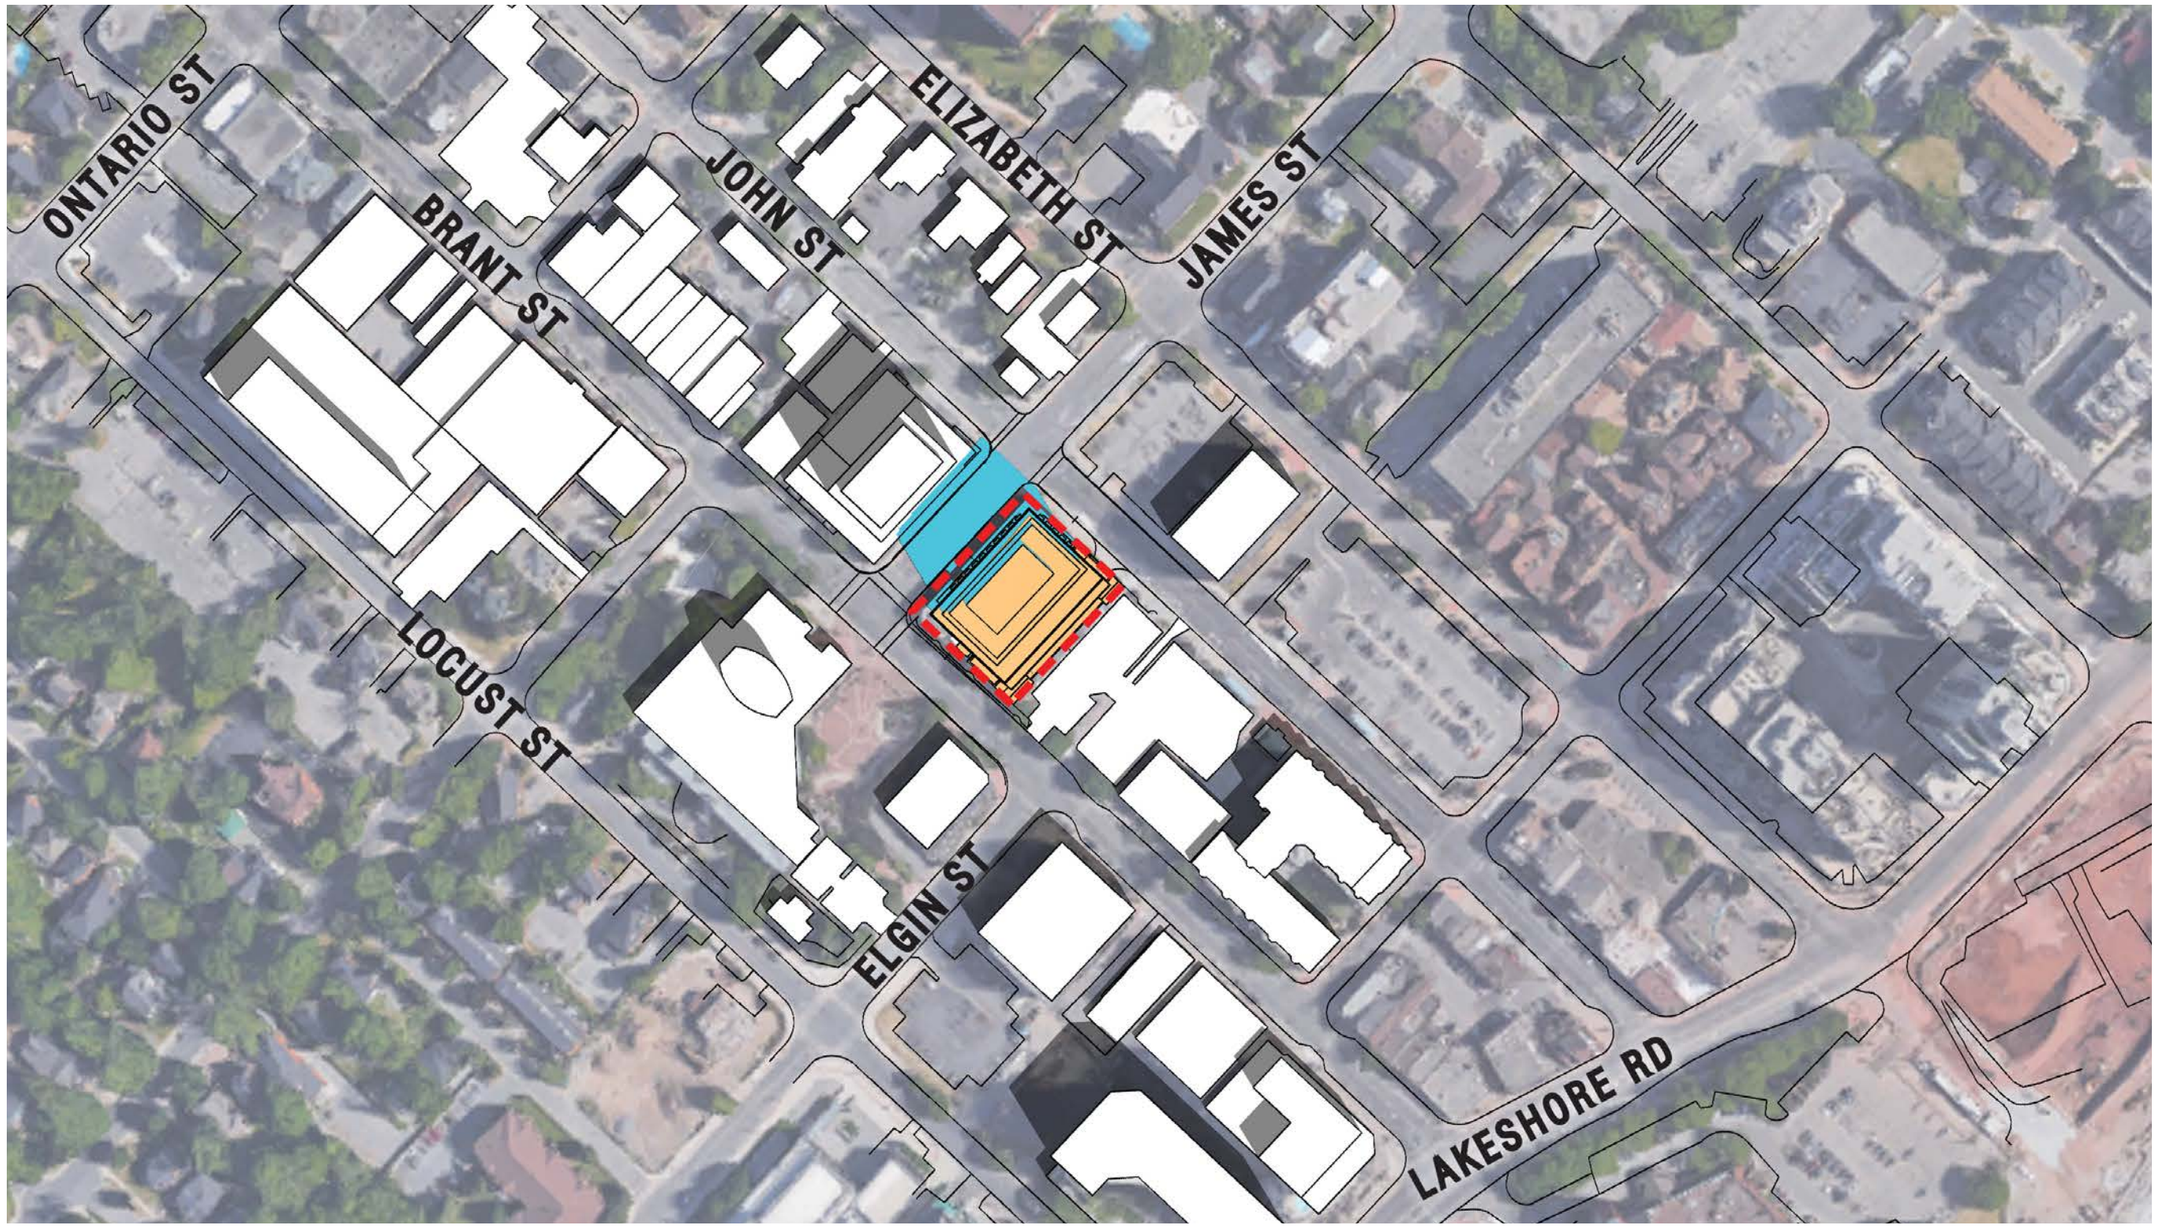

LEGEND

- PROPOSED BUILDING
- SITE
- PROPOSED 23 STOREY BUILDING SHADOW

JUNE 21


JUNE 21, 12:30 p.m.

SHADOW STUDIES

▪ Reserve Properties Ltd. ▪ Brant and James ▪ 1575.17D ▪ Jan. 17, 2018

N.T.S.

GRAZIANI + CORAZZA ARCHITECTS INC.

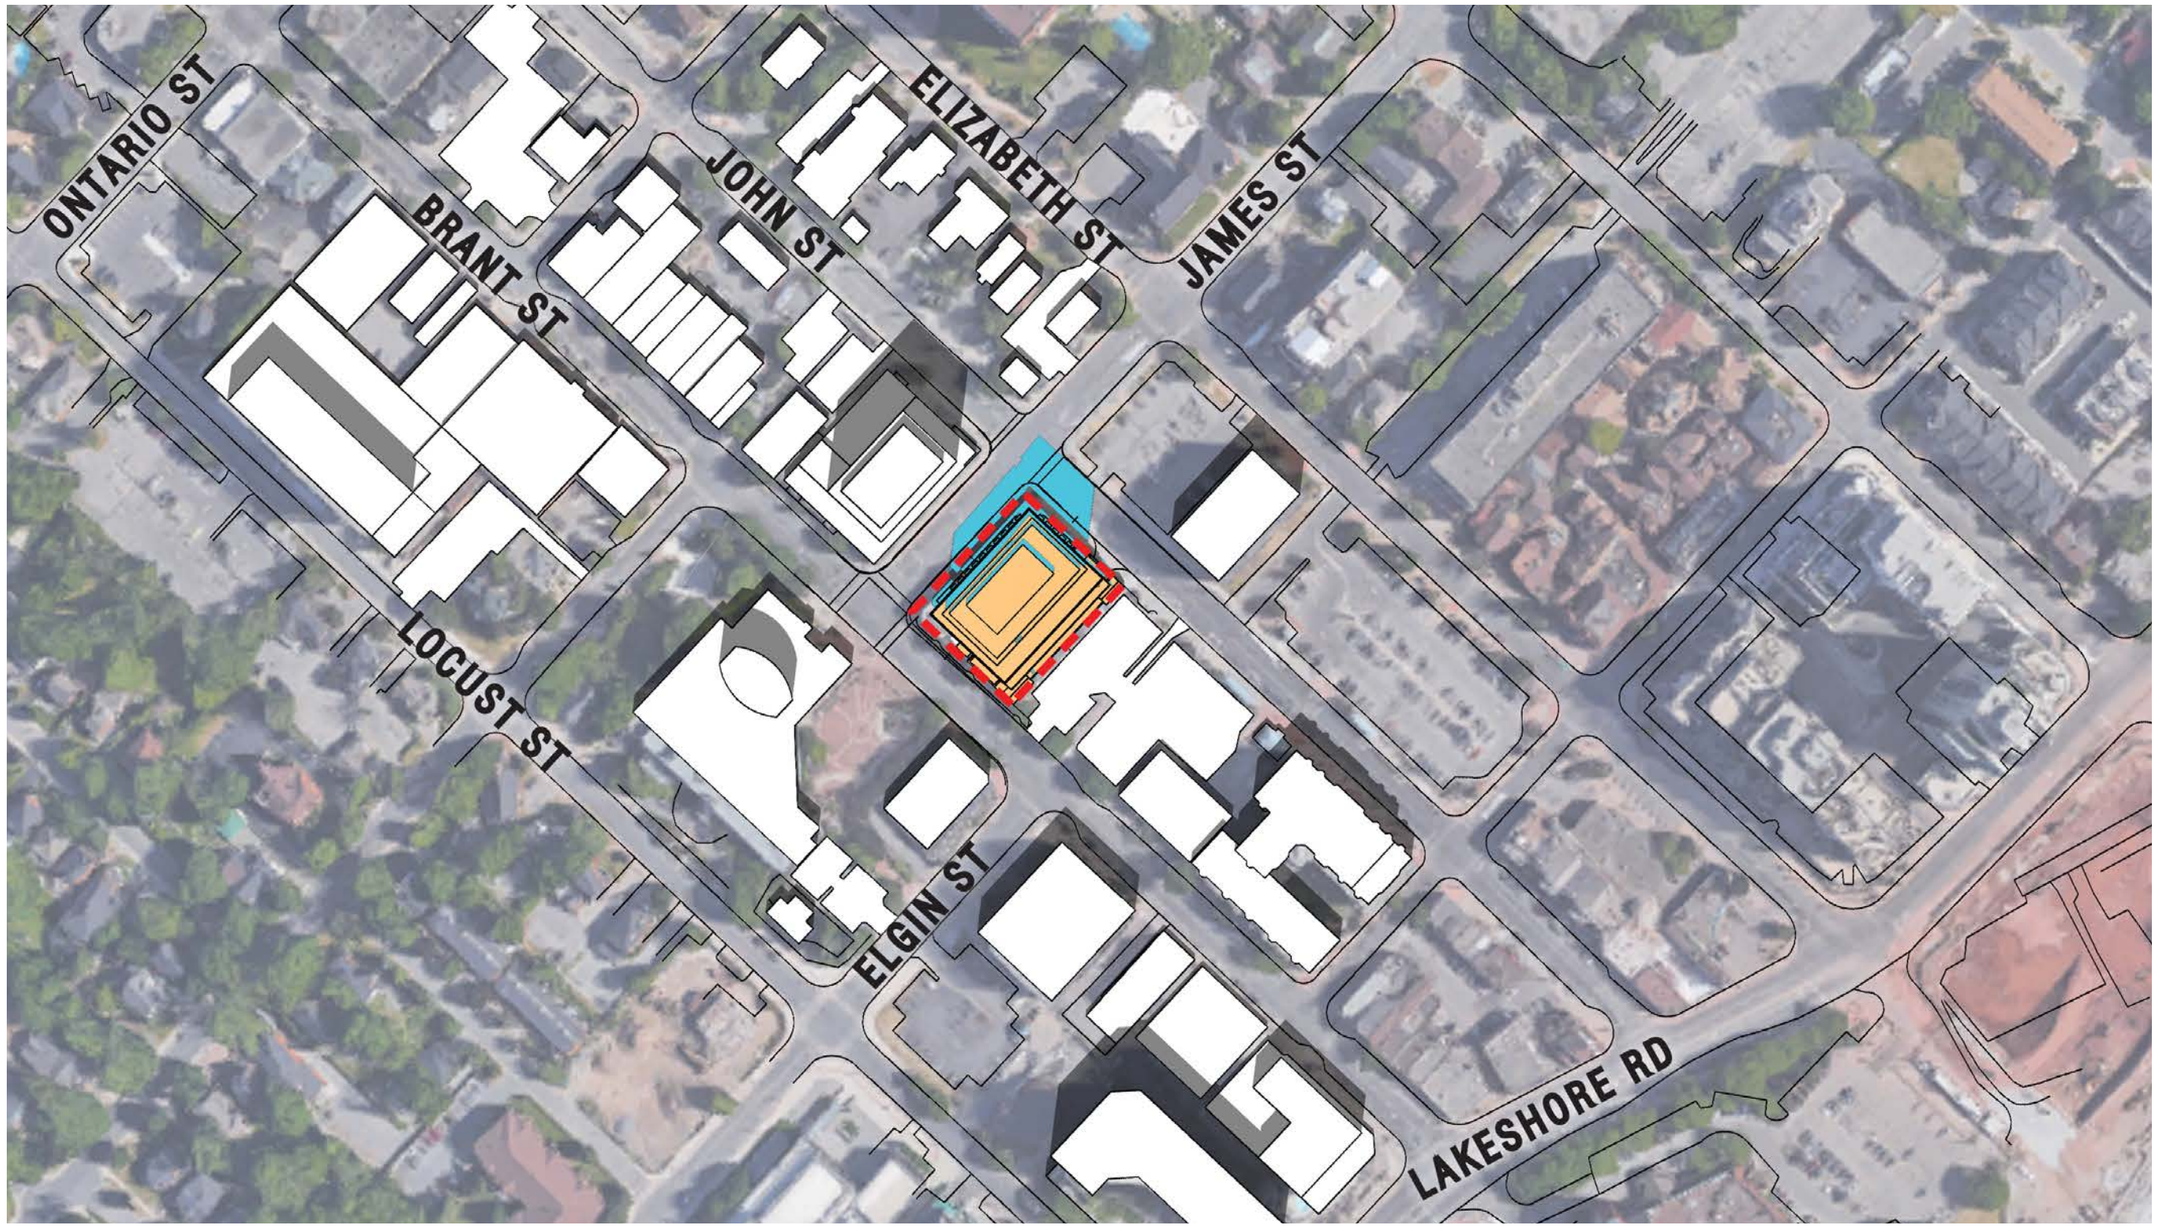

LEGEND

- PROPOSED BUILDING
- SITE
- PROPOSED 23 STOREY BUILDING SHADOW

JUNE 21


JUNE 21, 01:30 p.m.

SHADOW STUDIES

▪ Reserve Properties Ltd. ▪ Brant and James ▪ 1575.17D ▪ Jan. 17, 2018

N.T.S.

GRAZIANI + CORAZZA ARCHITECTS INC.

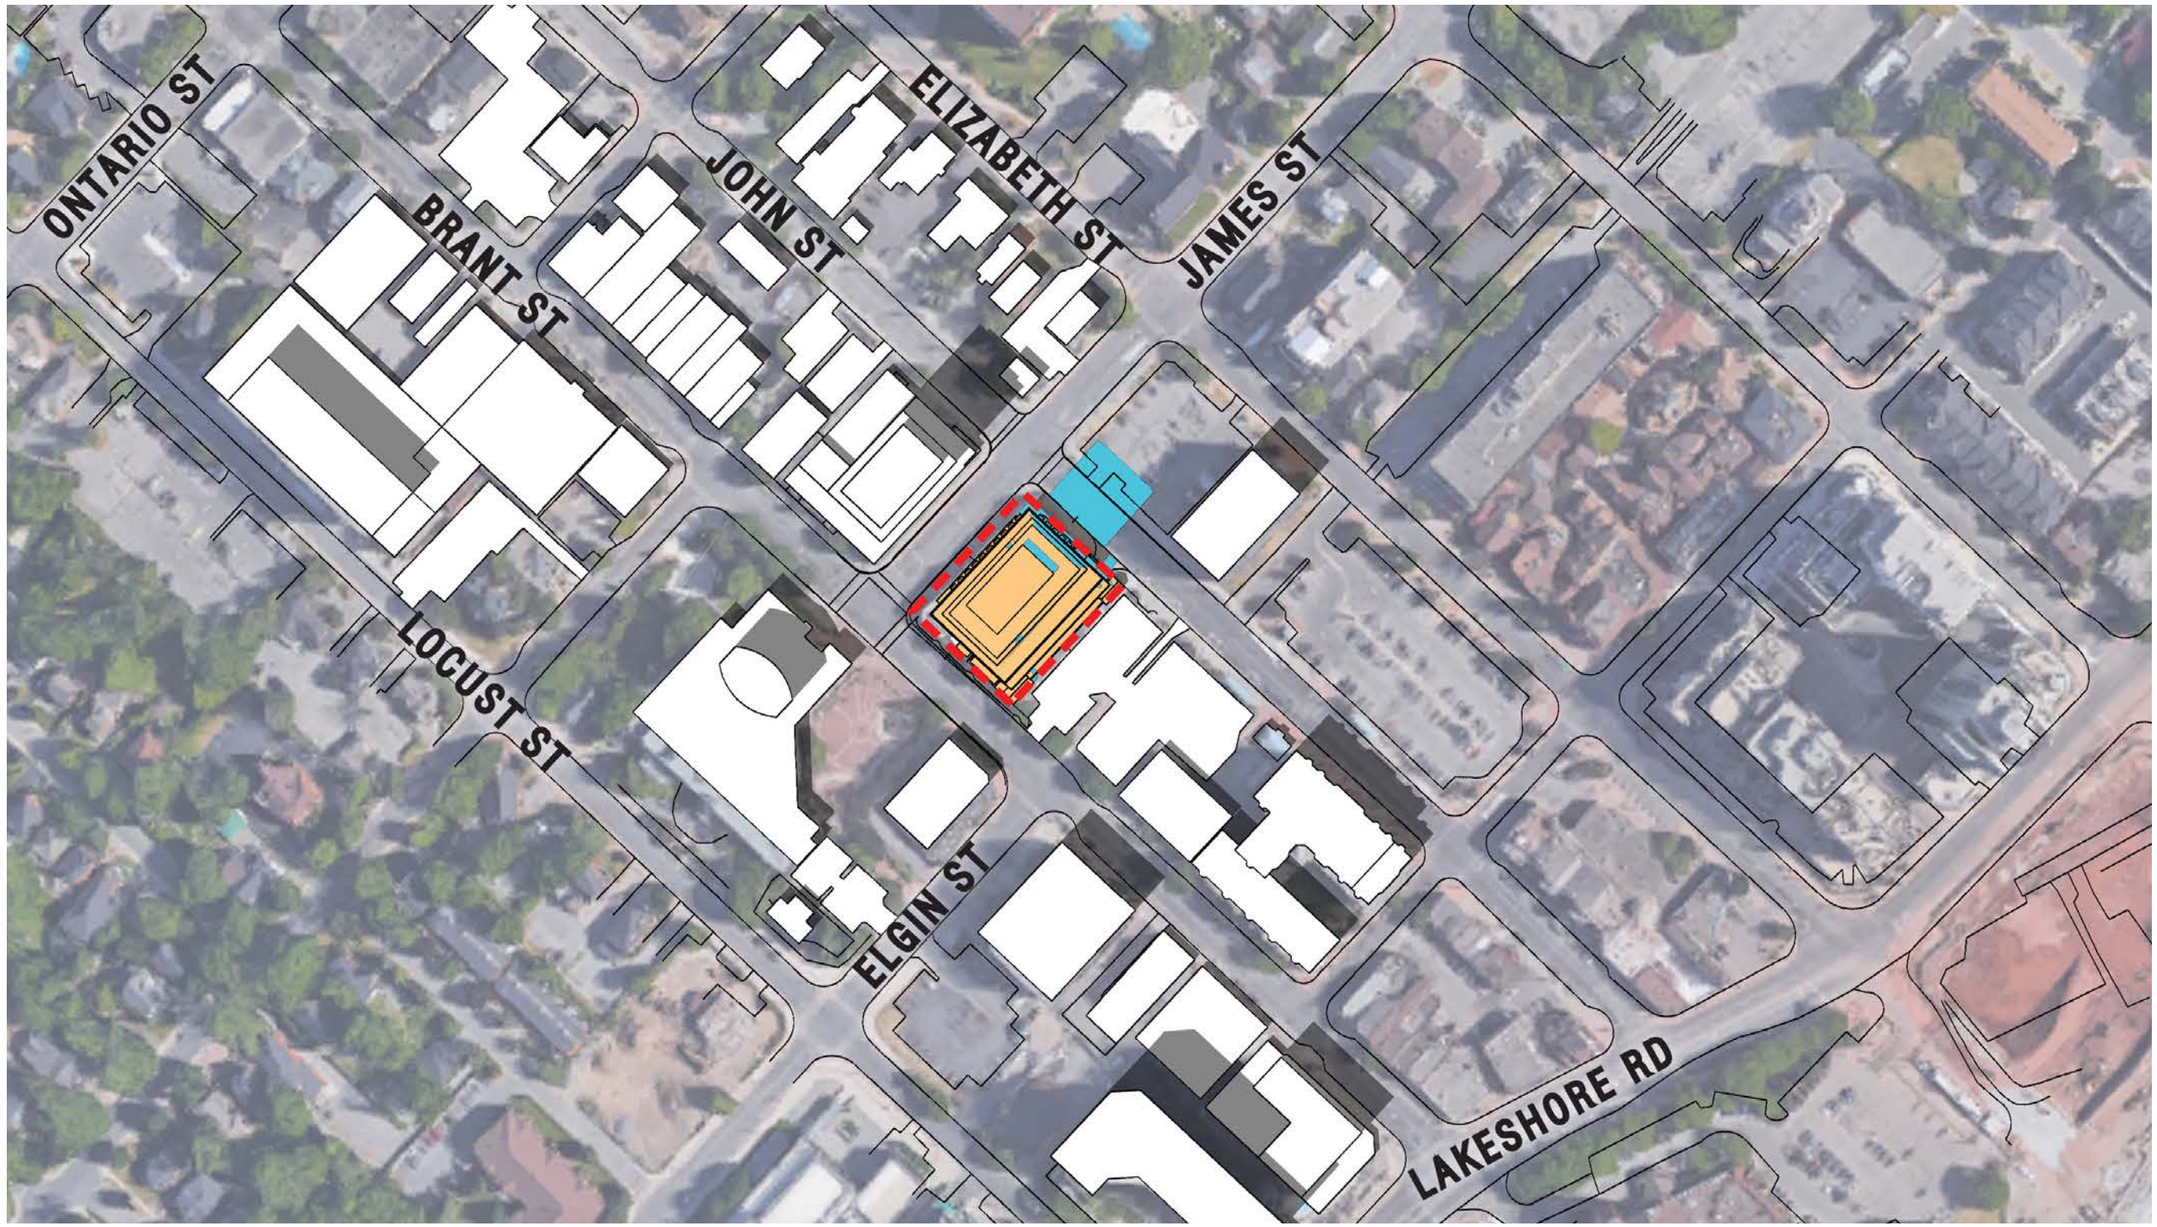

LEGEND

- PROPOSED BUILDING
- SITE
- PROPOSED 23 STOREY BUILDING SHADOW

JUNE 21


JUNE 21, 02:30 p.m.

SHADOW STUDIES

▪ Reserve Properties Ltd. ▪ Brant and James ▪ 1575.17D ▪ Jan. 17, 2018

N.T.S.

GRAZIANI + CORAZZA ARCHITECTS INC.

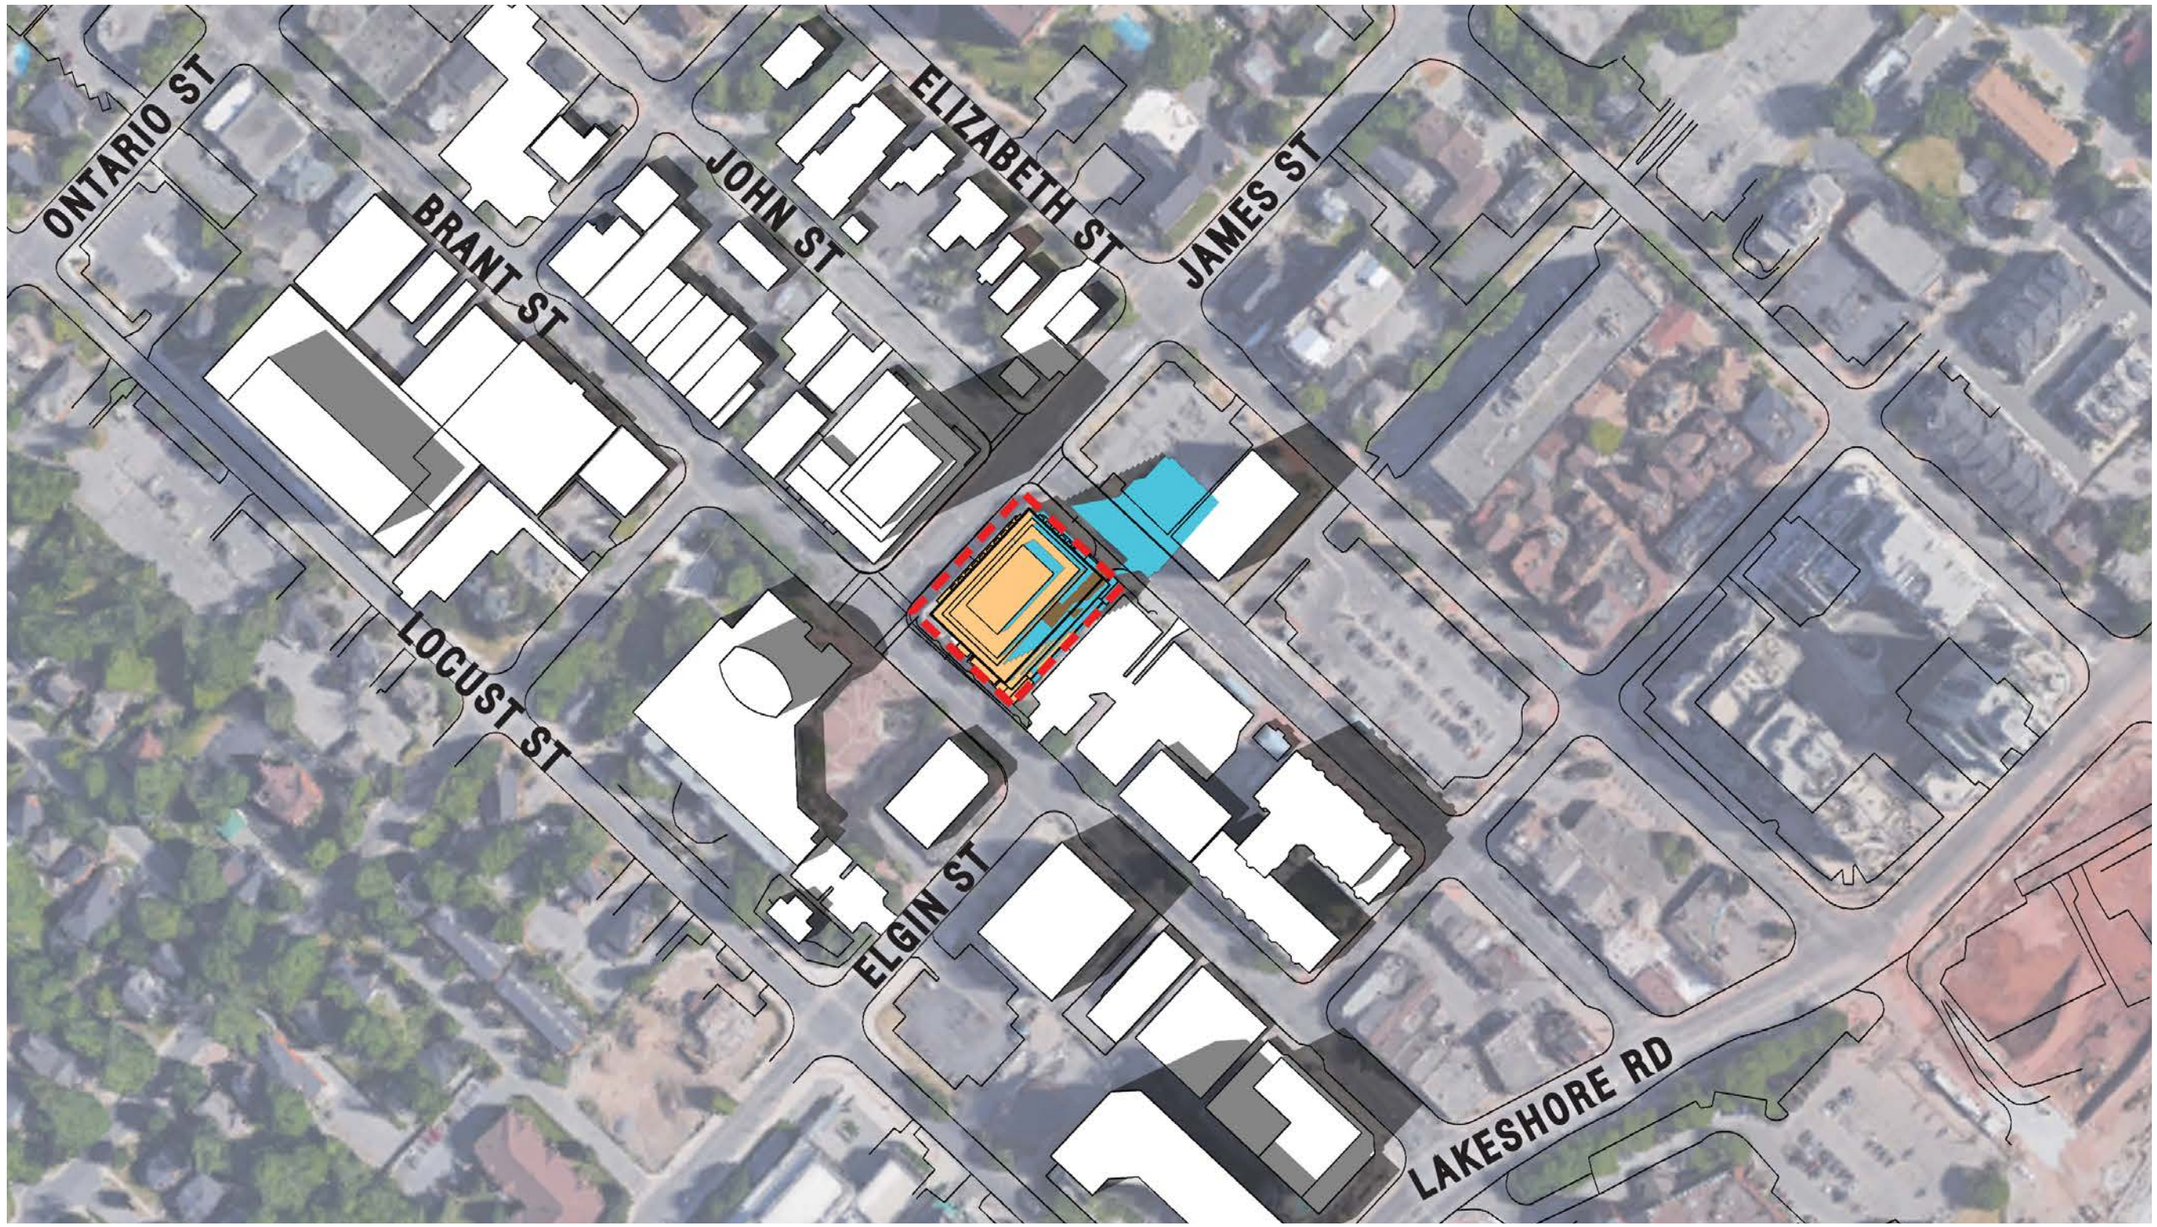

LEGEND

- PROPOSED BUILDING
- SITE
- PROPOSED 23 STOREY BUILDING SHADOW

JUNE 21


JUNE 21, 03:30 p.m.

SHADOW STUDIES

▪ Reserve Properties Ltd. ▪ Brant and James ▪ 1575.17D ▪ Jan. 17, 2018

N.T.S.

GRAZIANI + CORAZZA ARCHITECTS INC.

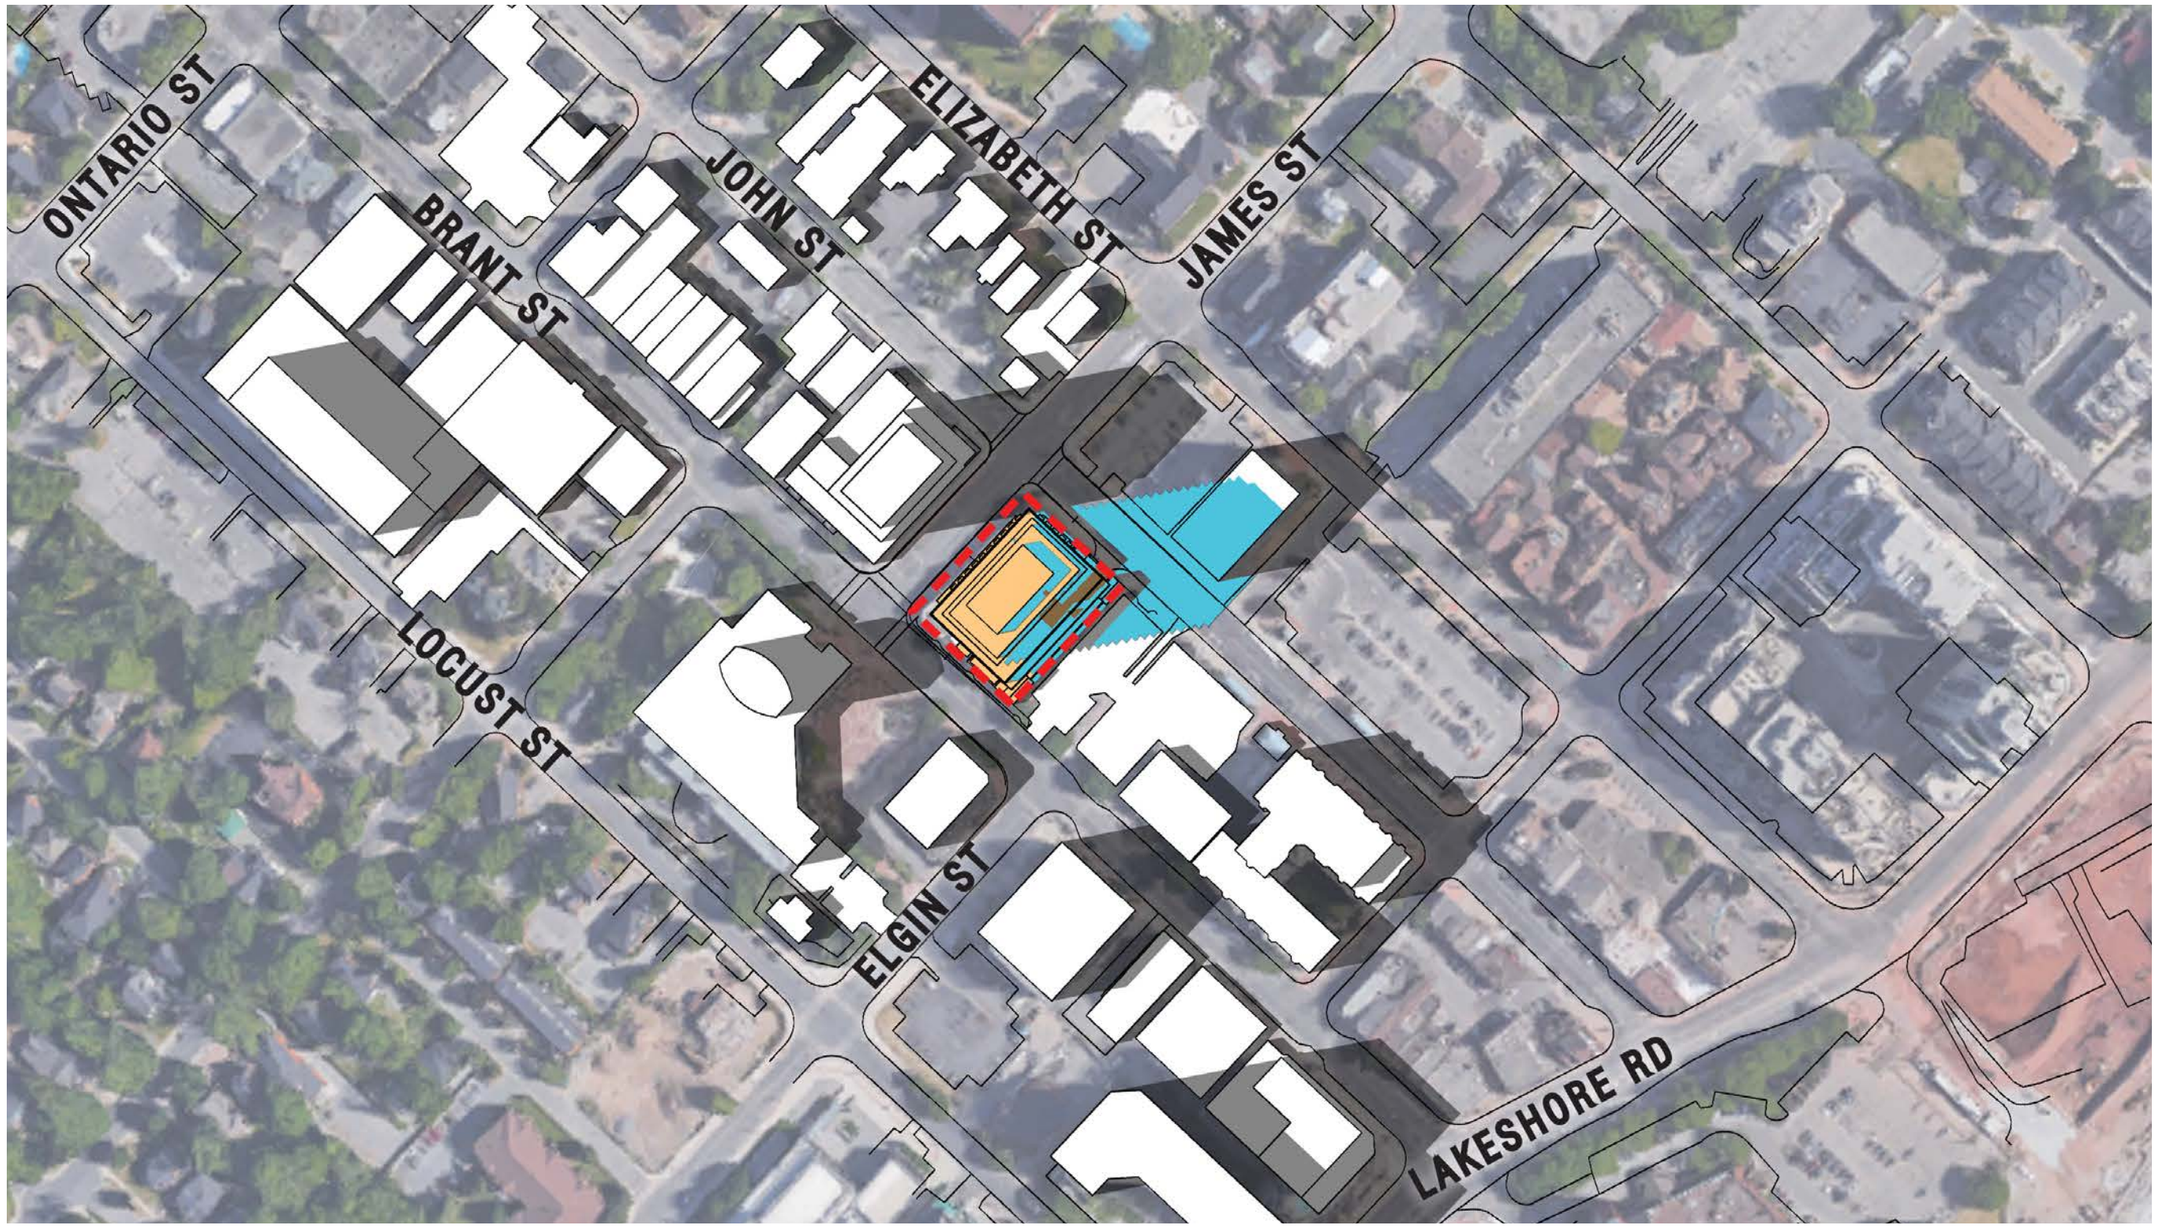

LEGEND

- PROPOSED BUILDING
- SITE
- PROPOSED 23 STOREY BUILDING SHADOW

JUNE 21


JUNE 21, 04:30 p.m.

SHADOW STUDIES

▪ Reserve Properties Ltd. ▪ Brant and James ▪ 1575.17D ▪ Jan. 17, 2018

N.T.S.

GRAZIANI + CORAZZA ARCHITECTS INC.

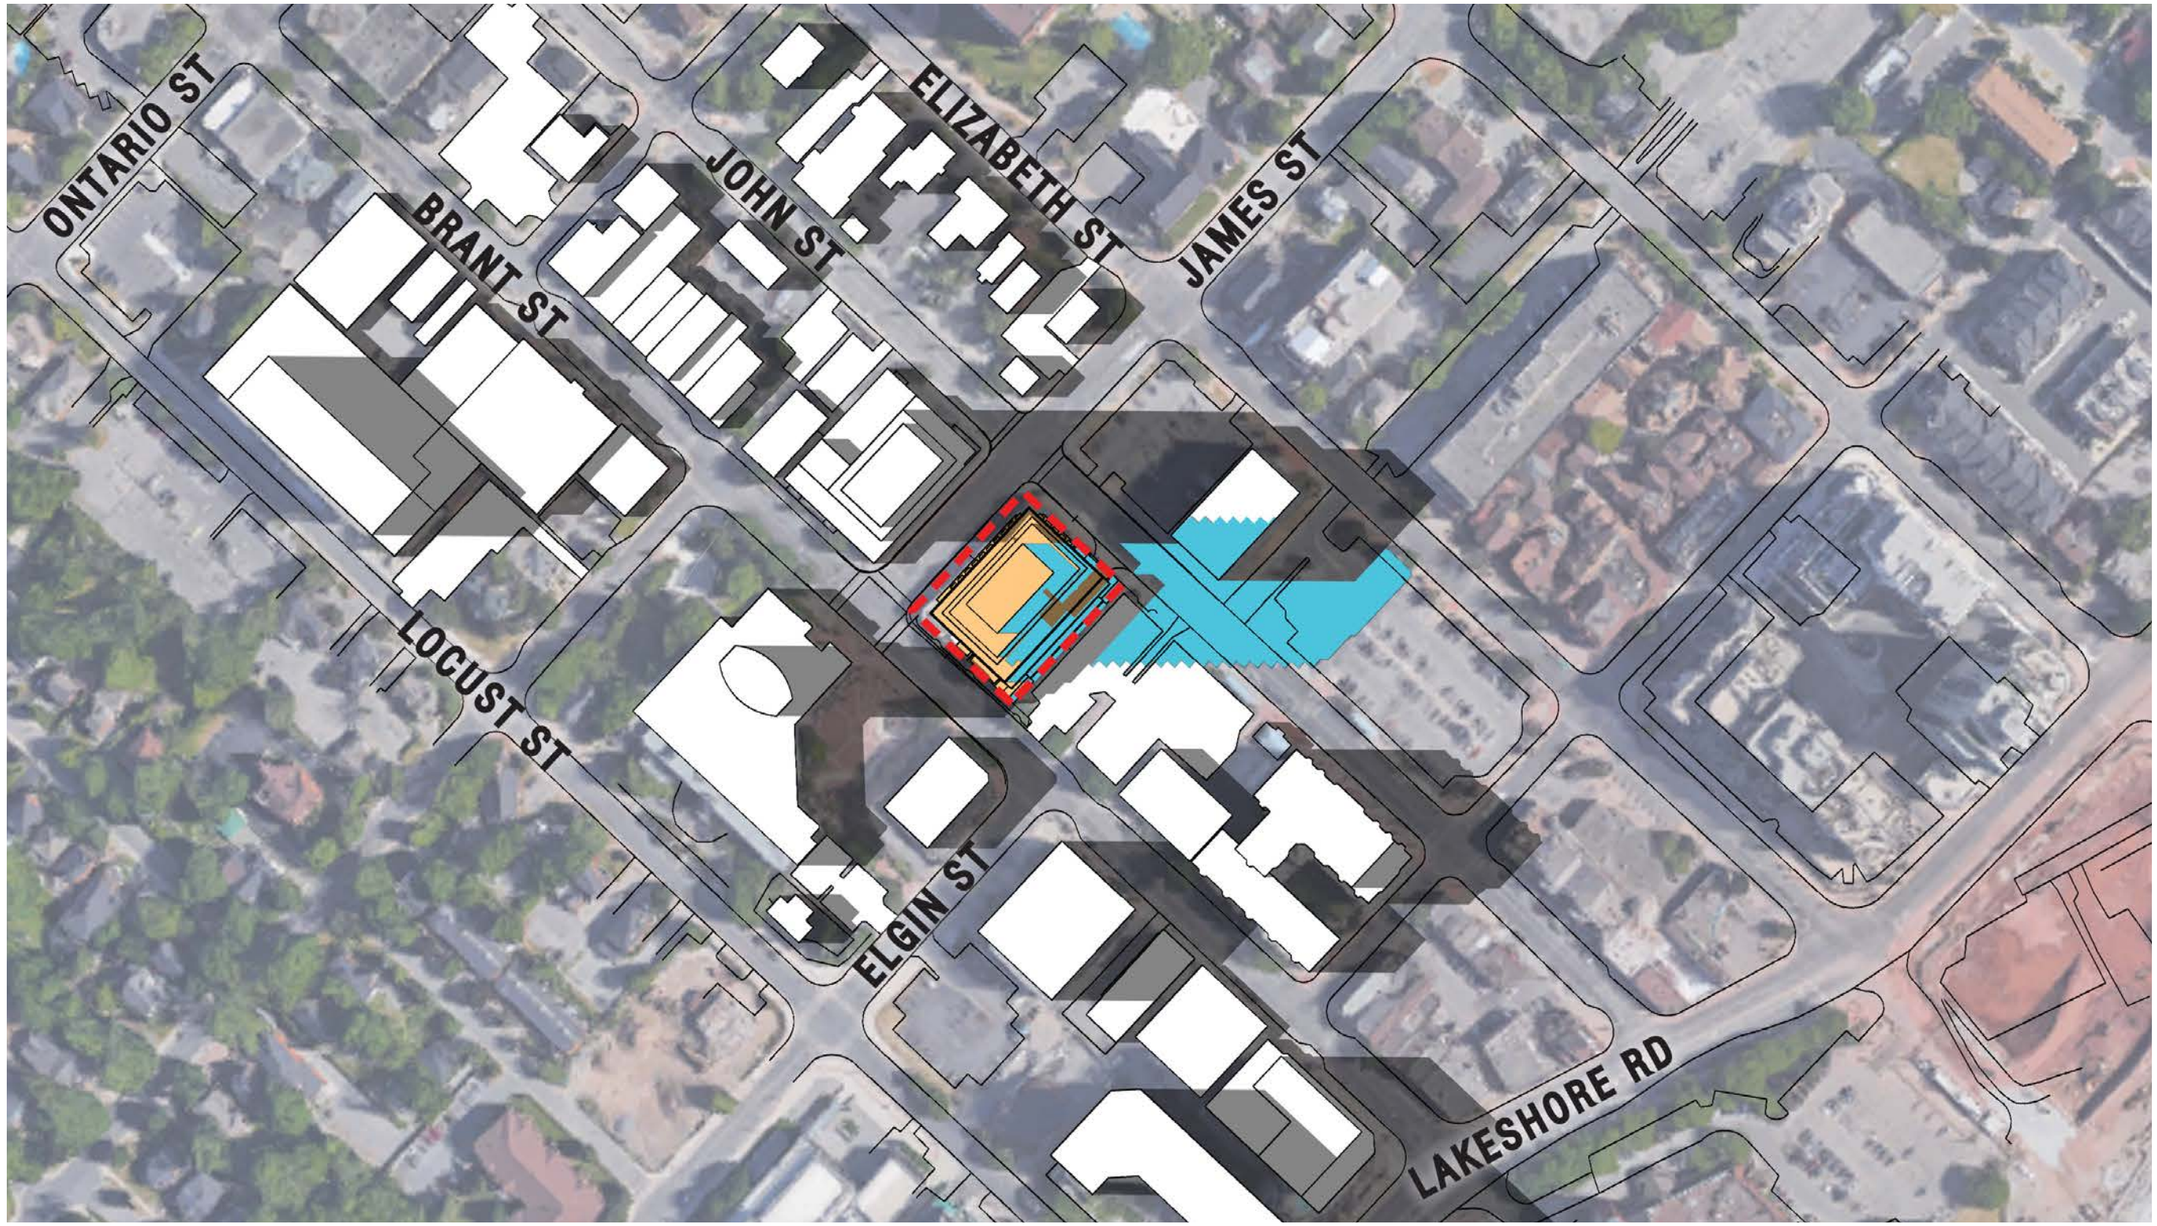

LEGEND

- PROPOSED BUILDING
- SITE
- PROPOSED 23 STOREY BUILDING SHADOW

JUNE 21


JUNE 21, 05:30 p.m.

SHADOW STUDIES

▪ Reserve Properties Ltd. ▪ Brant and James ▪ 1575.17D ▪ Jan. 17, 2018

N.T.S.

GRAZIANI + CORAZZA ARCHITECTS INC.

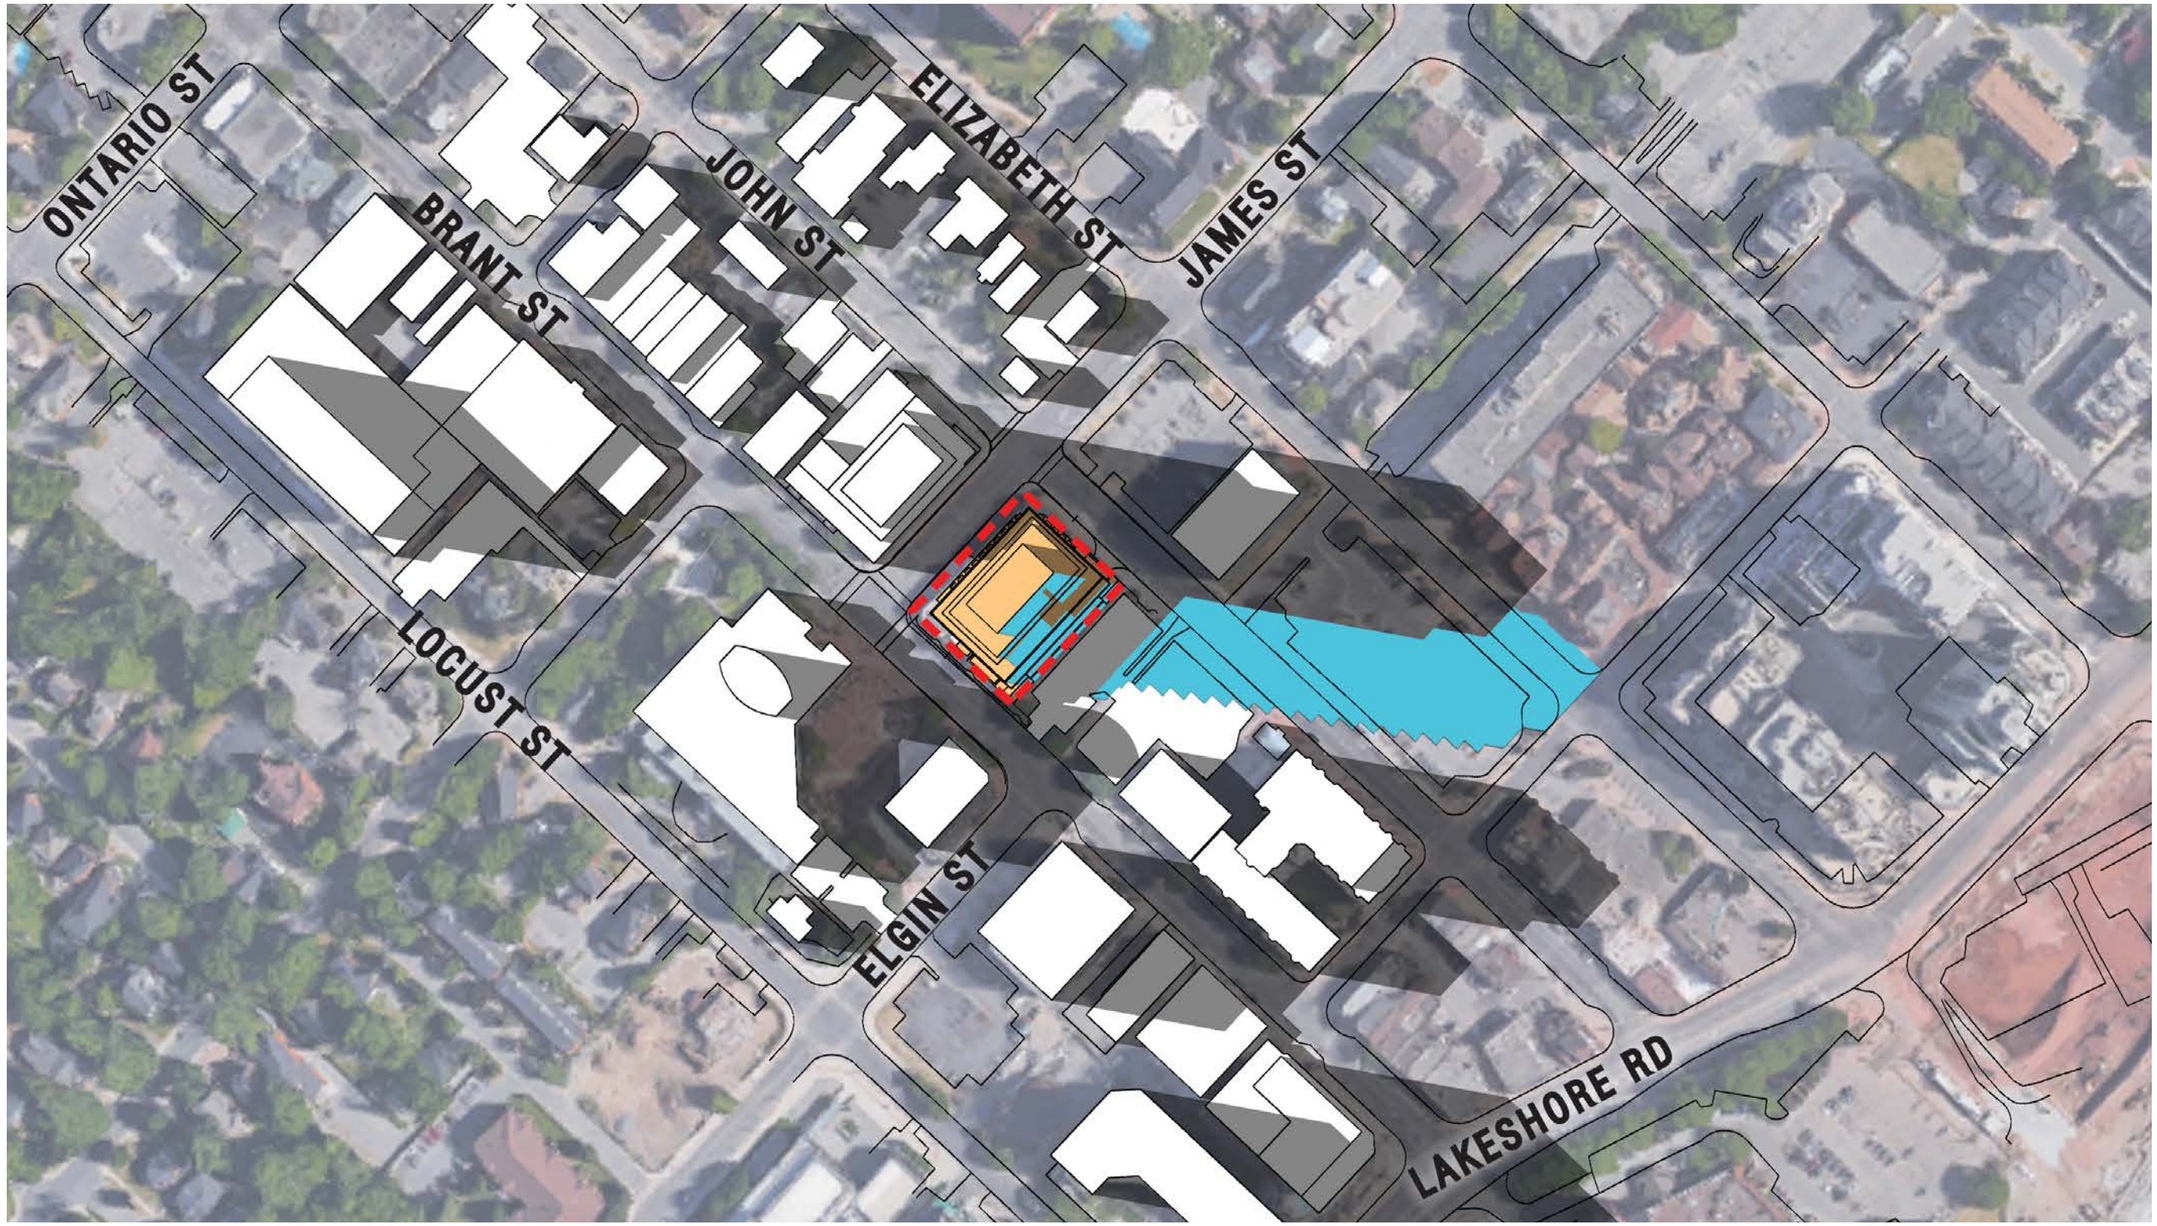

LEGEND

- PROPOSED BUILDING
- SITE
- PROPOSED 23 STOREY BUILDING SHADOW

JUNE 21


JUNE 21, 06:30 p.m.

SHADOW STUDIES

▪ Reserve Properties Ltd. ▪ Brant and James ▪ 1575.17D ▪ Jan. 17, 2018

N.T.S.

GRAZIANI + CORAZZA ARCHITECTS INC.

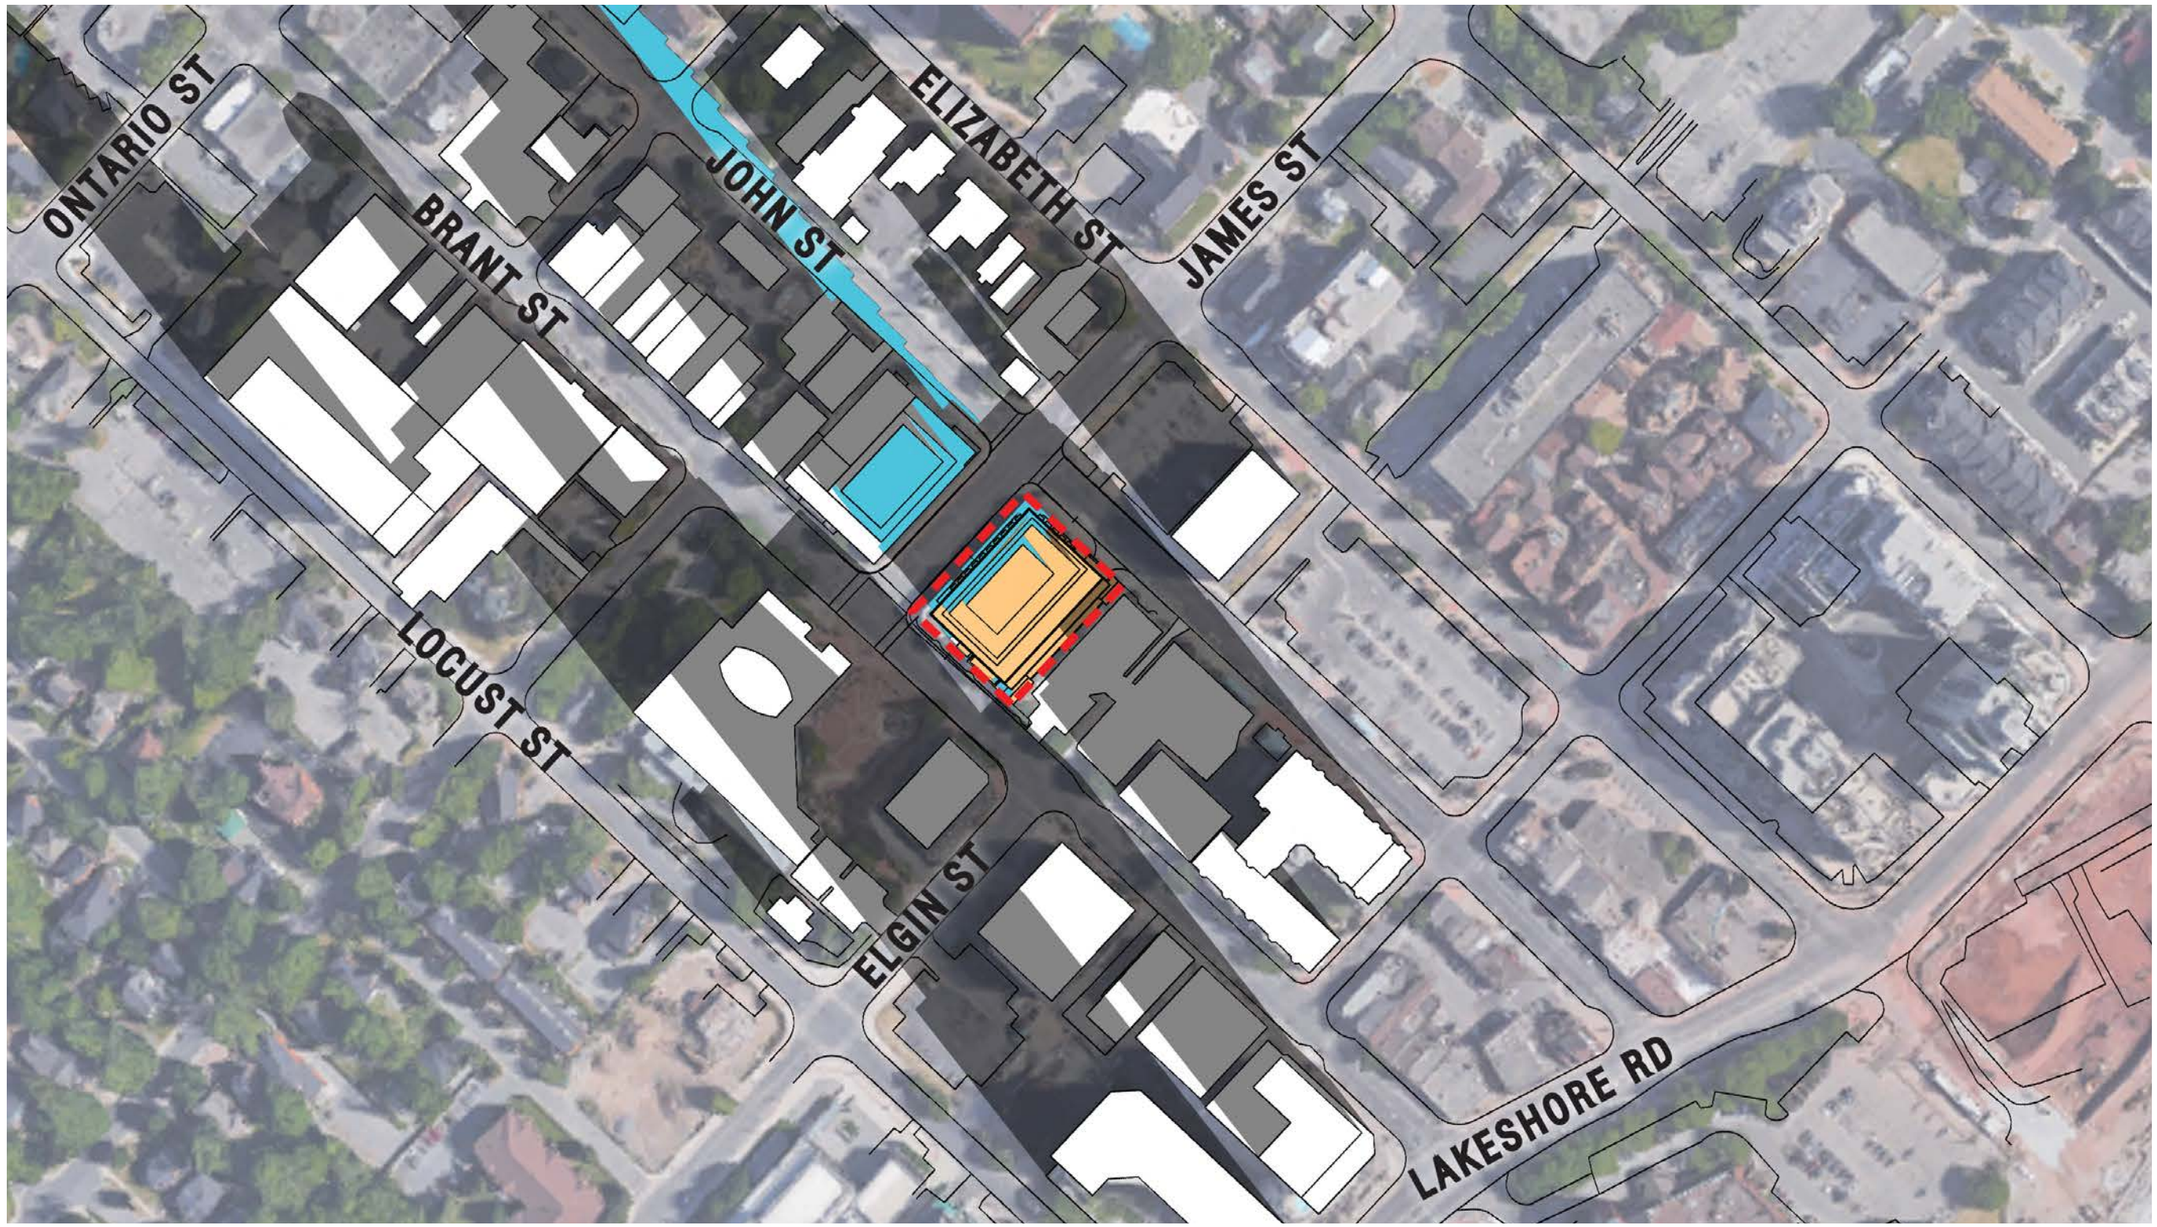

LEGEND

- PROPOSED BUILDING
- SITE
- PROPOSED 23 STOREY BUILDING SHADOW

DECEMBER 21


DECEMBER 21, 09:30 a.m.

SHADOW STUDIES

▪ Reserve Properties Ltd. ▪ Brant and James ▪ 1575.17D ▪ Jan. 17, 2018

N.T.S.

GRAZIANI + CORAZZA ARCHITECTS INC.

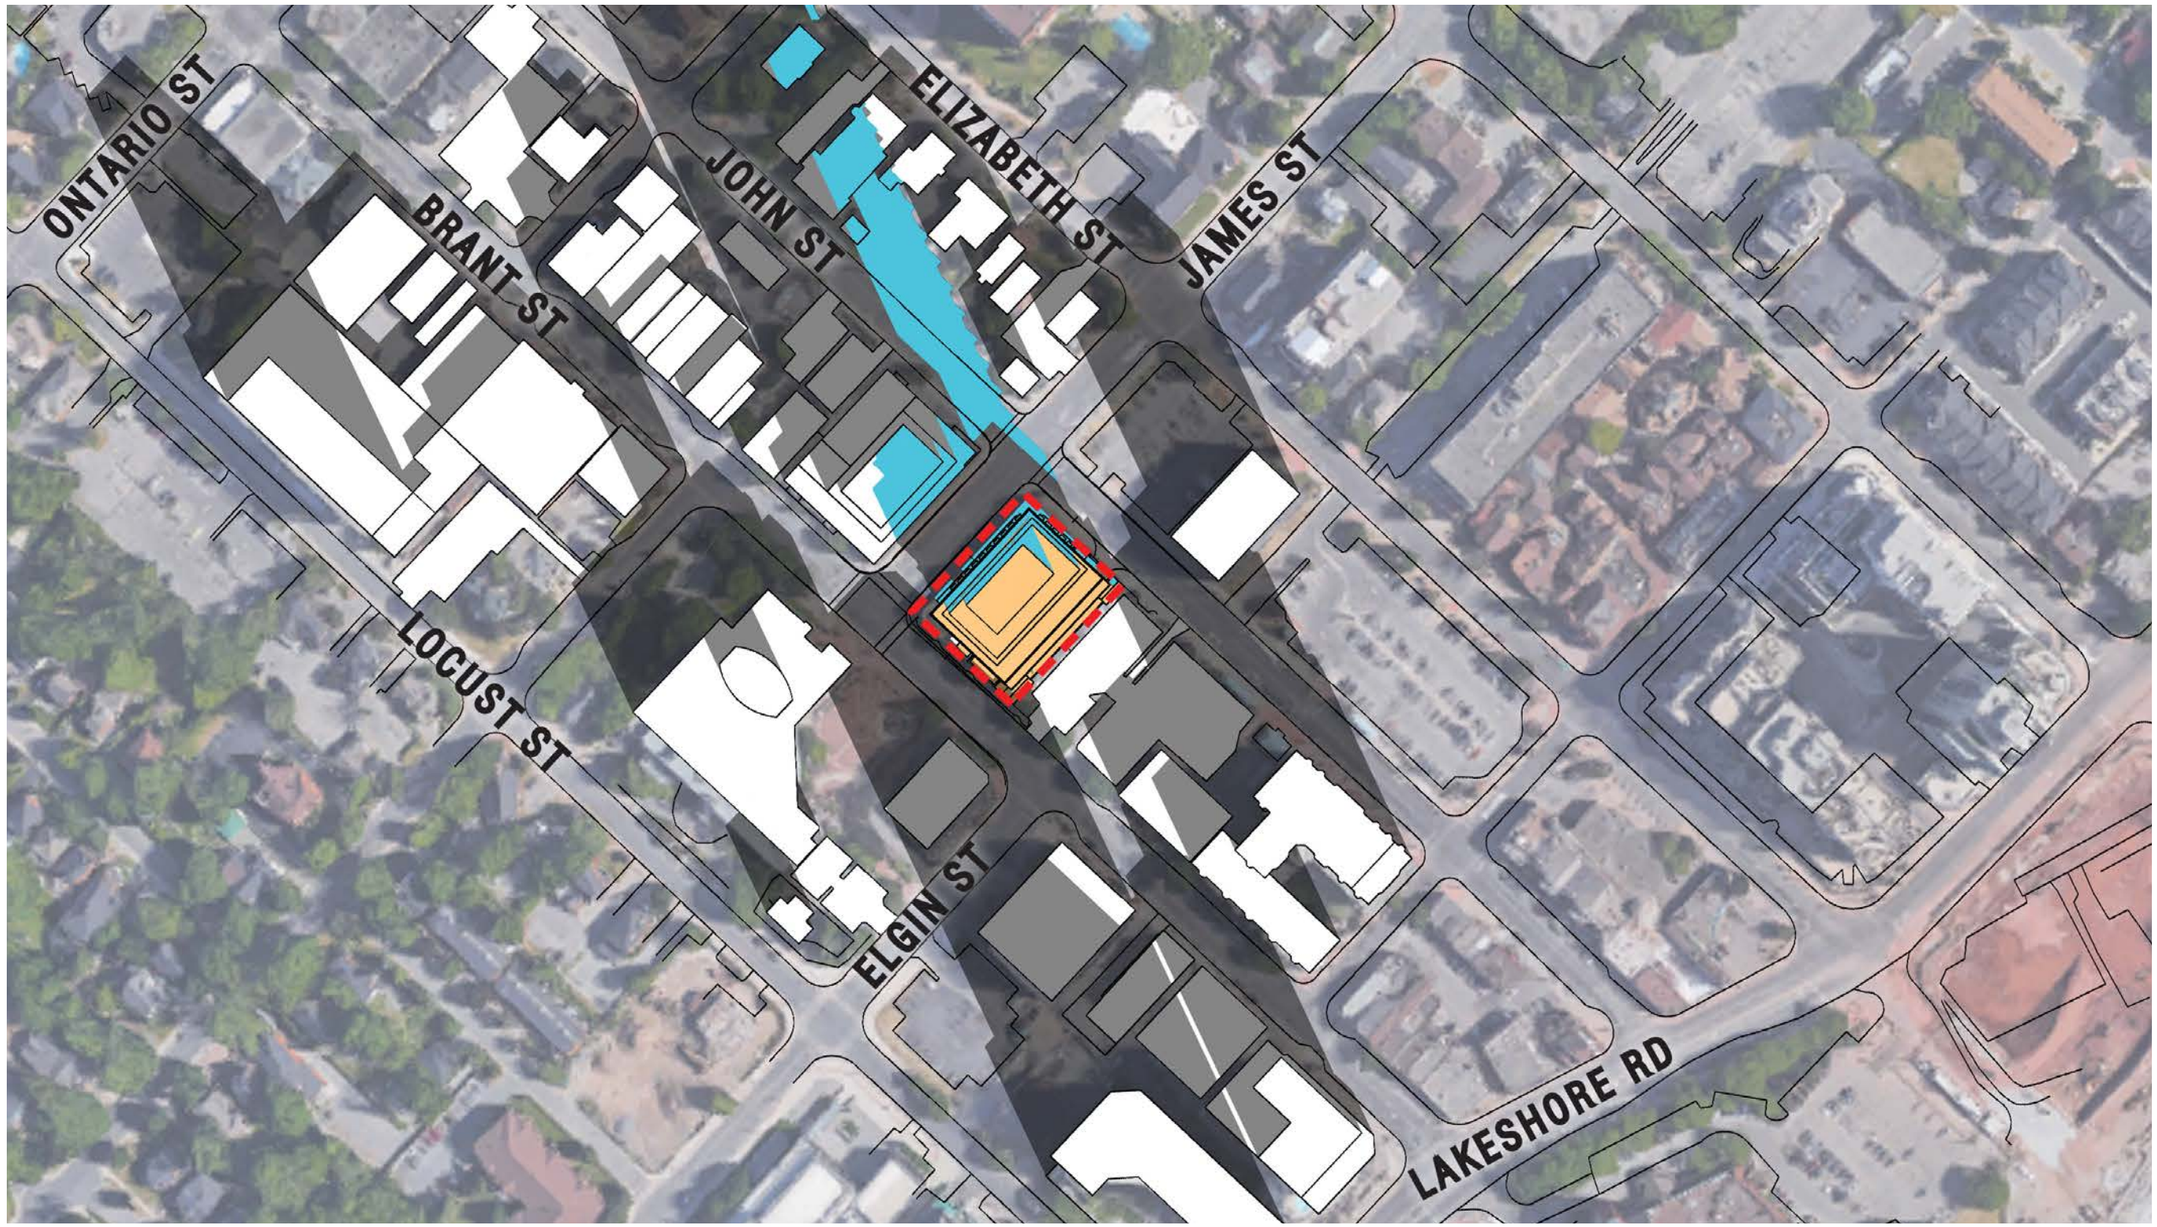

LEGEND

- PROPOSED BUILDING
- SITE
- PROPOSED 23 STOREY BUILDING SHADOW

DECEMBER 21


DECEMBER 21, 10:30 a.m.

SHADOW STUDIES

▪ Reserve Properties Ltd. ▪ Brant and James ▪ 1575.17D ▪ Jan. 17, 2018

N.T.S.

GRAZIANI + CORAZZA ARCHITECTS INC.

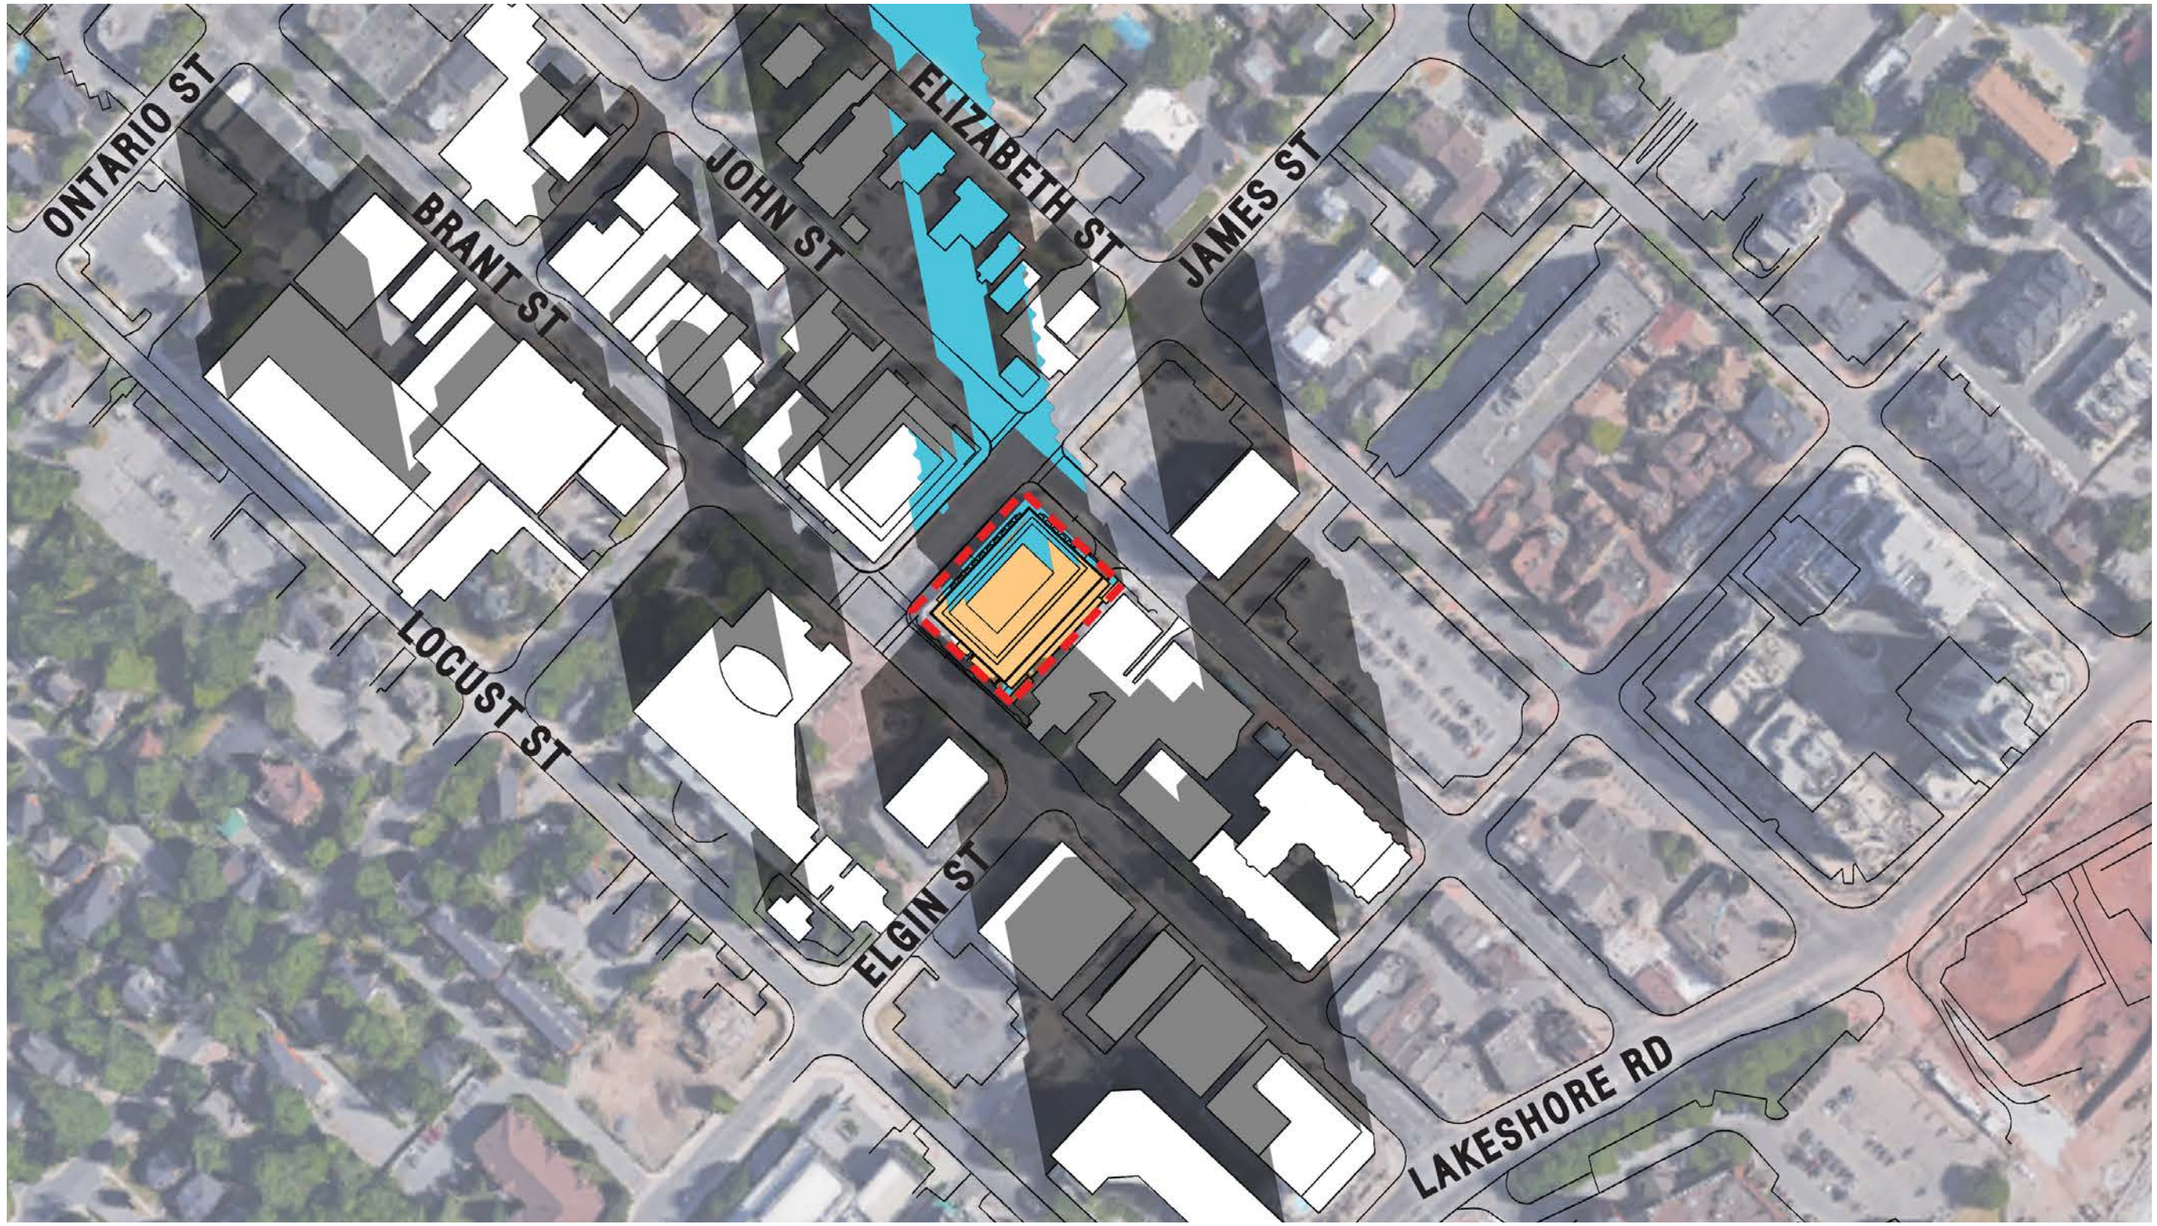

LEGEND

- PROPOSED BUILDING
- SITE
- PROPOSED 23 STOREY BUILDING SHADOW

DECEMBER 21


DECEMBER 21, 11:30 a.m.

SHADOW STUDIES

▪ Reserve Properties Ltd. ▪ Brant and James ▪ 1575.17D ▪ Jan. 17, 2018

N.T.S.

GRAZIANI + CORAZZA ARCHITECTS INC.

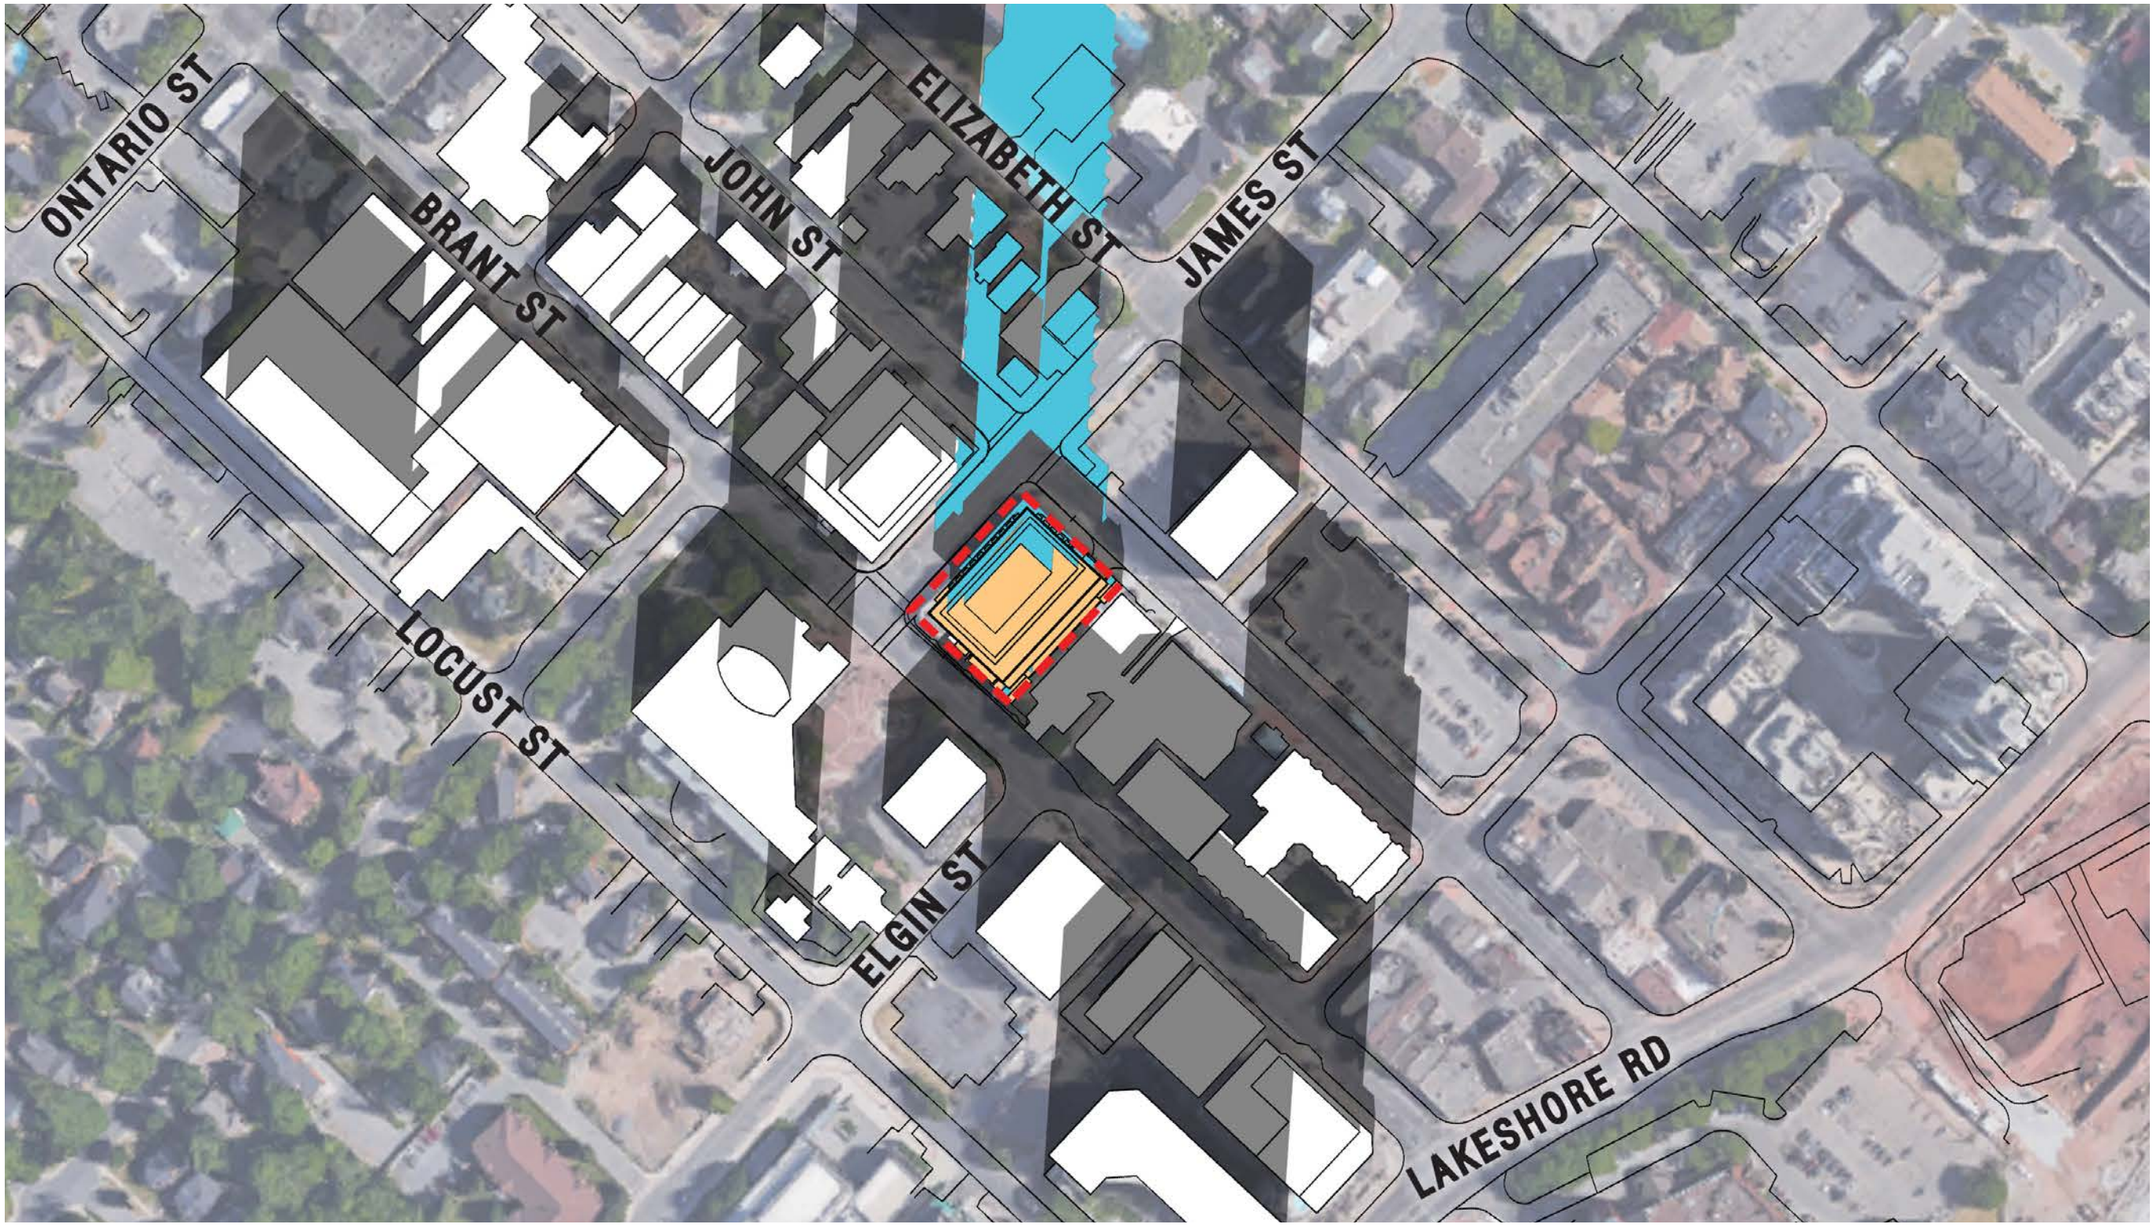

LEGEND

- PROPOSED BUILDING
- SITE
- PROPOSED 23 STOREY BUILDING SHADOW

DECEMBER 21


DECEMBER 21, 12:30 p.m.

SHADOW STUDIES

▪ Reserve Properties Ltd. ▪ Brant and James ▪ 1575.17D ▪ Jan. 17, 2018

N.T.S.

GRAZIANI + CORAZZA ARCHITECTS INC.

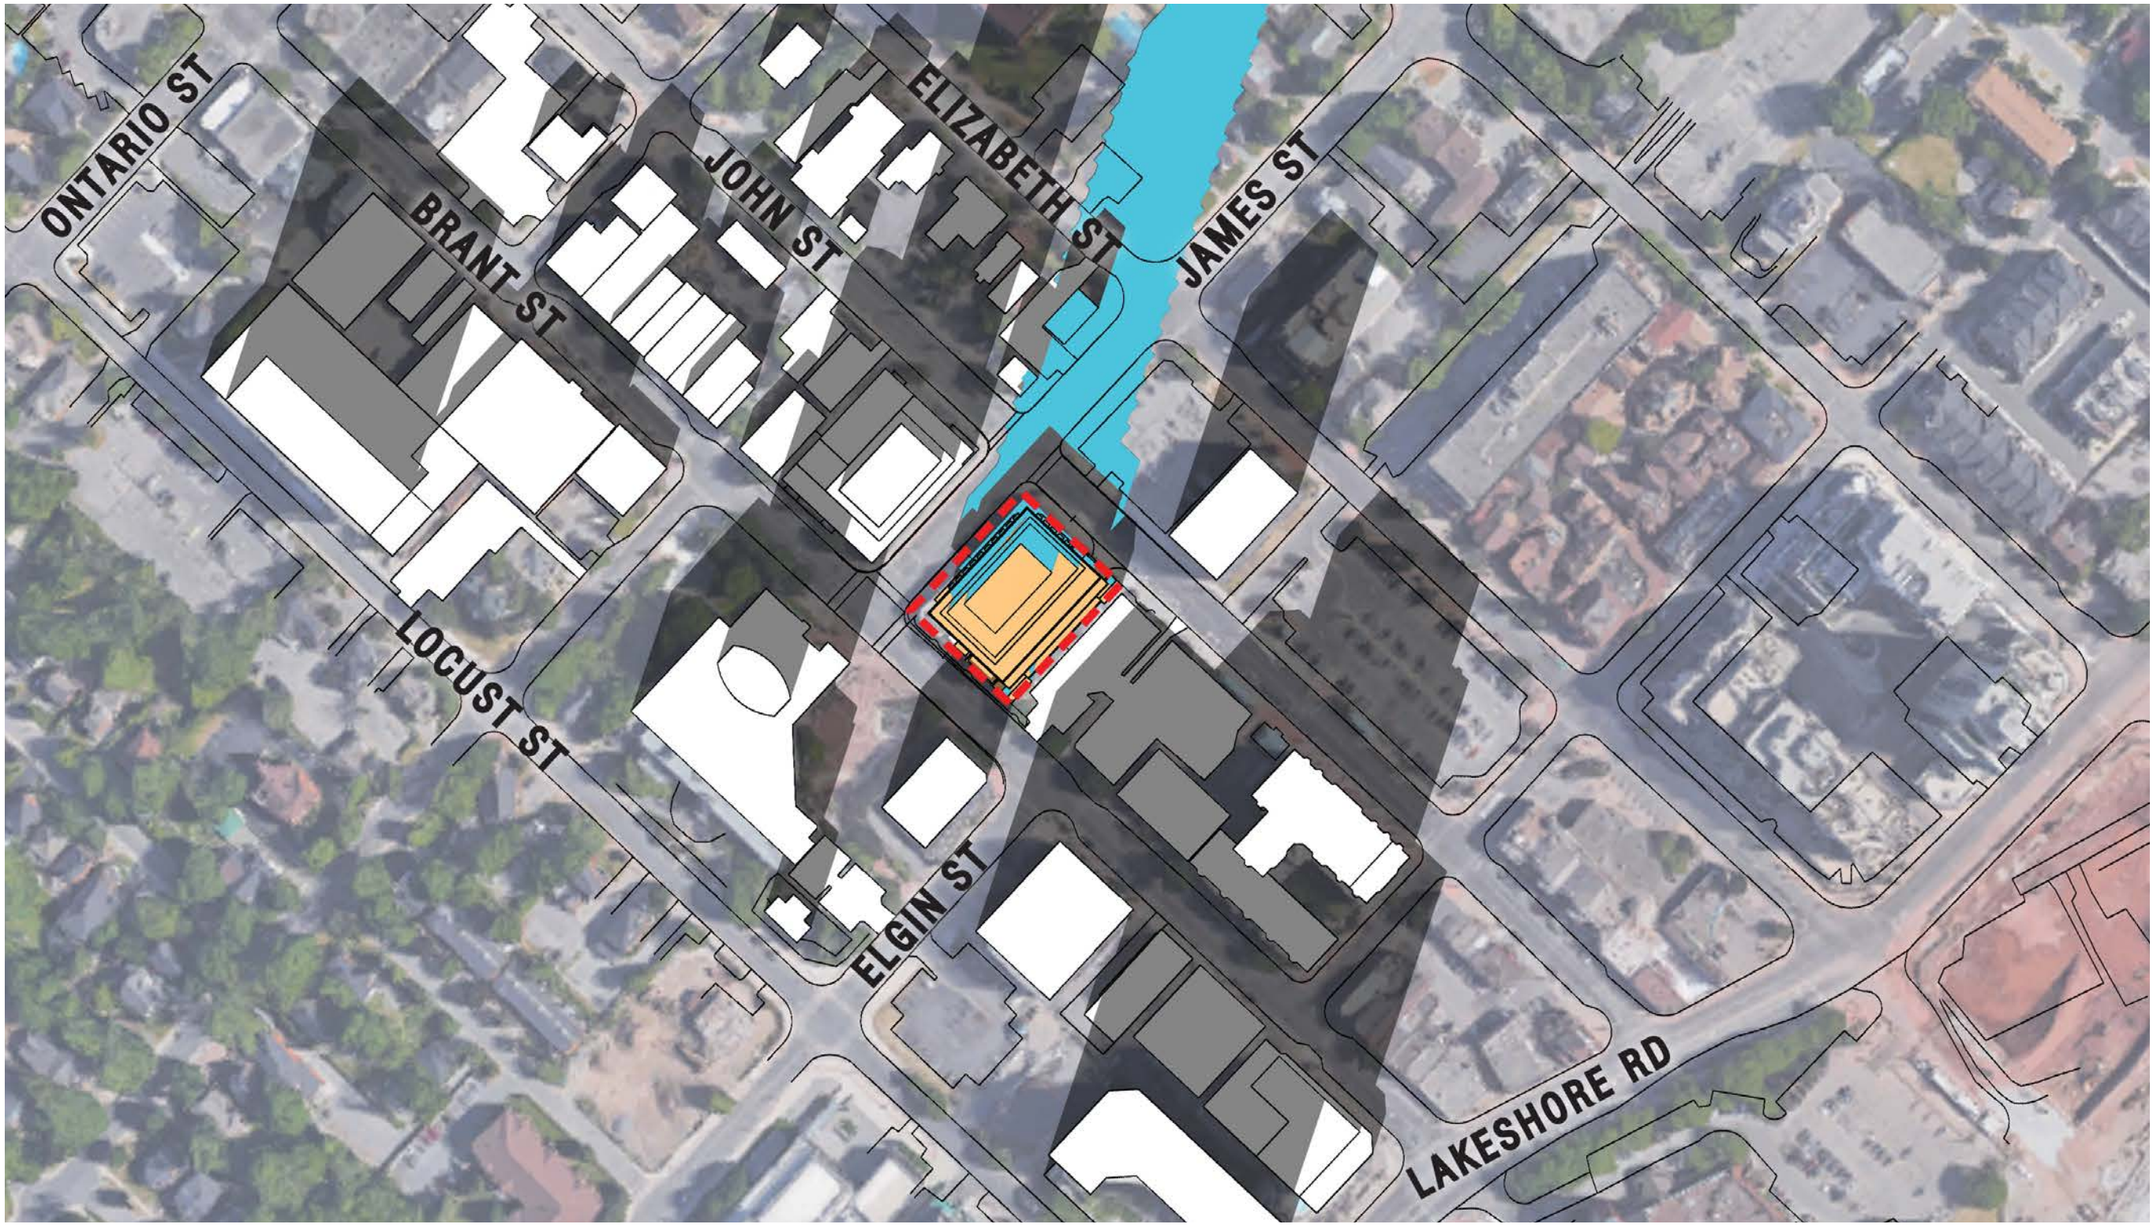

LEGEND

- PROPOSED BUILDING
- SITE
- PROPOSED 23 STOREY BUILDING SHADOW

DECEMBER 21


DECEMBER 21, 01:30 p.m.

SHADOW STUDIES

▪ Reserve Properties Ltd. ▪ Brant and James ▪ 1575.17D ▪ Jan. 17, 2018

N.T.S.

GRAZIANI + CORAZZA ARCHITECTS INC.

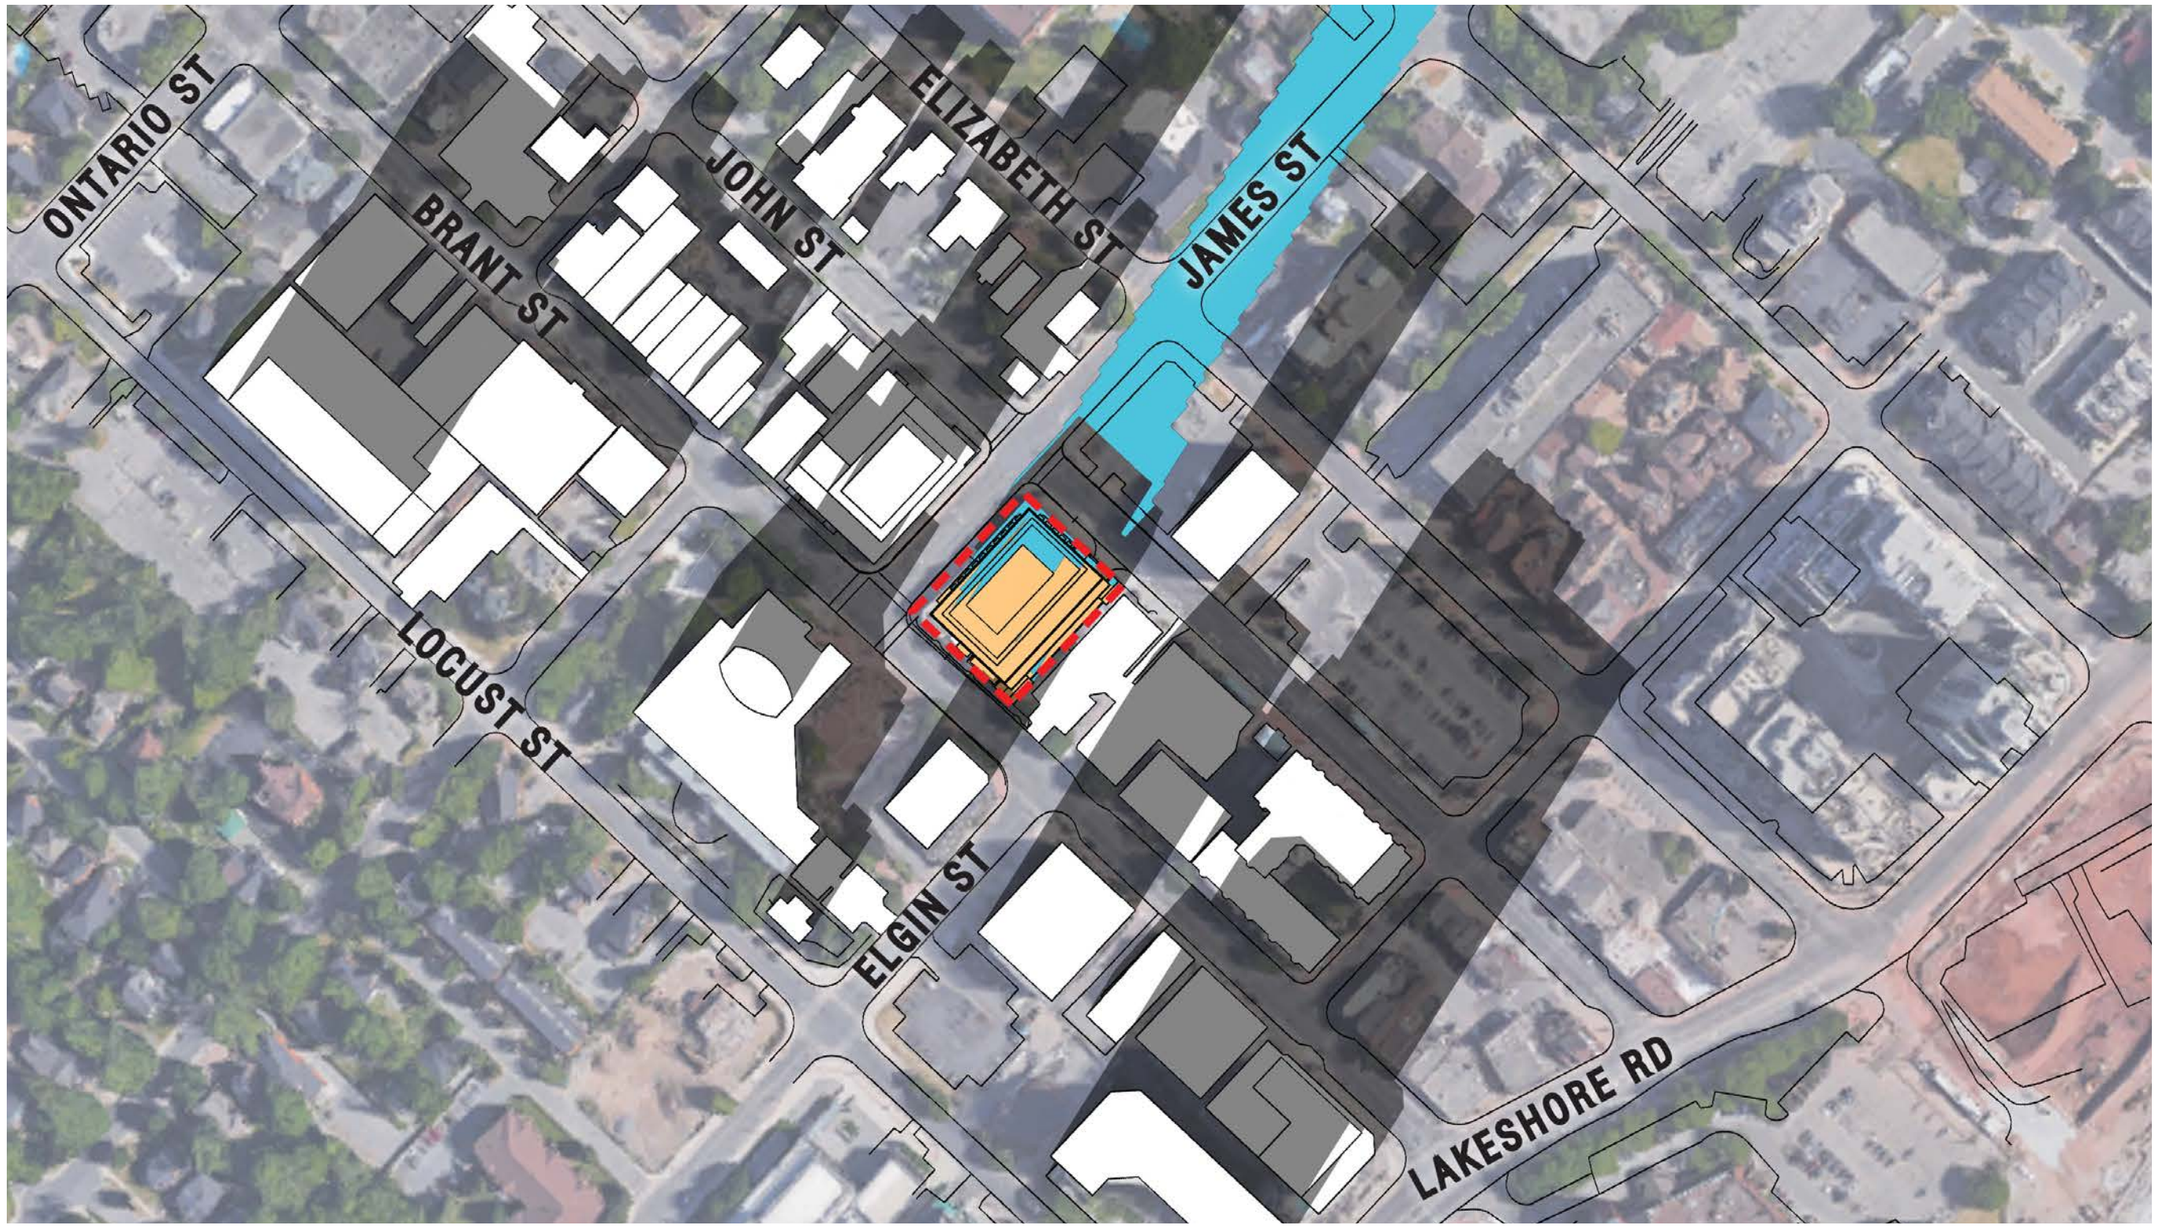

LEGEND

- PROPOSED BUILDING
- SITE
- PROPOSED 23 STOREY BUILDING SHADOW

DECEMBER 21


DECEMBER 21, 02:30 p.m.

SHADOW STUDIES

▪ Reserve Properties Ltd. ▪ Brant and James ▪ 1575.17D ▪ Jan. 17, 2018

N.T.S.

GRAZIANI + CORAZZA ARCHITECTS INC.

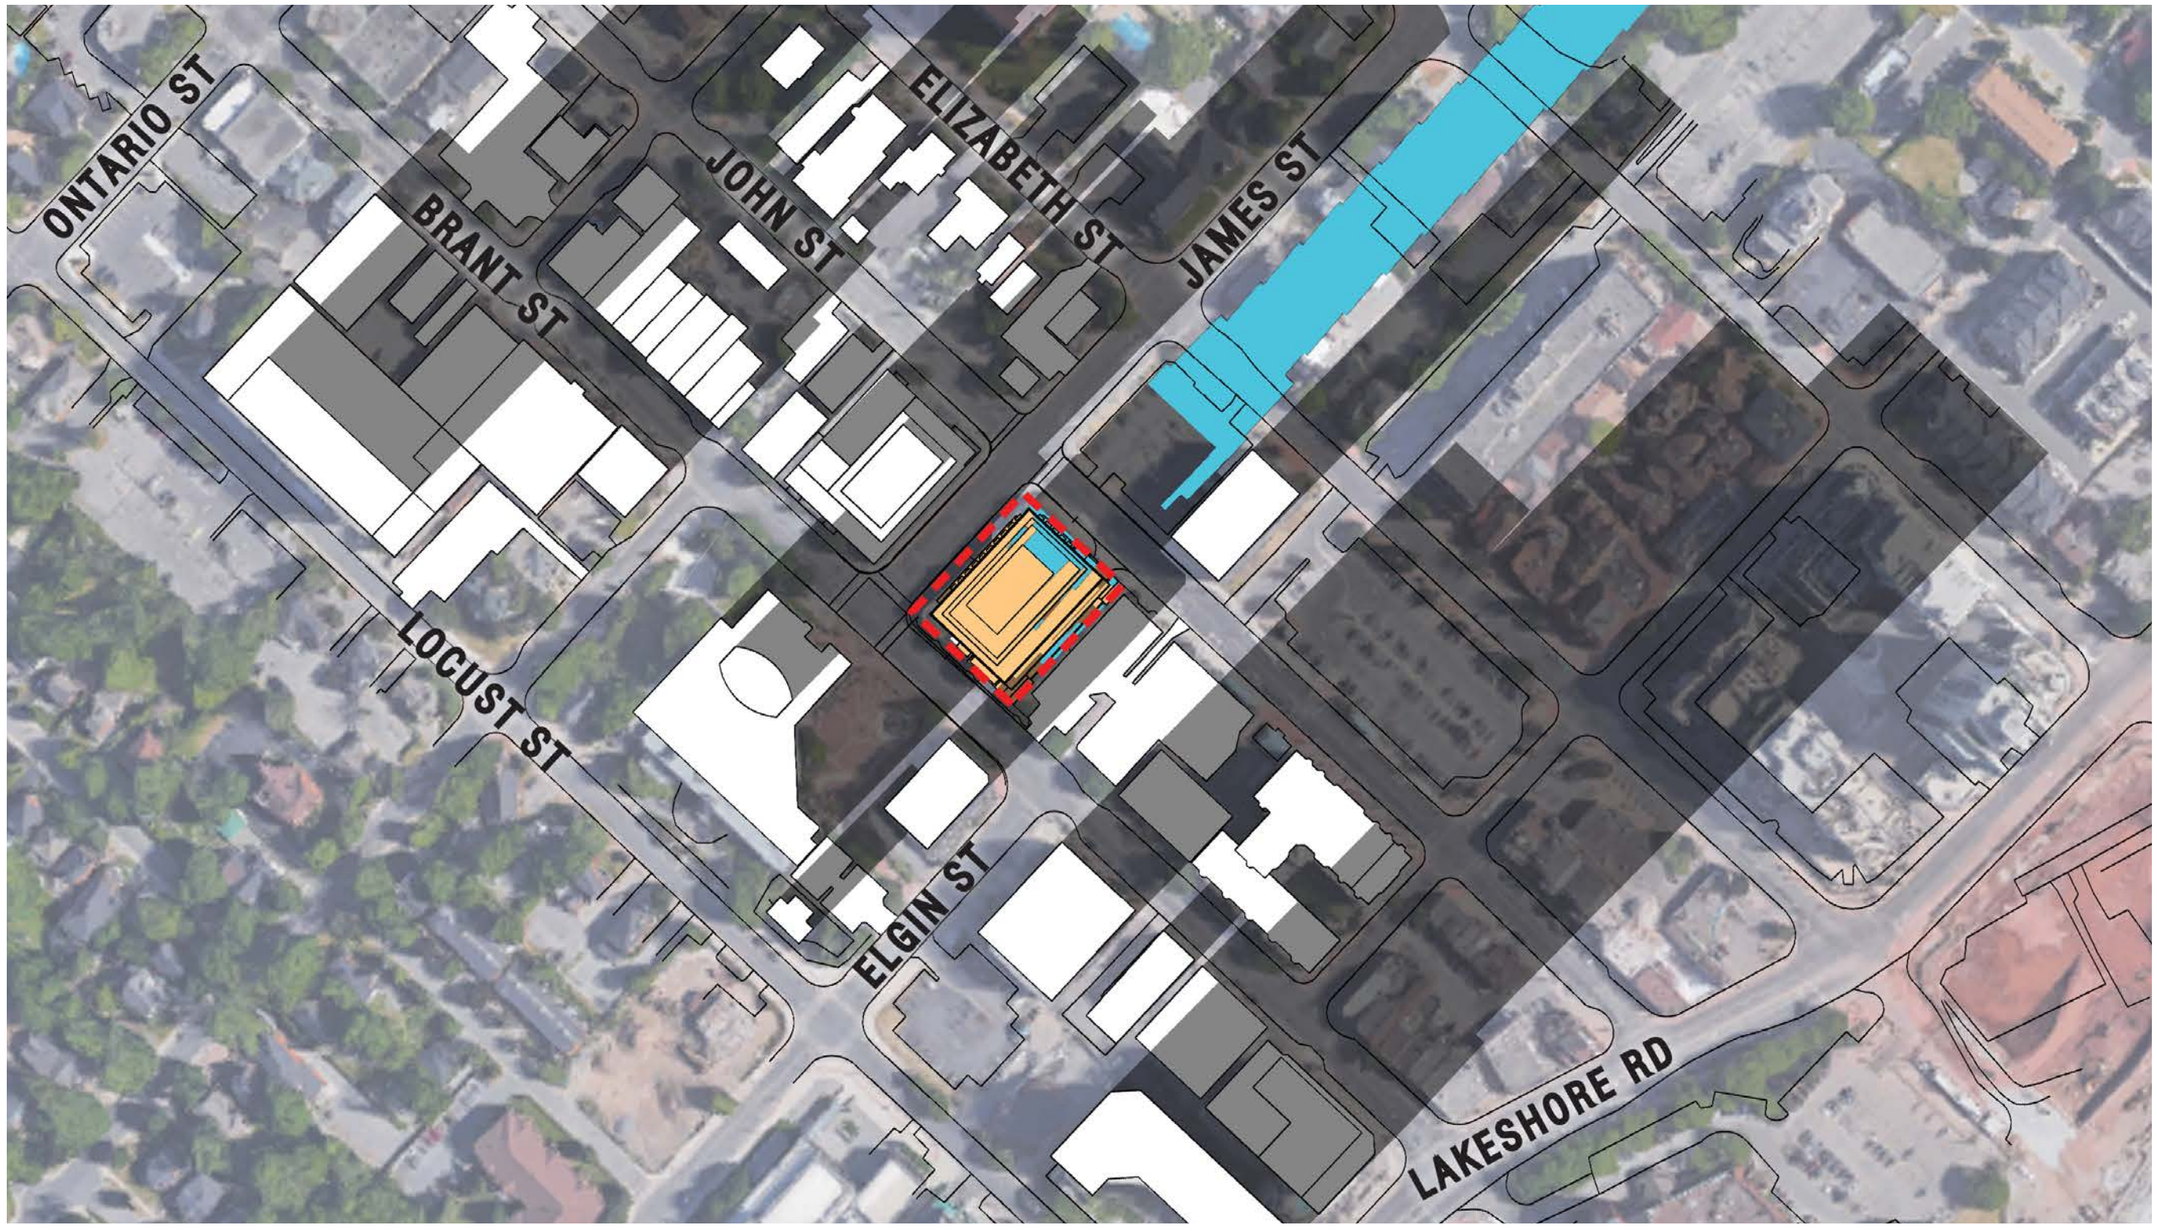

LEGEND

- PROPOSED BUILDING
- SITE
- PROPOSED 23 STOREY BUILDING SHADOW

DECEMBER 21


DECEMBER 21, 03:30 p.m.

SHADOW STUDIES

▪ Reserve Properties Ltd. ▪ Brant and James ▪ 1575.17D ▪ Jan. 17, 2018

N.T.S.

GRAZIANI + CORAZZA ARCHITECTS INC.

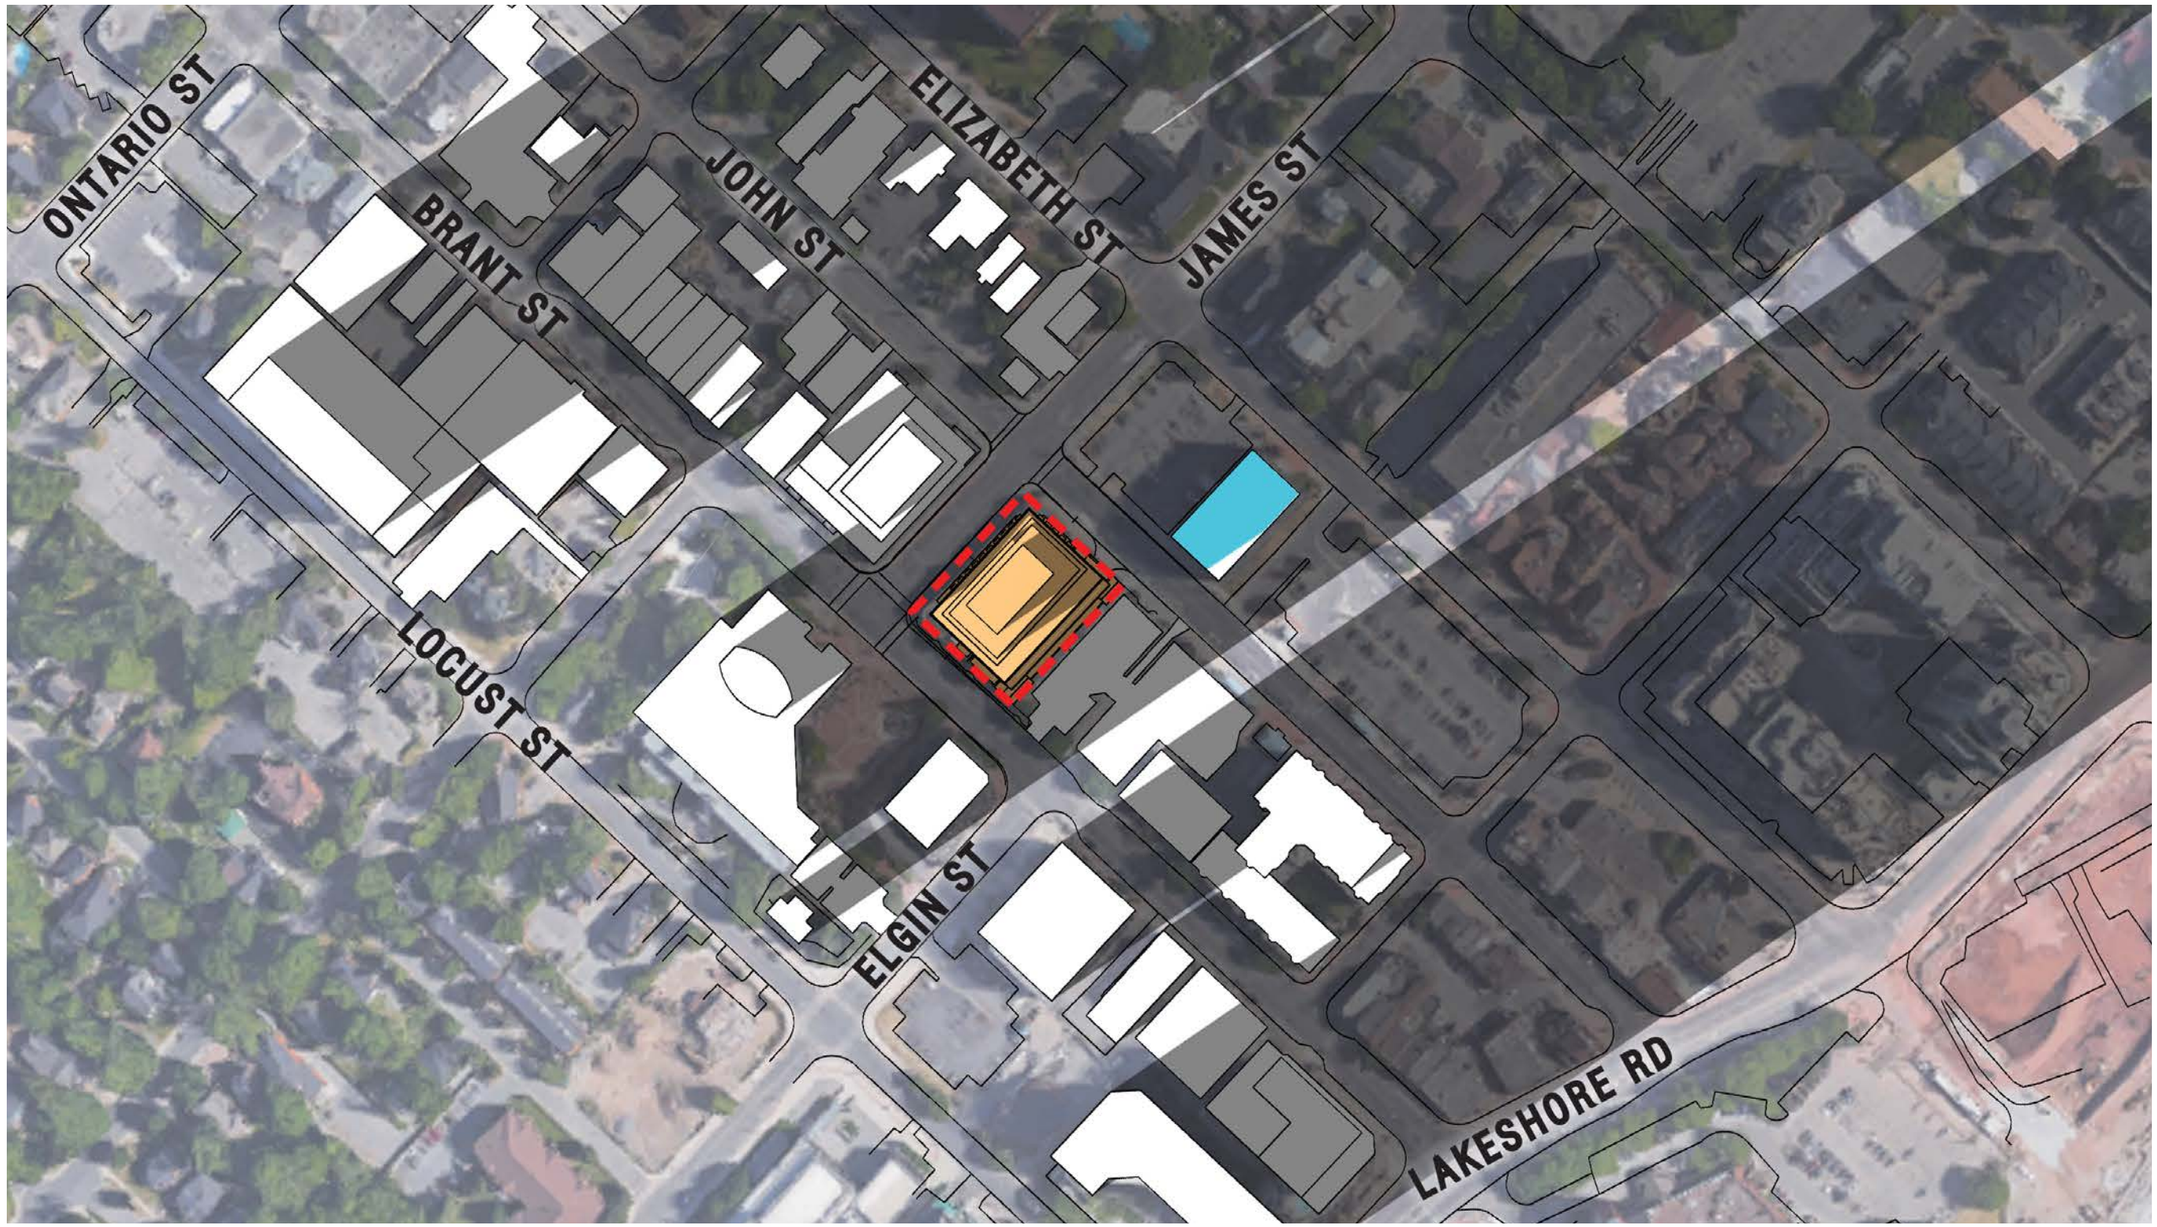

LEGEND

- PROPOSED BUILDING
- SITE
- PROPOSED 23 STOREY BUILDING SHADOW

DECEMBER 21

DECEMBER 21, 04:30 p.m.

SHADOW STUDIES

▪ Reserve Properties Ltd. ▪ Brant and James ▪ 1575.17D ▪ Jan. 17, 2018

N.T.S.

GRAZIANI + CORAZZA ARCHITECTS INC.